


This drawing is confidential & the copyright of N Smith Electrical Ltd, the contents are not to be used or copied for any purpose whatsoever without our prior written consent. Do not scale off this drawing. All dimensions in millimeters except where otherwise stated

- 1 way Light Switch
- 2 way Light Switch
- Retractive Switch
- Key Operated Light Switch
- Intermediate Light Switch
- Fan Isolator Switch
- Stand alone flush/surface ceiling mounted presence detector
- Stand alone flush/surface ceiling mounted absence detector
- Corridor dimming function flush ceiling mounted presence detector
- Daylight Sensor
- Lighting scene set controller plate
- Photo cell control unit

- A NVC Lighting Cleveland NCV1X5/840 LED Corrosion resistant linear batten 35W 3635 Lumens 4000K 1500mm C/W 3hr emergency pack
- AE NVC Lighting Cleveland NCV1X5/M3L/840 LED Corrosion resistant linear batten 35W 3635 Lumens 4000K 1500mm C/W 3hr emergency pack
- B NVC Lighting Preston NPE21/M3L/830-840 Surface circular LED bulkhead 19W 2083 Lumens 4000K C/W 3hr emergency pack
- BE NVC Lighting Preston NPE21/MW/830-840 Surface circular LED bulkhead with Microwave sensor 19W 2083 Lumens 4000K
- B1E NVC Lighting Preston NPE21/MW/830-840 Surface circular LED bulkhead with Microwave sensor 19W 2083 Lumens 4000K C/W 3hr emergency pack
- C NVC Lighting Washington NWA6-18/840 Recessed LED down light set to 19W 2643 Lumens
- CE NVC Lighting Washington NWA6-18/840 Recessed LED down light set to 19W 2643 Lumens plus NNECAM3PACKV2 emergency pack
- D NVC Lighting Bismark MB2B/840/TPA IP54 600x600 Lumen LED panel 28W 3430 Lumens 4000K
- DE NVC Lighting Bismark MB2B/840/TPA IP54 600x600 Lumen LED panel 28W 3430 Lumens 4000K c/w NNECAM3PACKV2 emergency pack
- E01 NVC Lighting Seneca Life NSC/SURF-W/D/ANM3 surface mounted non maintained emergency down light wide a wide beam 1.3W 220 Lumens
- F NVC Lighting Brooklyn NBR18-28/30-40-60 Wall mounted external LED bulkhead set to 28W 2958 Lumens 3000K
- FE NVC Lighting Brooklyn NBR18-28/M3L/830-40-60 Wall mounted external LED bulkhead set to 28W 2958 Lumens 3000K C/W 3hr emergency pack
- FE NVC Lighting Arlington NAL/M3/SQ-U illuminated exit sign, suspended, wall mounted, recessed
- EE NVC Lighting Greenland Pro NGN652-74/DD/840 Corrosion resistant LED batten Dal Dimming set to 61W 9937 Lumens 4000K
- EE1 Eastume Accla LN13-2-2953-840-D Suspended Continuous lighting profile Dal LED with opal diffuser, 46W 6241 Lumens 4000K 2953mm long
- EE2 Eastume Accla LN13-2-2953-840-D-E Suspended Continuous lighting profile Dal LED with opal diffuser, 46W 6241 Lumens 4000K 2953mm long c/w emergency

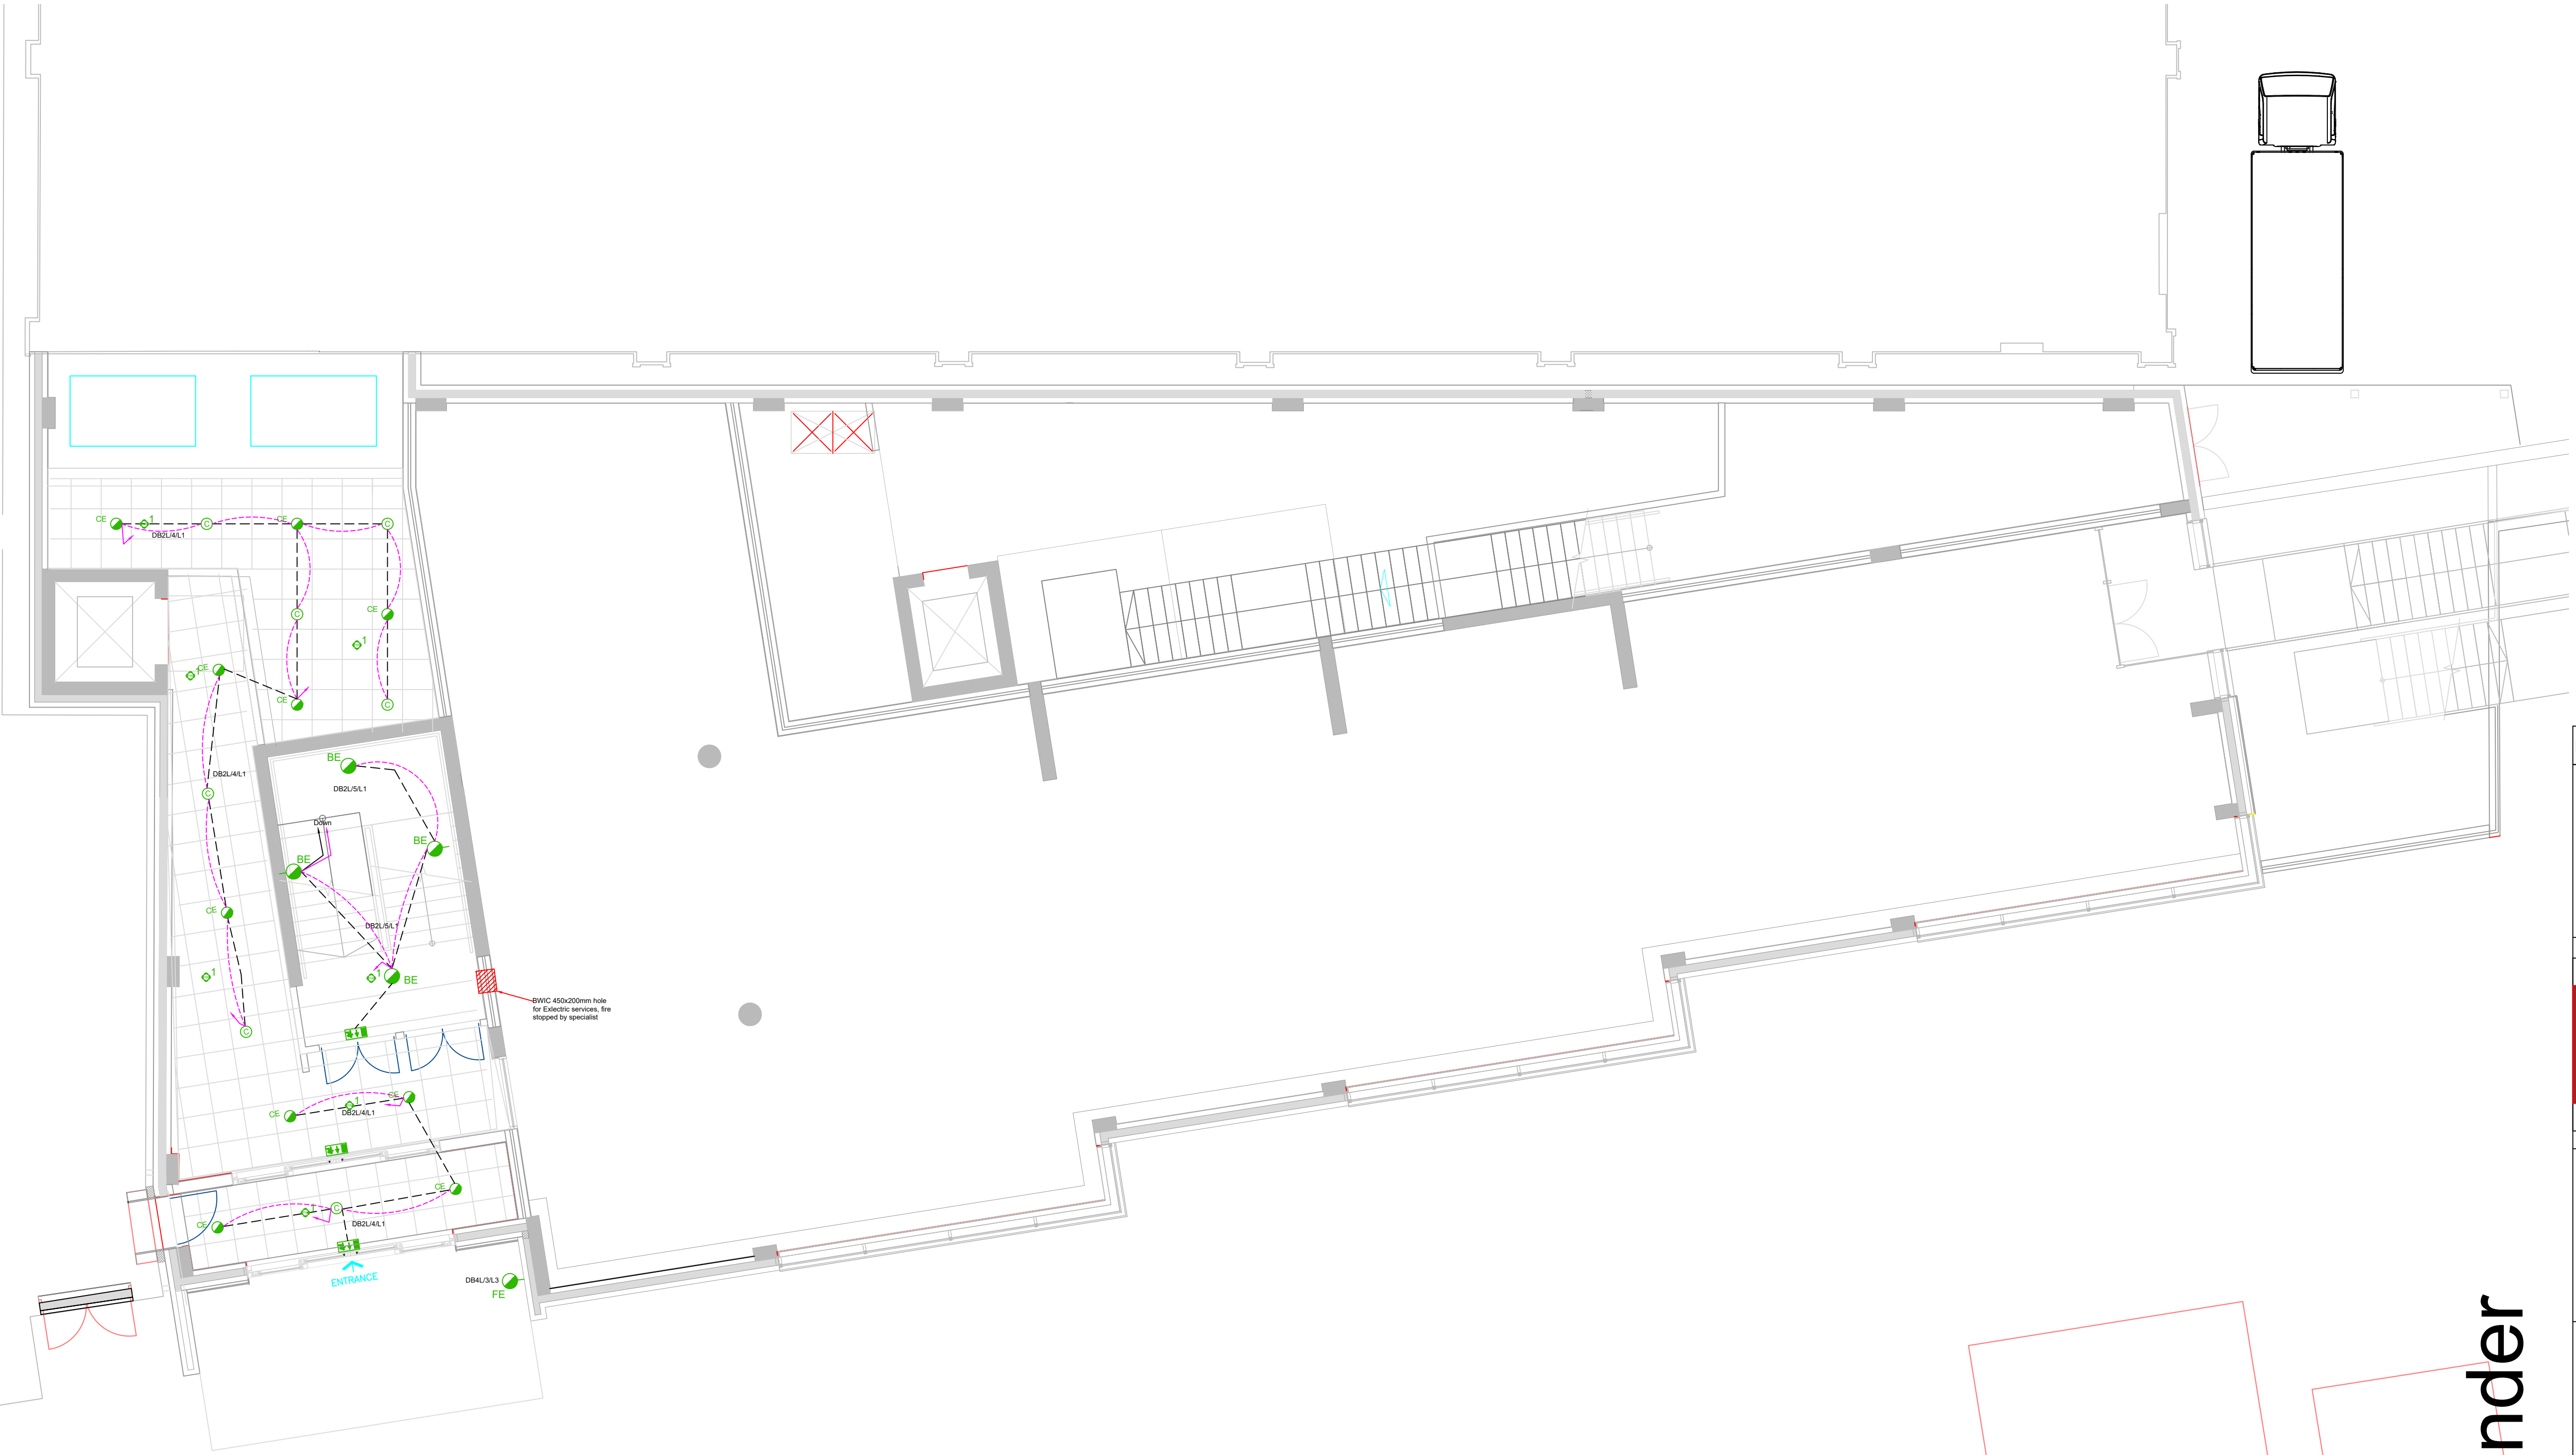

| T2                                              | Revised Tender Issue                 | 02.06.26       |
|-------------------------------------------------|--------------------------------------|----------------|
| T1                                              | Tender Issue                         | 13.05.26       |
| P1                                              | Issued for Stage 3 design & Comments | 27.02.26       |
| Rev                                             | Description                          | Date           |
| Client                                          |                                      |                |
| Hurstpierpoint College                          |                                      |                |
| Project                                         |                                      |                |
| Phase 2, Sports Hub                             |                                      |                |
| Title                                           |                                      |                |
| Electrical Services<br>GF Lighting Installation |                                      |                |
| Scale<br>1:75 @ A1                              |                                      |                |
| Drawn<br>BWL                                    | Checked<br>RJ                        | Date<br>Feb 26 |
| Job No<br>J5662                                 | Drg No<br>E202                       | Rev<br>T2      |