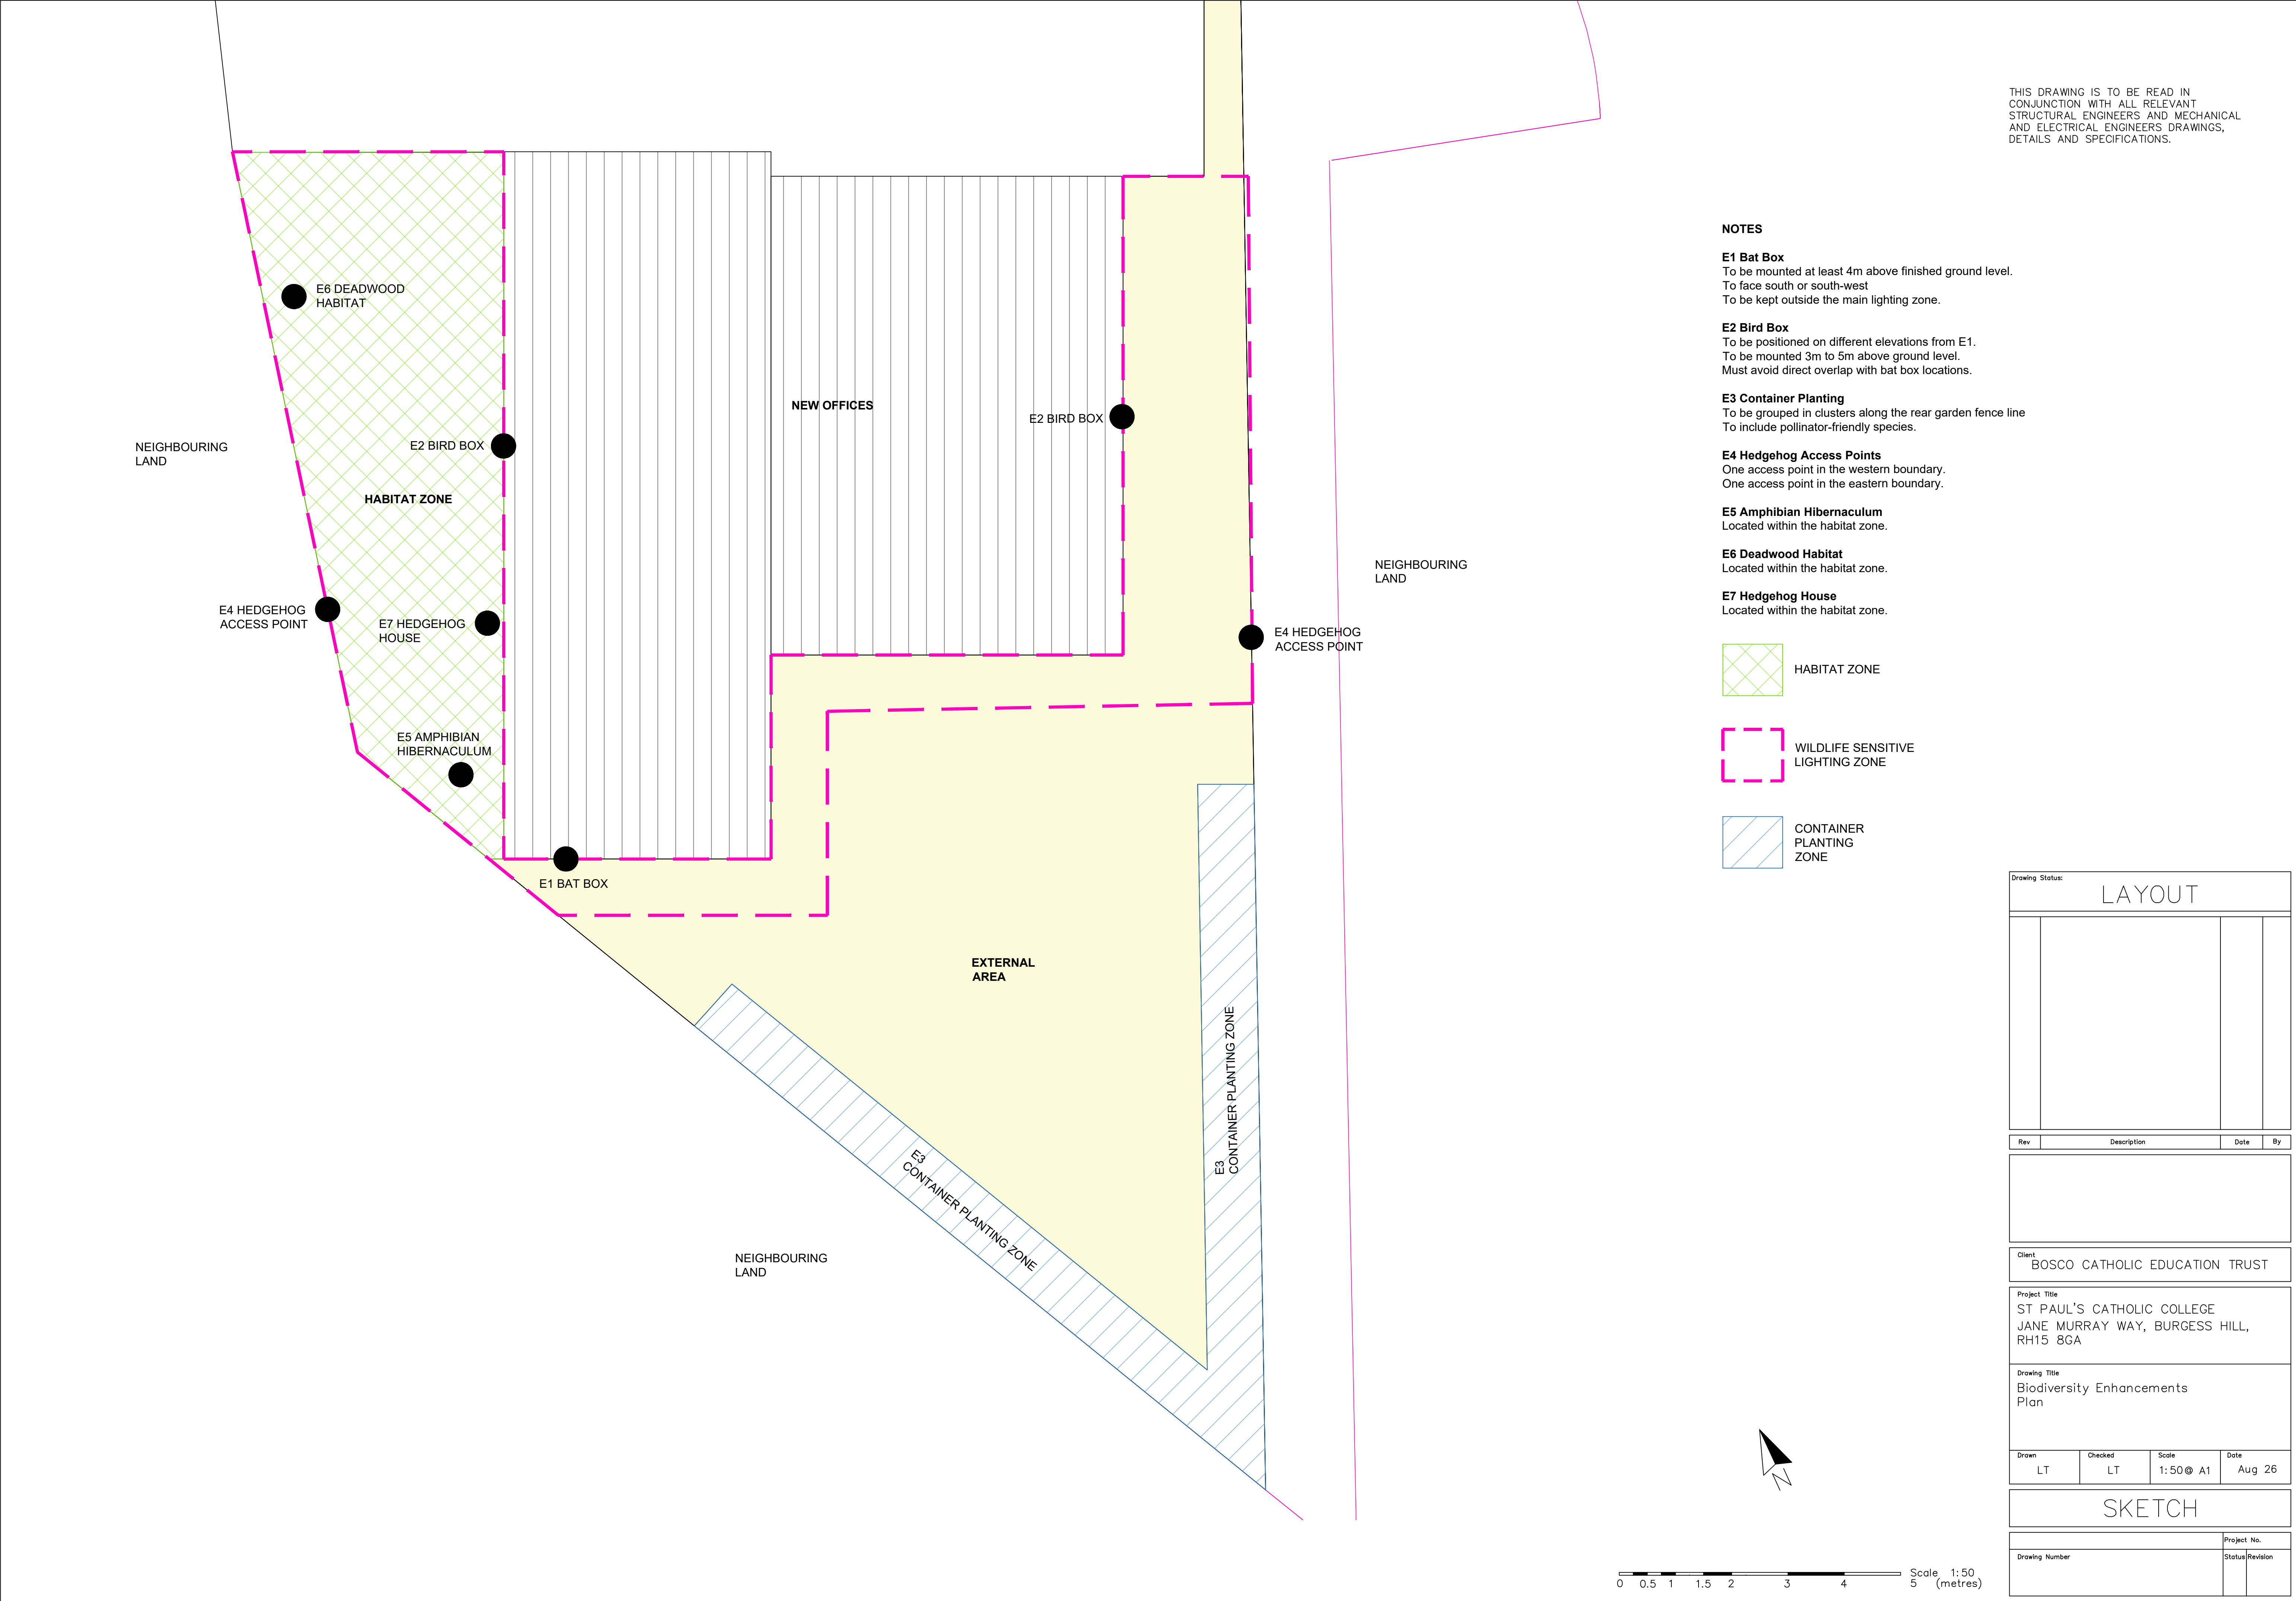




THIS DRAWING IS TO BE READ IN CONJUNCTION WITH ALL RELEVANT STRUCTURAL ENGINEERS AND MECHANICAL AND ELECTRICAL ENGINEERS DRAWINGS, DETAILS AND SPECIFICATIONS.

NOTES

E1 Bat Box
To be mounted at least 4m above finished ground level.
To face south or south-west
To be kept outside the main lighting zone.

E2 Bird Box
To be positioned on different elevations from E1.
To be mounted 3m to 5m above ground level.
Must avoid direct overlap with bat box locations.

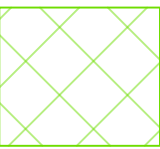
E3 Container Planting
To be grouped in clusters along the rear garden fence line
To include pollinator-friendly species.

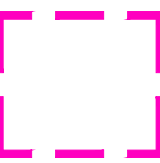
E4 Hedgehog Access Points
One access point in the western boundary.
One access point in the eastern boundary.

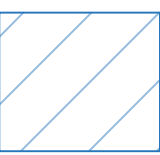
E5 Amphibian Hibernaculum
Located within the habitat zone.

E6 Deadwood Habitat
Located within the habitat zone.

E7 Hedgehog House
Located within the habitat zone.

 HABITAT ZONE

 WILDLIFE SENSITIVE LIGHTING ZONE

 CONTAINER PLANTING ZONE

Drawing Status:			
LAYOUT			
Rev	Description	Date	By
Client:			
BOSCO CATHOLIC EDUCATION TRUST			
Project Title:			
ST PAUL'S CATHOLIC COLLEGE JANE MURRAY WAY, BURGESS HILL, RH15 8GA			
Drawing Title:			
Biodiversity Enhancements Plan			
Drawn	Checked	Scale	Date
LT	LT	1:50 @ A1	Aug 26
SKETCH			
Drawing Number		Project No.	
		Status	Revision