

CLIENT

Homes England


FOR APPROVAL

CONSULTANT

AECOM
HARLBOROUGH COURT
10 BRICKET ROAD
HEATH T ALBANS, AL1 3JX, UK
Tel: +44 (0)1727 535 000
www.aecom.com

NOTES

1. Do not scale from the drawing
2. All levels shown are in meters Above Ordnance Datum (AOD) unless stated otherwise

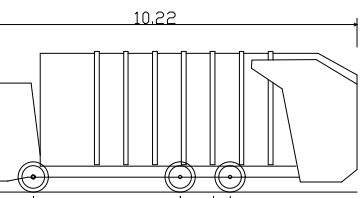

Phoenix 2-17N (with Elite 2 6x2 ML chassis)	
Overall Length	10.220m
Overall Width	2.250m
Overall Body Height	3.707m
Chassis Body Ground Clearance	0.260m
Track Width	2.250m
Time to lock time	4.00s
Time to Kerb Turning Radius	10.550m

esign Speed - 10mph

LEGEND

- Vehicle Wheel Outline
- Vehicle Body Overhang

AM X
PM X

Traffic flow modelling assessment of all traffic movements for AM and PM peaks. Peaks modelled as 8:0 to 9:00 for AM and 5:00 to 6:00 for PM movements. For more information refer to AECOM Transport Assessment report.


SUITABILITY

4 FOR STAGE APPROVAL

ISSUE/REVISION

P03	20.12.24	FOR PLANNING SUBMISSION
P02	16.01.24	FOR APPROVAL
P01	10.11.23	FIRST ISSUE
I/R	DATE	DESCRIPTION

KEY PLAN

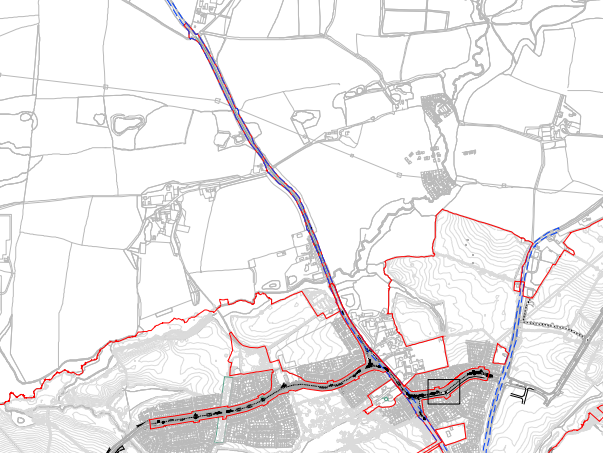

PROJECT NUMBER

0610807

HEET TITLE

Road 10 and Road 11
 Refuse Collection Vehicle Tracking

HEET NUMBER

0610807-ACM-CS-ZZ-DR-HW-00-3010

CLIENT

Homes England


FOR APPROVAL

CONSULTANT

AECOM
HARLBOROUGH COURT
10 BRICKET ROAD
HEATH T ALBANS, AL1 3JX, UK
Tel: +44 (0)1727 535 000
www.aecom.com

NOTES

1. Do not scale from the drawing
2. All levels shown are in meters Above Ordnance Datum (AOD) unless stated otherwise

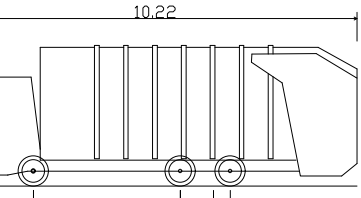

Overall Length	10.220m
Overall Width	2.250m
Overall Body Height	3.707m
Chassis Body Ground Clearance	0.260m
Track Width	2.250m
Time to lock time	4.00s
Time to Kerb Turning Radius	10.550m

esign Speed - 10mph

LEGEND

- Vehicle Wheel Outline

- Vehicle Body

AM X
PM X

Traffic flow modelling assessment of all traffic movements for AM and PM peaks. Peaks modelled as 8:00 to 9:00 for AM and 5:00 to 6:00 for PM movements. For more information refer to AECOM Transport Assessment report.


SUITABILITY

4 FOR STAGE APPROVAL

ISSUE/REVISION

P03	20.12.24	FOR PLANNING SUBMISSION
P02	16.01.24	FOR APPROVAL
P01	10.11.23	FIRST ISSUE
I/R	DATE	DESCRIPTION

KEY PLAN

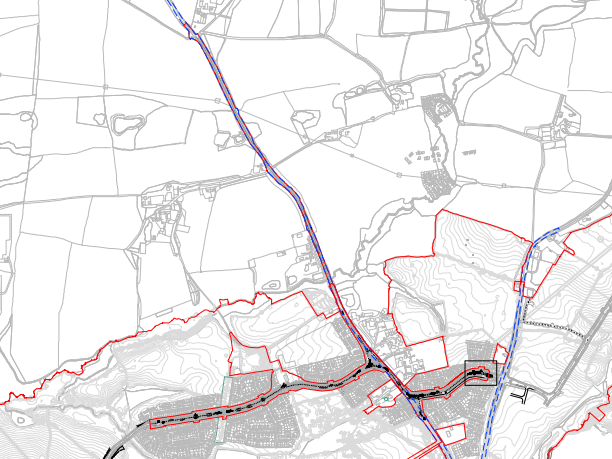

PROJECT NUMBER

0610807



HEET TITLE

Road 12

Refuse Collection Vehicle Tracking

HEET NUMBER

0610807-ACM-CS-ZZ-DR-HW-00-3011

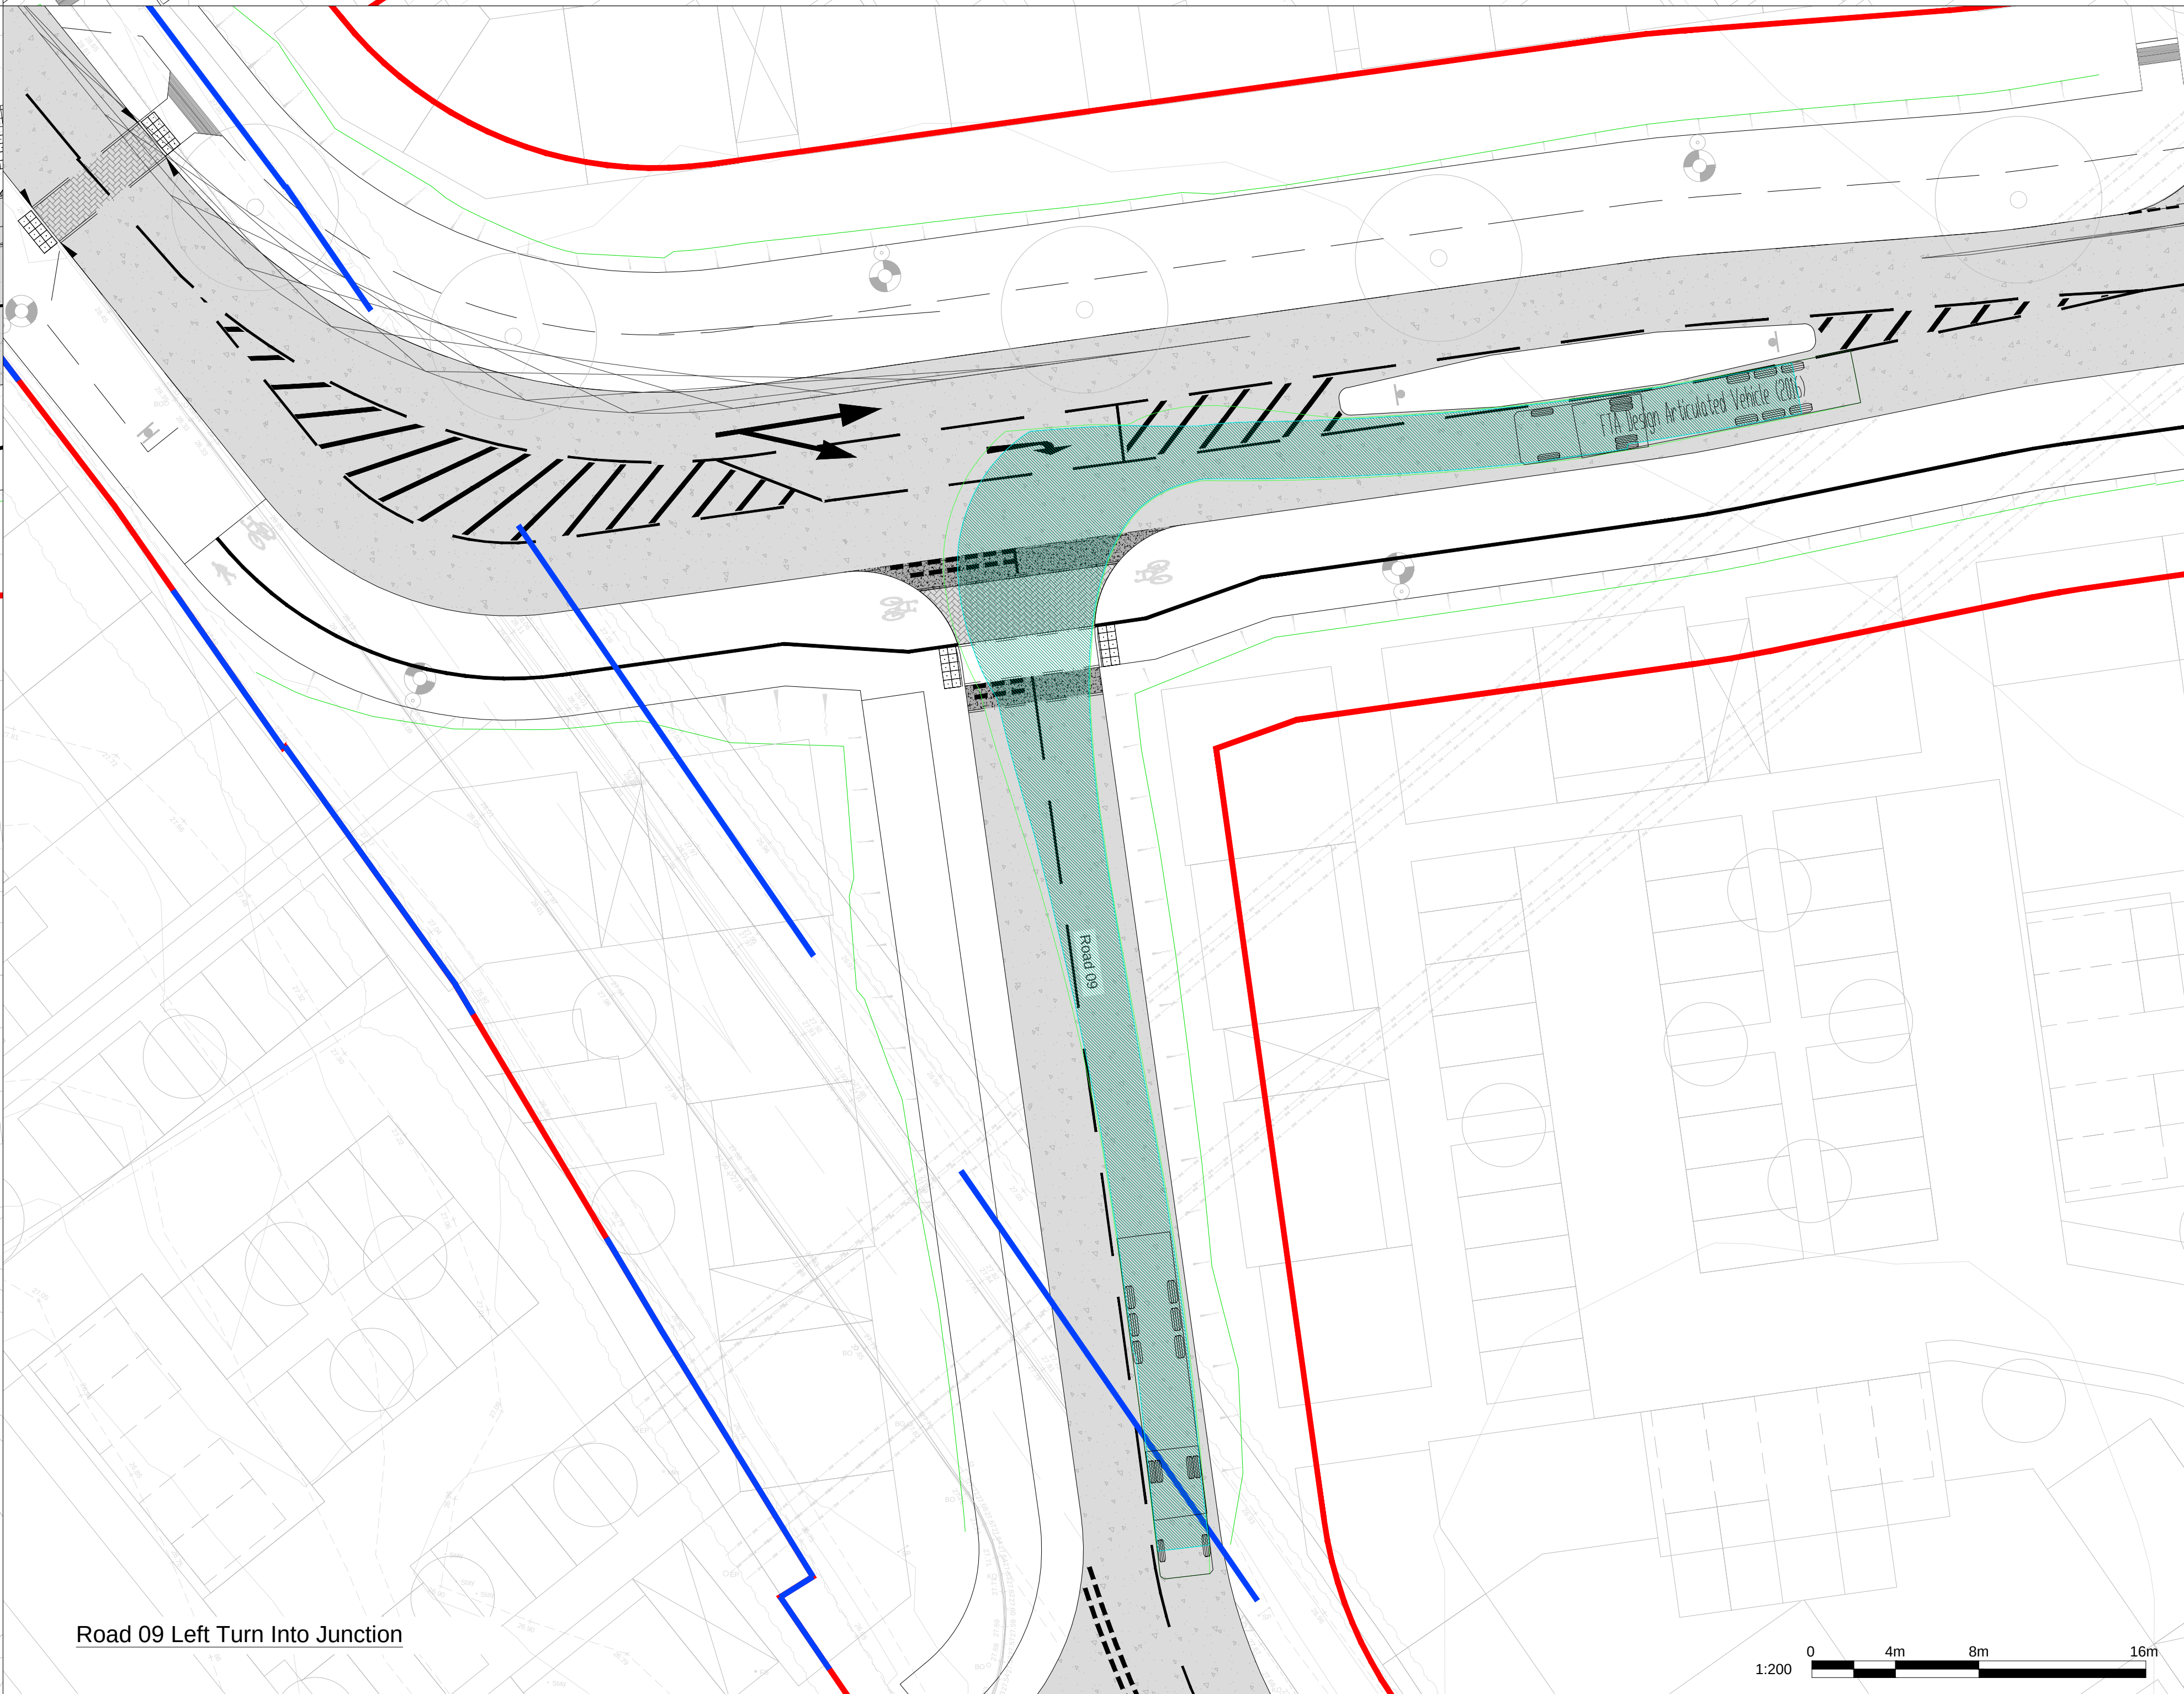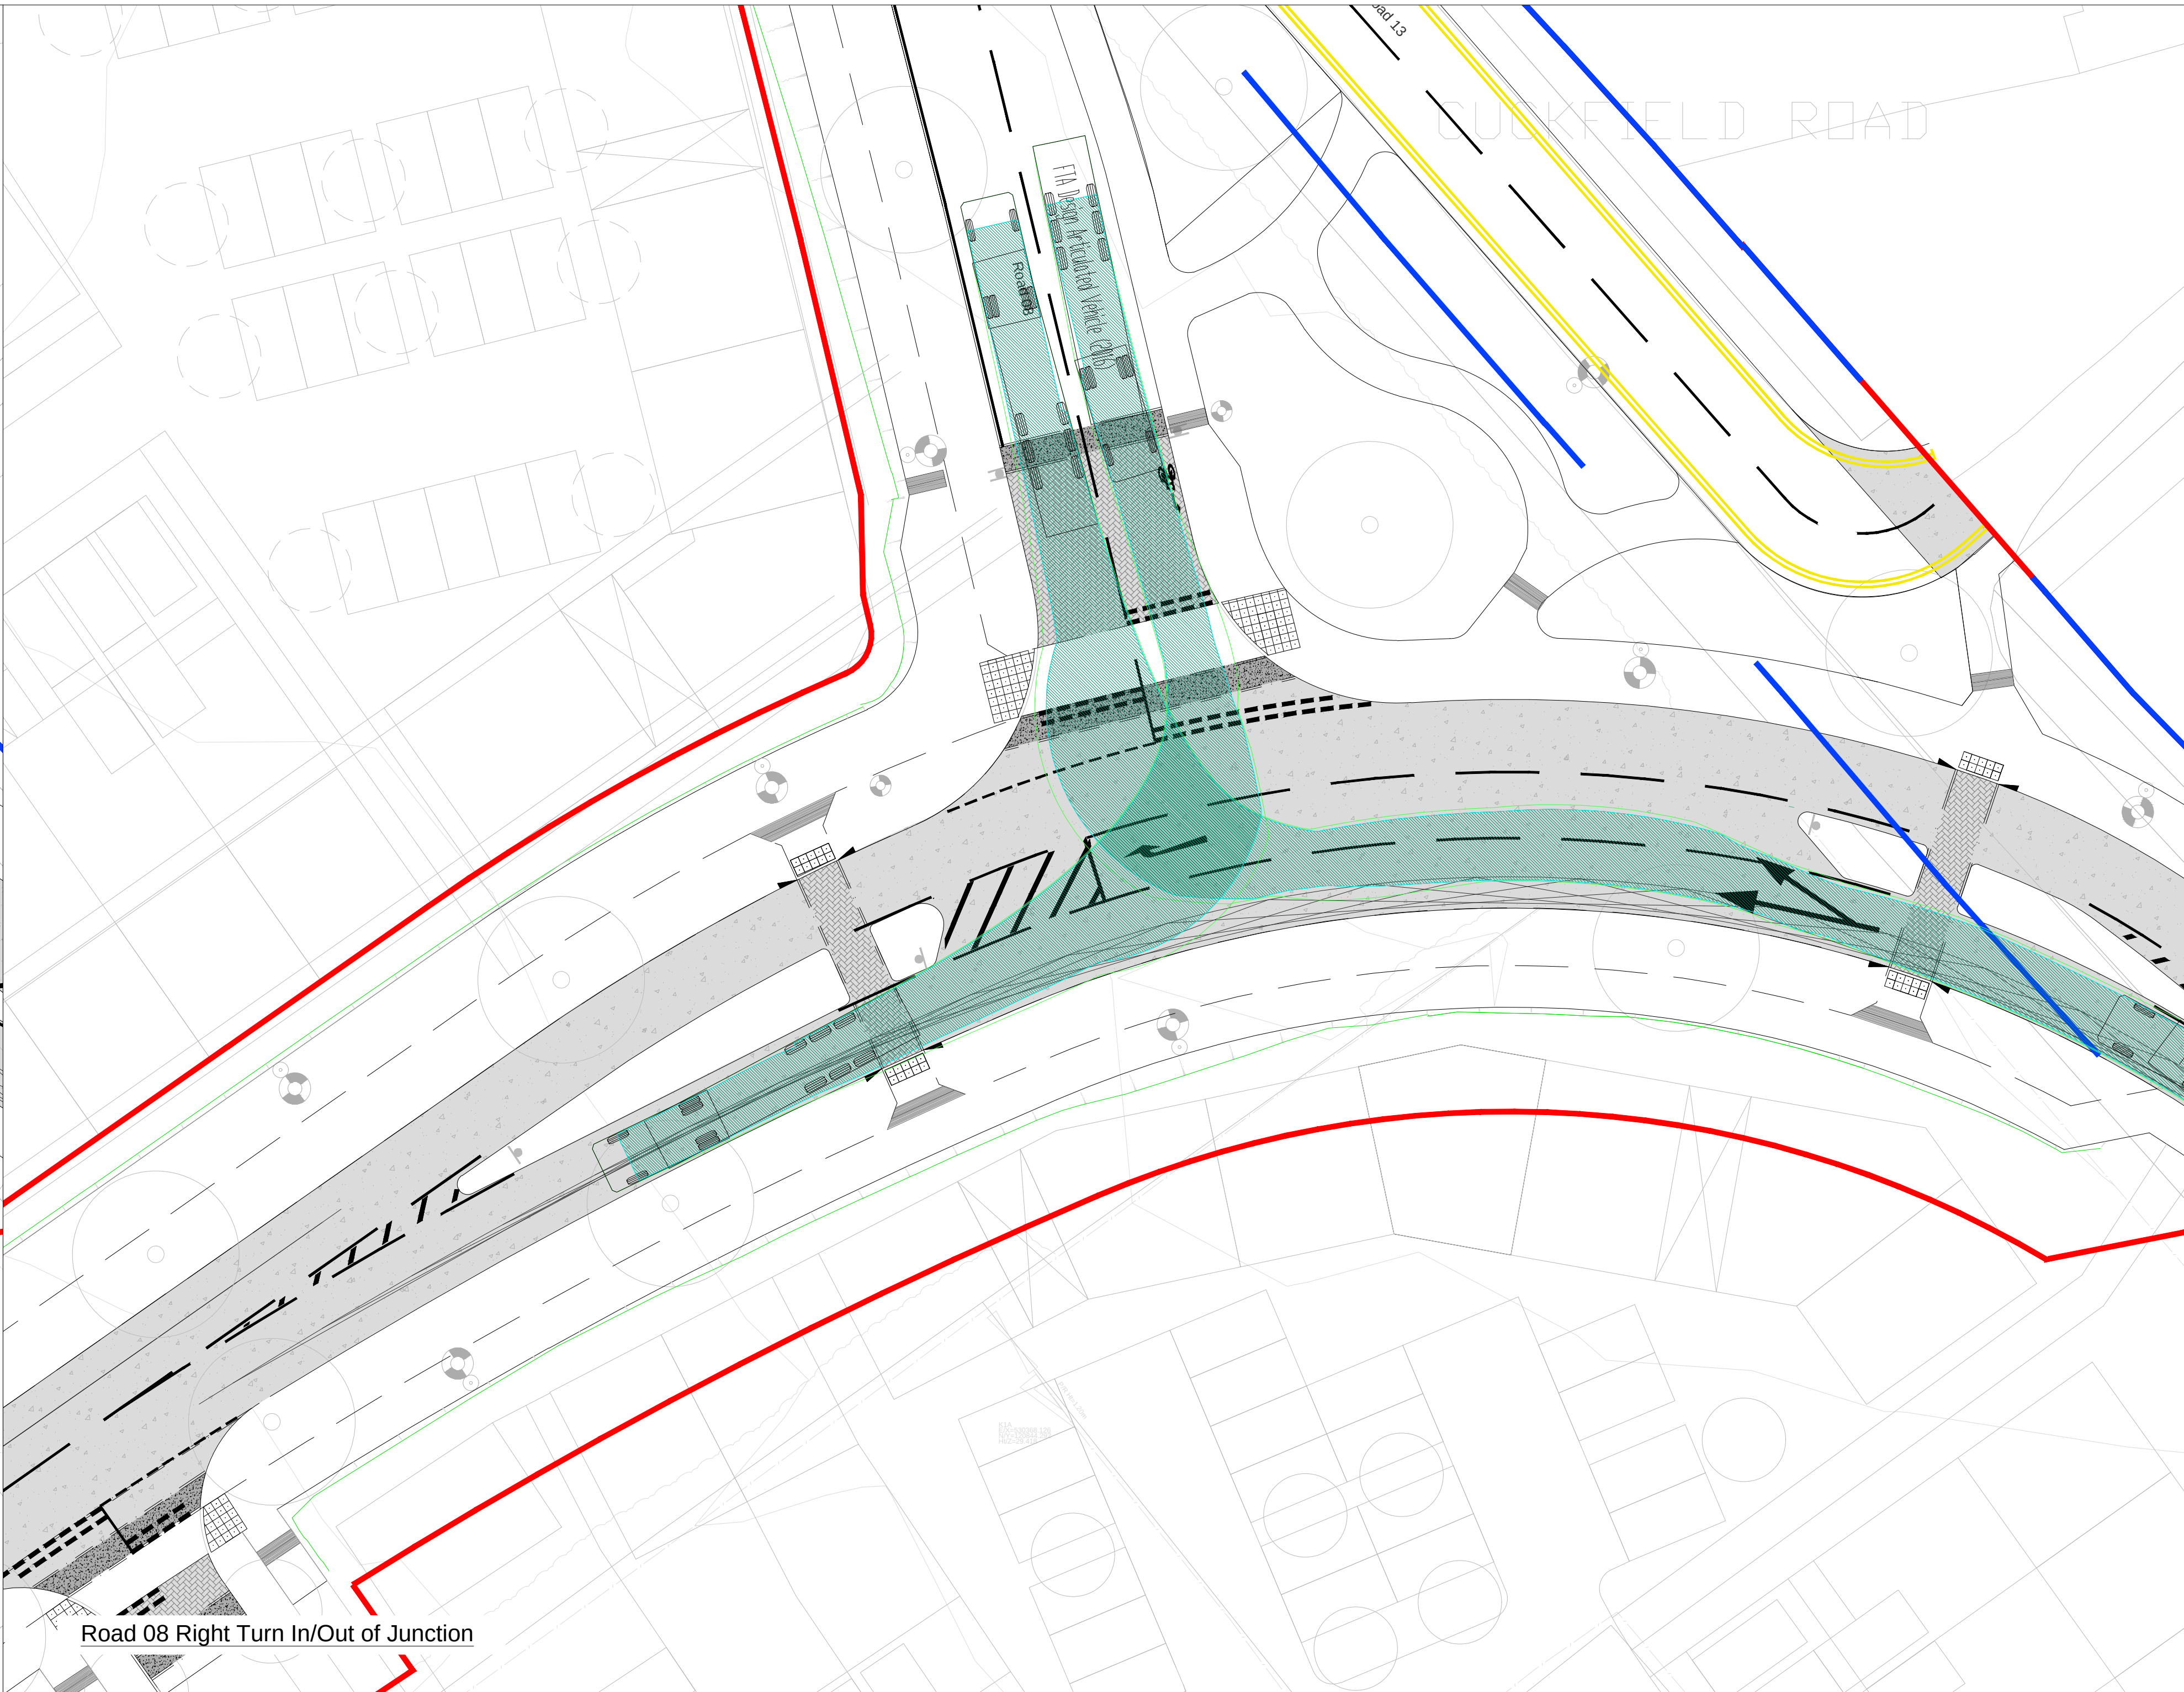

This drawing has been prepared for the use of AECOM's client. It may not be used, modified, reproduced or relied upon by third parties, except as agreed by AECOM or as required by law. AECOM accepts no responsibility, and denies any liability whatsoever, to any party that uses or relies on this drawing without AECOM's express written consent. All measurements must be obtained from the standard dimension.

CLIENT

Homes England


FOR APPROVAL

CONSULTANT


AECON
HARLBOROUGH COURT
10 BRICKET ROAD
HEATH T ALBANS, AL1 3JX, UK
Tel: +44 (0)1727 535 000
www.aecom.com

NOTES

1. Do not scale from the drawing
2. All levels shown are in meters Above Ordnance Datum (AOD) unless stated otherwise

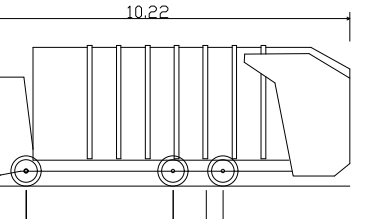

Overall Length	10.220m
Overall Width	2.250m
Overall Body Height	3.707m
Body Ground Clearance	0.260m
Track Width	2.250m
Lock to lock time	4.00s
Kerb to Kerb Turning Radius	10.550m

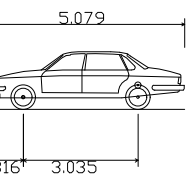

Large Car (2006)	
Overall Length	5.079m
Overall Width	1.872m
Overall Body Height	1.325m
Min Body Ground Clearance	0.310m
Max Track Width	1.831m
Lock to lock time	4.00s
Kerb to Kerb Turning Radius	5.900m

esign Speed - 10mph

LEGEND

- Vehicle Wheel Outline
-  Vehicle Body Overhang
- Vehicle Body

AM X
PM X

Traffic flow modelling assessment of all traffic movements for AM and PM peaks. Peaks modelled as 8:00 to 9:00 for AM and 5:00 to 6:00 for PM movements. For more information refer to AECOM Transport Assessment report.


UITABILITY

4 FOR STAGE APPROVAL

ISSUE/REVISION

P03	20.12.24	FOR PLANNING SUBMISSION
P02	16.01.24	FOR APPROVAL
P01	10.11.23	FIRST ISSUE
I/R	DATE	DESCRIPTION

KEY PLAN

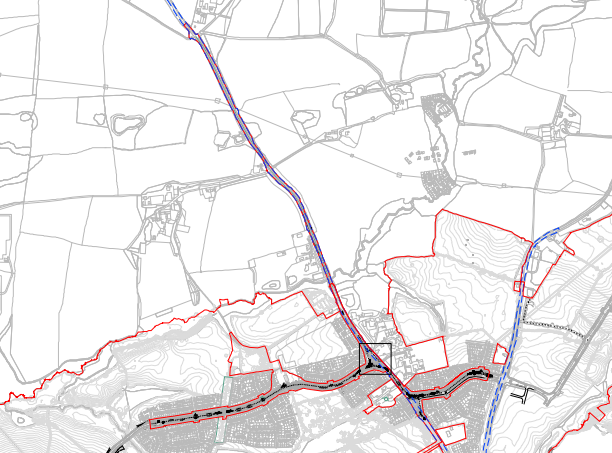

PROJECT NUMBER

0610807

HEET TITLE

Alternative Provision College
Large Car & Refuse Collection Vehicle
Two-way Vehicle Tracking

HEET NUMBER

0610807-ACM-CS-ZZ-DR-HW-00-3013

