


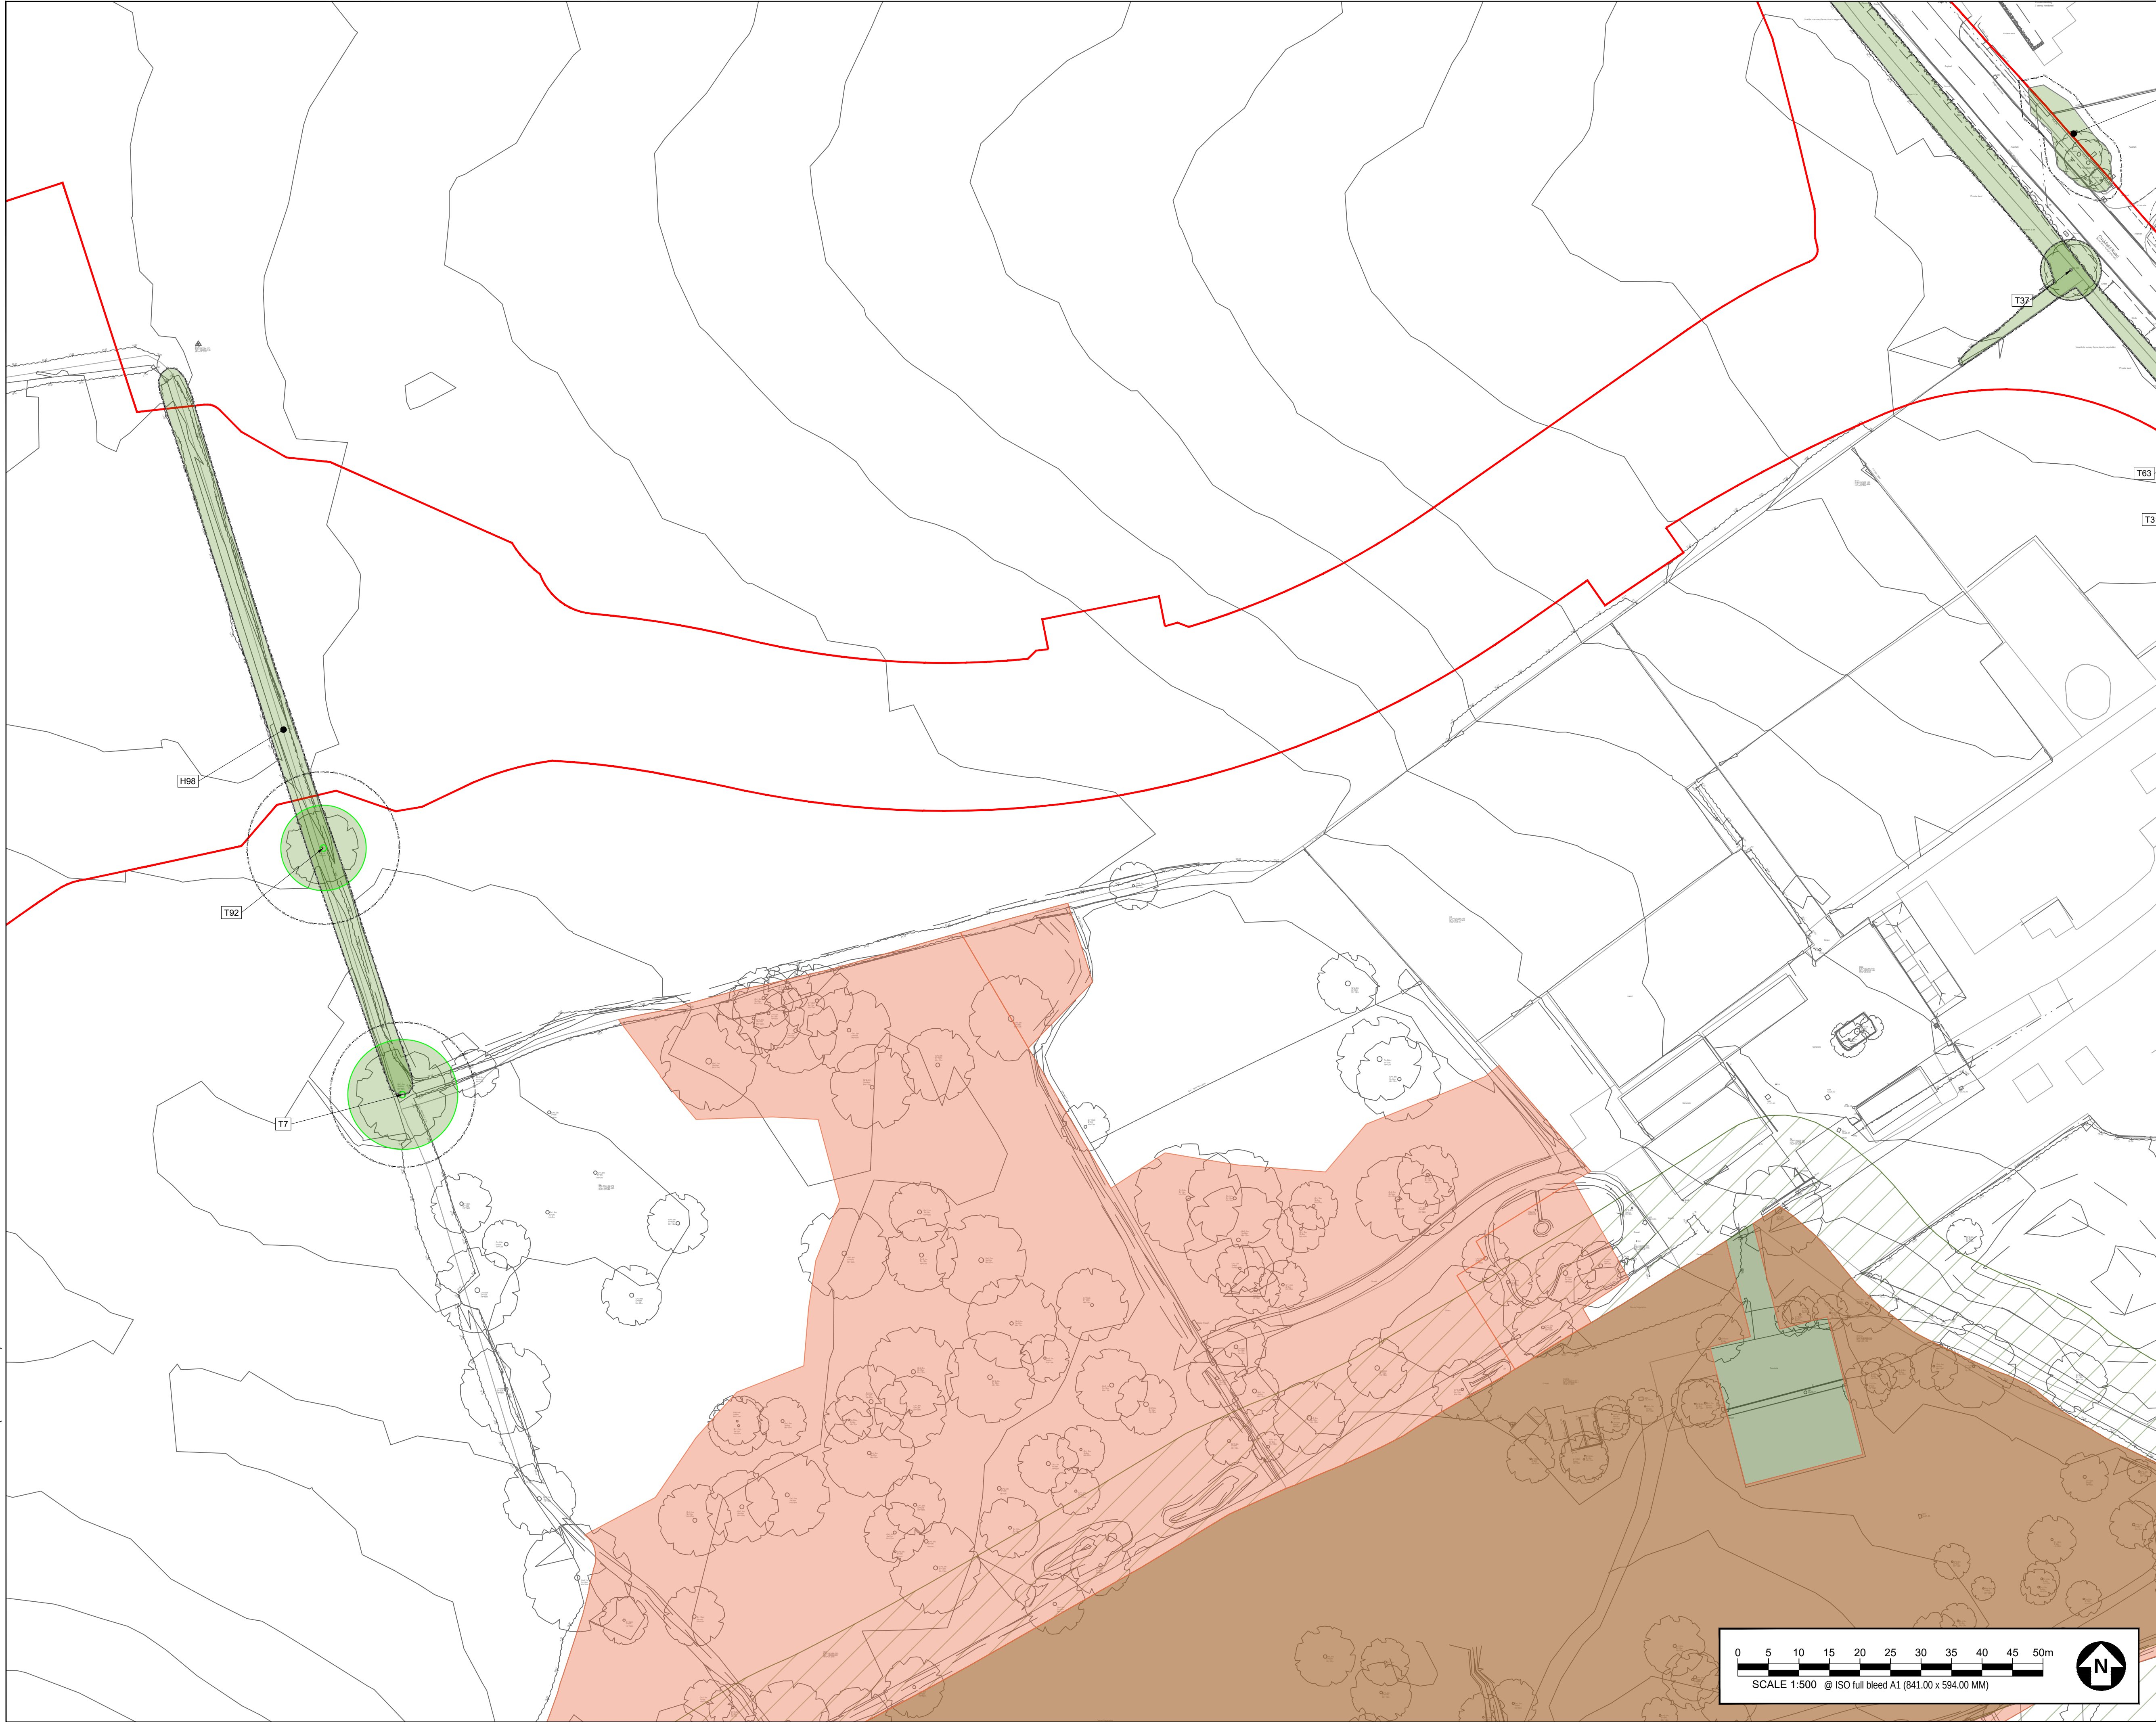

This drawing has been prepared for the use of AECOM's client. It may not be used, modified, reproduced or relied upon by third parties, except as agreed by AECOM or as required by law. AECOM accepts no responsibility and denies any liability whatsoever, to any party that uses or relies on this drawing without AECOM's express written consent. Do not scale this document. All measurements must be obtained from the stated dimensions.



PROJECT

NORTHERN ARC
CENTRAL AVENUE
CLIENT

HOMES ENGLAND


CONSULTANT

AECOM
Mid Point, Alencon Link,
Basingstoke, Hants,
RG21 7PP
Tel +44 (0) 1256 310 200
www.aecom.com

GENERAL NOTES

1. TREE CATEGORIES AS DEFINED BY BS 5837:2012
2. TREE LOCATIONS ARE BASED ON THE TOPOGRAPHICAL SURVEY, AERIAL IMAGERY, AND GPS CO-ORDINATES FROM ON SITE WALKOVER.
3. * INDICATES A TREE / GROUP WHOSE POSITION IS APPROXIMATE AS BASED UPON AERIAL PHOTOGRAPHY AND ON SITE OBSERVATIONS.
4. PLANS SHOULD BE READ IN CONJUNCTION WITH THE AECOM ARBORICULTURAL REPORT.
5. THE ORIGINAL OF THIS DRAWING WAS PRODUCED IN COLOUR - A MONOCHROME COPY SHOULD NOT BE RELIED UPON.
6. DRAWING REFERENCES:
60610807-ACM-CS-ZZ-M2-ZZ-0001.dwg

KEY PLAN

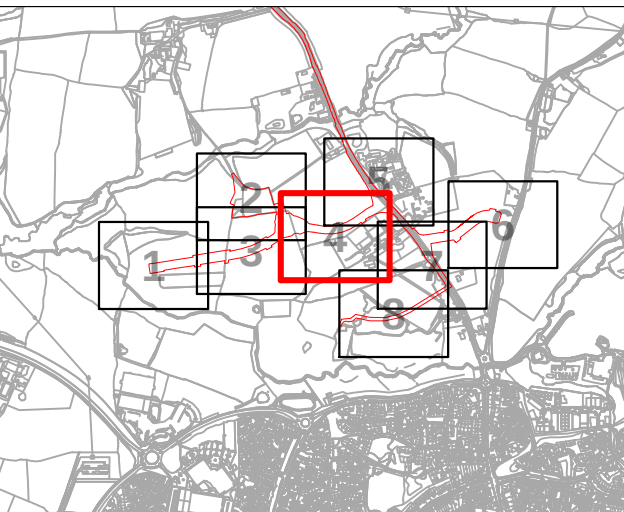

KEY

- FEATURE ID TAGS**
(A PREFIX OF 'T' DENOTES A SINGLE TREE, 'G' A GROUP, 'H' A HEDGE, 'W' A WOODLAND, AND AN ASTERISK SUFFIX '*' MEANS THE FEATURE WAS PLOTTED INDICATIVELY)
- RED LINE BOUNDARY**
- A CATEGORY TREE, GROUP, HEDGE, OR WOODLAND**
(HIGH QUALITY & VALUE)
- B CATEGORY TREE, GROUP, HEDGE, OR WOODLAND**
(MODERATE QUALITY & VALUE)
- C CATEGORY TREE, GROUP, HEDGE, OR WOODLAND**
(LOW QUALITY & VALUE)
- U CATEGORY TREE, GROUP, HEDGE, OR WOODLAND**
(UNSUITABLE FOR RETENTION)
- ROOT PROTECTION AREAS (RPA)**
(AS DEFINED BY BS 5837:2012)
- VETERAN TREE MARKER**
(INDICATES POSITION OF TREE OF VETERAN STATUS)
- ANCIENT WOODLAND (W15m BUFFER ZONE)**
(AREA CLASSIFIED AS AN ANCIENT WOODLAND)
- PRIORITY HABITAT**
(CONSIDERED AN AREA OF PRIORITY HABITAT)
- TREE PRESERVATION ORDER**
(AREA COVERED BY A TREE PRESERVATION ORDER (TPO))

ISSUE/REVISION

NO	DATE	DESCRIPTION
P03	26.01.24	ADDITIONAL SURVEY DATA
P02	05.10.23	TOPO UPDATE
P01	06.03.23	FIRST ISSUE
VR	DATE	DESCRIPTION

DRAWING STATUS

ISSUE

PROJECT NUMBER

60610807

SHEET TITLE


TREE CONSTRAINTS PLAN
(SHEET 4)


SHEET NUMBER

60610807-ACM-XX-XX-AB-TCP-04

REV.

P03

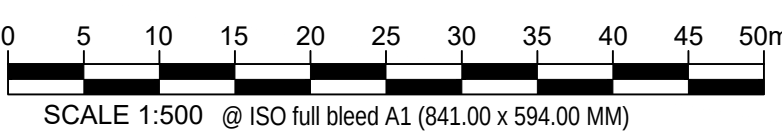

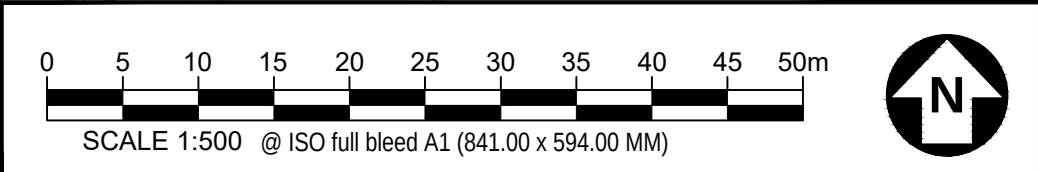

PROJECT

NORTHERN ARC
CENTRAL AVENUE
CLIENT

HOMES ENGLAND

CONSULTANT

AECOM
Mid Point, Alencon Link,
Basingstoke, Hants,
RG21 7PP
Tel +44 (0) 1256 310 200
www.aecom.com

GENERAL NOTES

1. TREE CATEGORIES AS DEFINED BY BS 5837:2012
2. TREE LOCATIONS ARE BASED ON THE TOPOGRAPHICAL SURVEY, AERIAL IMAGERY, AND GPS CO-ORDINATES FROM ON SITE WALKOVER.
3. * INDICATES A TREE / GROUP WHOSE POSITION IS APPROXIMATE AS BASED UPON AERIAL PHOTOGRAPHY AND ON SITE OBSERVATIONS.
4. PLANS SHOULD BE READ IN CONJUNCTION WITH THE AECOM ARBORICULTURAL REPORT.
5. THE ORIGINAL OF THIS DRAWING WAS PRODUCED IN COLOUR - A MONOCHROME COPY SHOULD NOT BE RELIED UPON.
6. DRAWING REFERENCES:
CS_Map.dwg
60610807-ACM-CS-ZZ-M2-ZZ-0001.dwg

KEY PLAN



KEY

- FEATURE ID TAGS**
(A PREFIX OF 'T' DENOTES A SINGLE TREE, 'G' A GROUP, 'H' A HEDGE, 'W' A WOODLAND, AND AN ASTERISK SUFFIX '*' MEANS THE FEATURE WAS PLOTTED INDICATIVELY)
- RED LINE BOUNDARY**
- A CATEGORY TREE, GROUP, HEDGE, OR WOODLAND**
(HIGH QUALITY & VALUE)
- B CATEGORY TREE, GROUP, HEDGE, OR WOODLAND**
(MODERATE QUALITY & VALUE)
- C CATEGORY TREE, GROUP, HEDGE, OR WOODLAND**
(LOW QUALITY & VALUE)
- U CATEGORY TREE, GROUP, HEDGE, OR WOODLAND**
(UNSUITABLE FOR RETENTION)
- ROOT PROTECTION AREAS (RPA)**
(AS DEFINED BY BS 5837:2012)
- VETERAN TREE MARKER**
(INDICATES POSITION OF TREE OF VETERAN STATUS)
- ANCIENT WOODLAND (W15m BUFFER ZONE)**
(AREA CLASSIFIED AS AN ANCIENT WOODLAND)
- PRIORITY HABITAT**
(CONSIDERED AN AREA OF PRIORITY HABITAT)
- TREE PRESERVATION ORDER**
(AREA COVERED BY A TREE PRESERVATION ORDER (TPO))

ISSUE/REVISION

NO	DATE	DESCRIPTION
P03	26.01.24	ADDITIONAL SURVEY DATA
P02	05.10.23	TOPO UPDATE
P01	06.03.23	FIRST ISSUE
IVR	DATE	DESCRIPTION

DRAWING STATUS

ISSUE

PROJECT NUMBER

60610807

SHEET TITLE

TREE CONSTRAINTS PLAN
(SHEET 5)


SHEET NUMBER

60610807-ACM-XX-XX-AB-TCP-05

REV.

P03

This drawing has been prepared for the use of AECOM's client. It may not be used, modified, reproduced or relied upon by third parties, except as agreed by AECOM or as required by law. AECOM accepts no responsibility and denies any liability whatsoever, to any party that uses or relies on this drawing without AECOM's express written consent. Do not scale this document. All measurements must be obtained from the stated dimensions.

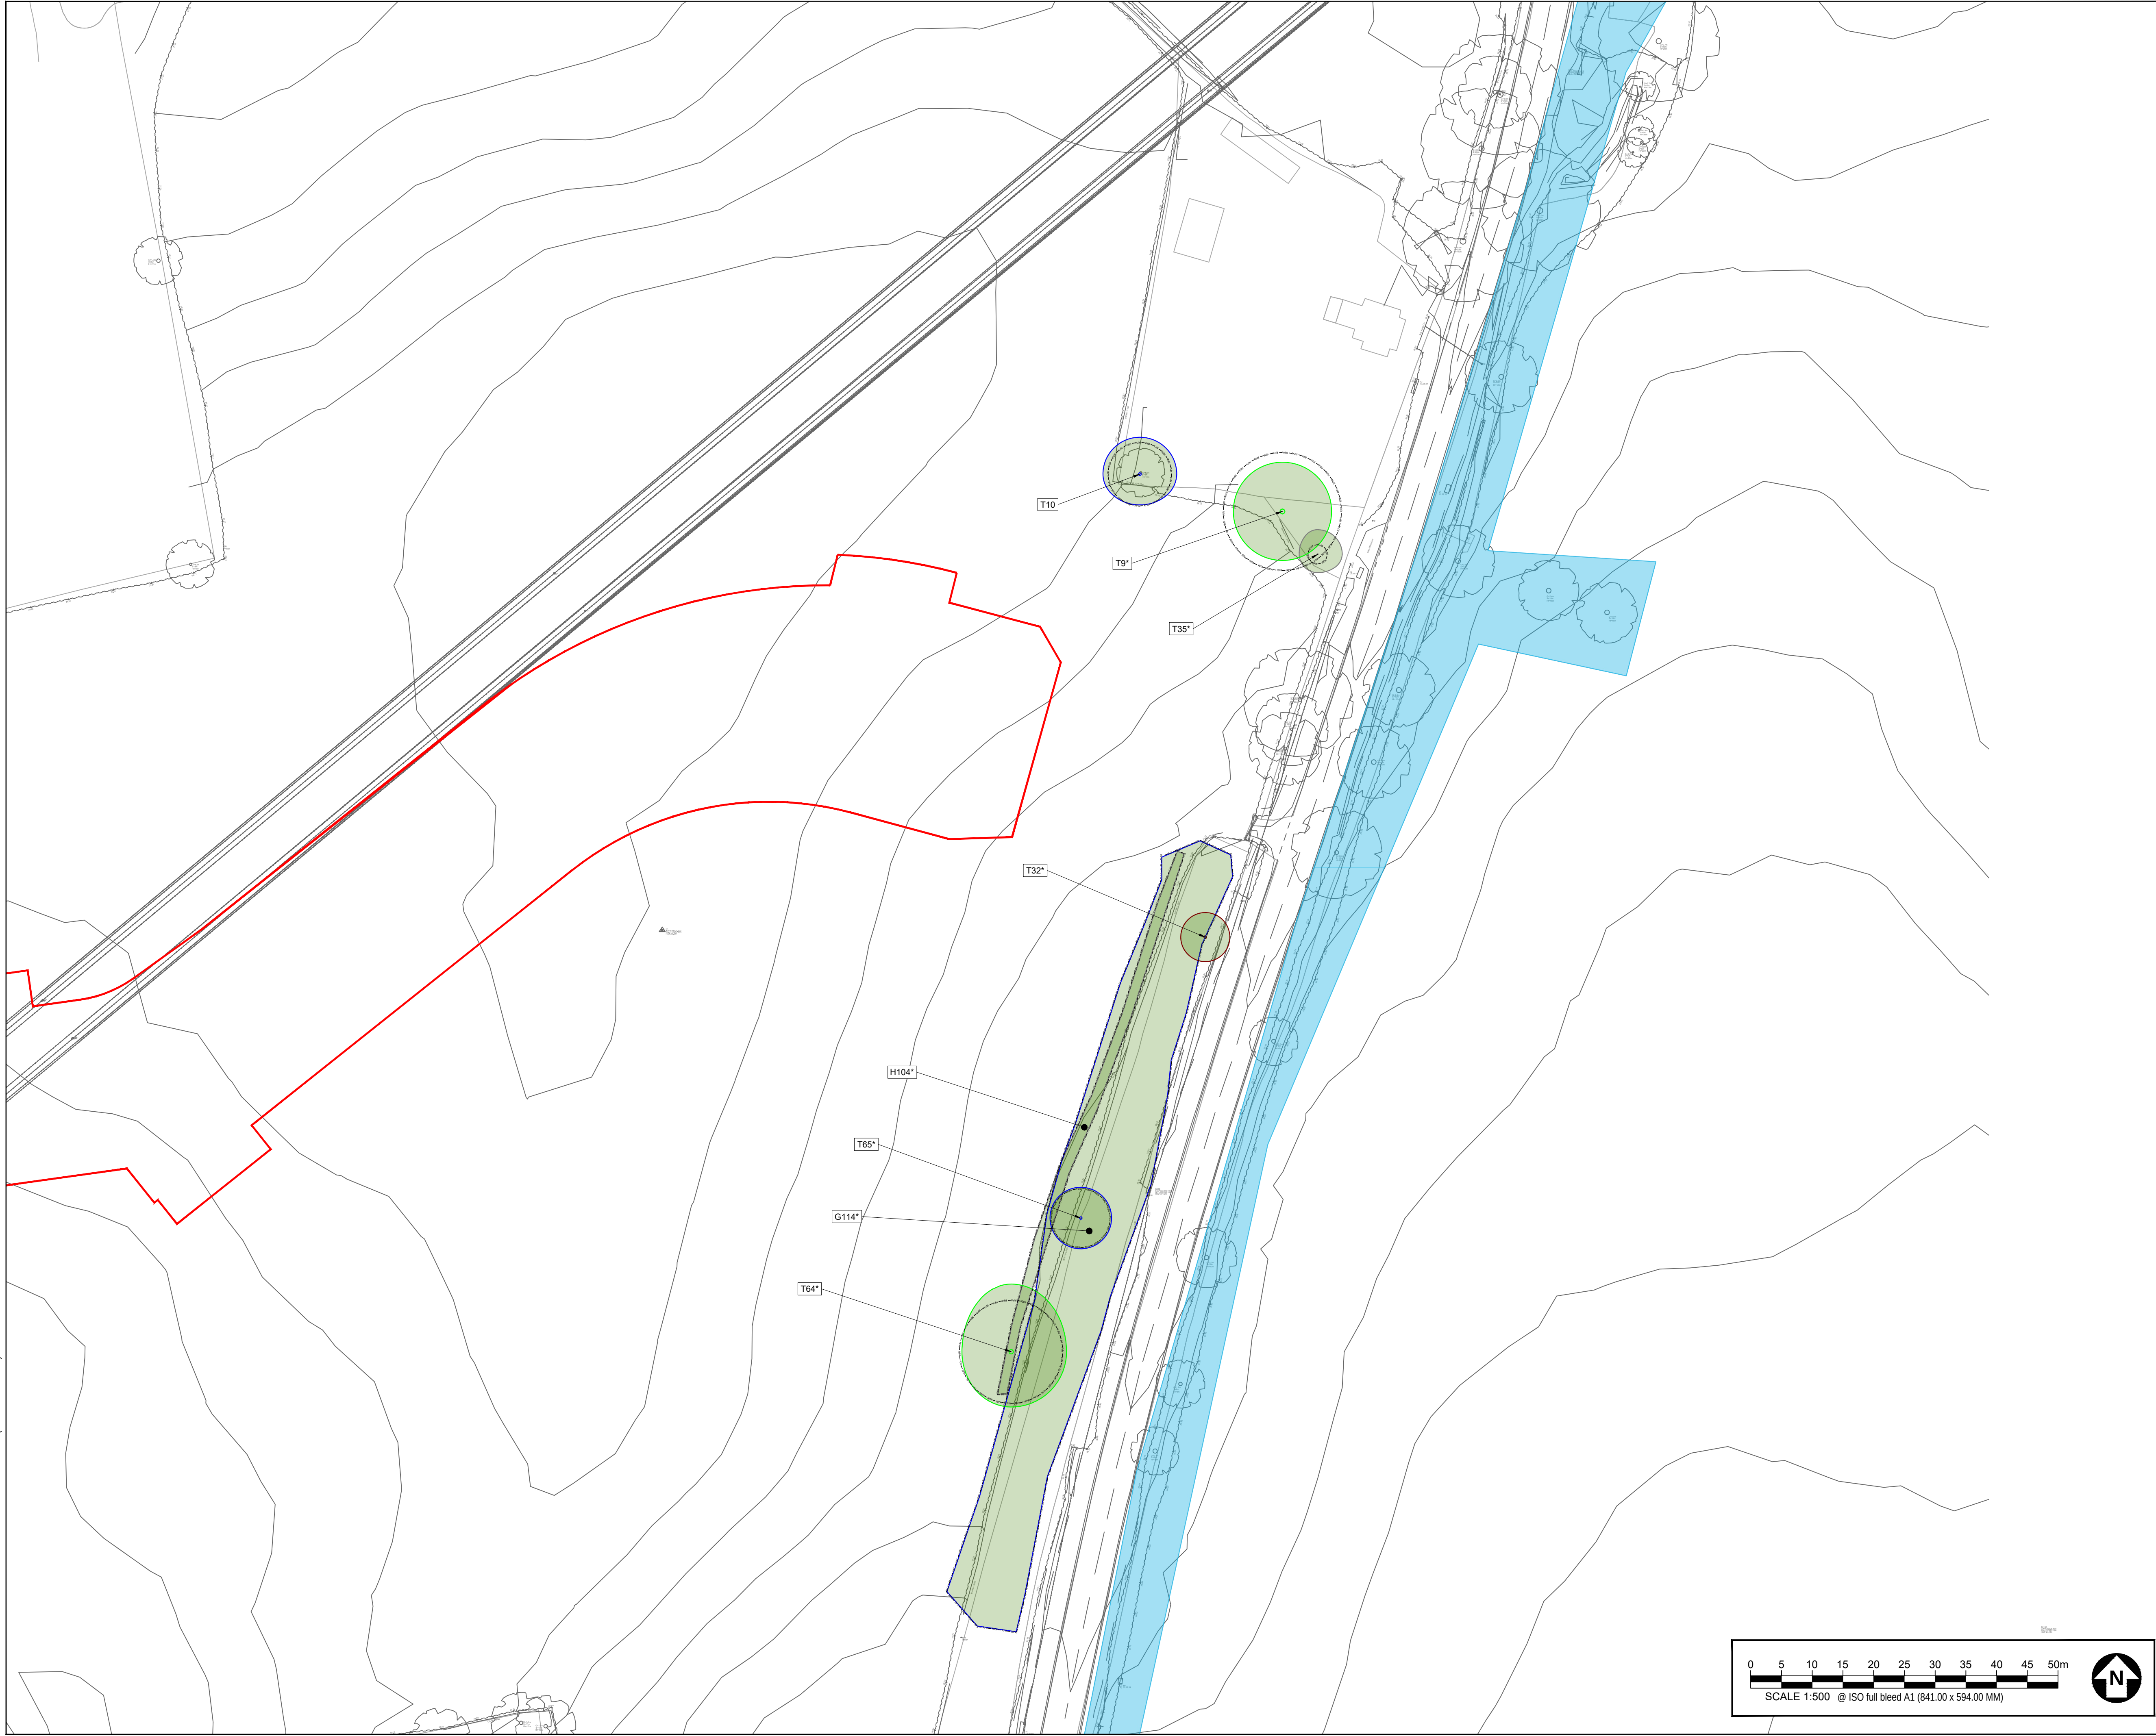

PROJECT

NORTHERN ARC
CENTRAL AVENUE
CLIENT

HOMES ENGLAND

CONSULTANT

AECOM
Mid Point, Alencon Link,
Basingstoke, Hants,
RG21 7PP
Tel +44 (0) 1256 310 200
www.aecom.com

GENERAL NOTES

1. TREE CATEGORIES AS DEFINED BY BS 5837:2012
2. TREE LOCATIONS ARE BASED ON THE TOPOGRAPHICAL SURVEY, AERIAL IMAGERY, AND GPS CO-ORDINATES FROM ON SITE WALKOVER.
3. * INDICATES A TREE / GROUP WHOSE POSITION IS APPROXIMATE AS BASED UPON AERIAL PHOTOGRAPHY AND ON SITE OBSERVATIONS.
4. PLANS SHOULD BE READ IN CONJUNCTION WITH THE AECOM ARBORICULTURAL REPORT.
5. THE ORIGINAL OF THIS DRAWING WAS PRODUCED IN COLOUR - A MONOCHROME COPY SHOULD NOT BE RELIED UPON.
6. DRAWING REFERENCES:
CS_Map.dwg
60610807-ACM-CS-ZZ-M2-ZZ-0001.dwg

KEY PLAN



KEY

- FEATURE ID TAGS**
(A PREFIX OF 'T' DENOTES A SINGLE TREE, 'G' A GROUP, 'H' A HEDGE, 'W' A WOODLAND, AND AN ASTERISK '*' MEANS THE FEATURE WAS PLOTTED INDICATIVELY)
- RED LINE BOUNDARY**
 - A CATEGORY TREE, GROUP, HEDGE, OR WOODLAND (HIGH QUALITY & VALUE)**
 - B CATEGORY TREE, GROUP, HEDGE, OR WOODLAND (MODERATE QUALITY & VALUE)**
 - C CATEGORY TREE, GROUP, HEDGE, OR WOODLAND (LOW QUALITY & VALUE)**
 - U CATEGORY TREE, GROUP, HEDGE, OR WOODLAND (UNSUITABLE FOR RETENTION)**
 - ROOT PROTECTION AREAS (RPA) (AS DEFINED BY BS 5837:2012)**
 - VETERAN TREE MARKER (INDICATES POSITION OF TREE OF VETERAN STATUS)**
 - ANCIENT WOODLAND (W15m BUFFER ZONE) (AREA CLASSIFIED AS AN ANCIENT WOODLAND)**
 - PRIORITY HABITAT (CONSIDERED AN AREA OF PRIORITY HABITAT)**
 - TREE PRESERVATION ORDER (AREA COVERED BY A TREE PRESERVATION ORDER (TPO))**

ISSUE/REVISION

NO	DATE	DESCRIPTION
P03	26.01.24	ADDITIONAL SURVEY DATA
P02	05.10.23	TOPO UPDATE
P01	06.03.23	FIRST ISSUE
VR	DATE	DESCRIPTION

DRAWING STATUS

ISSUE

PROJECT NUMBER

60610807

SHEET TITLE

TREE CONSTRAINTS PLAN
(SHEET 6)

SHEET NUMBER

60610807-ACM-XX-XX-AB-TCP-06

REV.

P03

This drawing has been prepared for the use of AECOM's client. It may not be used, modified, reproduced or relied upon by third parties, except as agreed by AECOM or as required by law. AECOM accepts no responsibility, and denies any liability whatsoever, to any party that uses or relies on this drawing without AECOM's express written consent. Do not scale this document. All measurements must be obtained from the stated dimensions.



PROJECT

NORTHERN ARC
CENTRAL AVENUE
CLIENT

HOMES ENGLAND


CONSULTANT

AECOM
Mid Point, Alencon Link,
Basingstoke, Hants,
RG21 7PP
Tel +44 (0) 1256 310 200
www.aecom.com

GENERAL NOTES

1. TREE CATEGORIES AS DEFINED BY BS 5837:2012
2. TREE LOCATIONS ARE BASED ON THE TOPOGRAPHICAL SURVEY, AERIAL IMAGERY, AND GPS CO-ORDINATES FROM ON SITE WALKOVER.
3. * INDICATES A TREE / GROUP WHOSE POSITION IS APPROXIMATE AS BASED UPON AERIAL PHOTOGRAPHY AND ON SITE OBSERVATIONS.
4. PLANS SHOULD BE READ IN CONJUNCTION WITH THE AECOM ARBORICULTURAL REPORT.
5. THE ORIGINAL OF THIS DRAWING WAS PRODUCED IN COLOUR - A MONOCHROME COPY SHOULD NOT BE RELIED UPON.
6. DRAWING REFERENCES:
CS_Map.dwg
60610807-ACM-CS-ZZ-M2-ZZ-0001.dwg

KEY PLAN

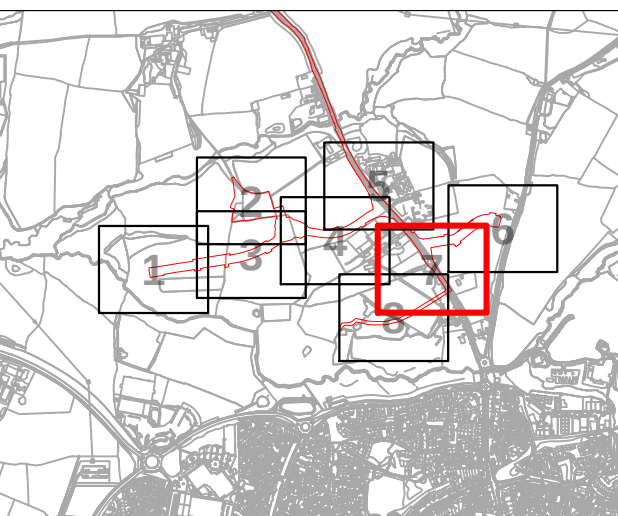

KEY

- FEATURE ID TAGS**
(A PREFIX OF 'T' DENOTES A SINGLE TREE, 'G' A GROUP, 'H' A HEDGE, 'W' A WOODLAND, AND AN ASTERISK SUFFIX '*' MEANS THE FEATURE WAS PLOTTED INDICATIVELY)
- RED LINE BOUNDARY**
 - A CATEGORY TREE, GROUP, HEDGE, OR WOODLAND (HIGH QUALITY & VALUE)**
 - B CATEGORY TREE, GROUP, HEDGE, OR WOODLAND (MODERATE QUALITY & VALUE)**
 - C CATEGORY TREE, GROUP, HEDGE, OR WOODLAND (LOW QUALITY & VALUE)**
 - U CATEGORY TREE, GROUP, HEDGE, OR WOODLAND (UNSUITABLE FOR RETENTION)**
 - ROOT PROTECTION AREAS (RPA) (AS DEFINED BY BS 5837:2012)**
 - VETERAN TREE MARKER (INDICATES POSITION OF TREE OF VETERAN STATUS)**
 - ANCIENT WOODLAND (W15m BUFFER ZONE) (AREA CLASSIFIED AS AN ANCIENT WOODLAND)**
 - PRIORITY HABITAT (CONSIDERED AN AREA OF PRIORITY HABITAT)**
 - TREE PRESERVATION ORDER (AREA COVERED BY A TREE PRESERVATION ORDER (TPO))**

ISSUE/REVISION

NO	DATE	DESCRIPTION
P03	26.01.24	ADDITIONAL SURVEY DATA
P02	05.10.23	TOPO UPDATE
P01	06.03.23	FIRST ISSUE
VR	DATE	DESCRIPTION

DRAWING STATUS

ISSUE

PROJECT NUMBER

60610807

SHEET TITLE

TREE CONSTRAINTS PLAN
(SHEET 7)


SHEET NUMBER

60610807-ACM-XX-XX-AB-TCP-07

REV.

P03

This drawing has been prepared for the use of AECOM's client. It may not be used, modified, reproduced or relied upon by third parties, except as agreed by AECOM or as required by law. AECOM accepts no responsibility, and denies any liability whatsoever, to any party that uses or relies on this drawing without AECOM's express written consent. Do not scale this document. All measurements must be obtained from the stated dimensions.

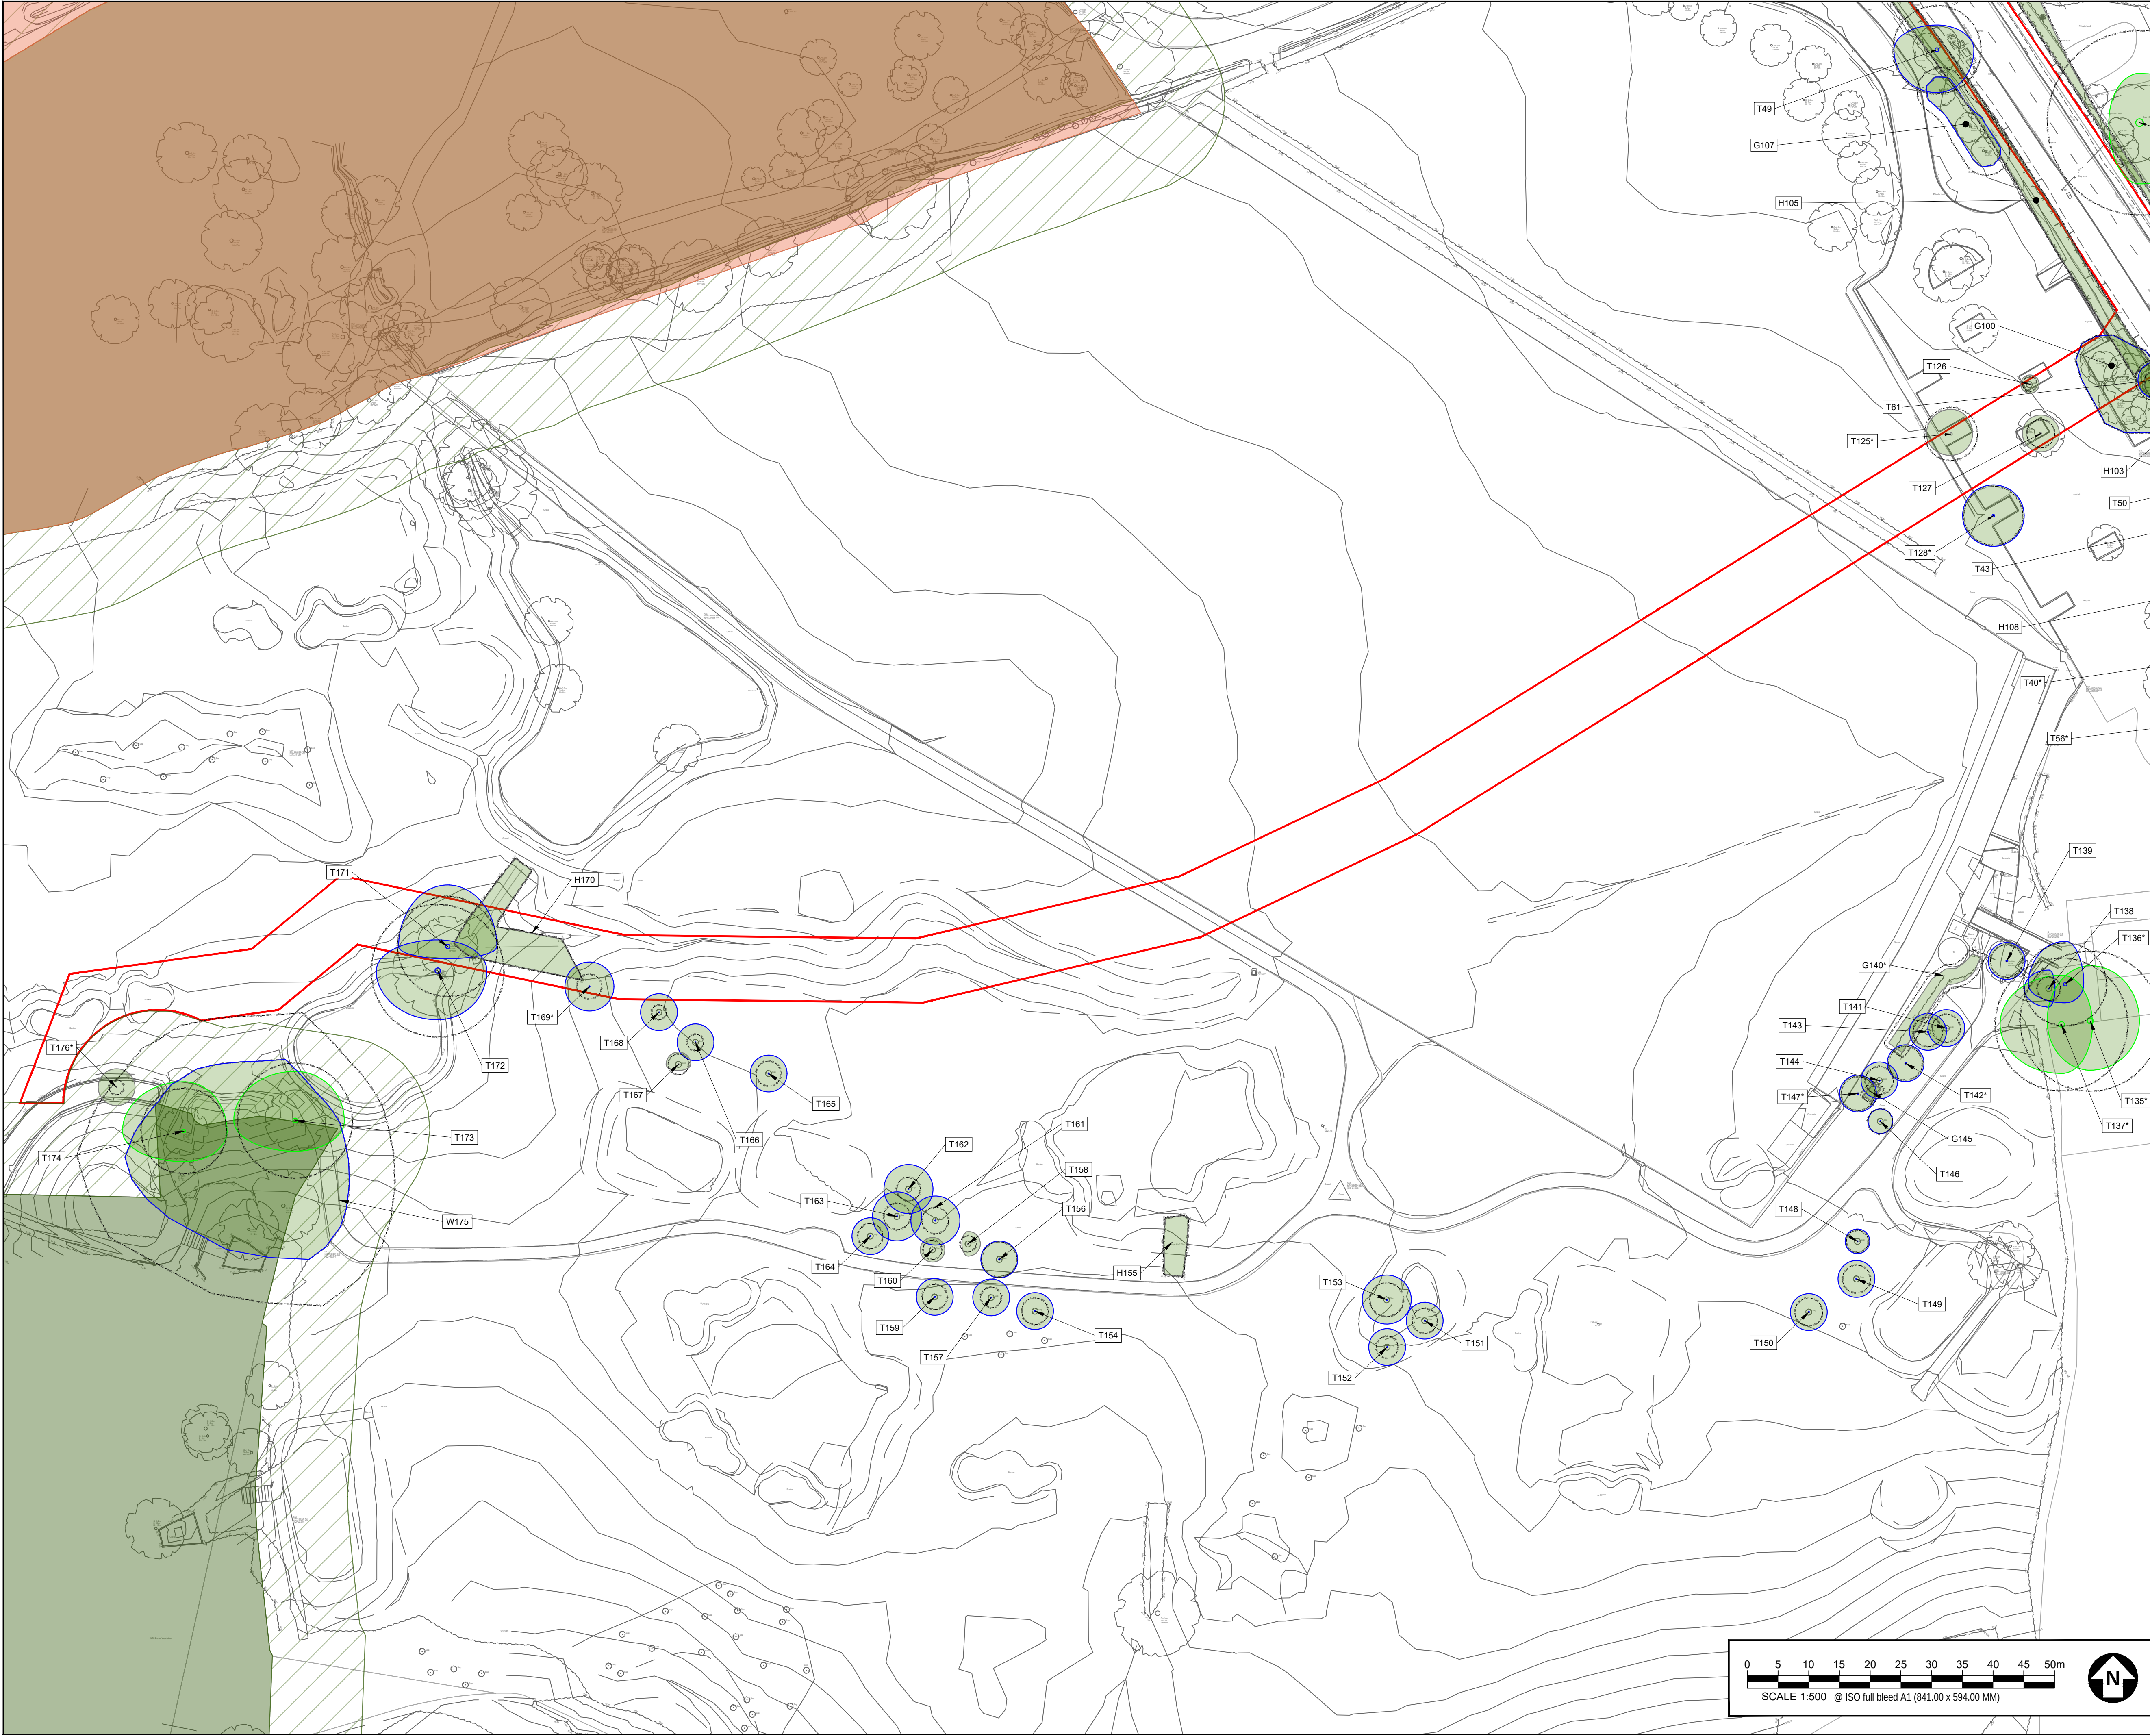

PROJECT

NORTHERN ARC
CENTRAL AVENUE
CLIENT

HOMES ENGLAND


CONSULTANT

AECOM
Mid Point, Alencon Link,
Basingstoke, Hants,
RG21 7PP
Tel +44 (0) 1256 310 200
www.aecom.com

GENERAL NOTES

1. TREE CATEGORIES AS DEFINED BY BS 5837:2012
2. TREE LOCATIONS ARE BASED ON THE TOPOGRAPHICAL SURVEY, AERIAL IMAGERY, AND GPS CO-ORDINATES FROM ON SITE WALKOVER.
3. * INDICATES A TREE / GROUP WHOSE POSITION IS APPROXIMATE AS BASED UPON AERIAL PHOTOGRAPHY AND ON SITE OBSERVATIONS.
4. PLANS SHOULD BE READ IN CONJUNCTION WITH THE AECOM ARBORICULTURAL REPORT.
5. THE ORIGINAL OF THIS DRAWING WAS PRODUCED IN COLOUR - A MONOCHROME COPY SHOULD NOT BE RELIED UPON.
6. DRAWING REFERENCES:
CS: Map.dwg
60610807-ACM-CS-ZZ-M2-ZZ-0001.dwg

KEY PLAN

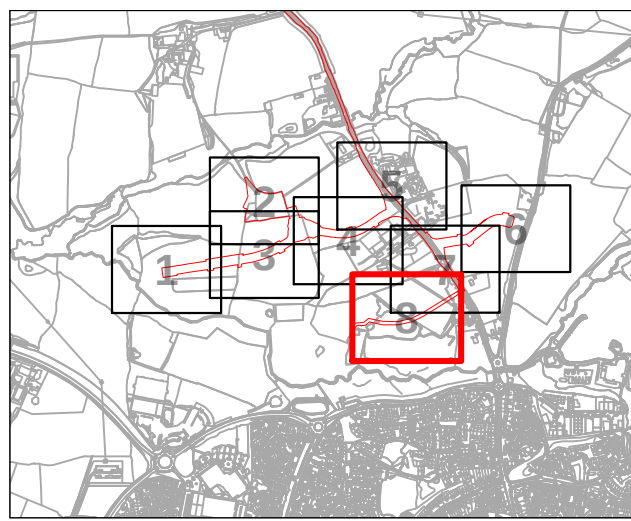

KEY

- FEATURE ID TAGS**
(A PREFIX OF 'T' DENOTES A SINGLE TREE, 'G' A GROUP, 'H' A HEDGE, 'W' A WOODLAND, AND AN ASTERISK SUFFIX '*' MEANS THE FEATURE WAS PLOTTED INDICATIVELY)
- RED LINE BOUNDARY**
A CATEGORY TREE, GROUP, HEDGE, OR WOODLAND (HIGH QUALITY & VALUE)
B CATEGORY TREE, GROUP, HEDGE, OR WOODLAND (MODERATE QUALITY & VALUE)
C CATEGORY TREE, GROUP, HEDGE, OR WOODLAND (LOW QUALITY & VALUE)
U CATEGORY TREE, GROUP, HEDGE, OR WOODLAND (UNSUITABLE FOR RETENTION)
ROOT PROTECTION AREAS (RPA) (AS DEFINED BY BS 5837:2012)
VETERAN TREE MARKER (INDICATES POSITION OF TREE OF VETERAN STATUS)
ANCIENT WOODLAND (W15m BUFFER ZONE) (AREA CLASSIFIED AS AN ANCIENT WOODLAND)
PRIORITY HABITAT (CONSIDERED AN AREA OF PRIORITY HABITAT)
TREE PRESERVATION ORDER (AREA COVERED BY A TREE PRESERVATION ORDER (TPO))

ISSUE/REVISION

NO	DATE	DESCRIPTION
P03	26.01.24	ADDITIONAL SURVEY DATA
P02	05.10.23	TOPO UPDATE
P01	06.03.23	FIRST ISSUE
VR	DATE	DESCRIPTION

DRAWING STATUS

ISSUE

PROJECT NUMBER

60610807

SHEET TITLE

TREE CONSTRAINTS PLAN
(SHEET 8)

SHEET NUMBER

60610807-ACM-XX-XX-AB-TCP-08

REV.

P03



Appendix B Tree Survey Schedule

Tree ID	Species	Est Height	Stem Diameter (mm)	Canopy N	Canopy S	Canopy E	Canopy W	First Significant Branch	Canopy Clearance	Physiological Condition	Age	Structural Condition	Condition Comments	Preliminary Management Comments	Works Require to Facilitate the Proposed Development	Estimated Remaining Contribution in Years	Category	Root Protection Area Radius (m)
T1	Hornbeam (Carpinus betulus)	3	60	1	1	1	1	n/a	1	Good	Y	Good	Newly planted tree			10+	C1	0.72m
T2	Leyland Cypress (X Cupressocyparis leylandii)	14	250#	2	2	3	0.5	12.0/E	11	Good	SM	Fair	No access to base. In third party land growing behind hedge. Small crown that doesn't start until 11m. Set back approx 5m from road.			10+	C1	3m
T3	Cypress (Chamaecyparis sp)	18	420#	4	4	5	3	8.0/E	5	Fair	EM	Good	No access to base. In third party garden behind hedge. Moderate upper crown dieback and moderate crown sparsity. Set back approx 5m from road.			10+	C2	5.04m
T4	Common Oak (Quercus robur)	12	350#	5	5	5	6	4.0/W	2	Good	SM	Good	No access to base. In third party land growing behind hedge. Set back approx 6m from road. Bottom of stem currently submerged in water. Likely to only be up to 100mm deep. Forms large puddle around base of stem.	Remove water around base of tree. (< 3 months)		20+	B1	4.2m
T5	Hornbeam (Carpinus betulus)	3	60	1	1	1	1	n/a	1	Good	Y	Good	Newly planted tree			10+	C1	0.72m

T6	Ash (Fraxinus excelsior)	12	450#	5	5	6	5	3.0/SE	2	Good	EM	Good	Ownership unclear.			20+	B1	5.4m
T7	Common Oak (Quercus robur)	16	990	9	9	9	9	2.5/NE	2	Good	M	Good	Prominent tree. Significant landscape value.			40+	A1,2	11.88m
T8	Hornbeam (Carpinus betulus)	3	60	1	1	1	1	n/a	1	Good	Y	Good	Newly planted tree			10+	C1	0.72m
T9	Common Oak (Quercus robur)	15	800#	8	8	8	8	3.0/SW	2	Good	M	Good	No access to base. Prominent tree. In third party land.			40+	A1	9.6m
T10	Sweet Gum (Liquidambar styraciflua)	13	430#	6	5	6	6	2.5/S	3	Good	EM	Good	No access to base. In third party land.			20+	B1	5.16m
T11	Hornbeam (Carpinus betulus)	3	60	1	1	1	1	n/a	1	Fair	Y	Good	Newly planted tree. Moderate central leader dieback.			10+	C1	0.72m
T12	Hornbeam (Carpinus betulus)	3	60	1	1	1	1	n/a	1	Good	Y	Good	Newly planted tree		Fell	10+	C1	0.72m

T13	Hornbeam (Carpinus betulus)	3	60	1	1	1	1	n/a	1	Good	Y	Good	Newly planted tree			10+	C1	0.72m
T14	Hornbeam (Carpinus betulus)	3	60	1	1	1	1	n/a	1	Good	Y	Good	Newly planted tree			10+	C1	0.72m
T15	Silver Birch (Betula pendula)	7	200#	3	4	4	4	n/a	0	Good	SM	Good	No access to base. In third party land growing behind hedge. Previous Minor crown reduction.			20+	B1	2.4m
T16	Ash (Fraxinus excelsior)	12	450#	4	6	6	6	4.0/S	2	Good	EM	Good	No access to base. In third party land.			20+	B1	5.4m
T17	Hornbeam (Carpinus betulus)	3	60	1	1	1	1	n/a	1	Good	Y	Good	Newly planted tree			10+	C1	0.72m
T18	Common Oak (Quercus robur)	18	900#	9	9	9	9	3.0/S	5	Good	M	Good	No access to base. Ownership unclear. Significant tree. Prominent landscape feature. Previous crown lifting over road.			40+	A1,2	10.8m
T19	Common Oak (Quercus robur)	17	820	7	7	9	7	3.0/S	2	Good	M	Good	Set back approx 2m from road. Prominent tree in landscape. Powerline growing through center of crown.			40+	A1	9.84m

T20	Horse Chestnut (Aesculus hippocastanum)	17	700	6	6	6	4	4.0/N	3	Good	M	Good	No access to base. In third party land growing behind hedge. Large pruning wound to north east towards road with moderate wound wood development.			20+	B1	8.4m
T21	Hornbeam (Carpinus betulus)	3	60	1	1	1	1	n/a	1	Good	Y	Good	Newly planted tree			10+	C1	0.72m
T22	Hornbeam (Carpinus betulus)	3	60	1	1	1	1	n/a	1	Good	Y	Good	Newly planted tree			10+	C1	0.72m
T23	Field Maple (Acer campestre)	10	420	3	5	5	3	1.7/SE	1	Good	V	Fair	Basal stem wound to south with good wound wood development. Sound tested with wood density normal. Suppressed form from trees to north west.			20+	B1,2,3	10m
T24	Ash (Fraxinus excelsior)	15	700#	7	5	5	7	4.0/N	4	Fair	V	Poor	No access to base. Adjacent to watercourse. Moderate outer crown dieback. Previous failure of southern stem at 10m. Numerous fungal fruiting bodies on stems likely to be <i>Inonotus hispidus</i> . High likelihood for further stem/limb failures. Low traffic area.	Consider creating a monolith at 6m.		40+	A3	12m
T25	Common Oak (Quercus robur)	14	380,360#	5	5	6	6	3.0/E	2	Good	EM	Good	No access to base. In third party land.			20+	B1	6.28m

T26	Ash (Fraxinus excelsior)	17	650#	7	7	8	6	5.0/E	4	Good	M	Good	No access to base. Adjacent to watercourse. Minor outer crown sparsity.			20+	B1	7.8m
T27	Horse Chestnut (Aesculus hippocasta num)	12	460#	5	1	2	6	3.0/W	3	Fair	M	Fair	No access to base. In third party land growing behind hedge. Set back approx 7m from road. Recent heavy crown reduction/pollarding of southern crown. Likely as clearance from powerline. Poor pruning techniques used and is significantly likely to reduce overall life expectancy.			10+	C1	5.52m
T28	Hornbeam (Carpinus betulus)	3	60	1	1	1	1	n/a	1	Good	Y	Good	Newly planted tree			10+	C1	0.72m
T29	Hornbeam (Carpinus betulus)	3	60	1	1	1	1	n/a	1	Good	Y	Good	Newly planted tree			10+	C1	0.72m
T30	Hornbeam (Carpinus betulus)	3	60	1	1	1	1	n/a	1	Good	Y	Good	Newly planted tree			10+	C1	0.72m
T31	Common Oak (Quercus robur)	5	130	2	2	2	2	1.7/W	2	Good	Y	Good	Growing against BT pole. Unsuitable for long term retention.		Fell	<10	U	1.56m

T32	Scots Pine (Pinus sylvestris)	14	450#	4	4	4	4	n/a	2	Good	M	Poor	Tree appears to have partially uprooted and is resting in powerline and leaning over road. Forms a significant risk to health and safety and should be removed ASAP.	Fell leaning tree over road. (Asap)		<10	U	5.4m
T33	Horse Chestnut (Aesculus hippocastanum)	12	150,160,160,140#	4	4	4	4	2.5/W	2	Good	SM	Good	No access to base. In third party land growing behind hedge. Set back approx 5m from road.			20+	B1	3.67m
T34	Leyland Cypress (X Cupressocyparis leylandii)	15	500	5	5	5	5	n/a	1	Good	EM	Good	No access to base. In third party land growing behind hedge.			20+	B1	6m
T35	Elm (Ulmus sp)	7	130#	4	3	4	3	1.5/N	1	Good	Y	Good	No access to base. In third party land.			10+	C1	1.56m
T36	Common Oak (Quercus robur)	12	450#	3	6	6	5	5.0/W	2	Good	EM	Good	No access to base. In third party land.			20+	B1	5.44m
T37	Ash (Fraxinus excelsior)	14	200,200,140,170,140,160#	5	5	5	5	5.0/W	3	Fair	EM	Good	Limited access to base. Ownership unclear. Minor crown dieback and sparsity likely to be Ash dieback. Limited useful life expectancy.		Fell	10+	C1	4.95m
T38	Hornbeam (Carpinus betulus)	3	60	1	1	1	1	n/a	1	Good	Y	Good	Newly planted tree			10+	C1	0.72m

T39	Hornbeam (Carpinus betulus)	3	60	1	1	1	1	n/a	1	Good	Y	Good	Newly planted tree		Fell	10+	C1	0.72m
T40	Ash (Fraxinus excelsior)	12	280#	4	5	4	4	3.0/N	3	Good	SM	Good	In third party land.			20+	B1	3.36m
T41	Hornbeam (Carpinus betulus)	3	60	1	1	1	1	n/a	1	Good	Y	Good	Newly planted tree			10+	C1	0.72m
T42	Horse Chestnut (Aesculus hippocasta num)	17	650#	7	6	6	5	4.0/W	2	Good	M	Good	No access to base. In third party land growing behind hedge. Appears to have been previously crown reduce but has good regrowth. Set back approx 6m from road.			20+	B1	7.8m
T43	Common Oak (Quercus robur)	17	650	6	8	7	7	4.0/N	2	Good	EM	Good	Prominent tree. Forms large crown with adjacent oak. Growing adjacent to ditch.			40+	A1	7.8m
T44	Hornbeam (Carpinus betulus)	3	60	1	1	1	1	n/a	1	Good	Y	Good	Newly planted tree			10+	C1	0.72m
T45	Hornbeam (Carpinus betulus)	3	60	1	1	1	1	n/a	1	Good	Y	Good	Newly planted tree		Fell	10+	C1	0.72m

T46	Ash (Fraxinus excelsior)	12	350#	5	2	4	4	5.0/N	3	Good	SM	Fair	No access to base. Ownership unclear. Previously topped at 6m below power line. Good regrowth but tree of limited value.			10+	C1	4.2m
T47	Hornbeam (Carpinus betulus)	3	60	1	1	1	1	n/a	1	Good	Y	Good	Newly planted tree		Fell	10+	C1	0.72m
T48	Hornbeam (Carpinus betulus)	3	60	1	1	1	1	n/a	1	Good	Y	Good	Newly planted tree			10+	C1	0.72m
T49	Common Oak (Quercus robur)	12	600#	4	7	6	7	3.0/S	3	Good	EM	Good	No access to base. Ownership unclear. Ivy covered 0-7m. Adjacent to ditch. Previous dieback of northern crown with minor deadwood. Rest of crown in good condition.			20+	B1	7.2m
T50	Common Oak (Quercus robur)	20	790	8	8	7	8	4.0/W	2	Good	M	Good	Prominent tree. Forms large crown with adjacent oak. Growing adjacent to ditch.			40+	A1	9.48m
T51	Common Oak (Quercus robur)	17	560	6	6	6	4	8.0/N	4	Good	M	Good	Within a group of mature oak trees. Significant landscape value.			40+	A1,2	6.72m
T52	Spruce (Picea sp)	15	350#	5	2	3	4	6.0/S	5	Fair	SM	Good	No access to base. In third party land growing behind hedge. Previous clearance pruning from powerline to south west. Set back approx 7m from road.			20+	B1	4.2m

T53	Hornbeam (Carpinus betulus)	3	60	1	1	1	1	n/a	1	Good	Y	Good	Newly planted tree			10+	C1	0.72m
T54	Ash (Fraxinus excelsior)	15	470#	5	6	4	7	4.0/W	4	Good	EM	Good	No access to base. In third party land. Previous clearance pruning from powerline and appear to have previously lost the main leader. However has good regrowth.			20+	B1	5.64m
T55	Field Maple (Acer campestre)	6	140,120	3	3	3	3	1.2/N	2	Good	SM	Good	In third party land.			20+	B1	2.21m
T56	Ash (Fraxinus excelsior)	10	270#	4	4	4	4	3.0/N	3	Good	SM	Good	No access to base. In third party land.			20+	B1	3.24m
T57	Ash (Fraxinus excelsior)	17	500#	6	6	6	6	6.0/NW	3	Good	M	Good	No access to base. Adjacent to watercourse. Surveyed from east of watercourse.			20+	B1	6m
T58	Common Oak (Quercus robur)	18	700#	7	7	9	5	8.0/E	5	Good	M	Good	No access to base. In third party land growing behind hedge. Set back approx 9m from road. Large puddle around base of stem.	Remove water around base of tree. (< 3 months)		40+	A1	8.4m
T59	Hornbeam (Carpinus betulus)	3	60	1	1	1	1	n/a	1	Good	Y	Good	Newly planted tree			10+	C1	0.72m

T60	Yew (Taxus baccata)	12	400#	4	5	5	4	4.0/E	3	Good	EM	Good	No access to base. In third party land growing behind hedge.			20+	B1	4.8m
T61	Field Maple (Acer campestre)	8	200,140,100,100#	3	3	3	3	1.6/W	4	Good	EM	Good	Growing adjacent to ditch.			20+	B1	3.39m
T62	Common Oak (Quercus robur)	17	770	4	11	7	7	7.0/S	1	Good	M	Good	Within a group of mature oak trees. Significant landscape value.			40+	A1,2	9.24m
T63	Hornbeam (Carpinus betulus)	11	160,350#	5	5	5	5	2.5/N	2	Good	EM	Good	No access to base. Ownership unclear.			20+	B1	4.62m
T64	Common Oak (Quercus robur)	15	700	11	9	9	8	4.0/S	4	Good	M	Good	Ivy, inaccessible beyond hedge, shallow ditch to east of stem. Deadwood			40+	A1,2	8.4m
T65	Common Oak (Quercus robur)	11	400#	5	5	5	5	3.0/W	3	Good	SM	Good	Inaccessible, good potential			20+	B1,2	4.8m
T66	Common Oak (Quercus robur)	16	700#	4	6	6	5	3.0/N	2	Fair	M	Fair	Limb failure stub at 4m south, no access, stem beyond ditch, dense ivy, pruned for low voltage wire			20+	B1,2	8.4m

T67	Common Oak (Quercus robur)	18	1250#	8	10	11	5	5.0/W	5	Good	M	Fair	No access, in garden beyond ditch, large deadwood with old storm damage, large limb stubs and pruning wounds with cavities in crown. Likely previously reduced,			40+	A1,2	15m
T68	Common Oak (Quercus robur)	16	1000#	5	10	10	10	2.0/W	3	Good	M	Fair	Access limited, internal crown cut back around low voltage line.			40+	A1,2	12m
T69	Ash (Fraxinus excelsior)	16	600#	5	4	6	5	4.5/W	4	Good	M	Good	Dense ivy, no access, suppressed to south.			20+	B1,2	7.2m
T70	Common Oak (Quercus robur)	17	1160	7	8	11	8	3.0/S	2	Good	M	Fair	Field boundary tree, torn limb stubs 8m to north, scattered deadwood			40+	A2	13.92m
T71	Common Oak (Quercus robur)	17	1000	8	8	8	8	5.0/S	1	Good	M	Fair	No access			40+	A1,2	1.2m
T72	Common Oak (Quercus robur)	16	800#	7	5	6	5	4.0/N	5	Poor	V	Fair - Poor	Field boundary tree, dieback especially in lower and central crown, large diameter deadwood, woodpecker holes 3m to east, localised hollow area below when sounded, lower stem wound to east and resupinate fungal fruit bodies on lower stem to east.			40+	A2,3	12m

T73	Ash (Fraxinus excelsior)	14	420,350,2 60#	5	5	5	4	3.0/W	2	Fair	EM	Fair	Limited access, tight forks at 1m, upright form, reduced to west, swollen lower stem			20+	B1,2	7.26m
T74	Common Oak (Quercus robur)	10	670	8	5	7	6	3.0/N	3	Fair	EM	Fair	Field boundary tree, suppressed to south, imbalanced form, extensive lower stem wounds to south adj access route, good woundwood. Stem sounds normal.			20+	B2	8.04m
T75	Hornbeam (Carpinus betulus)	3	40#	0.5	0.5	0.5	0.5	1.5/N	1	Good	Y	Good	New planting with stakes, lean to east			10+	C1,2	0.48m
T76	Hornbeam (Carpinus betulus)	11	650#	6	5	7	5	1.8/S	2	Good	M	Fair	Previously reduced, inaccessible, torn limb stubs, multiple stemmed from 2m, imbalanced crown.		Fell	20+	B1,2	7.8m
T77	Common Oak (Quercus robur)	12	350,350,2 40#	6	5	6	4	2.0/N	2	Good	EM	Fair	Dense ivy, immediately adj 1m wall, likely future damage, tight main fork, not fully visible due to ivy, lv wire through crown.	Sever ivy (< 12 months)	Fell	20+	B1,2	6.6m
T78	Hornbeam (Carpinus betulus)	3	40#	0.5	0.5	0.5	0.5	1.5/N	1	Good	Y	Good	New planting with stakes		Fell	10+	C1,2	0.48m
T79	Common Oak (Quercus robur)	17	950	10	9	11	9	3.0/S	1	Good	M	Fair	Field boundary tree, small cavity to east at 0.2m extends in 30cm, sounds normal, pronounced buttressing with hollows below to north, lowest limb to east with rib			40+	A2	11.4m

													forming. Scattered deadwood					
T80	Hornbeam (Carpinus betulus)	3	40#	0.5	0.5	0.5	0.5	1.5/N	1	Good	Y	Good	New planting with stakes			10+	C1,2	0.48m
T81	Common Oak (Quercus robur)	14	300#	5	5	5	5	3.5/S	3	Good	SM	Good	Inaccessible, upright form			20+	B1,2	3.6m
T82	Ash (Fraxinus excelsior)	6	220,200	2	2	2	2	2.0/N	3	Fair	SM	Fair	Limited visibility due to ivy, adj low wall likely future damage, dieback and epicormic			10+	C2	3.57m
T83	Hornbeam (Carpinus betulus)	3	40#	0.5	0.5	0.5	0.5	1.5/N	1	Good	Y	Good	New planting with stakes		Fell	10+	C1,2	0.48m
T84	Hornbeam (Carpinus betulus)	3	40#	0.5	0.5	0.5	0.5	1.5/N	1	Good	Y	Good	New planting with stakes			10+	C1,2	0.48m
T85	Hornbeam (Carpinus betulus)	5	100	2	2	2	2	2.0/N	2	Good	Y	Good	Beyond fence, adj signs			10+	C	1.2m

T86	Common Oak (Quercus robur)	10	800#	7	7	7	7	4.0/E	5	Dead	M	Dead	Likely habitat value		Fell	<10	U2	9.6m
T87	Ash (Fraxinus excelsior)	14	320#	3	3	3	3	1.5/N	4	Good	SM	Fair	Ivy, no access beyond low wall, likely future damage			20+	B	3.84m
T88	Hornbeam (Carpinus betulus)	3	40#	0.5	0.5	0.5	0.5	1.5/N	1	Good	Y	Good	New planting with stakes			10+	C1,2	0.48m
T89	Hawthorn (Crataegus monogyna)	4	300	3	1	3	1	1.5/W	1	Dead	M	Dead	Lean away from road over grass area			<10	U	3.6m
T90	Common Oak (Quercus robur)	15	980	7	8	5	7	4.0/E	3	Fair	M	Fair	field boundary tree, dieback to east and south, bleeding lesion 2m east, bark wound on buttress to north, fair woundwood, scattered deadwood, adj narrow j field access			20+	B2	11.76m
T91	Common Oak (Quercus robur)	18	1300#	10	7	10	11	3.0/W	5	Good	M	Fair	2m back from road, deadwood in crown, swollen lower stem, no obvious cavities visible, not fully accessible. Prominent.			40+	A1	15m
T92	Common Oak (Quercus robur)	16	1040#	7	7	7	7	3.0/S	3	Good	M	Good	Field boundary oak in hedge line, minor deadwood, limited access.			40+	A1,2	12.48m

T93	Ash (Fraxinus excelsior)	15	350,350,300,300#	6	6	6	4	2.5/S	4	Fair	EM	Fair	Limited access and visibility, beyond wall pollarded limbs to north and west			20+	B1,2	7.82m
T94	Hornbeam (Carpinus betulus)	3	40#	0.5	0.5	0.5	0.5	1.5/N	1	Good	Y	Good	New planting with stakes			10+	C1,2	0.48m
T95	Field Maple (Acer campestre)	8	250,120	4	4	4	4	n/a	2	Good	SM	Good	In third party land.			20+	B1	3.33m
H96	Common Oak (Quercus robur), Hawthorn (Crataegus monogyna), Holly (Ilex aquifolium), Cherry Laurel (Prunus laurocerasus)	7	<120#	3	3	3	3	n/a	n/a	Good	Y-SM	Good	No access to bases. In third party land. Unmanaged hedge.			10+	C2	(Area:208.44m²)
G97	Field Maple (Acer campestre), Common Oak (Quercus robur), Hawthorn (Crataegus monogyna)	6	<120#	3	3	3	3	n/a	n/a	Good	Y	Good	Plantation group.			10+	C2	(Area:718.225m²)
H98	Blackthorn (Prunus spinosa), Common Oak (Quercus robur)	4	<75#	2	2	2	2	n/a	n/a	Good	SM	Good	Managed hedge.		Fell in part as per TPP	10+	C2	(Area:549.46m²)

H99	Hazel (Corylus avellana),H awthorn (Crataegus monogyna) ,Blackthorn (Prunus spinosa),G oat Willow (Salix caprea)	3	<100#	2	2	2	2	n/a	n/a	Good	SM	Good	Managed hedge.		Fell in part as per TPP	10+	C2	(Area:653 .68m²)
G100	Common Oak (Quercus robur),Field Maple (Acer campestre) ,Norway Maple (Acer platanoides)	8	<230	3	3	3	3	n/a	n/a	Good	SM	Good	In third party land.		Fell in part as per TPP	20+	B2	(Area:178 .66m²)
G101	Hybrid black poplar (Populus x canadensis) ,White Poplar (Populus alba)	17	430	4	4	4	4	n/a	n/a	Good	SM	Good	Bases of trees submerged in water. Tree typically found in riparian environments.			20+	B2	(Area:111 7m²)
G102	Blackthorn (Prunus spinosa),Fi eld Maple (Acer campestre)	6	<130#	2	2	2	2	n/a	n/a	Good	Y- SM	Good	No access to bases. Growing adjacent to watercourse.			10+	C2	(Area:140 .85m²)
H103	Hawthorn (Crataegus monogyna) ,Field Maple (Acer campestre)	7	<80#	2	2	2	2	n/a	n/a	Good	Y- SM	Good	Growing adjacent to ditch.			10+	C2	(Area:45. 01m²)
H104	Hawthorn (Crataegus monogyna) ,Field Maple (Acer campestre) ,Blackthorn (Prunus spinosa)	2	<75#	1	1	1	1	n/a	n/a	Good	SM	Good	Managed hedge. In third party land.			10+	C2	(Area:169 .07m²)

H105	Hawthorn (Crataegus monogyna), Field Maple (Acer campestre), Hazel (Corylus avellana)	2	<75#	2	2	2	2	n/a	n/a	Good	SM-EM	Good	Managed hedge. Ownership unclear.		Fell in part as per TPP	10+	C2	(Area:196.57m²)
G106	Blackthorn (Prunus spinosa), Field Maple (Acer campestre)	6	<75#	2	2	2	2	n/a	n/a	Good	Y-SM	Good	No access to bases. Growing adjacent to watercourse.			10+	C2	(Area:107.133m²)
G107	Common Oak (Quercus robur), Common Alder (Alnus glutinosa)	10	<320	4	4	4	4	n/a	n/a	Good	SM	Good	Two oaks with an alder in the middle. In third party land.			20+	B2	(Area:205.88m²)
H108	Hawthorn (Crataegus monogyna), Field Maple (Acer campestre)	1	<75#	1	1	1	1	n/a	n/a	Good	SM	Good				10+	C2	(Area:48.33m²)
H109	Hazel (Corylus avellana), Cherry Laurel (Prunus laurocerasus), Holly (Ilex aquifolium), Leyland Cypress (X Cupressocyparis leylandii)	4	<100#	2	2	2	2	n/a	n/a	Good	SM	Good	Boundary hedge. Ownership unclear.			10+	C2	(Area:32.75m²)
G110	Blackthorn (Prunus spinosa)	5	<75#	2	2	2	2	n/a	n/a	Good	Y-SM	Good	No access to bases. Growing adjacent to watercourse.			10+	C2	(Area:121.46m²)

H111	Hazel (Corylus avellana), Holly (Ilex aquifolium), Goat Willow (Salix caprea), Hawthorn (Crataegus monogyna)	2	<75#	2	2	2	2	n/a	n/a	Good	SM	Good	Managed hedge.			10+	C2	(Area:376.17m²)
H112	Common Oak (Quercus robur), Hawthorn (Crataegus monogyna), Holly (Ilex aquifolium), Cherry Laurel (Prunus laurocerasus), Beech (Fagus sylvatica)	7	<120#	3	3	3	3	n/a	n/a	Good	Y-SM	Good	No access to bases. Ownership unclear. Unmanaged hedge.			10+	C2	(Area:226.67m²)
H113	Cherry Laurel (Prunus laurocerasus), Holly (Ilex aquifolium)	2	<100	1	1	1	1	n/a	n/a	Good	SM	Good	Managed hedge.			10+	C2	(Area:55.17m²)
G114	Scots Pine (Pinus sylvestris), Willow (Salix sp), Hazel (Corylus avellana), Common Oak (Quercus robur)	14	<400#	5	5	5	5	n/a	n/a	Good - Fair	SM-EM	Good - Fair	Inaccessible, flooded and beyond hedge, predominantly pine group			20+	B2	(Area:1569.32m²)
G115	Hawthorn (Crataegus monogyna)	2	100	1	1	1	1	n/a	n/a	Good - Fair	SM	Good - Fair	Formally maintained garden hedge beyond ditch			10+	C2	(Area:35.03m²)

G116	Beech (Fagus sylvatica), Hawthorn (Crataegus monogyna), Common Oak (Quercus robur)	8	150	4	4	4	4	n/a	n/a	Good - Fair	Y-SM	Good - Fair	Loose hedgerow with sum beech at northern extent			10+	C2	(Area:67.34m²)
G117	Hawthorn (Crataegus monogyna), Willow (Salix sp)	2	100	1	1	1	1	n/a	n/a	Good - Fair	SM	Good - Fair	Formally maintained hedge beyond ditch		Fell in part as per TPP	10+	C2	(Area:772.7m²)
H118	Beech (Fagus sylvatica)	5	<280#	1	1	1	1	n/a	n/a	Good	SM	Good - Fair	Semi mature hedge, likely topped at late stage, some gaps, screening value			10+	C2	(Area:161.084m²)
H119	Field Maple (Acer campestre), Hawthorn (Crataegus monogyna), Spindle (Euonymus europaeus)	5	<100#	2	2	2	2	n/a	n/a	Good - Fair	Y-SM	Good - Fair	Field boundary hedge, predominantly field maple		Fell in part as per TPP	10+	C2	(Area:281.48m²)
H120	Yew (Taxus baccata), Cherry Laurel (Prunus laurocerasus), Beech (Fagus sylvatica)	5	<100#	2	2	2	2	n/a	n/a	Good	SM	Good			Fell in part as per TPP	10+	C2	(Area:295.16m²)
H121	Field Maple (Acer campestre), Hawthorn (Crataegus monogyna), Spindle (Euonymus europaeus)	5	<100#	2	2	2	2	n/a	n/a	Good - Fair	Y-SM	Good - Fair	Field boundary hedge, predominantly field maple			10+	C2	(Area:191.02m²)

G122	Hawthorn (Crataegus monogyna) ,Ash (Fraxinus excelsior), Common Oak (Quercus robur)	6	<250#	3	3	3	3	n/a	n/a	Fair	Y- EM	Fair	Boundary group screening school, adj wall with likely future damage		Fell	10+	C2	(Area:66. 95m²)
G123	Ash (Fraxinus excelsior)	7	450	4	4	4	4	n/a	n/a	Fair	SM- EM	Fair - Poor	Adj 1.8m wall, inaccessible due to bramble/ivy, deadwood, likely Inonotus bracket on central tree at 4m, coppice derived, scattered dieback and epicormic growth			10+	C2	(Area:181 .02m²)
H124	Hawthorn (Crataegus monogyna) ,Blackthorn (Prunus spinosa)	5	<150#	1	1	1	1	n/a	n/a	Fair	EM	Fair			Fell in part as per TPP	10+	C2	
T125	Field Maple (Acer campestre)	8	360	4	3.5	3.5	4	1.6/E	2.5	Good	EM	Good	Past crown lifting works. Large pruning wounds with moderate to minor wound wood development.		Fell	10+	C1	
T126	Silver Birch (Betula pendula)	7	100	1.5	1.5	1.5	1.5	3.0/W	2.2	Good	Y	Good				10+	C1	
T127	Silver Birch (Betula pendula)	10	190	3	3	3	3	2.0/S	2.3	Good	SM	Good				10+	C1	
T128	Common Alder (Alnus glutinosa)	9	400	5	5	5	5	1.7/SW	2.5	Good	SM	Good	DBH measured at 1m. Previous lifting work with large pruning wounds. Minor wound wood development.			20+	B1	
T135 *	Common Oak (Quercus robur)	17	950#	9	8	8	7	5.0/N	4	Fair	M	Good	No access or visibility to base, in third party garden behind fence. Surveyed from track to north. Occasional moderate deadwood. Scattered dieback.			40+	A2	11.4m

T136*	Ash (Fraxinus excelsior)	13	350,340,280	7	3	3	6	4.0/N	3	Good	M	Fair	Three stems from base. Unions with no signs of active separation. Previously topped to north. Dense epicormic regrowth. Occasional minor deadwood.			20+	B2	6.75m
T137*	Common Oak (Quercus robur)	17	900#	8	8	5	10	5.0/N , 5.0/W	4	Fair	M	Good	No access or visibility to base, in third party garden behind fence. Surveyed from track to north. Occasional moderate deadwood. Scattered minor dieback. Ivy clad primary and secondary structure. Previously crown lifted to north.			40+	A2	10.8m
T138*	Norway Maple (Acer platanoides)	6	160	3	3	1	4	3.0/W	3	Good	SM	Fair	Moderate form suppression, suppressed by adjacent tree.			20+	B2	1.92m
T139*	Field Maple (Acer campestre)	8	220	3	3	3	3	3.0/N	3	Good	SM	Good				20+	B2	2.64m
G140*	Leyland Cypress (X Cupressocyparis leylandii), Bay (Laurus nobilis)	4	<140#	1	1	1	1	n/a	0	Good	SM	Good	Maintained hedge.			10+	C2	1.68m
T141*	Common Oak (Quercus robur)	8	190	3	3	3	3	3.0/E	3	Good	SM	Good				20+	B2	2.28m

T142*	Ash (Fraxinus excelsior)	9	230	3	3	3	3	2.5/N	3	Good	SM	Fair	Fastigate form. Co dominant stems from ca. 3m. Union visually sound with no signs active separation.			20+	B2	2.76m
T143*	Common Oak (Quercus robur)	8	200	3	3	3	3	3.0/E	3	Good	SM	Good				20+	B2	2.4m
T144*	Common Oak (Quercus robur)	8	190	3	3	3	3	3.0/E	3	Good	SM	Good				20+	B2	2.28m
G145*	Leyland Cypress (X Cupressocyparis leylandii)	4	<120#	1	1	1	1	n/a	0	Good	SM	Good	Maintained hedge.			10+	C2	1.44m
T146*	Ash (Fraxinus excelsior)	6	170	2	2	2	2	n/a	3	Fair	SM	Good	Scattered minor dieback.			20+	B2	2.04m
T147*	Ash (Fraxinus excelsior)	9	230	3	3	3	3	2.5/N	3	Good	SM	Good	Fastigate form.			20+	B2	2.76m
T148*	Common Oak (Quercus robur)	5	150	2	2	2	2	n/a	3	Good	SM	Good				20+	B2	1.8m

T149*	Field Maple (Acer campestre)	6	190	3	3	3	3	n/a	3	Good	SM	Good				20+	B2	2.28m
T150*	Silver Birch (Betula pendula)	10	190	3	3	3	3	3.0/S	3	Good	SM	Good				20+	B2	2.28m
T151*	Silver Birch (Betula pendula)	10	170	3	3	3	3	n/a	3	Good	SM	Good				20+	B2	2.04m
T152*	Silver Birch (Betula pendula)	7	150	3	3	3	3	n/a	3	Good	SM	Good				20+	B2	1.8m
T153*	Common Oak (Quercus robur)	8	230	4	4	4	4	2.5/S	3	Good	SM	Good				20+	B2	2.76m
T154*	Ash (Fraxinus excelsior)	10	180	3	3	3	3	n/a	4	Fair	SM	Good	Occasional deadwood in lower crown. Minorly low bud density.			20+	B2	2.16m
H155*	Hawthorn (Crataegus monogyna)	2	<60#	1	1	1	1	n/a	0	Good	SM	Good	Managed hedge.			10+	C2	0.72m

T156 *	Silver Birch (Betula pendula)	9	240	3	3	3	3	3.0/N	3	Good	SM	Good	Acute east lean, correcting.			20+	B2	2.88m
T157 *	Silver Birch (Betula pendula)	9	140	3	3	3	3	n/a	3	Good	SM	Good				20+	B2	1.68m
T158 *	Silver Birch (Betula pendula)	5	110	2	2	2	1	n/a	3	Good	Y	Good				10+	C2	1.32m
T159 *	Italian Alder (Alnus cordata)	6	170	3	3	3	3	3.0/N	3	Good	SM	Good				20+	B2	2.04m
T160 *	Small-leaved Lime (Tilia cordata)	5	130	2	2	2	2	n/a	3	Good	SM	Good				10+	C2	1.56m
T161 *	Field Maple (Acer campestre)	7	180	4	4	4	4	3.0/E	3	Good	SM	Good				20+	B2	2.16m
T162 *	Common Oak (Quercus robur)	4	160	4	4	4	4	n/a	3	Good	SM	Good				20+	B2	1.92m

T163 *	Red Oak (Quercus rubra)	7	180	4	4	4	4	n/a	3	Good	SM	Good				20+	B2	2.16m
T164 *	Field Maple (Acer campestre)	7	170	3	3	3	3	3.0/E	3	Good	SM	Good				20+	B2	2.04m
T165 *	Field Maple (Acer campestre)	7	170	3	3	3	3	3.0/E	3	Good	SM	Good				20+	B2	2.04m
T166 *	Field Maple (Acer campestre)	4	110	3	3	3	3	n/a	3	Good	SM	Good				20+	B2	1.32m
T167 *	Common Oak (Quercus robur)	6	140	2	1	2	2	n/a	3	Good	SM	Good	Previously heavily crown reduced to south, away from fairway.			10+	C2	1.68m
T168 *	Field Maple (Acer campestre)	4	100	3	3	3	3	n/a	2	Good	SM	Good				20+	B2	1.2m
T169 *	Common Oak (Quercus robur)	6	170	4	4	4	4	n/a	3	Good	SM	Good				20+	B2	2.04m

H170*	Hazel (Corylus avellana), Hawthorn (Crataegus monogyna)	3	<50#	1	1	1	1	n/a	0	Good	Y	Good	Densely populated thicket group managed as a hedge.		Fell in part as per TPP	10+	C2	0.6m
T171*	Common Oak (Quercus robur)	15	680	10	2	8	8	5.0/N	3	Good	EM	Good	Basal cavity to south, probed to ca. 300mm. Occasional deadwood. Moderate form suppression due to adjacent tree.		Fell	20+	B1,2	8.16m
T172*	Common Oak (Quercus robur)	15	900#	5	8	8	10	4.0/W	3	Fair	M	Good	Occasional major deadwood, and moderate dieback of upper crown. Unable to measure base due to close proximity to water feature. Prominent tree in landscape. Previously crown lifted to south.		Fell	20+	B1,2	10.8m
T173*	Common Oak (Quercus robur)	15	780	8	5	8	10	4.0/N	3	Good	M	Good	Occasional moderate deadwood. Dominant edge of woodland tree. Previously crown lifted to North.			40+	A1,2	9.36m
T174*	Common Oak (Quercus robur)	16	580	8	5	7	10	4.0/N	3	Good	EM	Good	Occasional moderate deadwood. Dominant edge of woodland tree. Previously crown lifted to North. Limb to west at ca.6m with linear tearout wound, with good wound wood development.			40+	A1,2	6.96m
W175*	Common Oak (Quercus robur), Silver Birch (Betula pendula), Hazel (Corylus avellana), Hawthorn (Crataegus monogyna)	17	<700#	1	1	1	1	n/a	0	Good - Fair	Y-EM	Good	Oak dominant woodland with semi mature birch sub dominant. Y - SM other species in understorey.			20+	B1,2	8.4m

	,Holly (Ilex aquifolium)																	
T176 *	Goat Willow (Salix caprea)	5	100#	3	3	3	3	n/a	0	Good	SM	Good	Grows from edge of water filled ditch. Basal diameter estimated at base, Multistemmed from ca. 5cm.			10+	C2	1.2m
H177 *	Hawthorn (Crataegus monogyna), Blackthorn (Prunus spinosa), Holly (Ilex aquifolium), Hazel (Corylus avellana)	5	<250#	1	1	1	1	n/a	0	Good	SM-EM	Good - Fair	Largely unmanaged boundary row. Occasional early mature species, and singular early mature holly amongst row.		Fell in part as per TPP	10+	C2	3m
H178 *	Blackthorn (Prunus spinosa)	2	<40#	1	1	1	1	n/a	0	Good	Y	Good	Managed boundary hedgerow.			10+	C2	0.48m
G179 *	Hybrid black poplar (Populus x canadensis), Wild Cherry (Prunus avium), Common Oak (Quercus robur), Norway Maple (Acer platanoides), Sweet Chestnut (Castanea sativa), Small-leaved Lime (Tilia cordata), Silver Birch (Betula pendula), B	14	<380	1	1	1	1	n/a	1	Good	SM	Good	Planted group, poplar dominant. All with good upright form. Hornbeam and birch occasionally suppressed.		Fell in part as per TPP	20+	B2	4.56m

	eech (Fagus sylvatica), Common Alder (Alnus glutinosa), Hornbeam (Carpinus betulus), Eu ropean Larch (Larix decidua)																	
T180 *	Common Oak (Quercus robur)	18	850#	7	7	7	7	3.0/W	3	Good	M	Good	Grows amongst boundary fence line with no access to base. Occasional deadwood. Upright form.			40+	A1,2	10.2m
T181 *	Common Oak (Quercus robur)	18	1160#	8	9	8	8	3.0/E	3	Fair	V	Poor	Grows amongst boundary fence line with limited access to base. Ganoderma fruiting from east base. Likely <i>Ganoderma resinaceum</i> . Stem sounds normal adjacent to fruiting. No access to south and west side of base. Extensive dieback of upper crown, with frequent large deadwood. Low traffic area.			20+	B1,2,3	17.4m
T182 *	Common Oak (Quercus robur)	4	800#	0	0	0	0	n/a	0	Stump	M	Stump				<10	U3	9.6m
T183 *	Common Oak (Quercus robur)	16	1000#	9	6	9	9	2.0/E	1	Good	M	Good	Grows amongst boundary fence line with no access to base. Occasional deadwood. Leans north, likely due to previous adjacent tree.			40+	A1,2	12m

G184*	White Poplar (Populus alba)	14	<450	6	6	6	6	n/a	1	Good	EM	Good - Fair	Row of five poplar spaced between approx 6 - 10m apart. Occasional dead and broken branches, with acute north lean.			20+	B2	5.4m
H185*	Hawthorn (Crataegus monogyna), Blackthorn (Prunus spinosa)	5	<80#	1	1	1	1	n/a	0	Good	SM	Good - Fair	Largely unmanaged boundary row.			10+	C2	0.96m
G186*	Aspen (Populus tremula), Red Oak (Quercus rubra), Sweet Chestnut (Castanea sativa), Common Alder (Alnus glutinosa), Beech (Fagus sylvatica)	14	<580	1	1	1	1	n/a	1	Good	SM-EM	Good - Fair	EM Aspen dominant, with even mix of mostly SM other species. Aspen occasionally with moderate north lean and small pocket cavities.		Fell in part as per TPP	20+	B2	6.96m
H187*	Blackthorn (Prunus spinosa)	2	<40#	1	1	1	1	n/a	0	Good	Y	Good	Managed boundary hedgerow.			10+	C2	0.48m
W188*	Goat Willow (Salix caprea), Ash (Fraxinus excelsior), Common Oak (Quercus robur), Crack Willow (Salix fragilis), Elder (Sambucus nigra), Blackthorn (Prunus spinosa)	8	<380#	1	1	1	1	n/a	0	Good - Dead	Y-M	Good - Poor	Densely populated copse, goat willow dominant, largely surrounding central water body. Crack willow more frequent to north end of group. Occasional dead SM goat willow, with occasional failed and layered stems. Previously reduced along fence line, along perimeter of group.		Fell in part as per TPP	20+	B1,2	4.56m

T189 *	Common Oak (<i>Quercus robur</i>)	14	1020	5	6	6	7	5.0/E	3	Fair	V	Fair	Area of missing bark to north base, exposed wood sounds normal. Localised abnormalities in wood density confirmed on compression side of stem. Unidentifiable senescent fungal bodies around base. Multiple dead secondary limbs, with primary limb to south almost fully dead. Fungi fruiting on main stem to south at ca. 7m, could be <i>Ganoderma australe</i> . Lower crown with normal vigour with vigorous epicormic from 2m.			40+	A3	15.3m
H190 *	Hawthorn (<i>Crataegus monogyna</i>)	4	<80#	1	1	1	1	n/a	0	Good	SM	Good	Boundary hedgerow.		Fell	10+	C2	0.96m
T191 *	Common Oak (<i>Quercus robur</i>)	8	360#	6	6	6	6	1.5/S	1	Good	SM	Good	Grows amongst barbed wire with no access to base. Likely previous pollard or managed as part of hedgerow, with unusual clustered branch formation from 1.5m. Stem, diameter estimated at 1.1m.		Fell	20+	B2	4.32m
G192 *	Goat Willow (<i>Salix caprea</i>)	7	<350#	1	1	1	1	n/a	0	Good	M	Fair	Grows on edge of copse with no access to base, behind fence. Stems layered to south, partially collapsed. Previously reduced to south.			20+	B2	4.2m

T193 *	Common Oak (Quercus robur)	16	680	1	7	9	4	3.0/S	4	Fair	EM	Fair	Grows along boundary row. Frequent deadwood to north, tree seemingly in decline. G.frondosa fruiting to north base. Abnormalities in wood density along main stem to 1.5m. Excessive buttress development. South stem sounds normal.			20+	B1,2	8.16m
T194 *	Common Oak (Quercus robur)	18	780#	6	4	10	7	5.0/E	3	Good	M	Good	Grows within copse, with no access to base. Occasional deadwood. Ivy covered main stem to ca. 12m. Minor dieback of upper crown.			40+	A1,2	9.36m
T195 *	Common Oak (Quercus robur)	16	780#	8	4	8	7	5.0/E	3	Good	M	Good	Grows within copse, with no access to base, surveyed from 15m to south. Occasional deadwood.			40+	A2	9.36m
T196 *	Common Oak (Quercus robur)	18	1210	9	10	10	10	5.0/E	3	Good	M	Good	Grows along boundary row, with no access to base. Occasional deadwood. Prominent tree in landscape. Previously lost limb to south at ca. 4m , good deadwood provision.			40+	A1,2	14.52m
T197 *	Common Oak (Quercus robur)	15	750#	7	7	8	7	3.0/W	4	Good	M	Good	Grows along boundary row, with no access to base. Occasional deadwood. Prominent tree in landscape.			40+	A2	9m
T199 *	Common Oak (Quercus robur)	15	550#	7	7	8	7	4.0/E	4	Good	EM	Good	Grows along boundary row, with no access to base. Occasional deadwood. Previous limb failure to north ca. 7m.			40+	A2	6.6m

T200 *	Common Oak (Quercus robur)	18	1060	10	10	10	10	3.0/E	1	Good	M	Good	Occasional deadwood. Prominent tree in landscape. Ganoderma fruiting at base to south, likely resinaceum, could be lucidium. Excessive buttress development adjacent to site of fruiting, stem sounds normal.			40+	A1,2	12.72m
-----------	-------------------------------	----	------	----	----	----	----	-------	---	------	---	------	---	--	--	-----	------	--------