


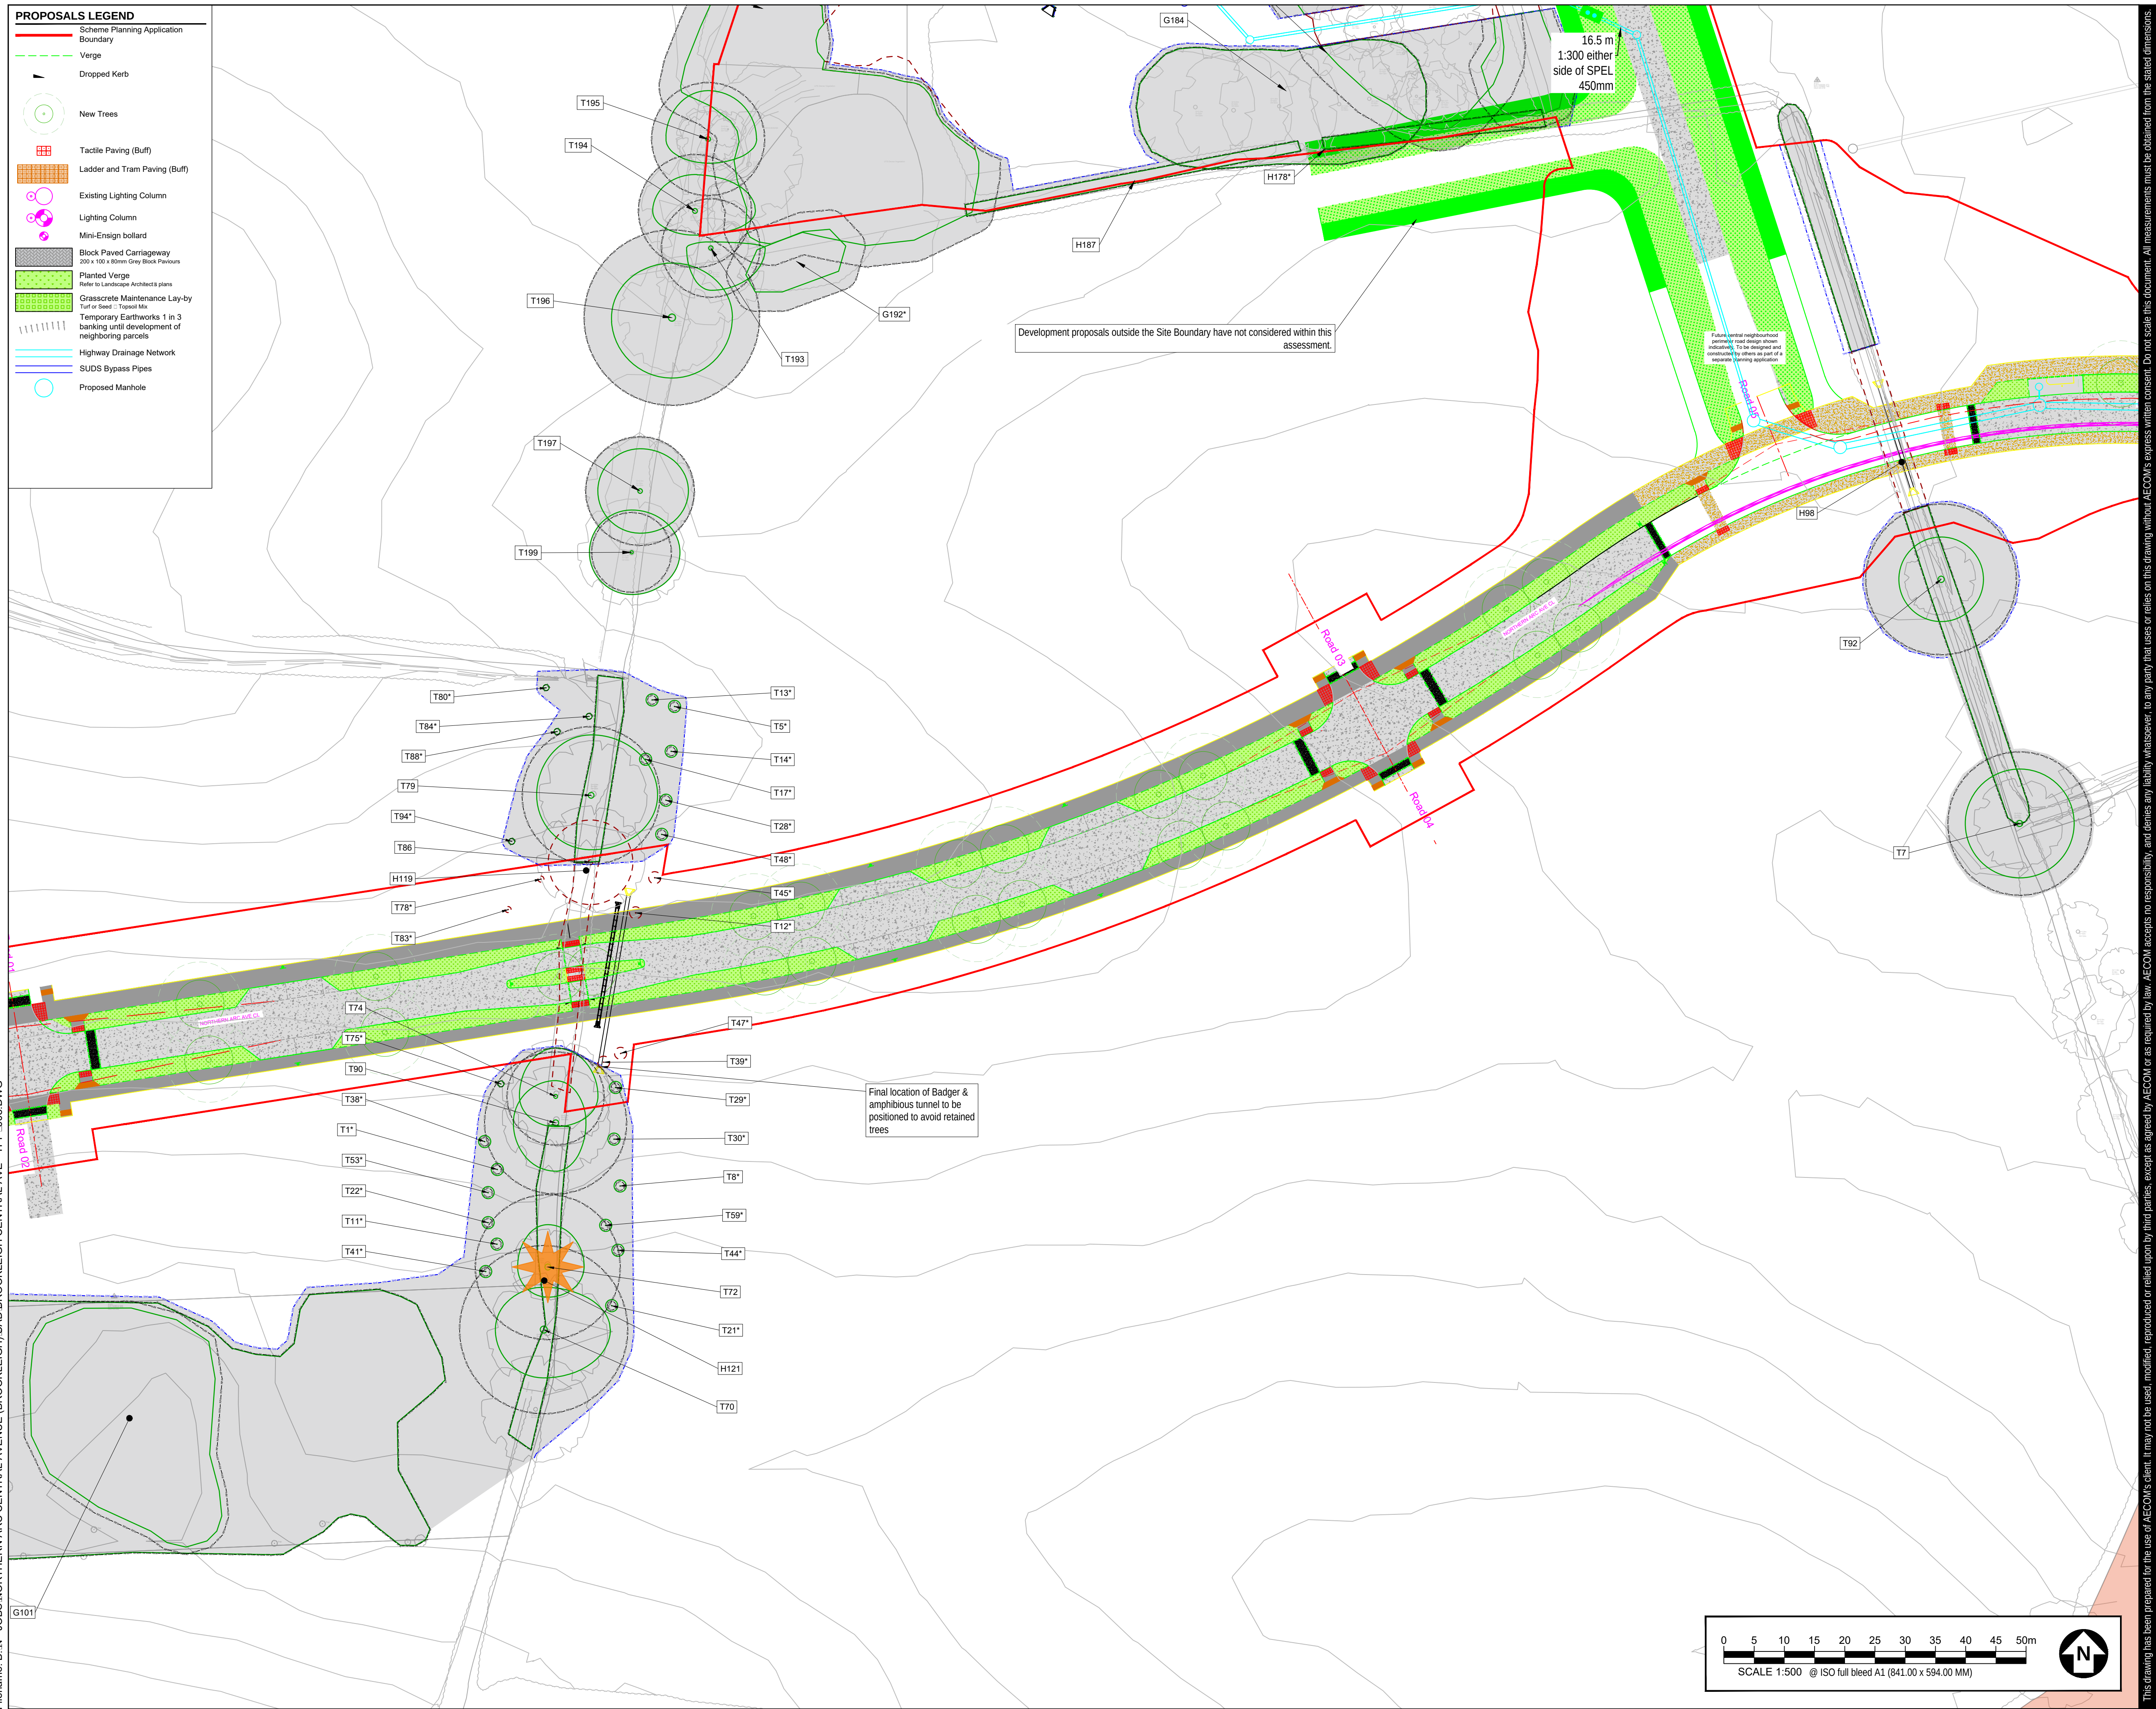

- PROPOSALS LEGEND**
- Scheme Planning Application Boundary
  - Verge
  - Dropped Kerb
  - New Trees
  - Tactile Paving (Buff)
  - Ladder and Tram Paving (Buff)
  - Existing Lighting Column
  - Lighting Column
  - Mini-Ensign bollard
  - Block Paved Carriageway  
200 x 100 x 80mm Grey Block Pavours
  - Planted Verge  
Refer to Landscape Architect's plans
  - Grasscrete Maintenance Lay-by  
Turf or Seed : Topsoil Mix
  - Temporary Earthworks 1 in 3  
banking until development of  
neighbouring parcels
  - Highway Drainage Network
  - SUDS Bypass Pipes
  - Proposed Manhole



**AECOM**

PROJECT

NORTHERN ARC  
CENTRAL AVENUE  
CLIENT

HOMES ENGLAND


CONSULTANT

AECOM  
Mid Point, Alencon Link,  
Basingstoke, Hants,  
RG21 7PP  
Tel +44 (0) 1256 310 200  
www.aecom.com

GENERAL NOTES

- TREE CATEGORIES AS DEFINED BY BS 5837:2012
- TREE LOCATIONS ARE BASED ON THE TOPOGRAPHICAL SURVEY, AERIAL IMAGERY, AND GPS CO-ORDINATES FROM ON SITE WALKOVER.
- 3.\* INDICATES A TREE / GROUP WHOSE POSITION IS APPROXIMATE AS BASED UPON AERIAL PHOTOGRAPHY AND ON SITE OBSERVATIONS.
- PLANS SHOULD BE READ IN CONJUNCTION WITH THE AECOM ARBORICULTURAL REPORT.
- THE ORIGINAL OF THIS DRAWING WAS PRODUCED IN COLOUR - A MONOCHROME COPY SHOULD NOT BE RELIED UPON.
- DRAWING REFERENCES:
  - CS\_Map.dwg
  - 60610807-ACM-CS-ZZ-M2-ZZ-0001.dwg
  - 60610807-ACM-CS-XX-M2-HW-0200.dwg
  - 20241219\_60610807-ACM-CS-XX-M2-HW-0001.dwg
  - PROPOSED DRAINAGE 5.6.dwg
  - PROPOSED DRAINAGE 4.8.dwg

KEY PLAN

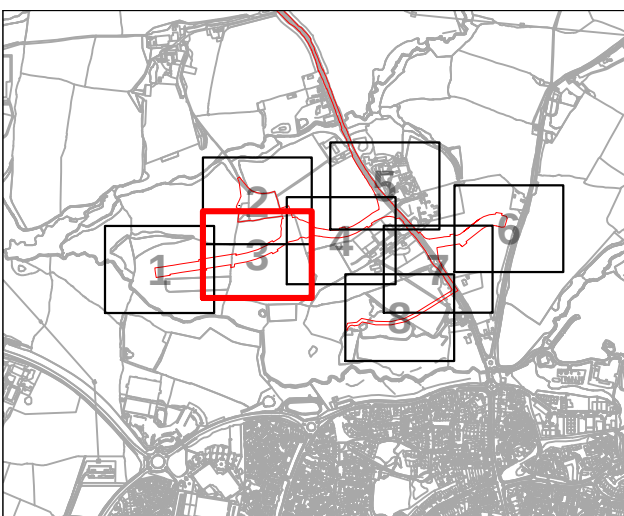

KEY

- FEATURE ID TAGS**  
(A PREFIX OF 'T' DENOTES A SINGLE TREE, 'G' A GROUP, 'H' A HEDGE, 'W' A WOODLAND, AND AN ASTERISK SUFFIX '\*' MEANS THE FEATURE WAS PLOTTED INDICATIVELY)
- SITE BOUNDARY**
  - EXISTING TREE, GROUP, WOODLAND, OR HEDGE TO BE RETAINED**
  - EXISTING TREE, GROUP, WOODLAND, OR HEDGE TO BE REMOVED**
  - ROOT PROTECTION AREA OF RETAINED TREES**  
(AS DEFINED BY BS 5837:2012)
  - TREE PROTECTION FENCING**
  - CONSTRUCTION EXCLUSION ZONE**  
(TRACKING OF PLANT, MATERIALS STORAGE, EXCAVATION AND ALL OTHER CONSTRUCTION ACTIVITIES ARE EXCLUDED WITHIN THESE AREAS FOR THE PURPOSES OF PROTECTING TREE HEALTH)
  - CONSTRUCTION WORKING ZONE**  
(MANAGED CONSTRUCTION PROCESSES PERMITTED IN ACCORDANCE WITH THE PRINCIPLES SET OUT WITHIN THE ARBORICULTURAL IMPACT ASSESSMENT)
  - GROUND PROTECTION ZONE**  
(MANAGED CONSTRUCTION PROCESSES PERMITTED IN ACCORDANCE WITH THE PRINCIPLES SET OUT WITHIN THE ARBORICULTURAL IMPACT ASSESSMENT)
  - PROPOSED DEVELOPMENT LAYOUT**  
(BASED UPON DRAWING REFERENCES LISTED IN THE GENERAL NOTES SECTION)
  - VETERAN TREE MARKER**  
(INDICATES POSITION OF TREE CATEGORISED AS VETERAN STATUS)
  - ANCIENT WOODLAND (W15m BUFFER ZONE)**  
(AREA CLASSIFIED AS AN ANCIENT WOODLAND)
  - PRIORITY HABITAT**  
(CONSIDERED AN AREA OF PRIORITY HABITAT)
  - TREE PRESERVATION ORDER**  
(AREA COVERED BY A TREE PRESERVATION ORDER (TPO))

ISSUE/REVISION

| NO  | DATE     | DESCRIPTION |
|-----|----------|-------------|
| P01 | 22.01.25 | FIRST ISSUE |
| 1/R | DATE     | DESCRIPTION |

DRAWING STATUS

ISSUE

PROJECT NUMBER

60610807

SHEET TITLE

TREE PROTECTION PLAN  
(SHEET 3)


SHEET NUMBER


60610807-ACM-XX-XX-AB-TPP-03

REV.

P01

This drawing has been prepared for the use of AECOM's client. It may not be used, modified, reproduced or relied upon by third parties, except as agreed by AECOM or as required by law. AECOM accepts no responsibility and denies any liability whatsoever, to any party that uses or relies on this drawing without AECOM's express written consent. Do not scale this document. All measurements must be obtained from the stated dimensions.

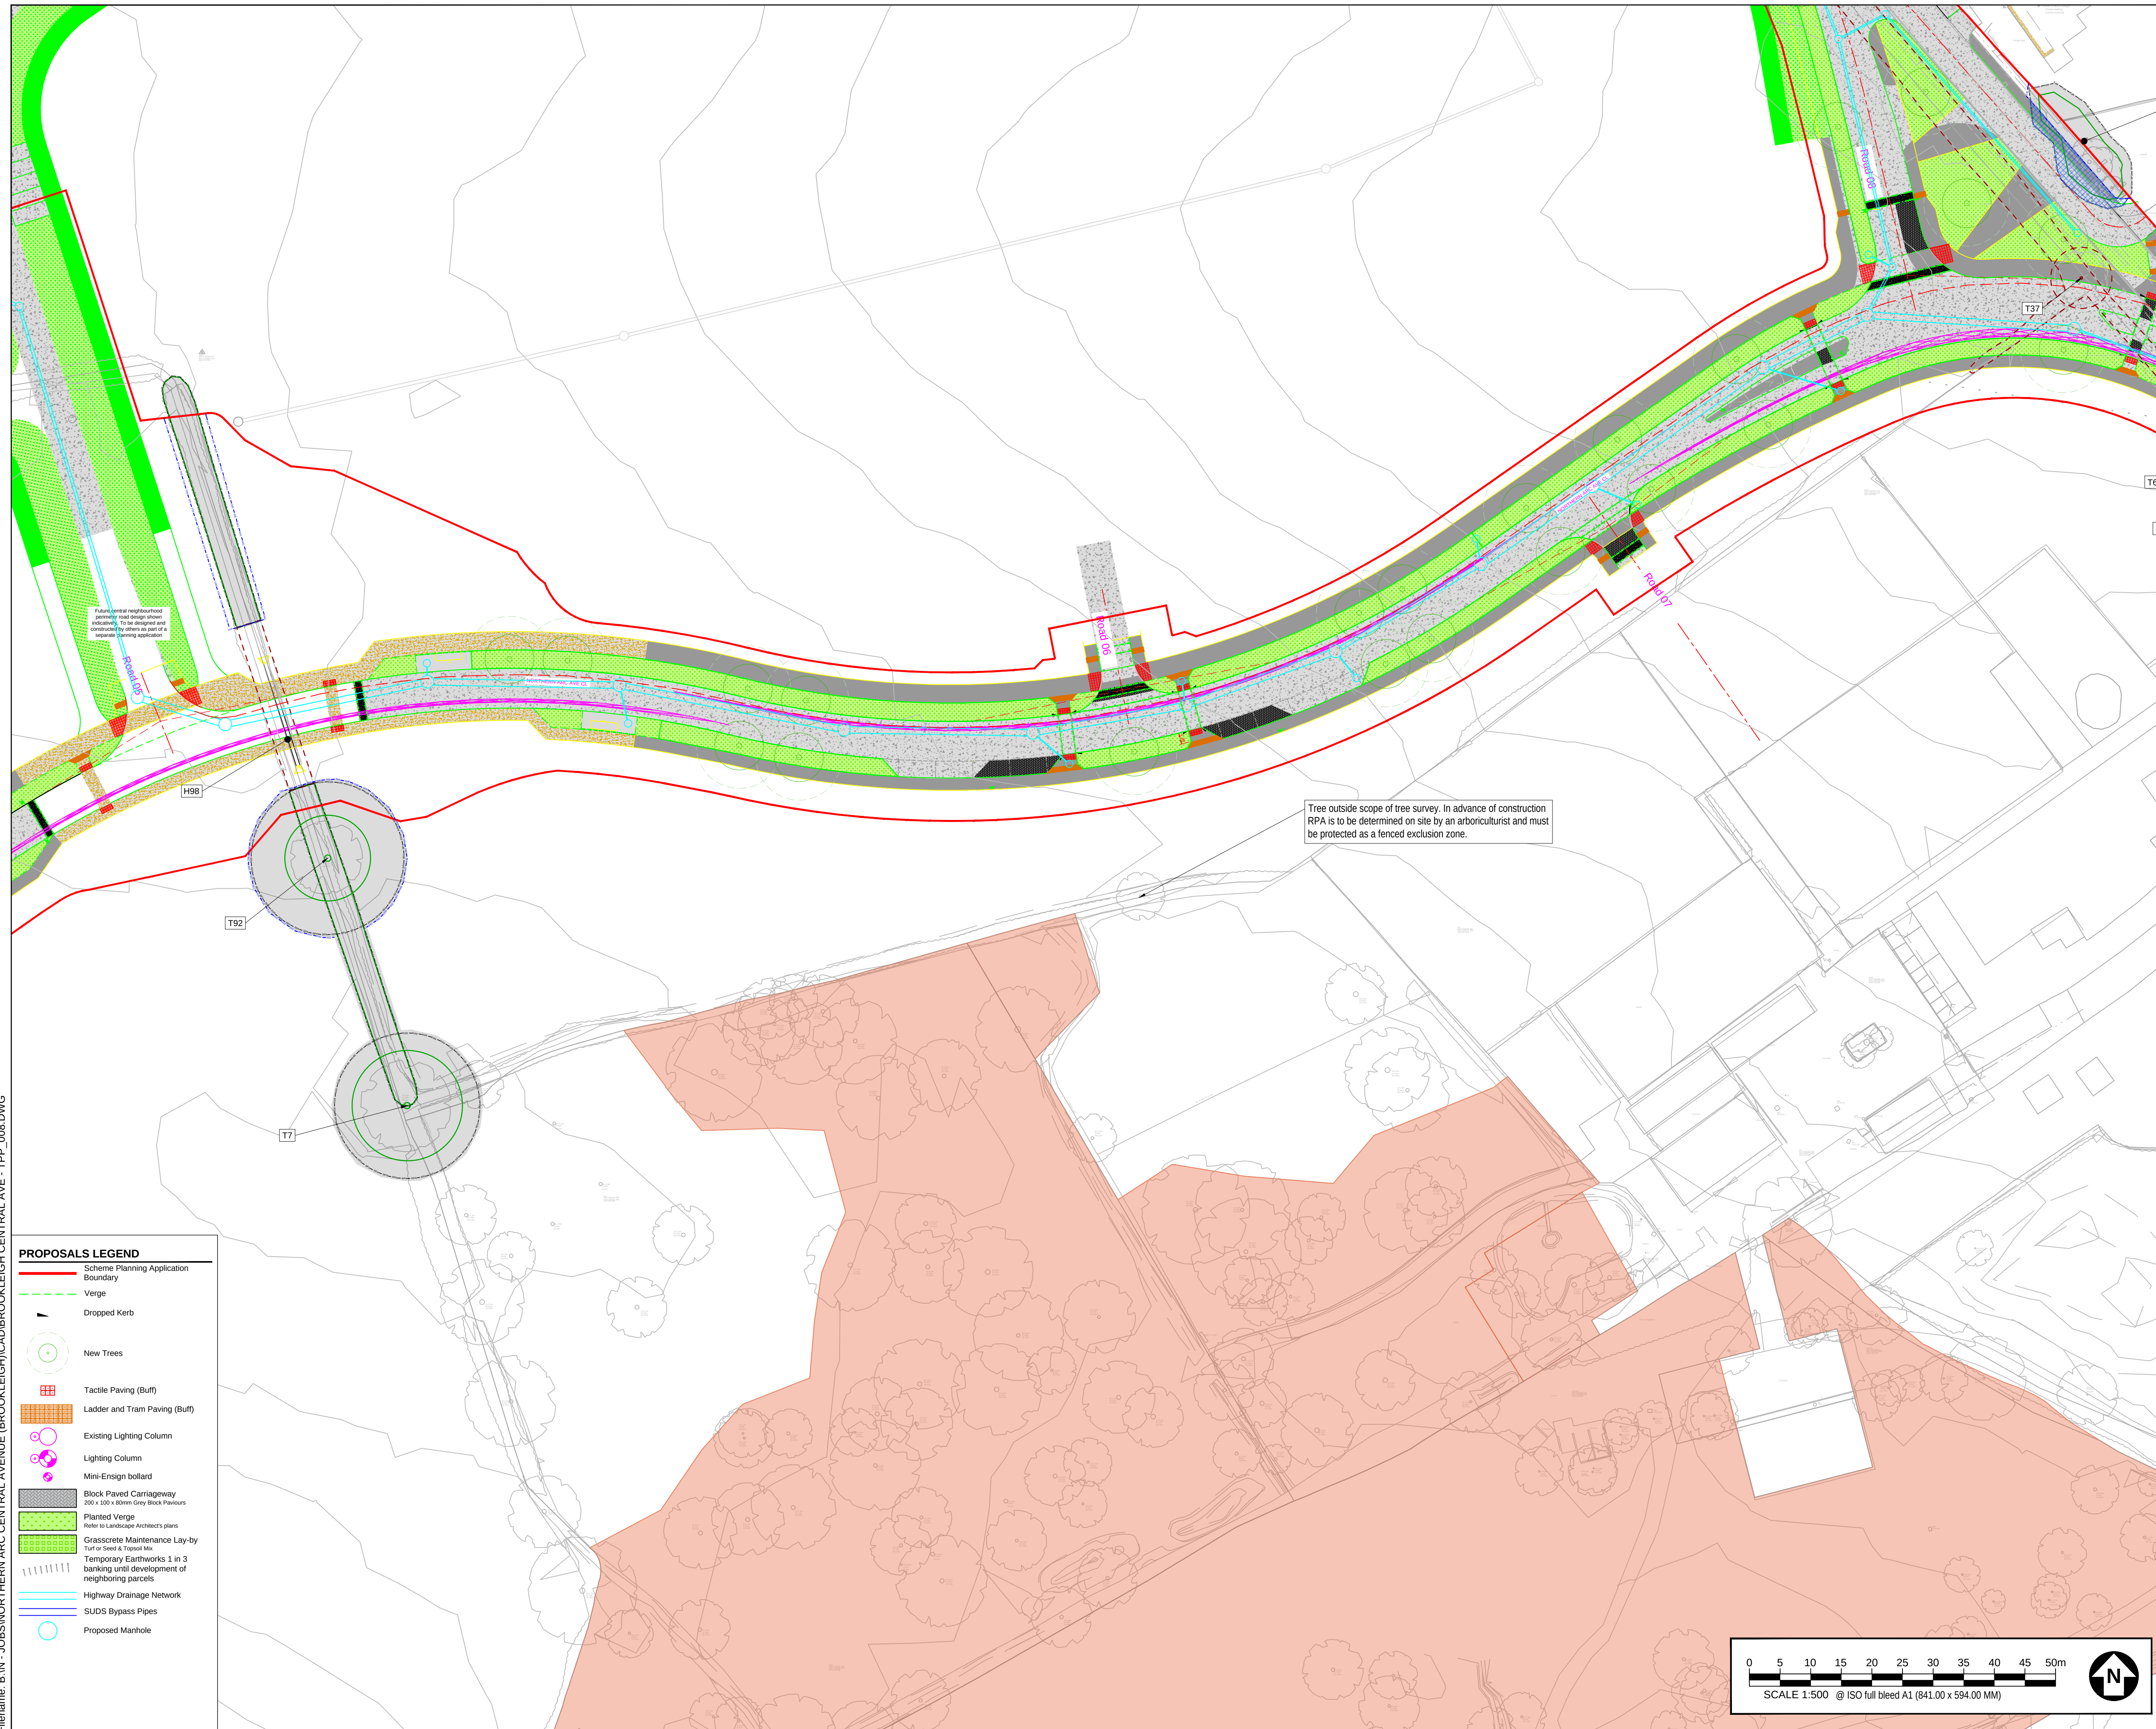

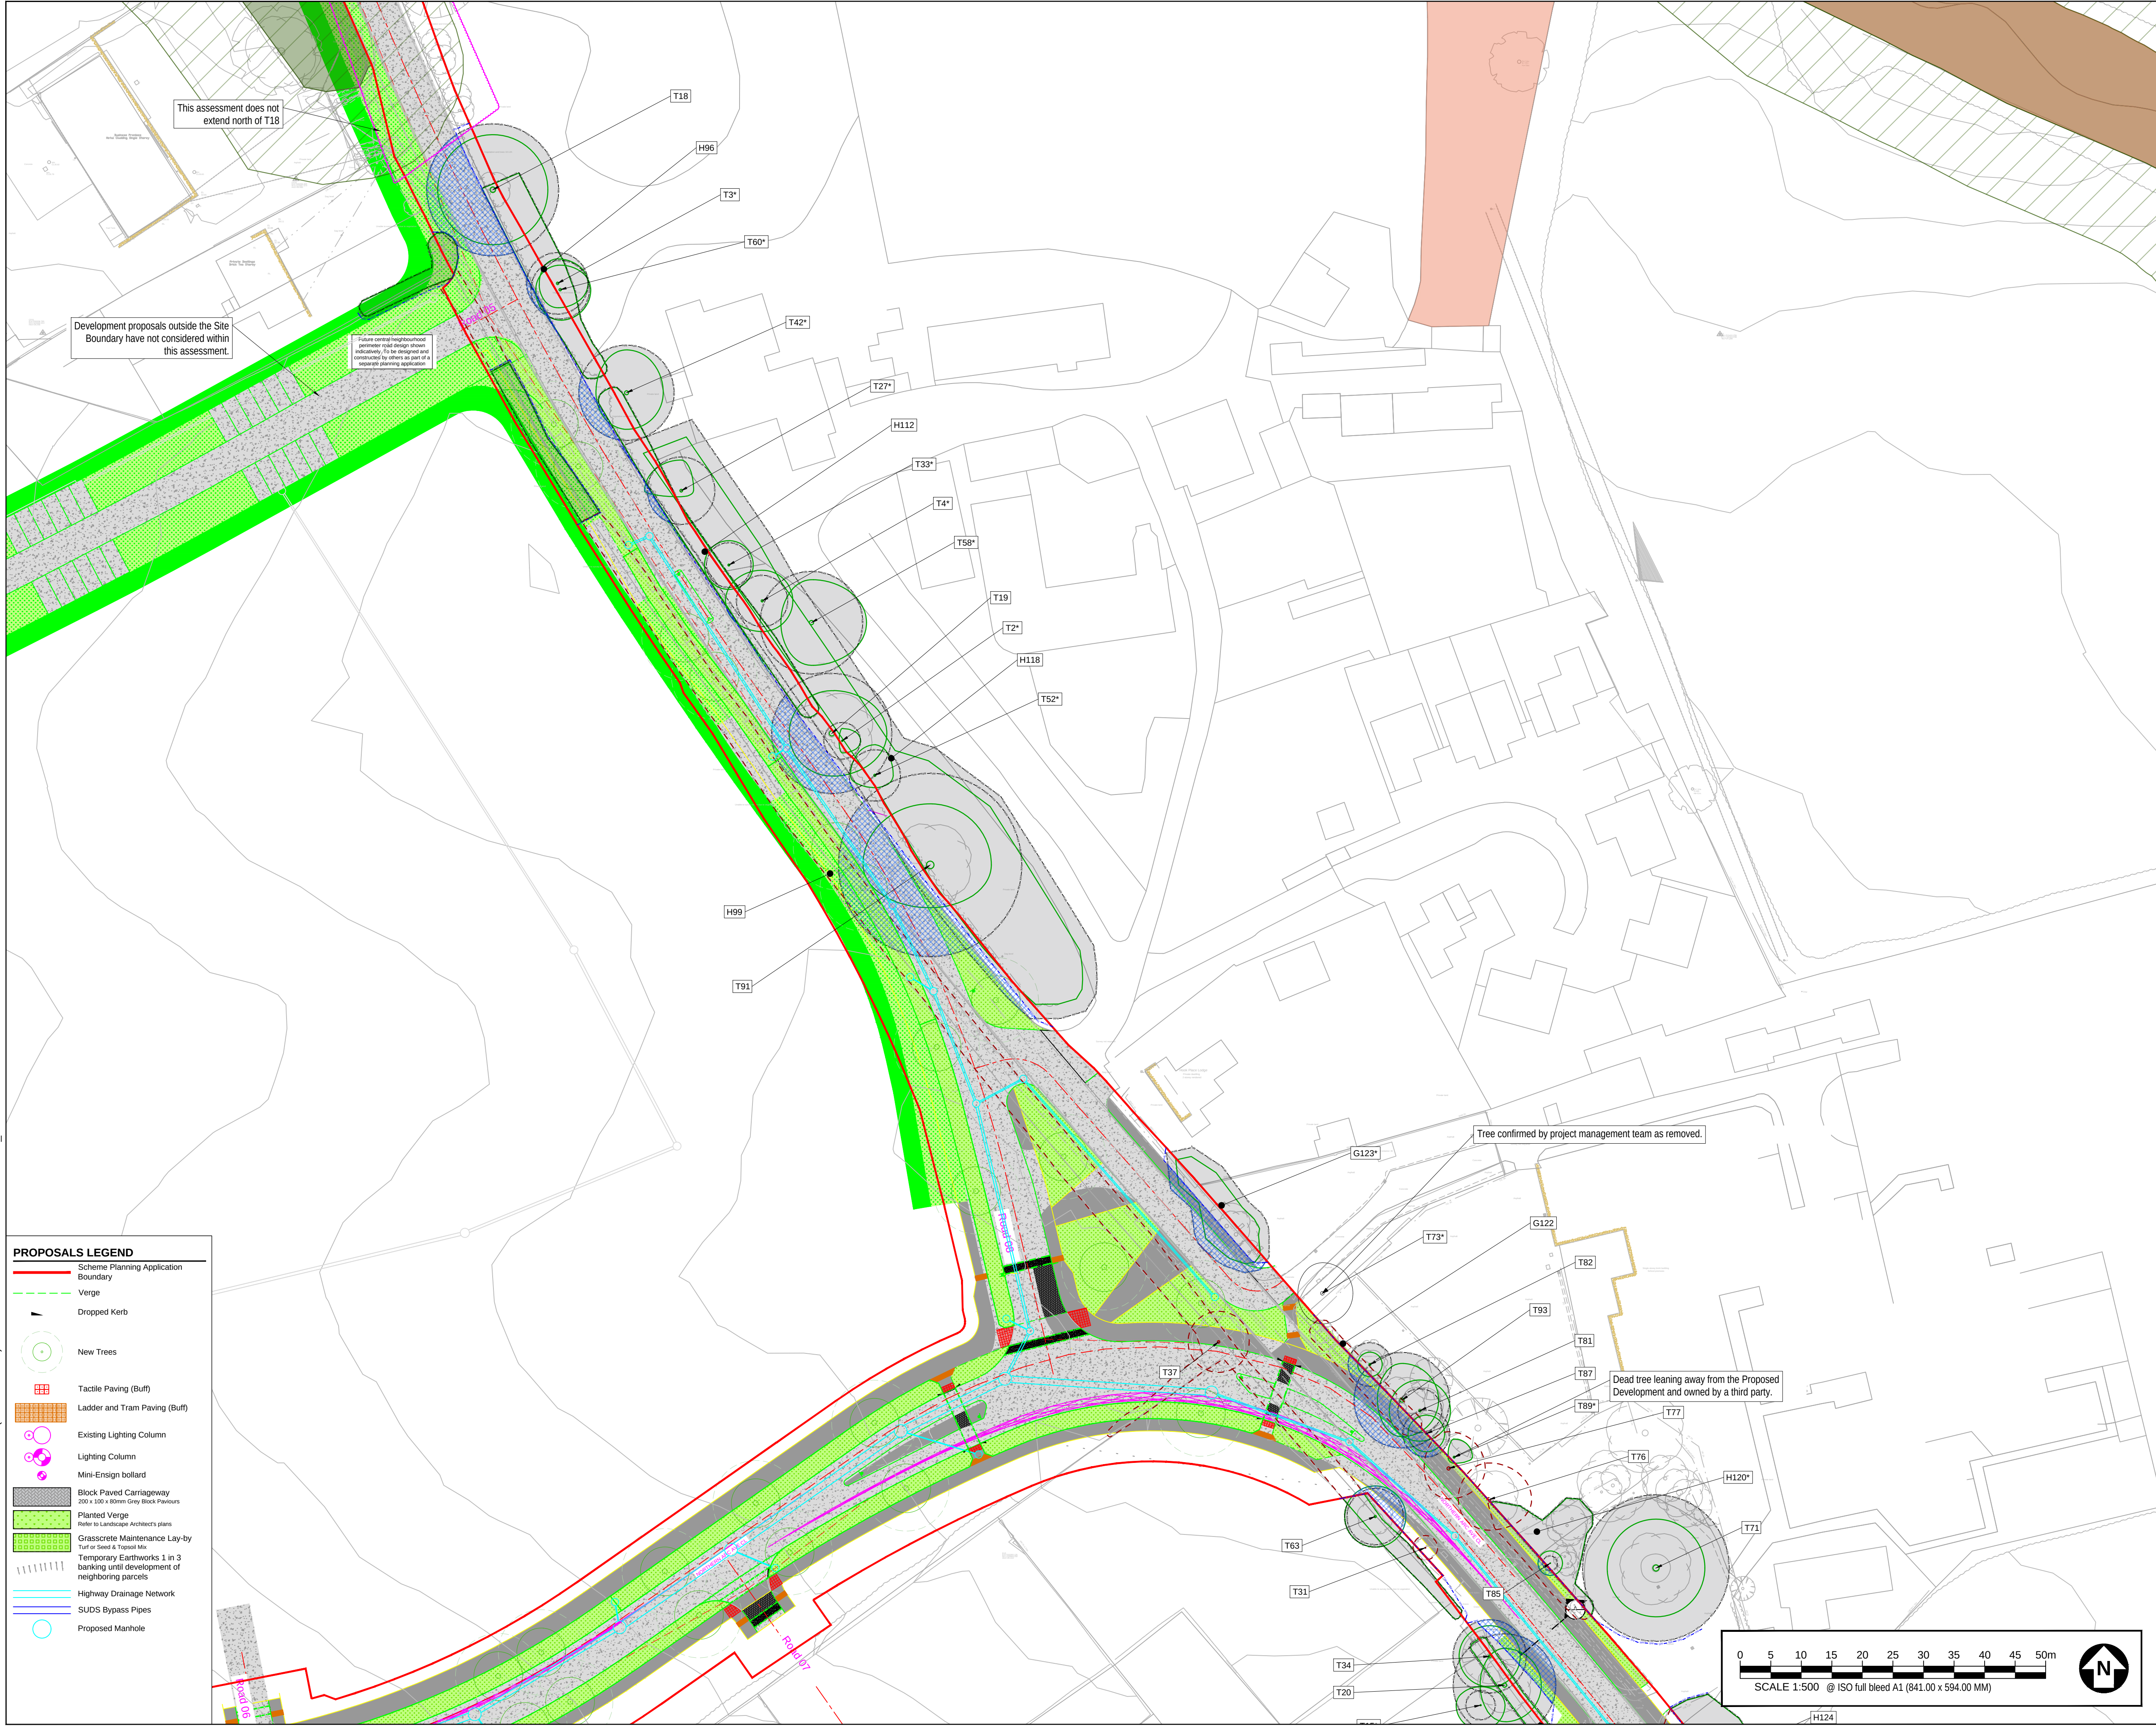

**AECOM**

PROJECT

NORTHERN ARC  
CENTRAL AVENUE  
CLIENT

HOMES ENGLAND

CONSULTANT

AECOM  
Mid Point, Alencon Link,  
Basingstoke, Hants,  
RG21 7PP  
Tel +44 (0) 1256 310 200  
www.aecom.com

GENERAL NOTES

1. TREE CATEGORIES AS DEFINED BY BS 5837:2012
2. TREE LOCATIONS ARE BASED ON THE TOPOGRAPHICAL SURVEY, AERIAL IMAGERY, AND GPS CO-ORDINATES FROM ON SITE WALKOVER.
3. \* INDICATES A TREE / GROUP WHOSE POSITION IS APPROXIMATE AS BASED UPON AERIAL PHOTOGRAPHY AND ON SITE OBSERVATIONS.
4. PLANS SHOULD BE READ IN CONJUNCTION WITH THE AECOM ARBORICULTURAL REPORT.
5. THE ORIGINAL OF THIS DRAWING WAS PRODUCED IN COLOUR - A MONOCHROME COPY SHOULD NOT BE RELIED UPON.
6. DRAWING REFERENCES:  
CS\_Map.dwg  
60610807-ACM-CS-ZZ-M2-ZZ-0001.dwg  
60610807-ACM-CS-XX-M2-HW-0200.dwg  
02041219\_60610807-ACM-CS-XX-M2-HW-0001.dwg  
PROPOSED DRAINAGE 5.6.dwg  
PROPOSED DRAINAGE 4.8.dwg

KEY PLAN



KEY

- FEATURE ID TAGS**  
(A PREFIX OF 'T' DENOTES A SINGLE TREE, 'G' A GROUP, 'H' A HEDGE, 'W' A WOODLAND, AND AN ASTERISK SUFFIX '\*' MEANS THE FEATURE WAS PLOTTED INDICATIVELY)
- SITE BOUNDARY**  
—
- EXISTING TREE, GROUP, WOODLAND, OR HEDGE TO BE RETAINED**  
○
- EXISTING TREE, GROUP, WOODLAND, OR HEDGE TO BE REMOVED**  
○
- ROOT PROTECTION AREA OF RETAINED TREES**  
(AS DEFINED BY BS 5837:2012)  
○
- TREE PROTECTION FENCING**  
—
- CONSTRUCTION EXCLUSION ZONE**  
(TRACKING OF PLANT, MATERIALS STORAGE, EXCAVATION AND ALL OTHER CONSTRUCTION ACTIVITIES ARE EXCLUDED WITHIN THESE AREAS FOR THE PURPOSES OF PROTECTING TREE HEALTH)  
—
- CONSTRUCTION WORKING ZONE**  
(MANAGED CONSTRUCTION PROCESSES PERMITTED IN ACCORDANCE WITH THE PRINCIPLES SET OUT WITHIN THE ARBORICULTURAL IMPACT ASSESSMENT)  
—
- GROUND PROTECTION ZONE**  
(MANAGED CONSTRUCTION PROCESSES PERMITTED IN ACCORDANCE WITH THE PRINCIPLES SET OUT WITHIN THE ARBORICULTURAL IMPACT ASSESSMENT)  
—
- PROPOSED DEVELOPMENT LAYOUT**  
(BASED UPON DRAWING REFERENCES LISTED IN THE GENERAL NOTES SECTION)  
—
- VETERAN TREE MARKER**  
(INDICATES POSITION OF TREE CATEGORISED AS VETERAN STATUS)  
★
- ANCIENT WOODLAND (W15m BUFFER ZONE)**  
(AREA CLASSIFIED AS AN ANCIENT WOODLAND)  
—
- PRIORITY HABITAT**  
(CONSIDERED AN AREA OF PRIORITY HABITAT)  
—
- TREE PRESERVATION ORDER**  
(AREA COVERED BY A TREE PRESERVATION ORDER (TPO))  
—

ISSUE/REVISION

| NO  | DATE     | DESCRIPTION |
|-----|----------|-------------|
| P01 | 22.01.25 | FIRST ISSUE |
| VR  | DATE     | DESCRIPTION |

DRAWING STATUS

ISSUE

PROJECT NUMBER

60610807

SHEET TITLE

TREE PROTECTION PLAN  
(SHEET 5)

SHEET NUMBER

60610807-ACM-XX-XX-AB-TPP-05

REV.

P01

This drawing has been prepared for the use of AECOM's client. It may not be used, modified, reproduced or relied upon by third parties, except as agreed by AECOM or as required by law. AECOM accepts no responsibility, and denies any liability whatsoever, to any party that uses or relies on this drawing without AECOM's express written consent. Do not scale this document. All measurements must be obtained from the stated dimensions.