

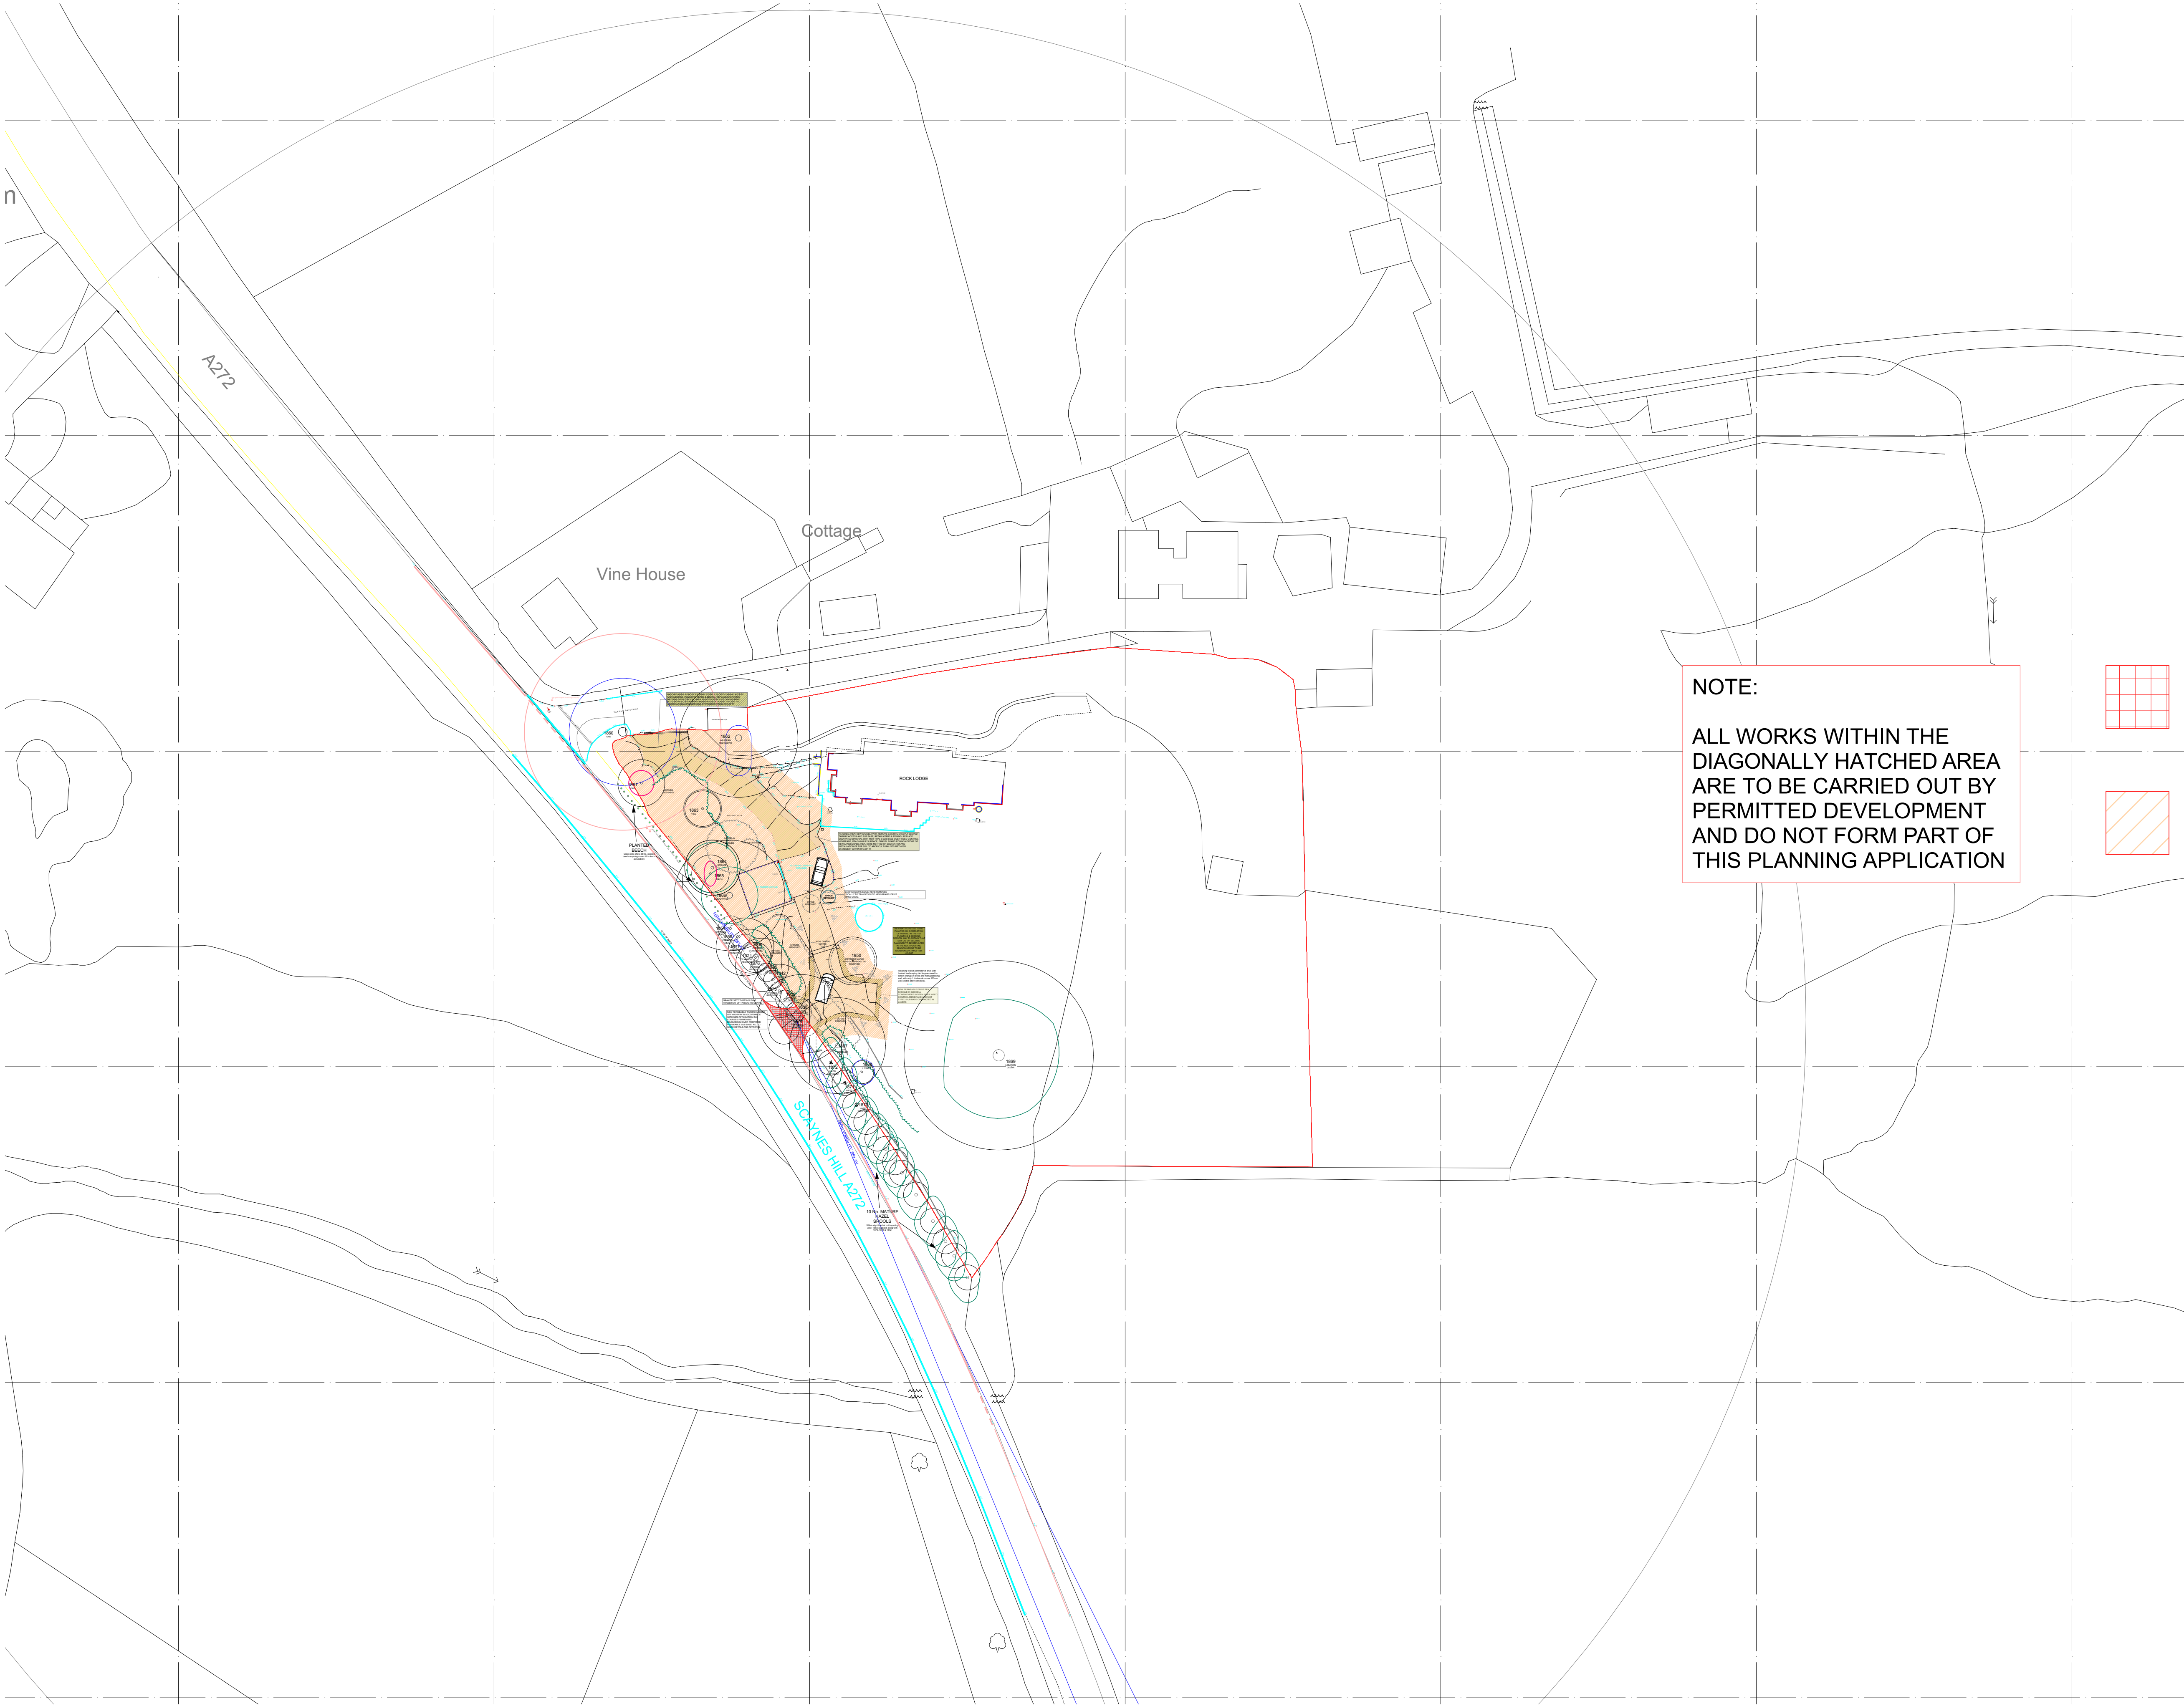
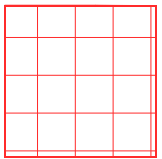


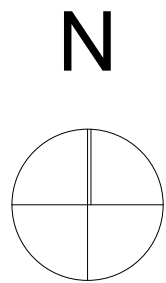


Notes

Do not scale off this drawing except for planning purposes
Check all dimensions on site before any work commences
All goods, materials and workmanship must conform to current building regulations, british standards and codes of practice.
Copyright of this drawing is to be retained by Ecotecture Ltd and must not be reproduced without written consent from the practice.

Drawing to be printed A1

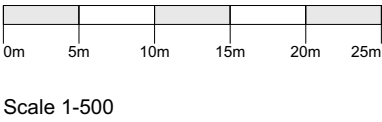

WORKS INCLUDED IN THIS PLANNING APPLICATION

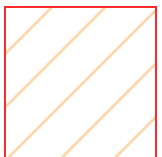

WORKS TO BE CARRIED OUT BY PERMITTED DEVELOPMENT, DO NOT FORM PART OF THIS PLANNING APPLICATION

NOTE:

ALL WORKS WITHIN THE DIAGONALLY HATCHED AREA ARE TO BE CARRIED OUT BY PERMITTED DEVELOPMENT AND DO NOT FORM PART OF THIS PLANNING APPLICATION

PLANNING

Rev/D	Transmitted By	Transmitted Date	Layout	Comment



ecotecture
ECOLOGICAL ARCHITECTURE

01444 416745 info@ecotecture.co.uk
www.ecotecture.co.uk

31 Sussex Road Haywards Heath
West Sussex BN27 4BZ
Rural Building Services

Address: Rock Lodge Vineyard
Scaynes Hill
RH17 7NG

Description: Proposed Block Plan

Scale: 1:500 Date: Aug '25
Drawn: RM Checked: JS

Drawing No: 834 / 301ePL