


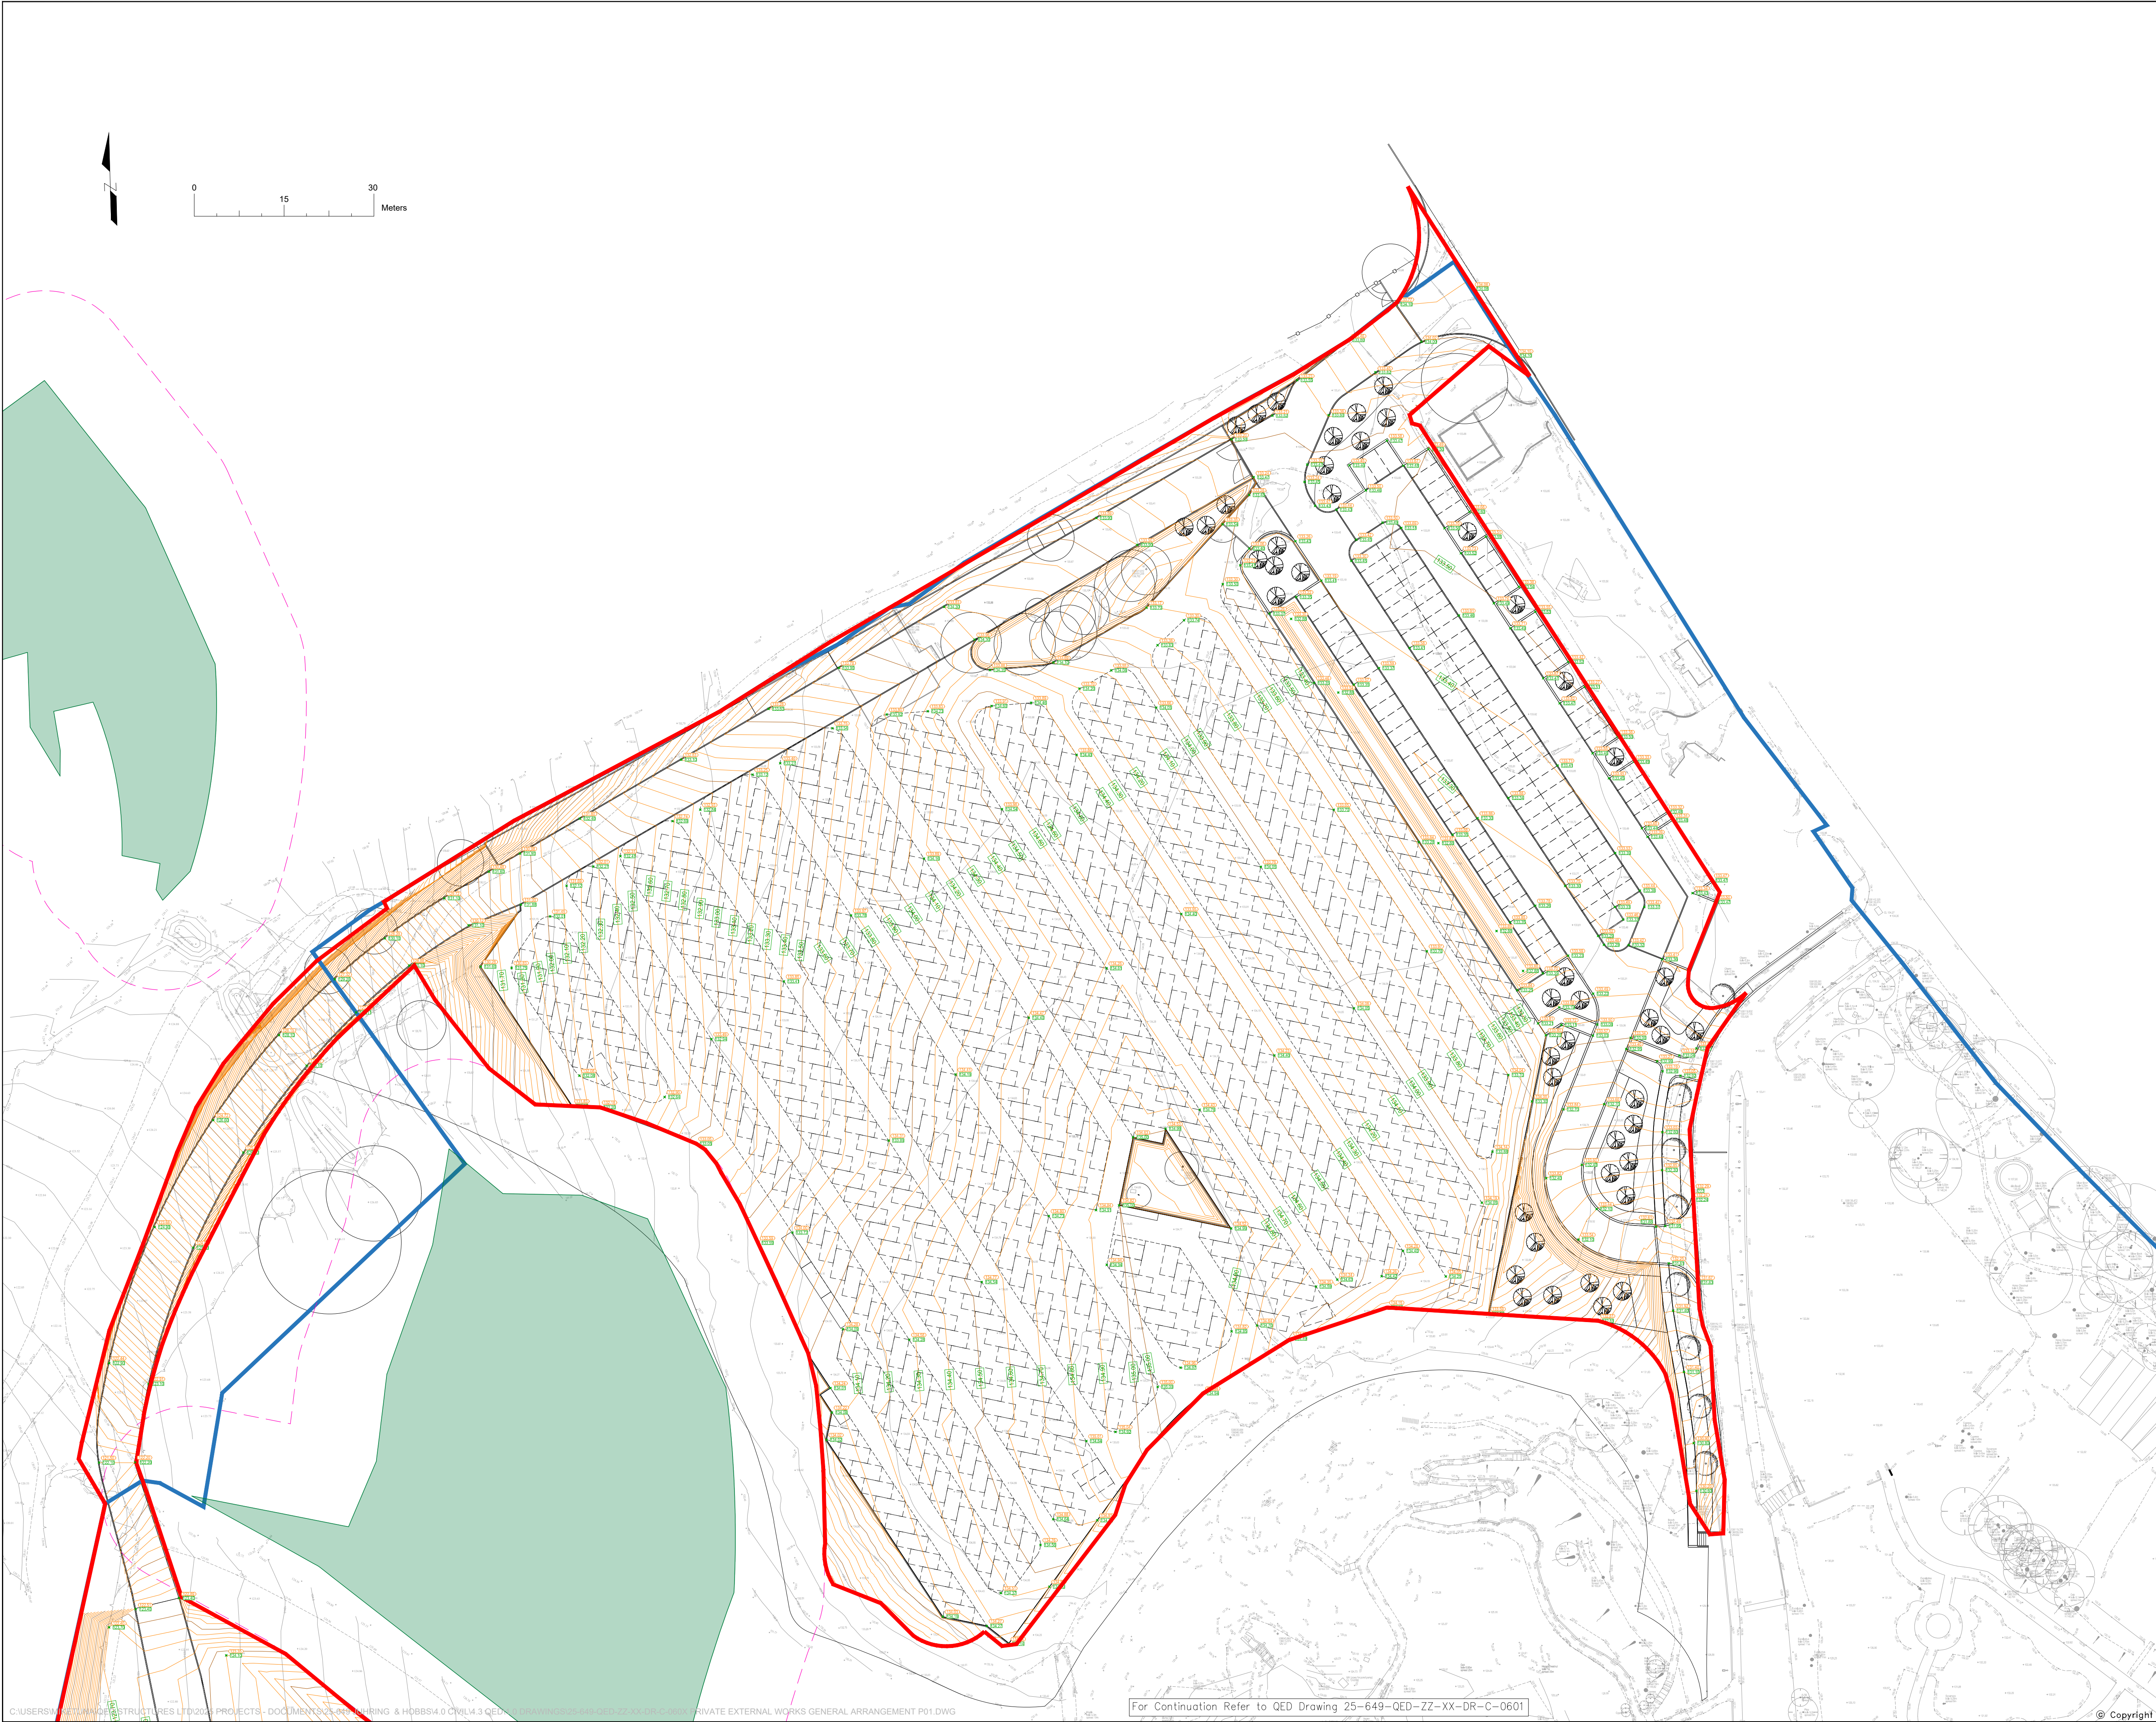

- DISCLAIMER NOTES:
1. THIS DOCUMENT IS COPYRIGHT OF QED STRUCTURES AND MUST BE TREATED AS CONFIDENTIAL.
 2. THIS DOCUMENT MUST NOT BE ALTERED, REPRODUCED OR DISTRIBUTED WITHOUT PRIOR WRITTEN CONSENT OF QED STRUCTURES. QED STRUCTURES ACCEPTS NO RESPONSIBILITY FOR ANY DISCREPANCIES ARISING AS A RESULT OF THE ORIGINAL INFORMATION BEING ALTERED BY OTHERS.
 3. QED STRUCTURES ACCEPTS NO RESPONSIBILITY FOR THE ACCURACY OF BACKGROUND INFORMATION PRODUCED BY THIRD PARTIES - THIS MUST BE TREATED AS INDICATIVE ONLY.
 4. THE DOCUMENT STATUS "INFORMATION" OR "PRELIMINARY" INDICATES THAT THE DRAWING IS FOR REFERENCE PURPOSES ONLY. QED STRUCTURES ACCEPTS NO RESPONSIBILITY FOR THE COMPLETENESS OF INFORMATION UNDER THIS STATUS.
 5. THE DOCUMENTS STATUS "RECORD" OR "AS-BUILT" HAS BEEN PREPARED, IN PART, BASED UPON INFORMATION FURNISHED BY OTHERS. WHILE THIS INFORMATION IS BELIEVED TO BE RELIABLE, QED STRUCTURES ACCEPTS NO RESPONSIBILITY FOR THE ACCURACY OF THIS "RECORD" OR "AS-BUILT" DOCUMENT OF ANY ERRORS OR OMISSIONS THAT MAY HAVE BEEN INCORPORATED INTO IT AS A RESULT OF INCORRECT INFORMATION PROVIDED TO QED STRUCTURES. THOSE RELYING ON "AS-BUILT" INFORMATION ARE ADVISED TO OBTAIN INDEPENDENT REIFICATION OF ITS ACCURACY.
 6. THIS DRAWING IS NOT TO BE SCALED, WORK FROM GIVEN DIMENSIONS ONLY.
 7. THIS DRAWING IS TO BE READ IN CONJUNCTION WITH ALL RELEVANT ARCHITECTS, SERVICE ENGINEERS, SPECIALISTS, QED STRUCTURES DRAWINGS, SPECIFICATIONS AND BILL OF QUANTITIES.
 8. ANY DISCREPANCIES OR VARIATIONS ARE TO BE REPORTED IMMEDIATELY TO QED STRUCTURES FOR CLARIFICATION BEFORE THE AFFECTED WORK COMMENCES.
 9. ALL DIMENSIONS ARE TO BE CHECKED ON SITE, ANY DISCREPANCIES RE TO BE REPORTED IMMEDIATELY TO QED STRUCTURES FOR CLARIFICATION BEFORE THE AFFECTED WORK COMMENCES.
 10. THE CONTRACTOR IS RESPONSIBLE FOR ALL TEMPORARY WORKS AND FOR THE STABILITY OF THE WORKS IN PROGRESS.
 11. THE CONTRACTOR IS TO COMPLY FULL WITH CDM REGULATIONS IN THE COURSE OF CONSTRUCTING THE WORKS.

KEY	DESCRIPTION
—	Site Boundary
—	Site Boundary ownership
—	Major Contour level every 0.5m
—	Minor Contour level every 0.1m
—	Ancient Woodland
---	15m Buffer - Ancient Woodland
133.33	Existing ground level
133.42	Proposed ground level

P02	Levels updated to suit new site layout	27/03/2026	RCC	MT
P01	Issued for information	18/02/2026	RCC	MT
REV	DESCRIPTION	DATE	BY	APP



CONSULTING CIVIL AND
STRUCTURAL ENGINEERS
TEL +44 (0) 1273 033680

QED PROJECT No.
25-564

CLIENT
INTERNATIONAL ASSOCIATION OF
SCIENTOLOGISTS

PROJECT
JUHRING & HOBBS
SAINT HILL SITE 1&2

TITLE
PRIVATE EXTERNAL WORKS
GENERAL ARRANGEMENT
SHEET 1 OF 2

DRAWN RCC	ENGINEER RCC	CHECKED BY MT	APPROVED BY MT
--------------	-----------------	------------------	-------------------

DATE APPROVED /2026 SCALE @ A1 1:500

STATUS
S3 - Suitable for Review and Comment

DRAWING No. 25-649-QED-ZZ-XX-DR-C-0600	REVISION P02
---	-----------------