


General Note(s):

- This document contains confidential and proprietary information that cannot be reproduced or divulged, in whole or in part, without prior written authorisation from Carnegie Steel Buildings Ltd.
- Carnegie Steel Buildings Ltd is to be notified immediately of suspected omissions or discrepancies.
- All dimensions in millimetres, unless otherwise stated.
- Copyright @ CARNEGIE STEEL BUILDINGS LTD - Registered in England and Wales No.04820578.

FOR PLANNING

Drawing Legend:

- 1) Main Access for Permanent Car Park
- 2) Secondary access and exit for overflow parking and events.
- 3) Main access for overflow Parking.
- 4) Rewilding area
- 5) Grassed area suitable for HGV's
- 6) Grassed area
- 7) Temporary Car Park Access Route (Gravel filled Plastic reinforcement grid)
- 8) Temporary Car Park (Grass filled Plastic reinforcement grid)
- 9) Access Route for Hobbs Field (Gravel filled Plastic reinforcement grid)
- 10) Ancient Woodland
- 11) Wooded Area
- 12) 15m Buffer Zone (dashed magenta line)

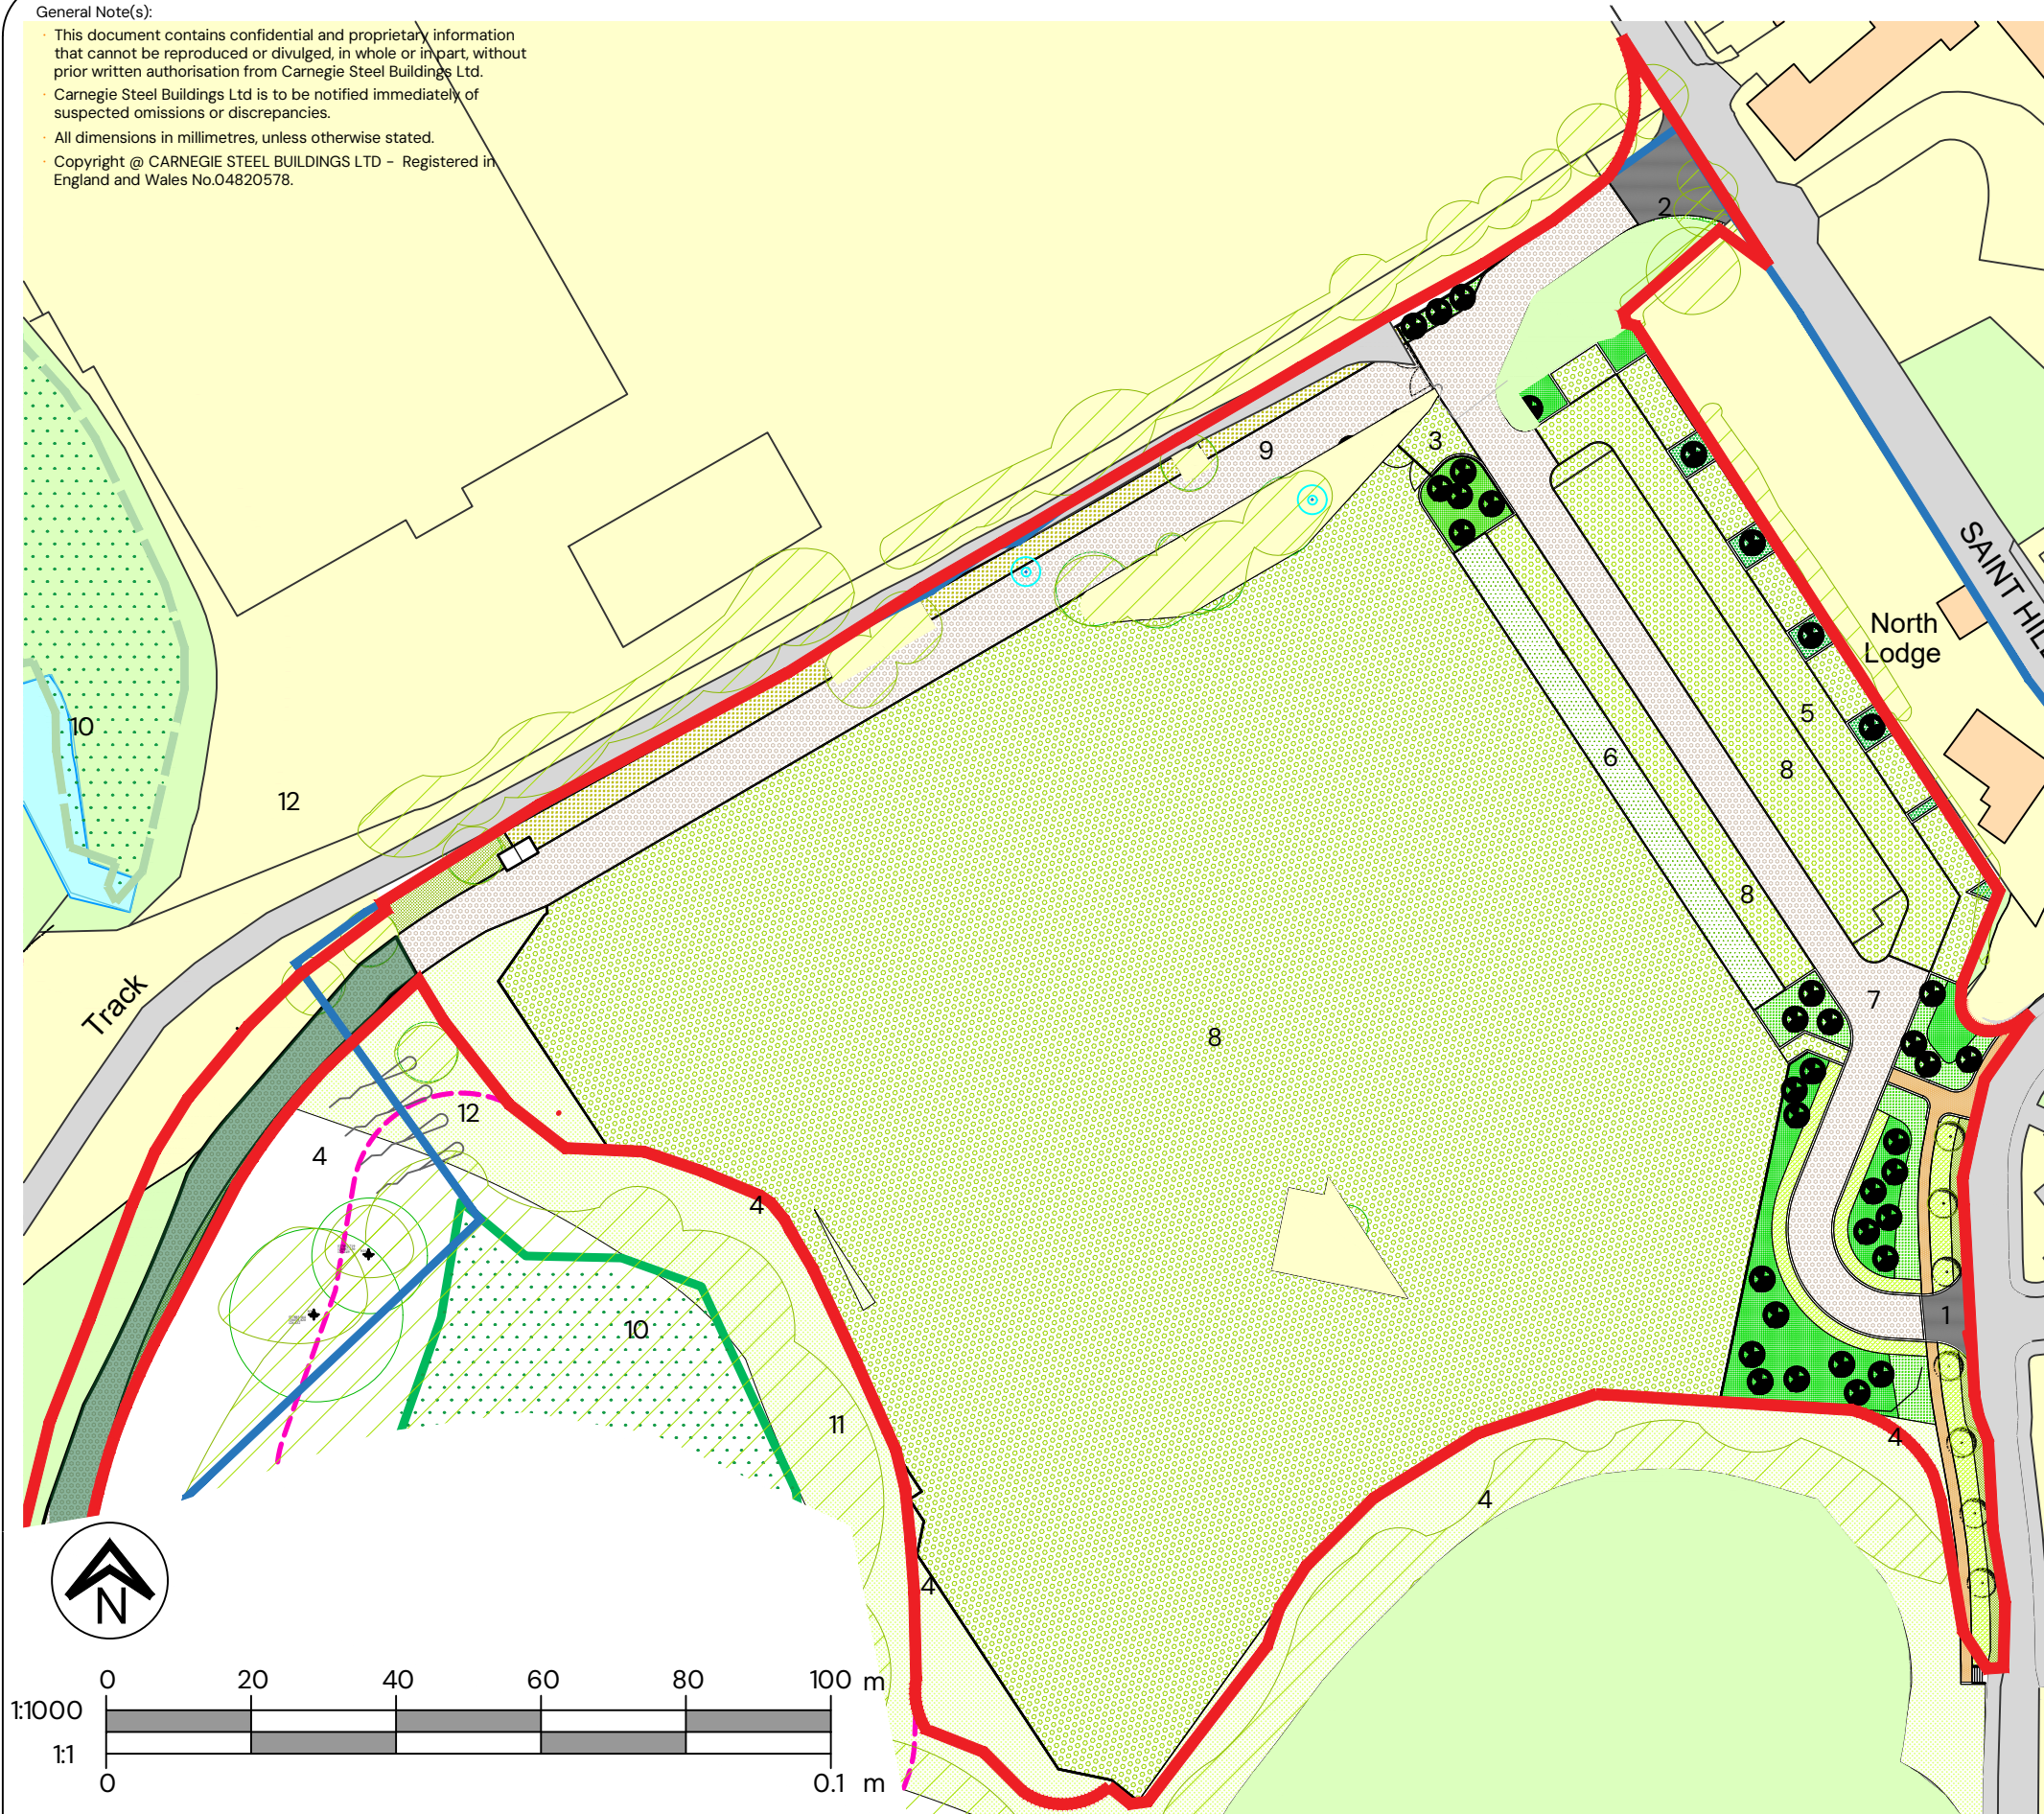

M Proposed updated to reflect officer comments. 26.03.26 CG