


INDICATIVE

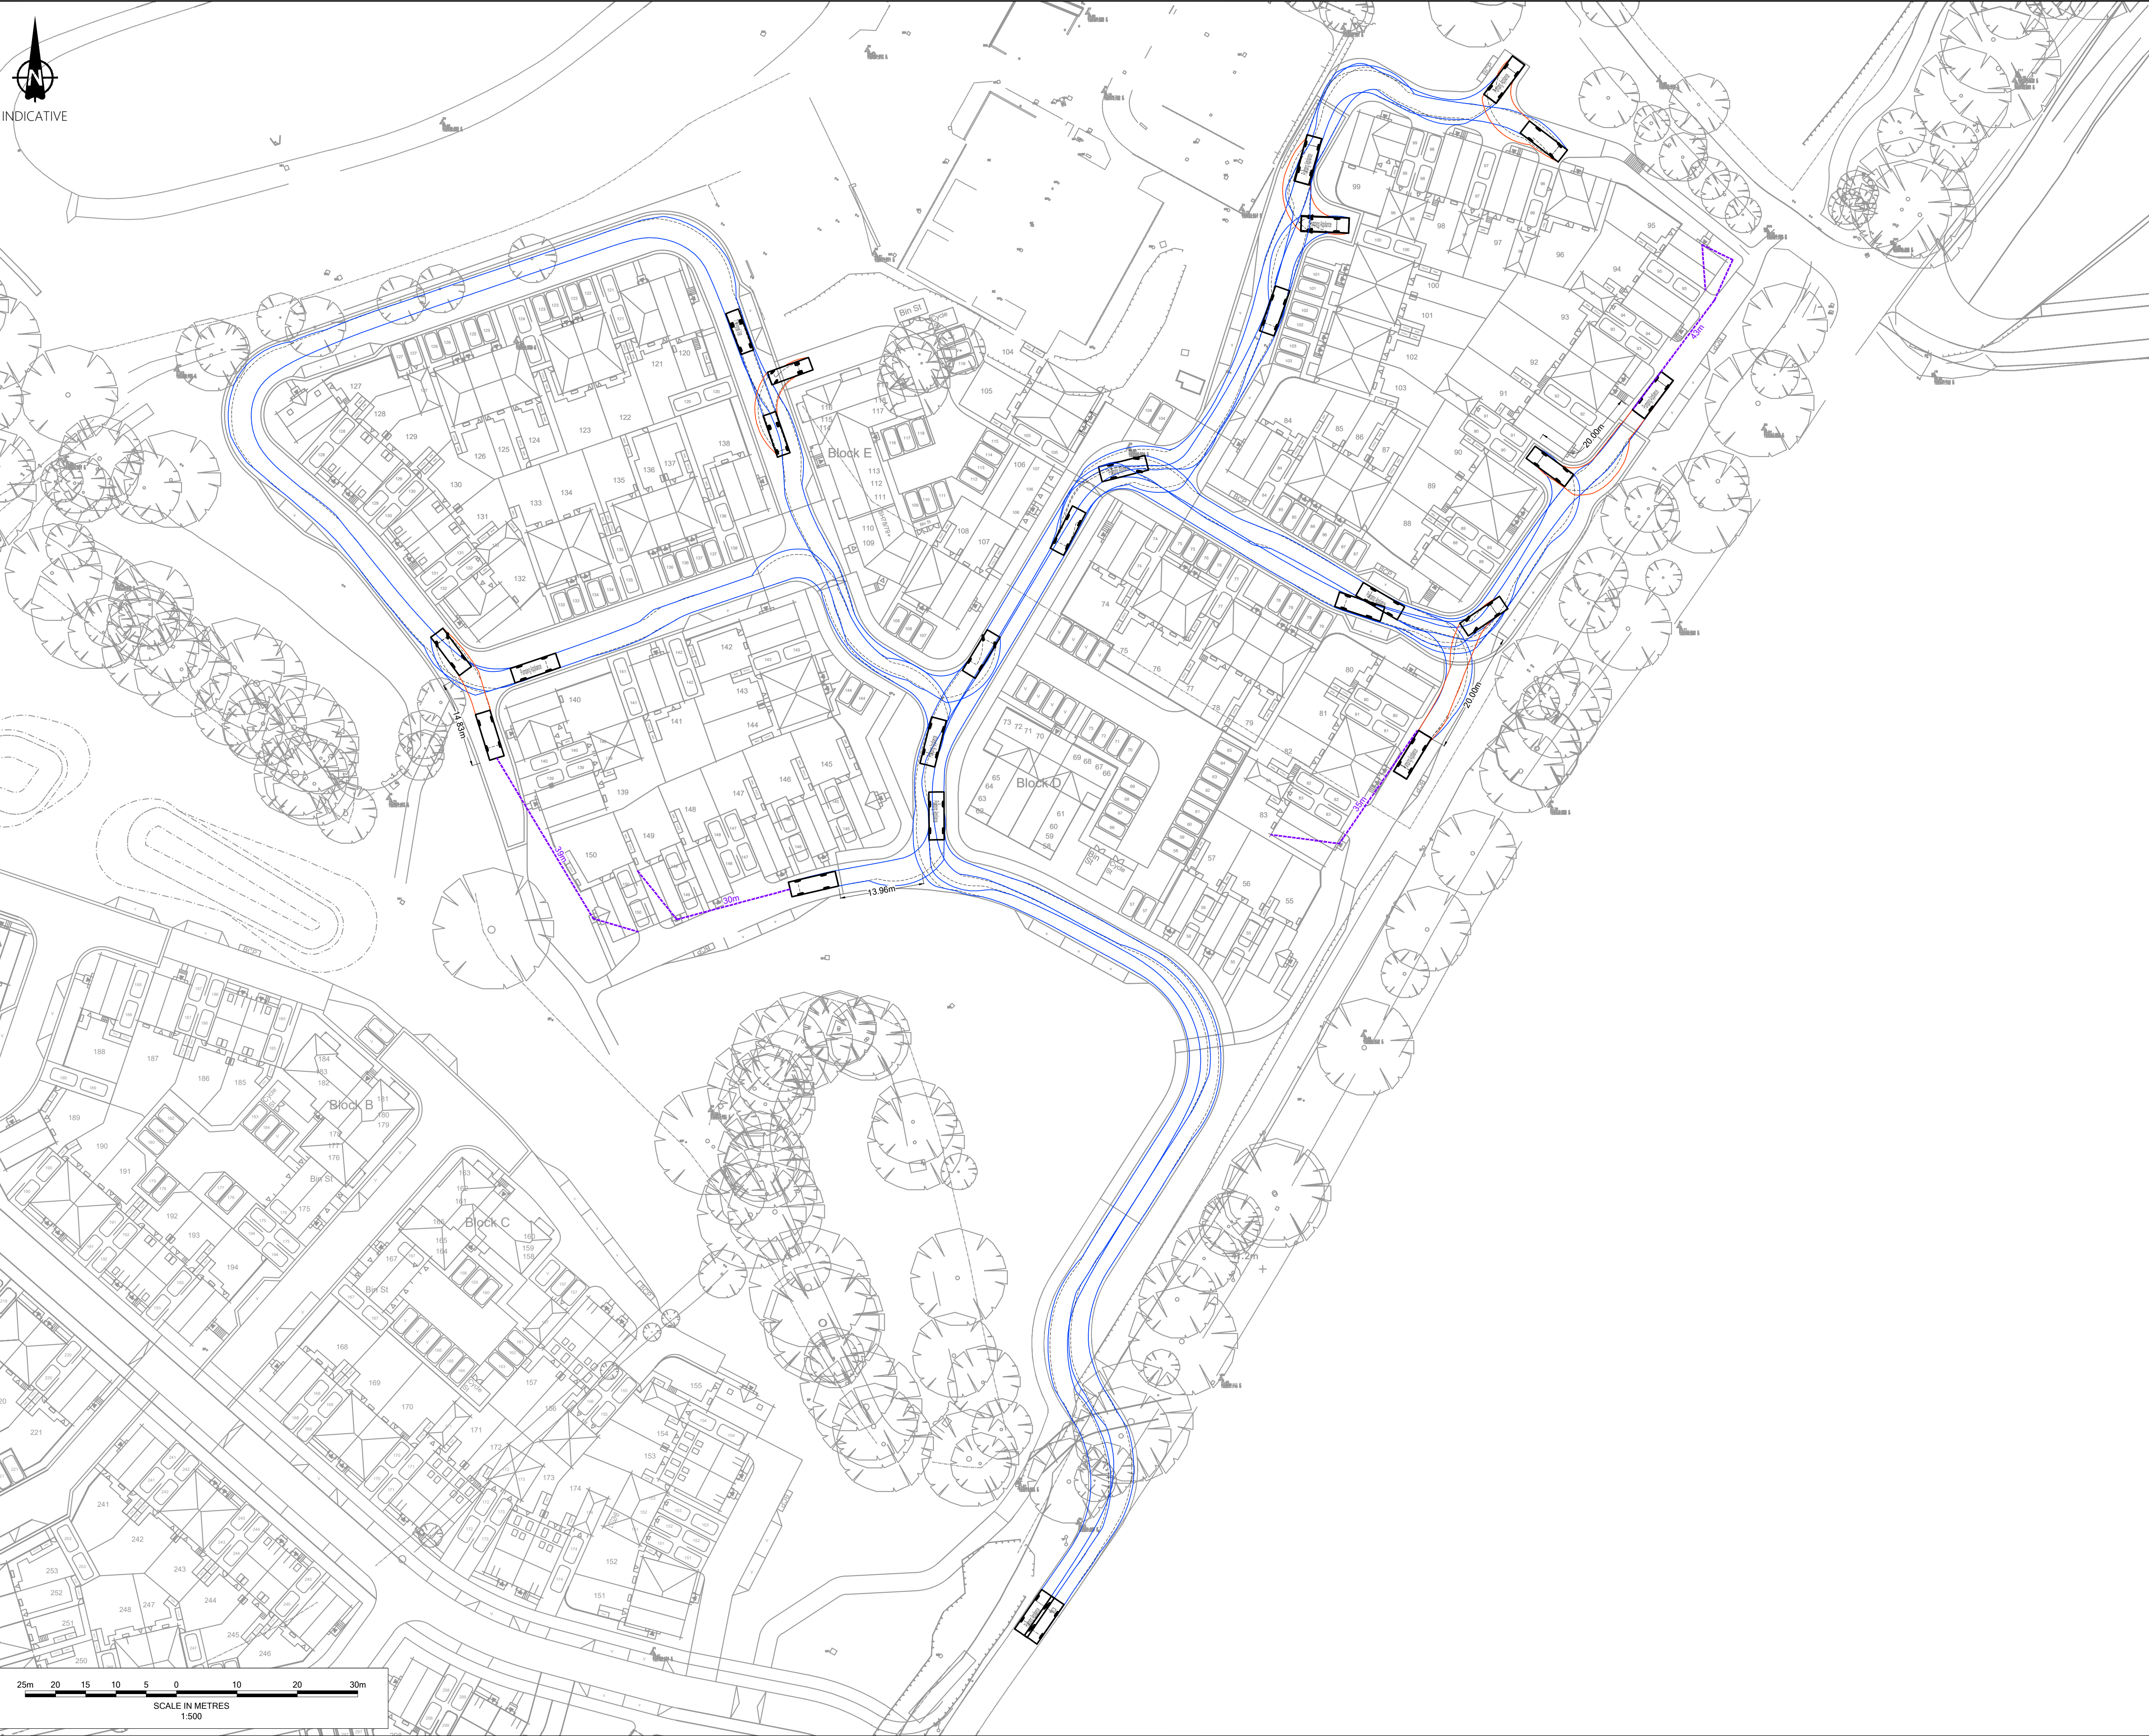

**Notes**

- Do not scale from this drawing. All dimensions shown are in metres unless noted otherwise.
- This drawing has been based upon topographical survey information produced by WSP and Milestone Transport Planning cannot be held responsible for any discrepancies which may arise because of it.

**Vehicle Profile**

|                             |        |
|-----------------------------|--------|
| Pumping Appliance           | 7.900m |
| Overall Length              | 2.500m |
| Overall Width               | 3.300m |
| Min Body Ground Clearance   | 0.140m |
| Track Width                 | 2.500m |
| Lock to lock time           | 4.00s  |
| Kerb to Kerb Turning Radius | 7.750m |

**Key**

- 45m Pumping Appliance route to plots (≤45m)
- 20.00m Fire Tender reverse distance (≤20m)

**FOR APPROVAL**

Ordnance Survey Licence number: 100057360

| Rev: | Dm: | Date:      | Details:            | Chk: | App: |
|------|-----|------------|---------------------|------|------|
| P01  | AM  | 31/10/2025 | First issue         | LP   | PK   |
| P02  | MB  | 25/11/2025 | Amended layout      | LP   | BM   |
| P03  | MB  | 15/12/2025 | Site layout updated | LP   | BM   |
| P04  | MB  | 05/02/2026 | Site layout updated | LP   | BM   |

**Client**

Barratt David Wilson Homes

**Project**

Hurst Farm, Hurstwood Lane

**Title**

Phase 2  
Fire Tender Tracking

**MILESTONE**  
TRANSPORT PLANNING  
7 Ancells Court, Rye Close, Fleet, Hampshire, GU51 2UY  
Tel: 01483 397888  
Gateshead IBC, Mulgrave Terrace, Gateshead, NE8 1AN  
Tel: 0191 338 7220  
3 Wharfedale Street, Spaces The Mailbox Level 1, Birmingham, B1 1RD  
Tel: 0121 661 9881  
web: www.milestonetp.co.uk

|              |            |                 |     |
|--------------|------------|-----------------|-----|
| <b>Scale</b> | 1:500 @ A1 | <b>Revision</b> | P04 |
|--------------|------------|-----------------|-----|

**Drawing Number**

25-058-02-TK01