





INDICATIVE

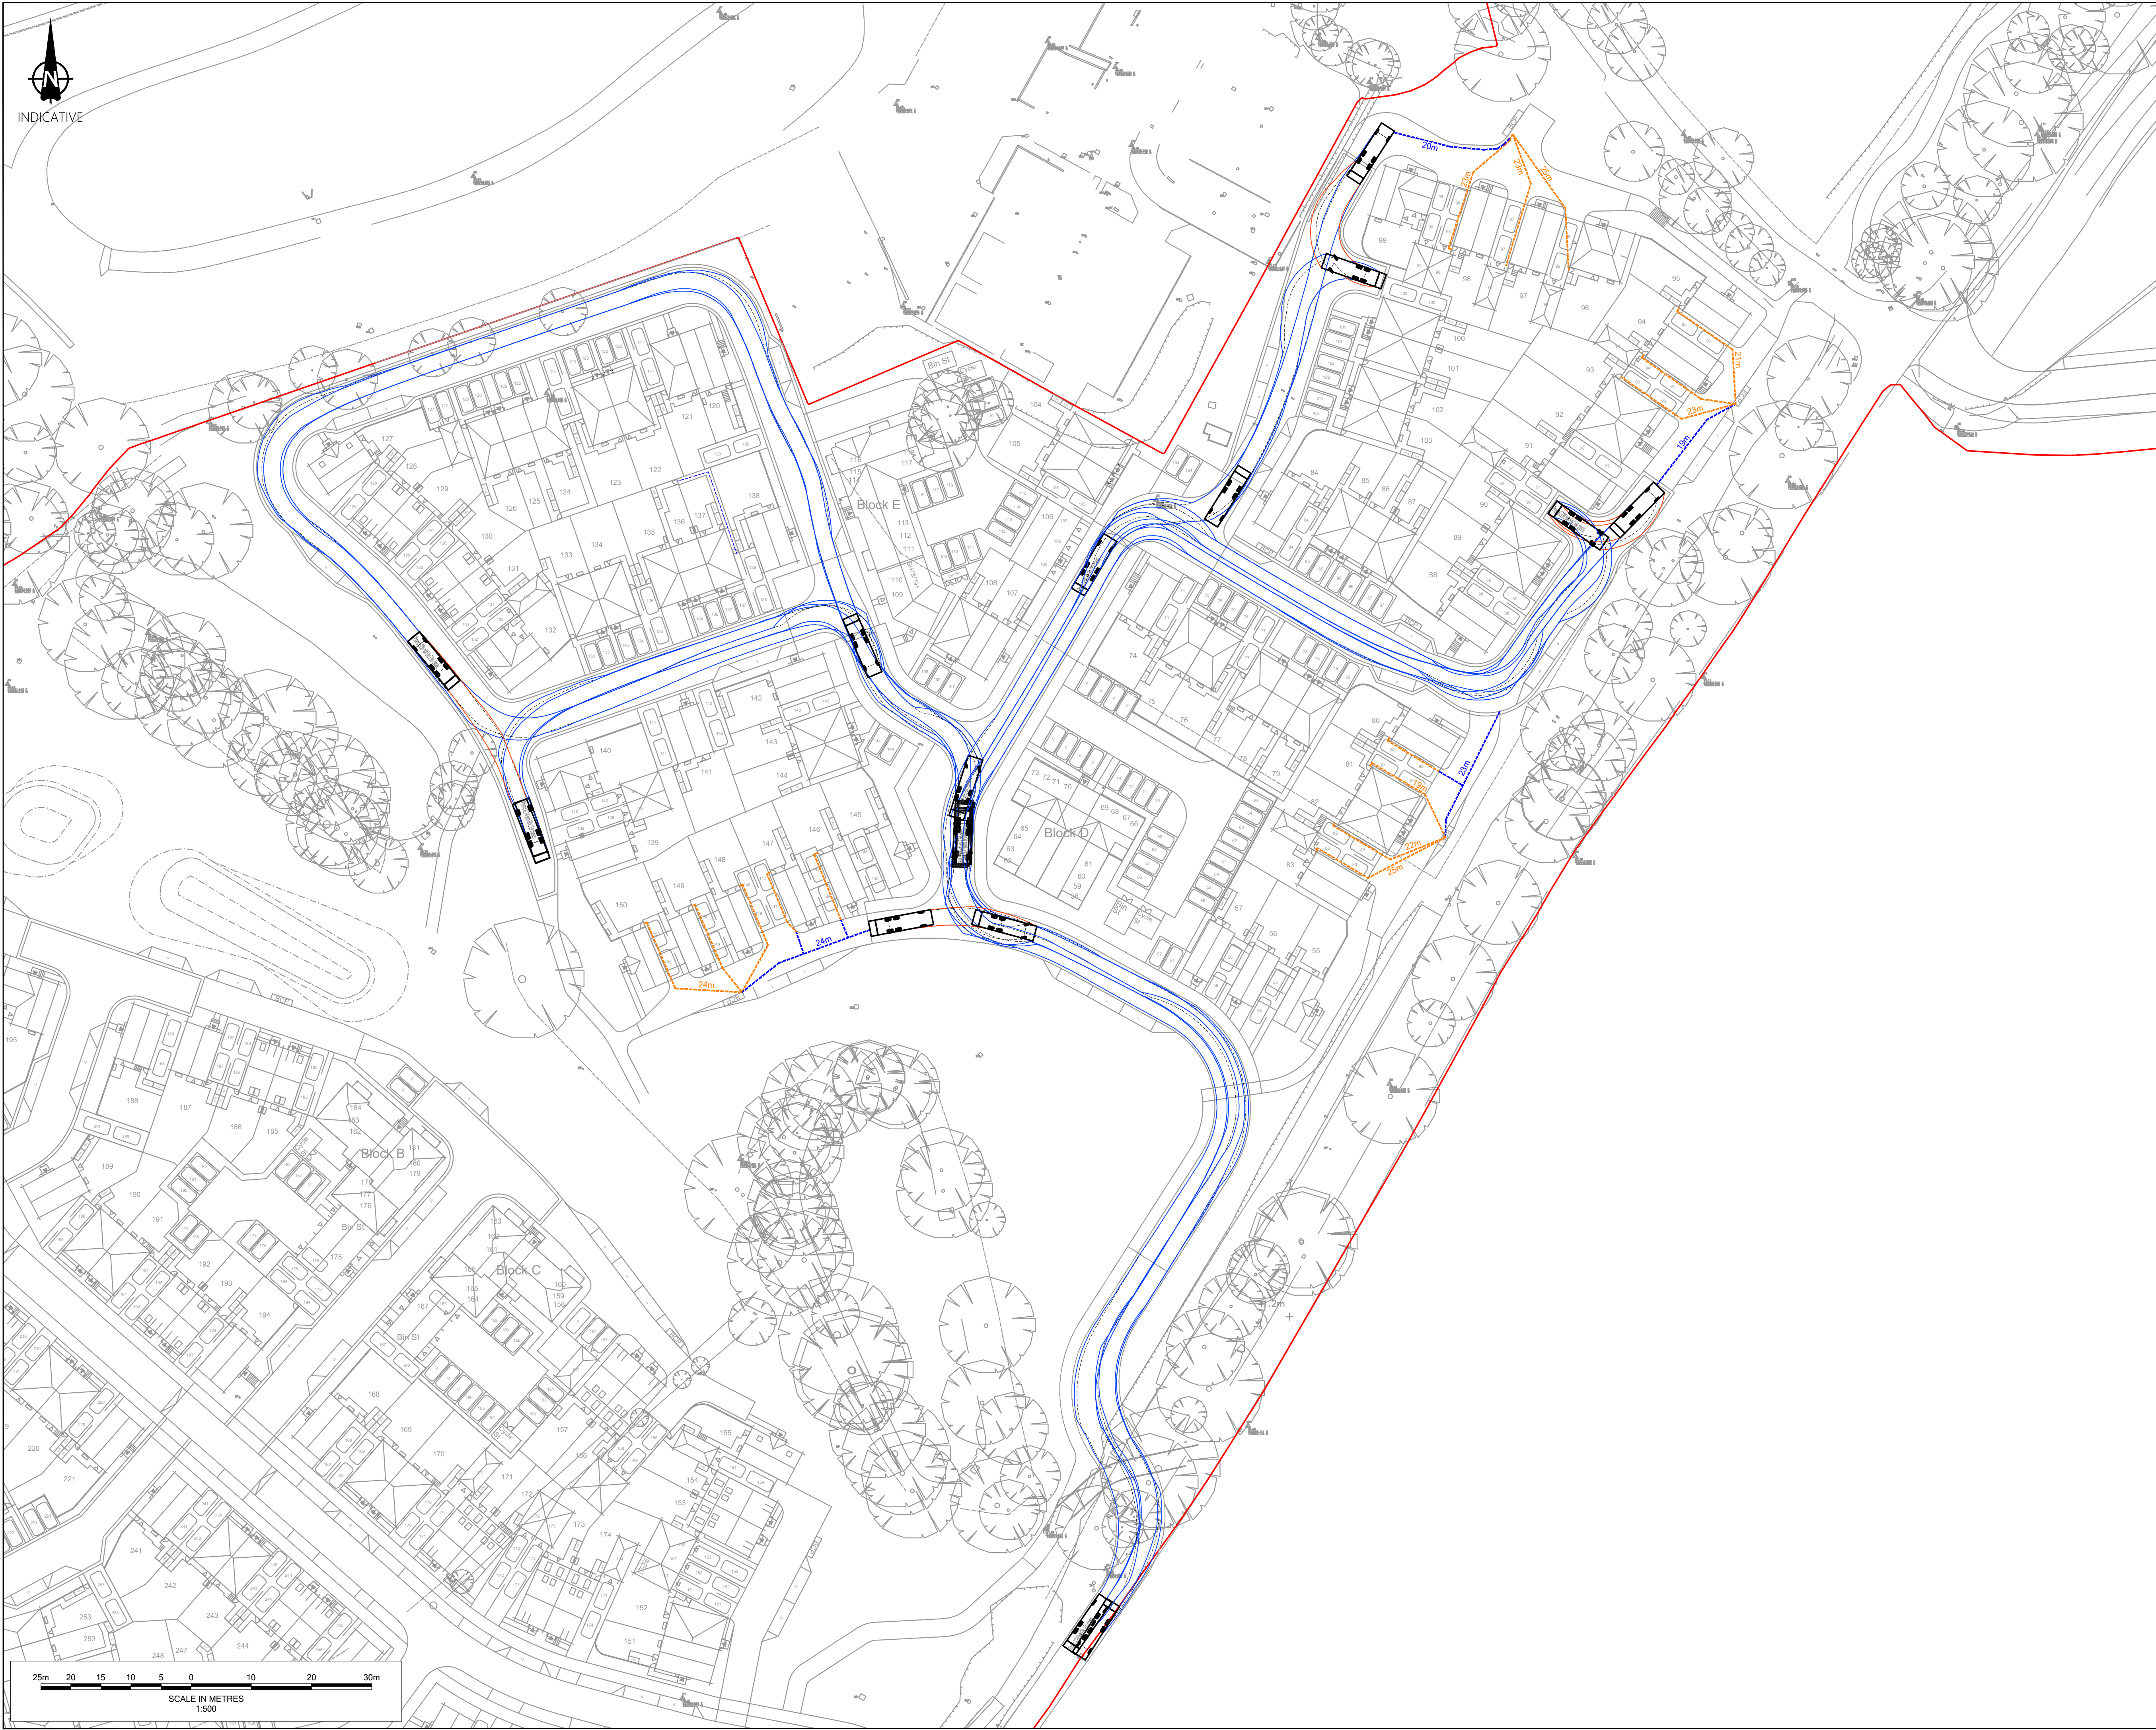

- Notes**
1. Do not scale from this drawing. All dimensions shown are in metres unless noted otherwise.
 2. This drawing has been based upon topographical survey information produced by WSP and Milestone Transport. Planning cannot be held responsible for any discrepancies which may arise because of it.

Vehicle Profile

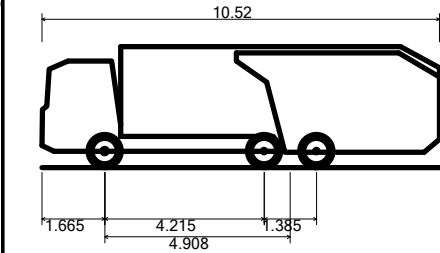

Phoenix 2-23W (with Elite 2 6x4 chassis)	10.520m
Overall Length	2.530m
Overall Width	3.211m
Overall Body Height	0.416m
Min Body Ground Clearance	2.530m
Track Width	4.005
Lock to lock time	9.950m
Kerb to Kerb Turning Radius	

- Key**
- 25m--- Resident Refuse drag distance from storage (≤25m)
 - 25m--- Refuse Operator drag distance from collection point (≤25m)

FOR APPROVAL

Ordnance Survey Licence number: 100057360

Rev:	Dm:	Date:	Details:	Chk:	App:
P01	AM	31/10/2025	First issue	LP	PK
P02	MB	25/11/2025	Amended layout	LP	BM
P03	MB	15/12/2025	Site layout updated	LP	BM
P04	MB	05/02/2026	Site layout updated	LP	BM

Client

Barratt David Wilson Homes

Project

Hurst Farm, Hurstwood Lane

Title

Phase 2
Refuse Vehicle Tracking

MILESTONE
TRANSPORT PLANNING
7 Ancells Court, Rye Close, Fleet, Hampshire, GU51 2UY
Tel: 01483 397888
Gateshead IBC, Mulgrave Terrace, Gateshead, NE8 1AN
Tel: 0191 338 7220
3 Wharfedale Street, Spaces The Mailbox Level 1, Birmingham, B1 1RD
Tel: 0121 661 9881
web: www.milestonetp.co.uk

Scale 1:500 @ A1 **Revision** P04

Drawing Number 25-058-02-TK02