


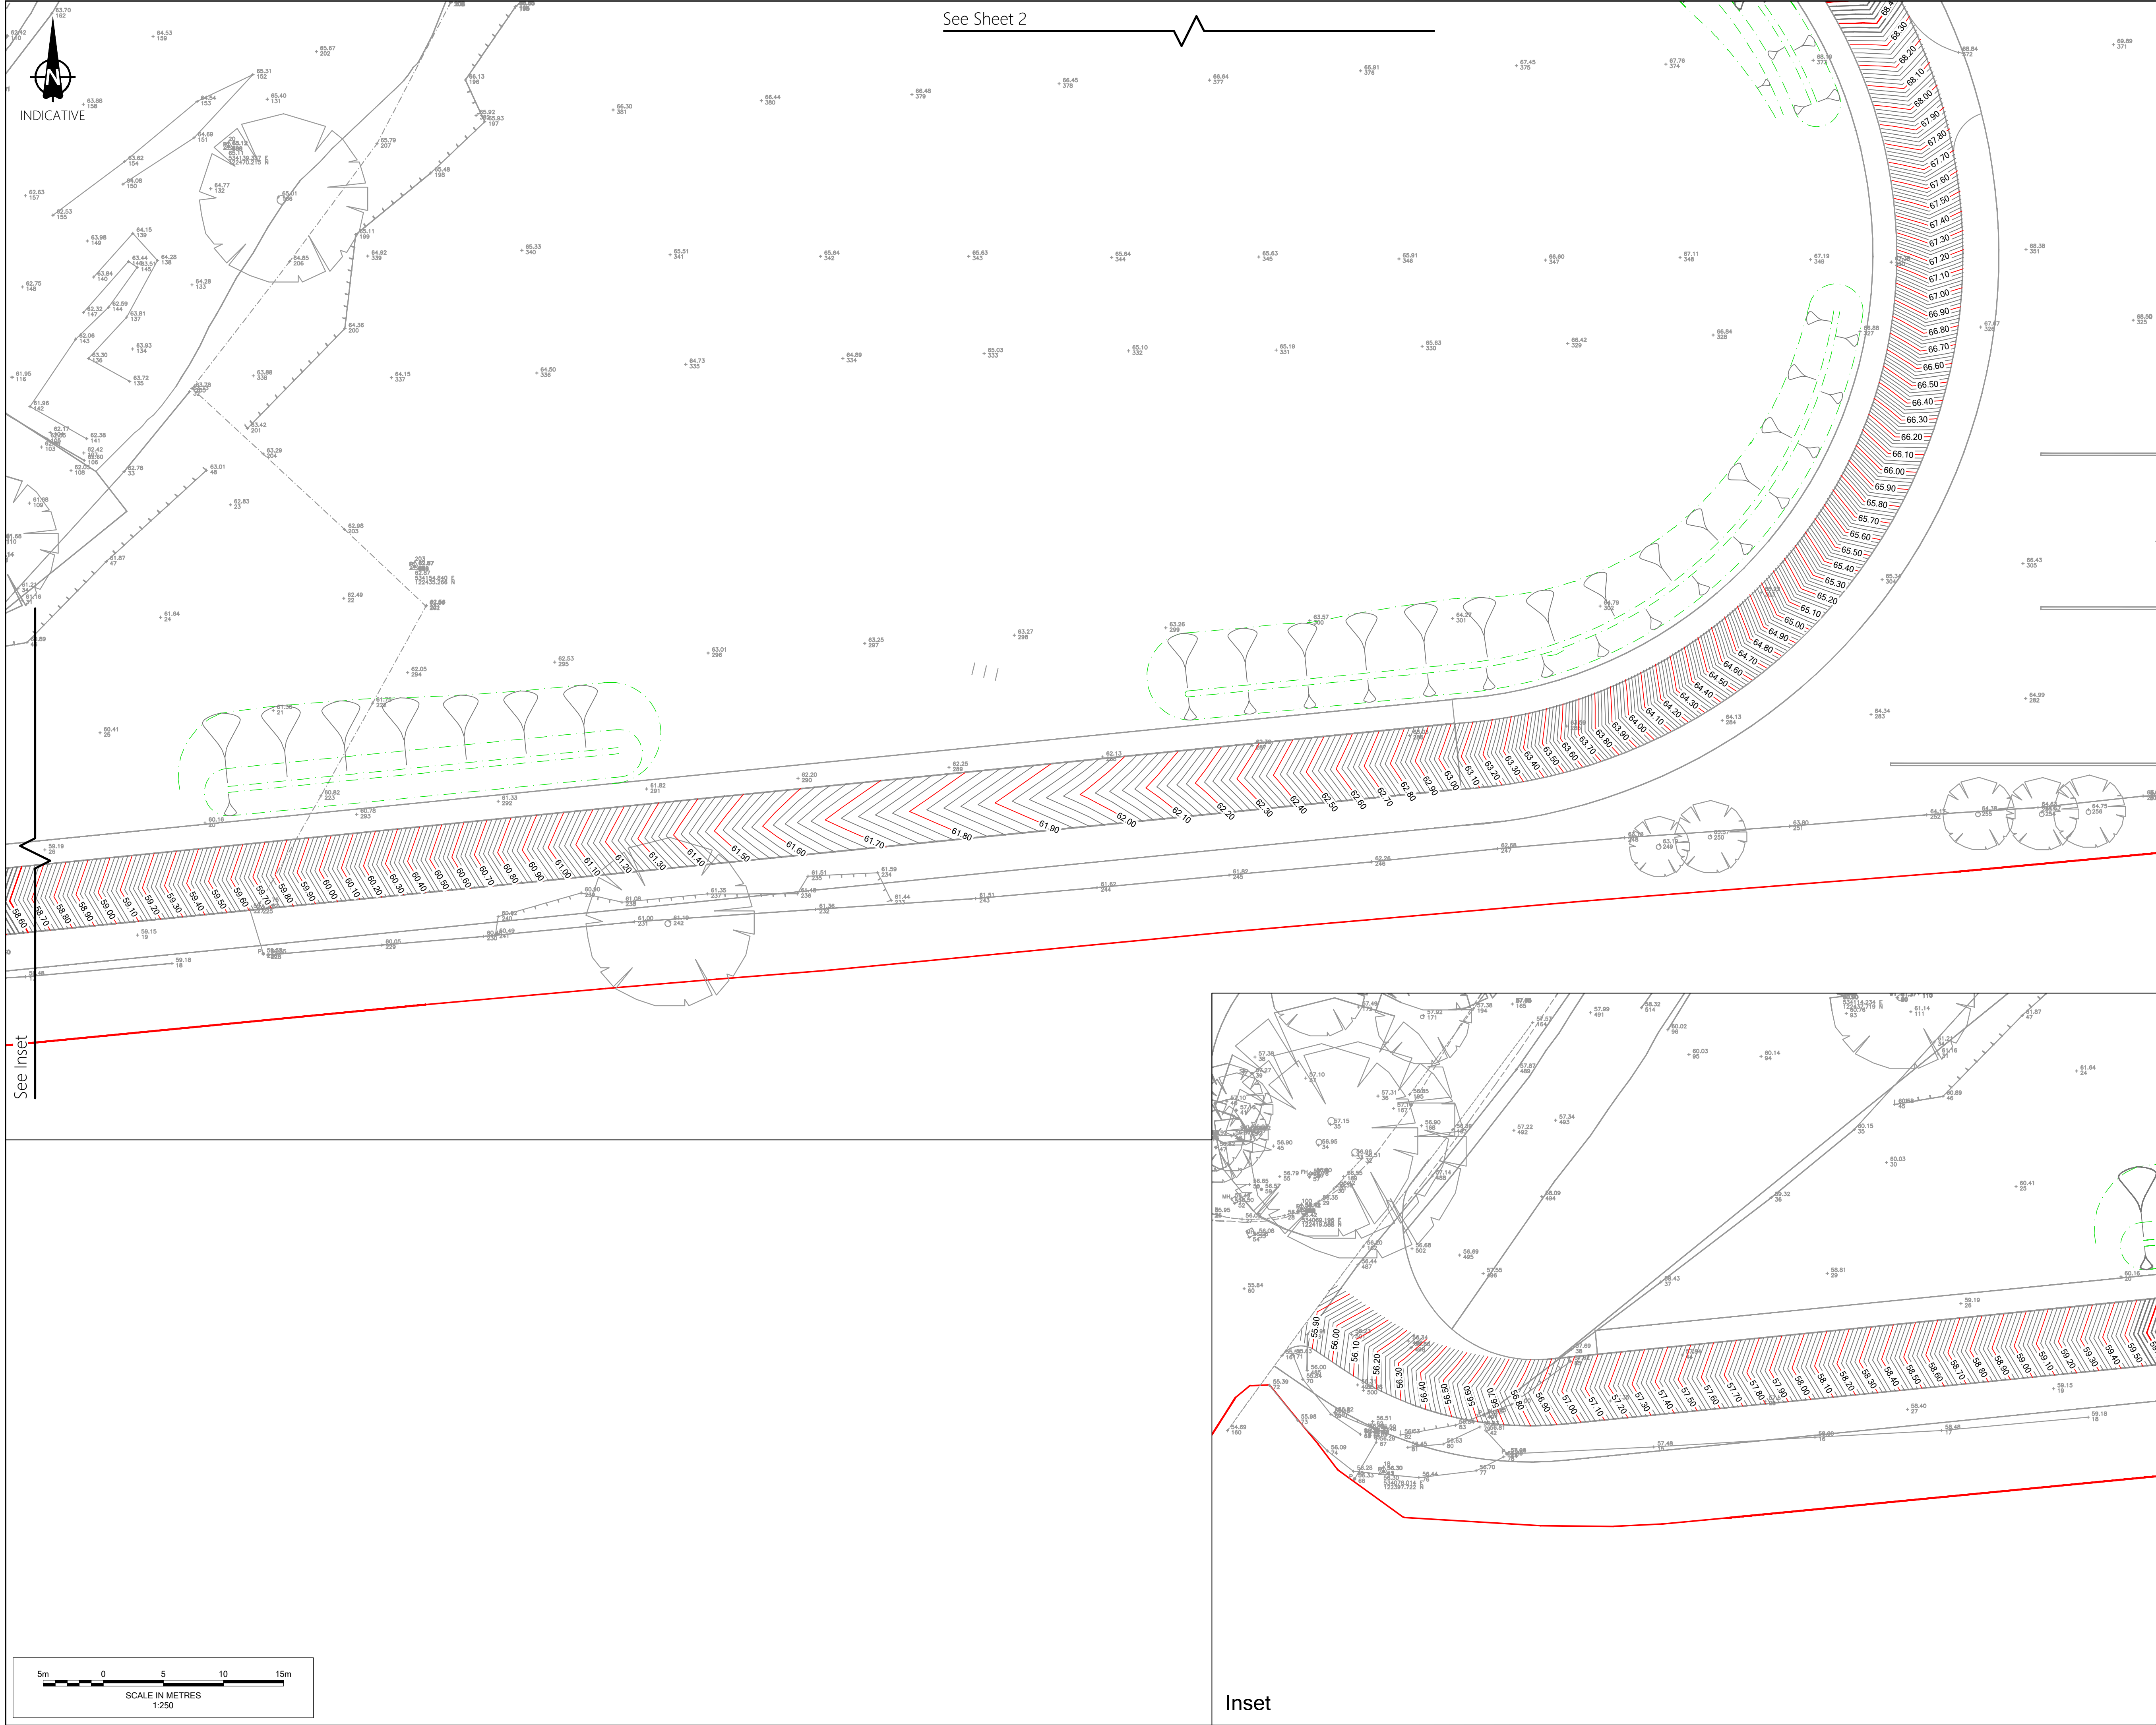

Notes

- Do not scale from this drawing. All dimensions shown are in metres unless noted otherwise.
- This drawing has been based upon topographical survey information produced by WSP and Milestone Transport Planning cannot be held responsible for any discrepancies which may arise because of it.

Key

- Gravel Board up to 300mm
- Retaining Wall up to 300mm
- Underbuild up to 300mm
- Retaining wall up to 600mm
- Underbuild up to 600mm
- Retaining wall 600mm to 1m
- Underbuild 600mm to 1m
- Retaining wall 1m to 1.5m
- Underbuild 1m to 1.5m
- Retaining wall 1.5m to 3m
- Retaining wall MSE up to 3.2m
- Raised DPC
- Major Contour 0.10m
- Minor Contour 0.02m
- Spot Level
- Finished Floor Level
- Garage Floor Level

FOR APPROVAL

Ordnance Survey Licence number: 100057360

Rev:	Dm:	Date:	Details:	Chk:	App:
P01	MB	28/11/2025	First issue	BM	LP
P02	MB	19/12/2025	Site layout updated	BM	LP
P03	MB	05/02/2026	Site layout updated	BM	LP

Client

Barratt Redrow Southern Counties

Project

Hurst Farm, Hurstwood Lane

Title

Phase 4
Levels & Contours Plan
Sheet 1 of 3

MILESTONE
TRANSPORT PLANNING
7 Ancells Court, Rye Close, Fleet, Hampshire, GU51 2UY
Tel: 01483 397888
Gateshead IBC, Mulgrave Terrace, Gateshead, NE8 1AN
Tel: 0191 338 7220
3 Wharfside Street, Spaces The Mailbox Level 1, Birmingham, B1 1RD
Tel: 0121 661 9881
web: www.milestonetp.co.uk

Scale

1:250 @ A1

Revision

P03

Drawing Number

25-058-04-0161