
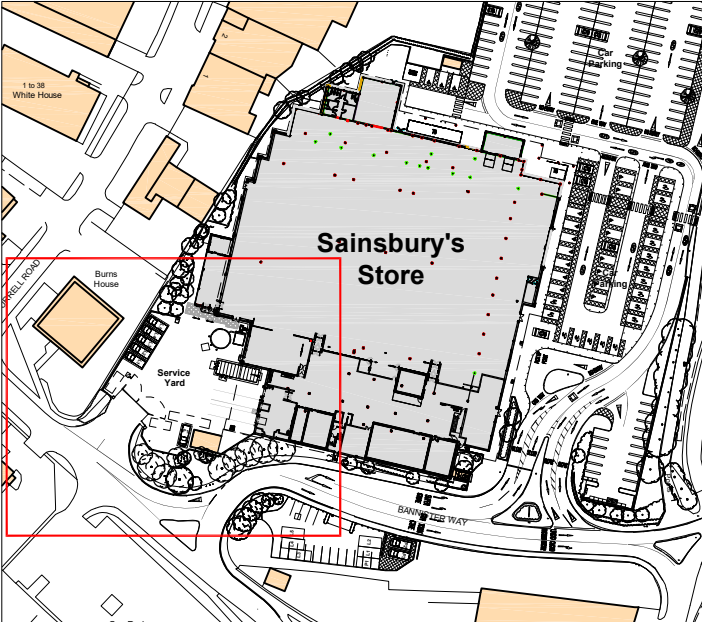
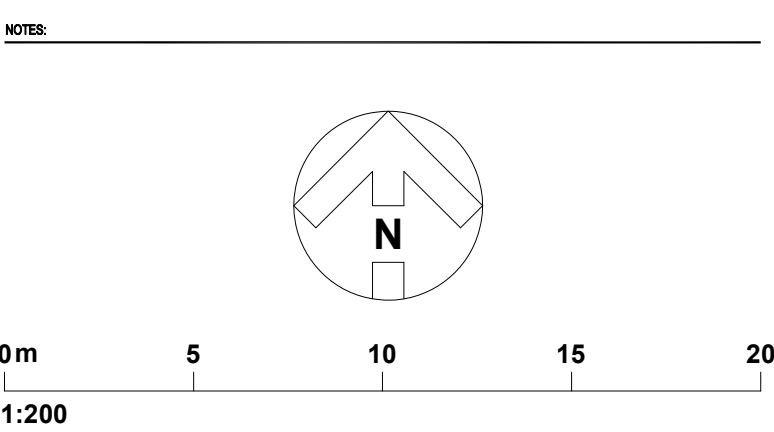


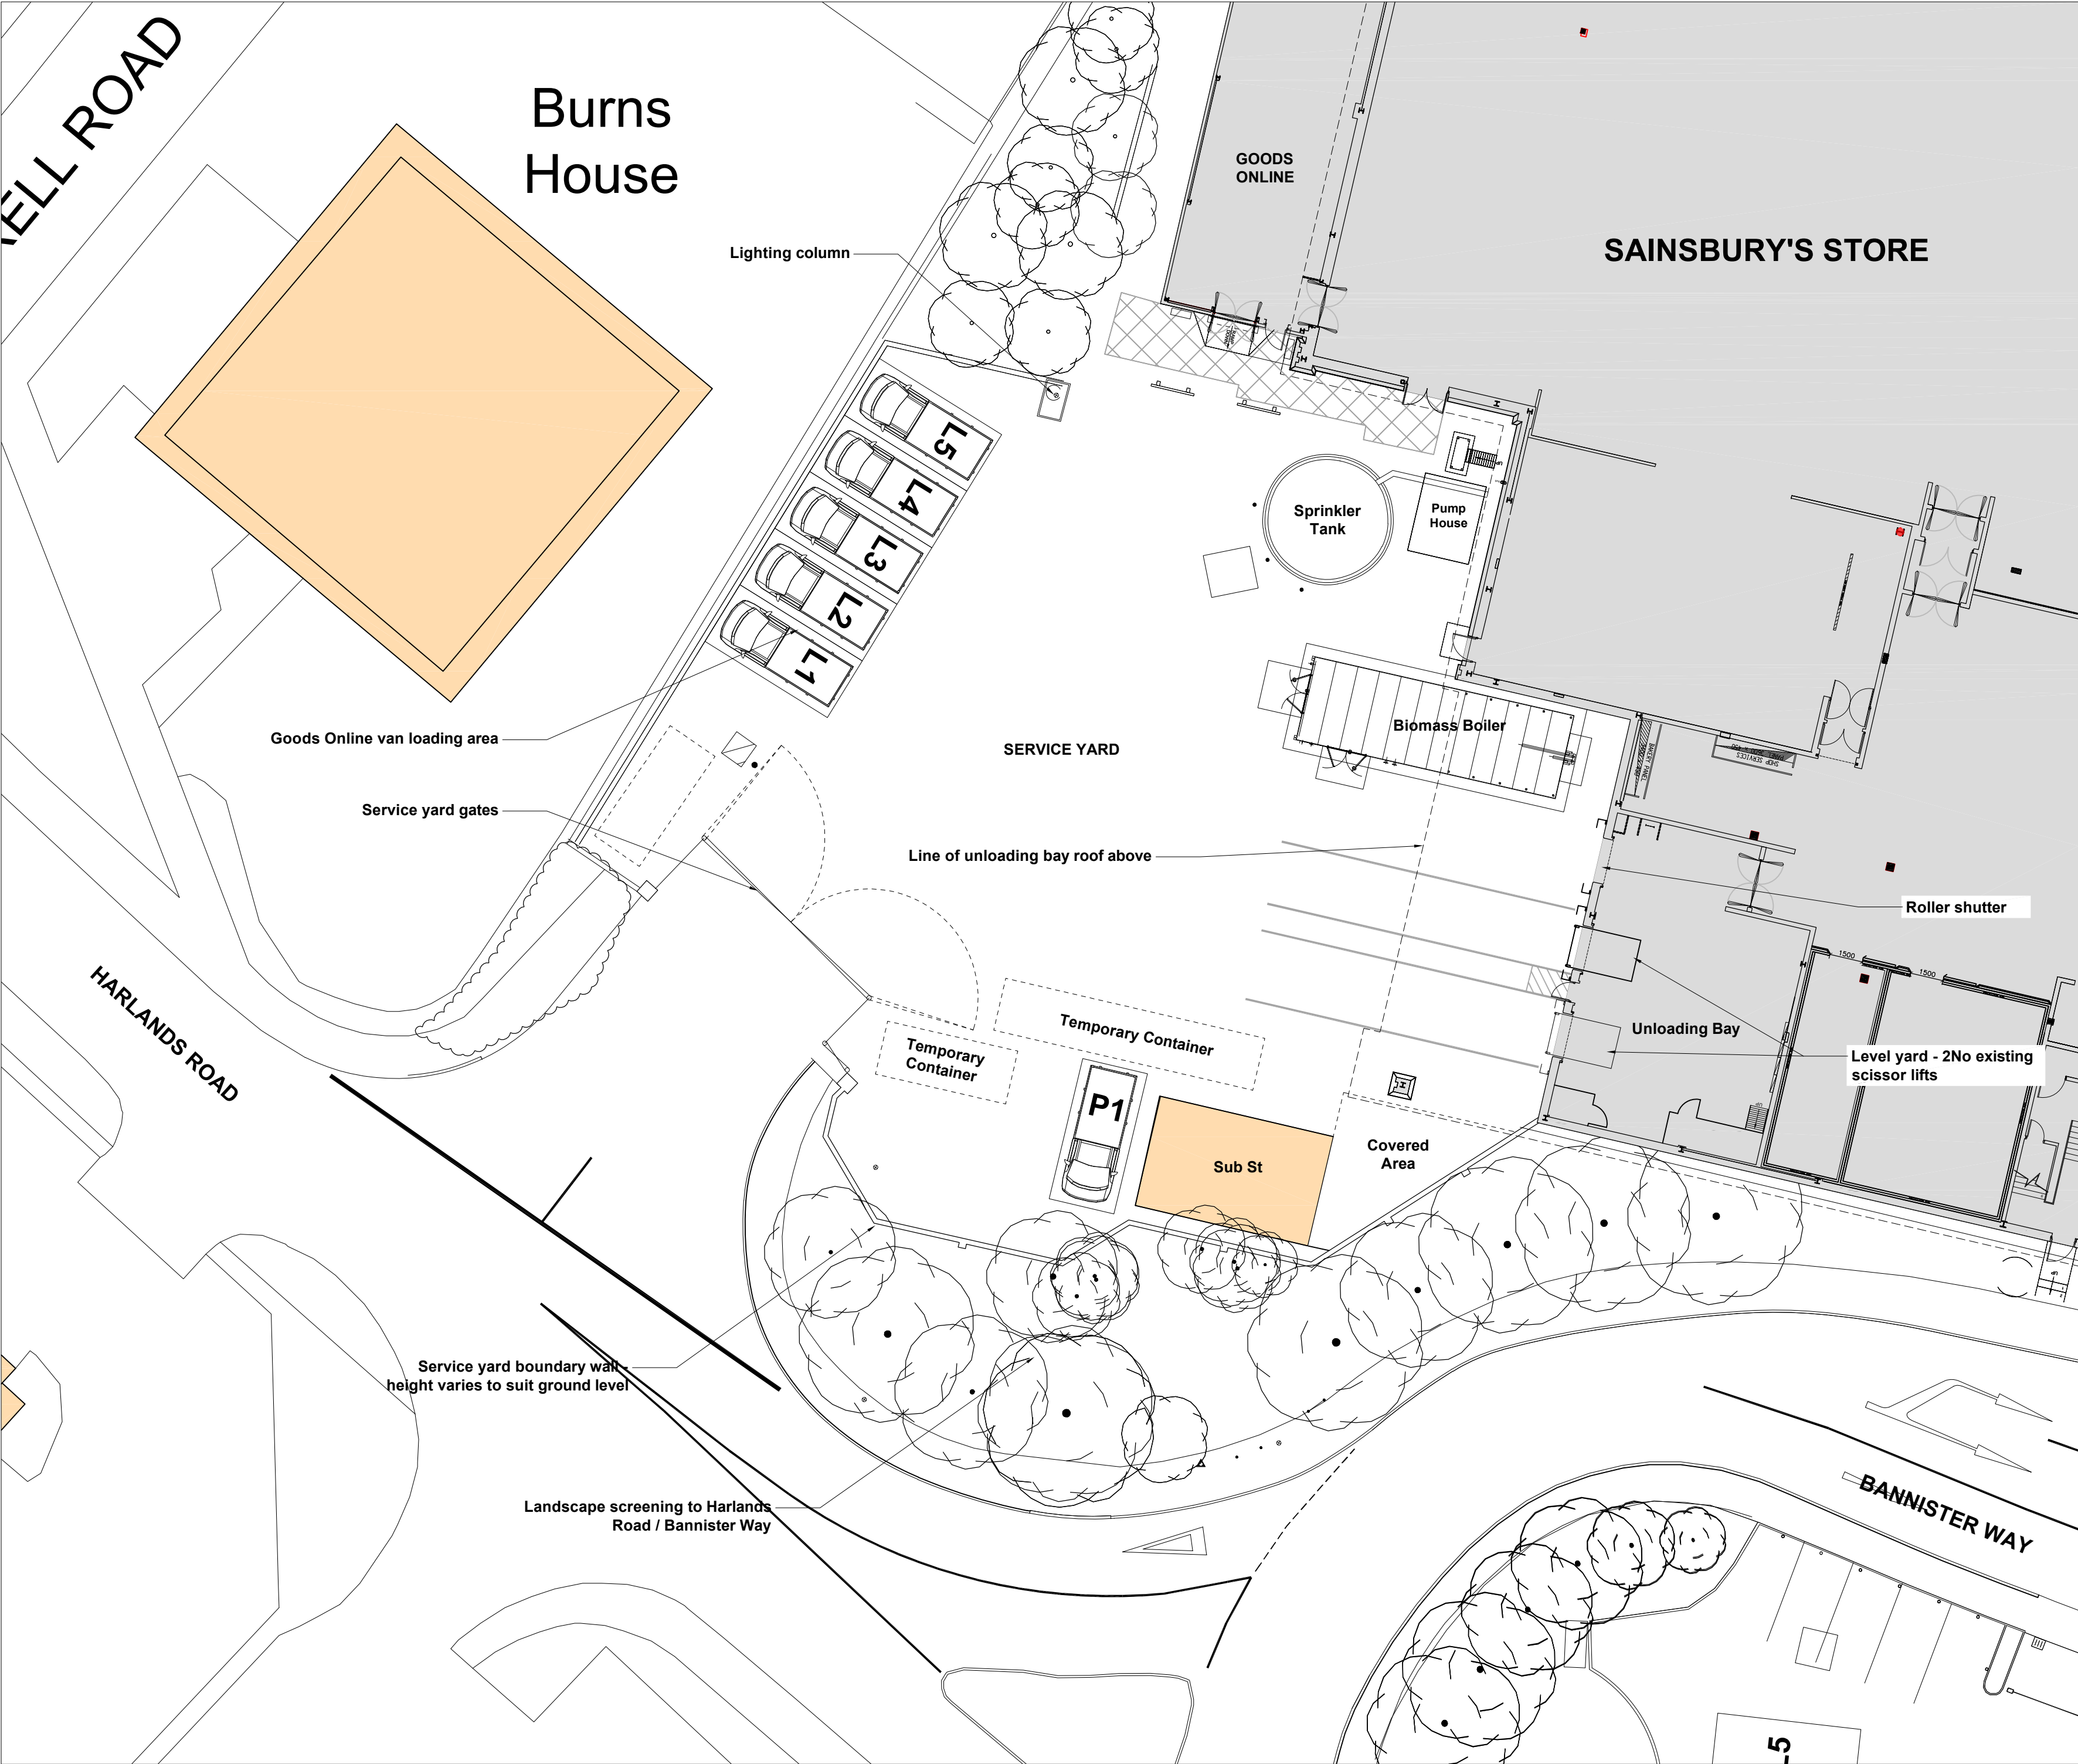

KEY PLAN - NTS

REVISION: 1 BY: PC CHECKED: DATE: 22/10/2025
Initial issue

STATUS

A3 | PLANNING

CLIENT

Sainsbury's

PROJECT HAYWARDS HEATH
SERVICE YARD SCISSOR
LIFT POD

TITLE EXISTING
SERVICE YARD PLAN
EXTRACT

Hadfield Cawkwell Davidson
Broomgrove Lodge, 13 Broomgrove Rd, Sheffield, S10 2LZ T 0114 266 8181 www.hcd.co.uk

HCD PROJECT NO. 2023-016	SCALE 1:200 @ A2	REV. 1
ASSET-ID_PROGRAMME CODE AS-1945_XXXX	ORIGINATOR HCD	DIVISION Z07
LEVEL 00	TYPE - ROLE - NUMBER SK-A-9861	