
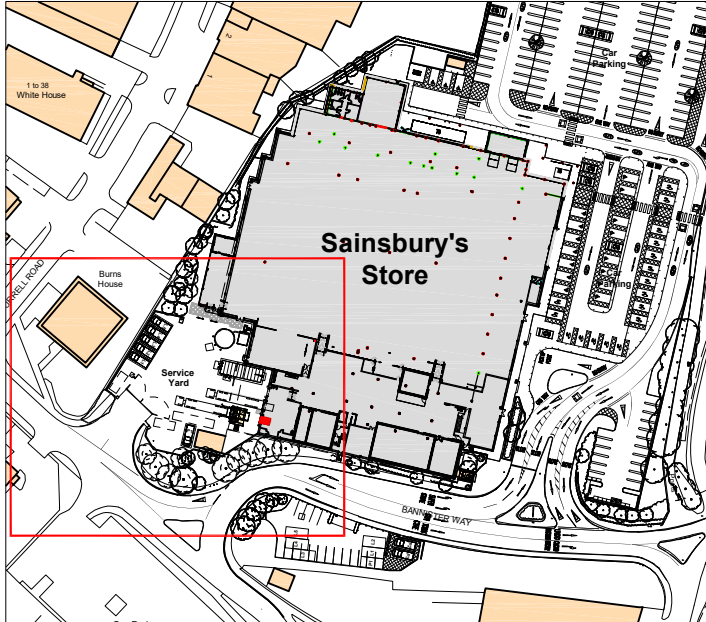
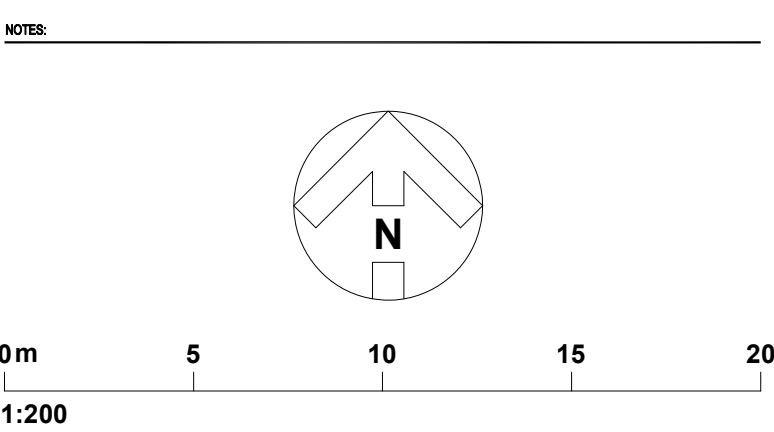


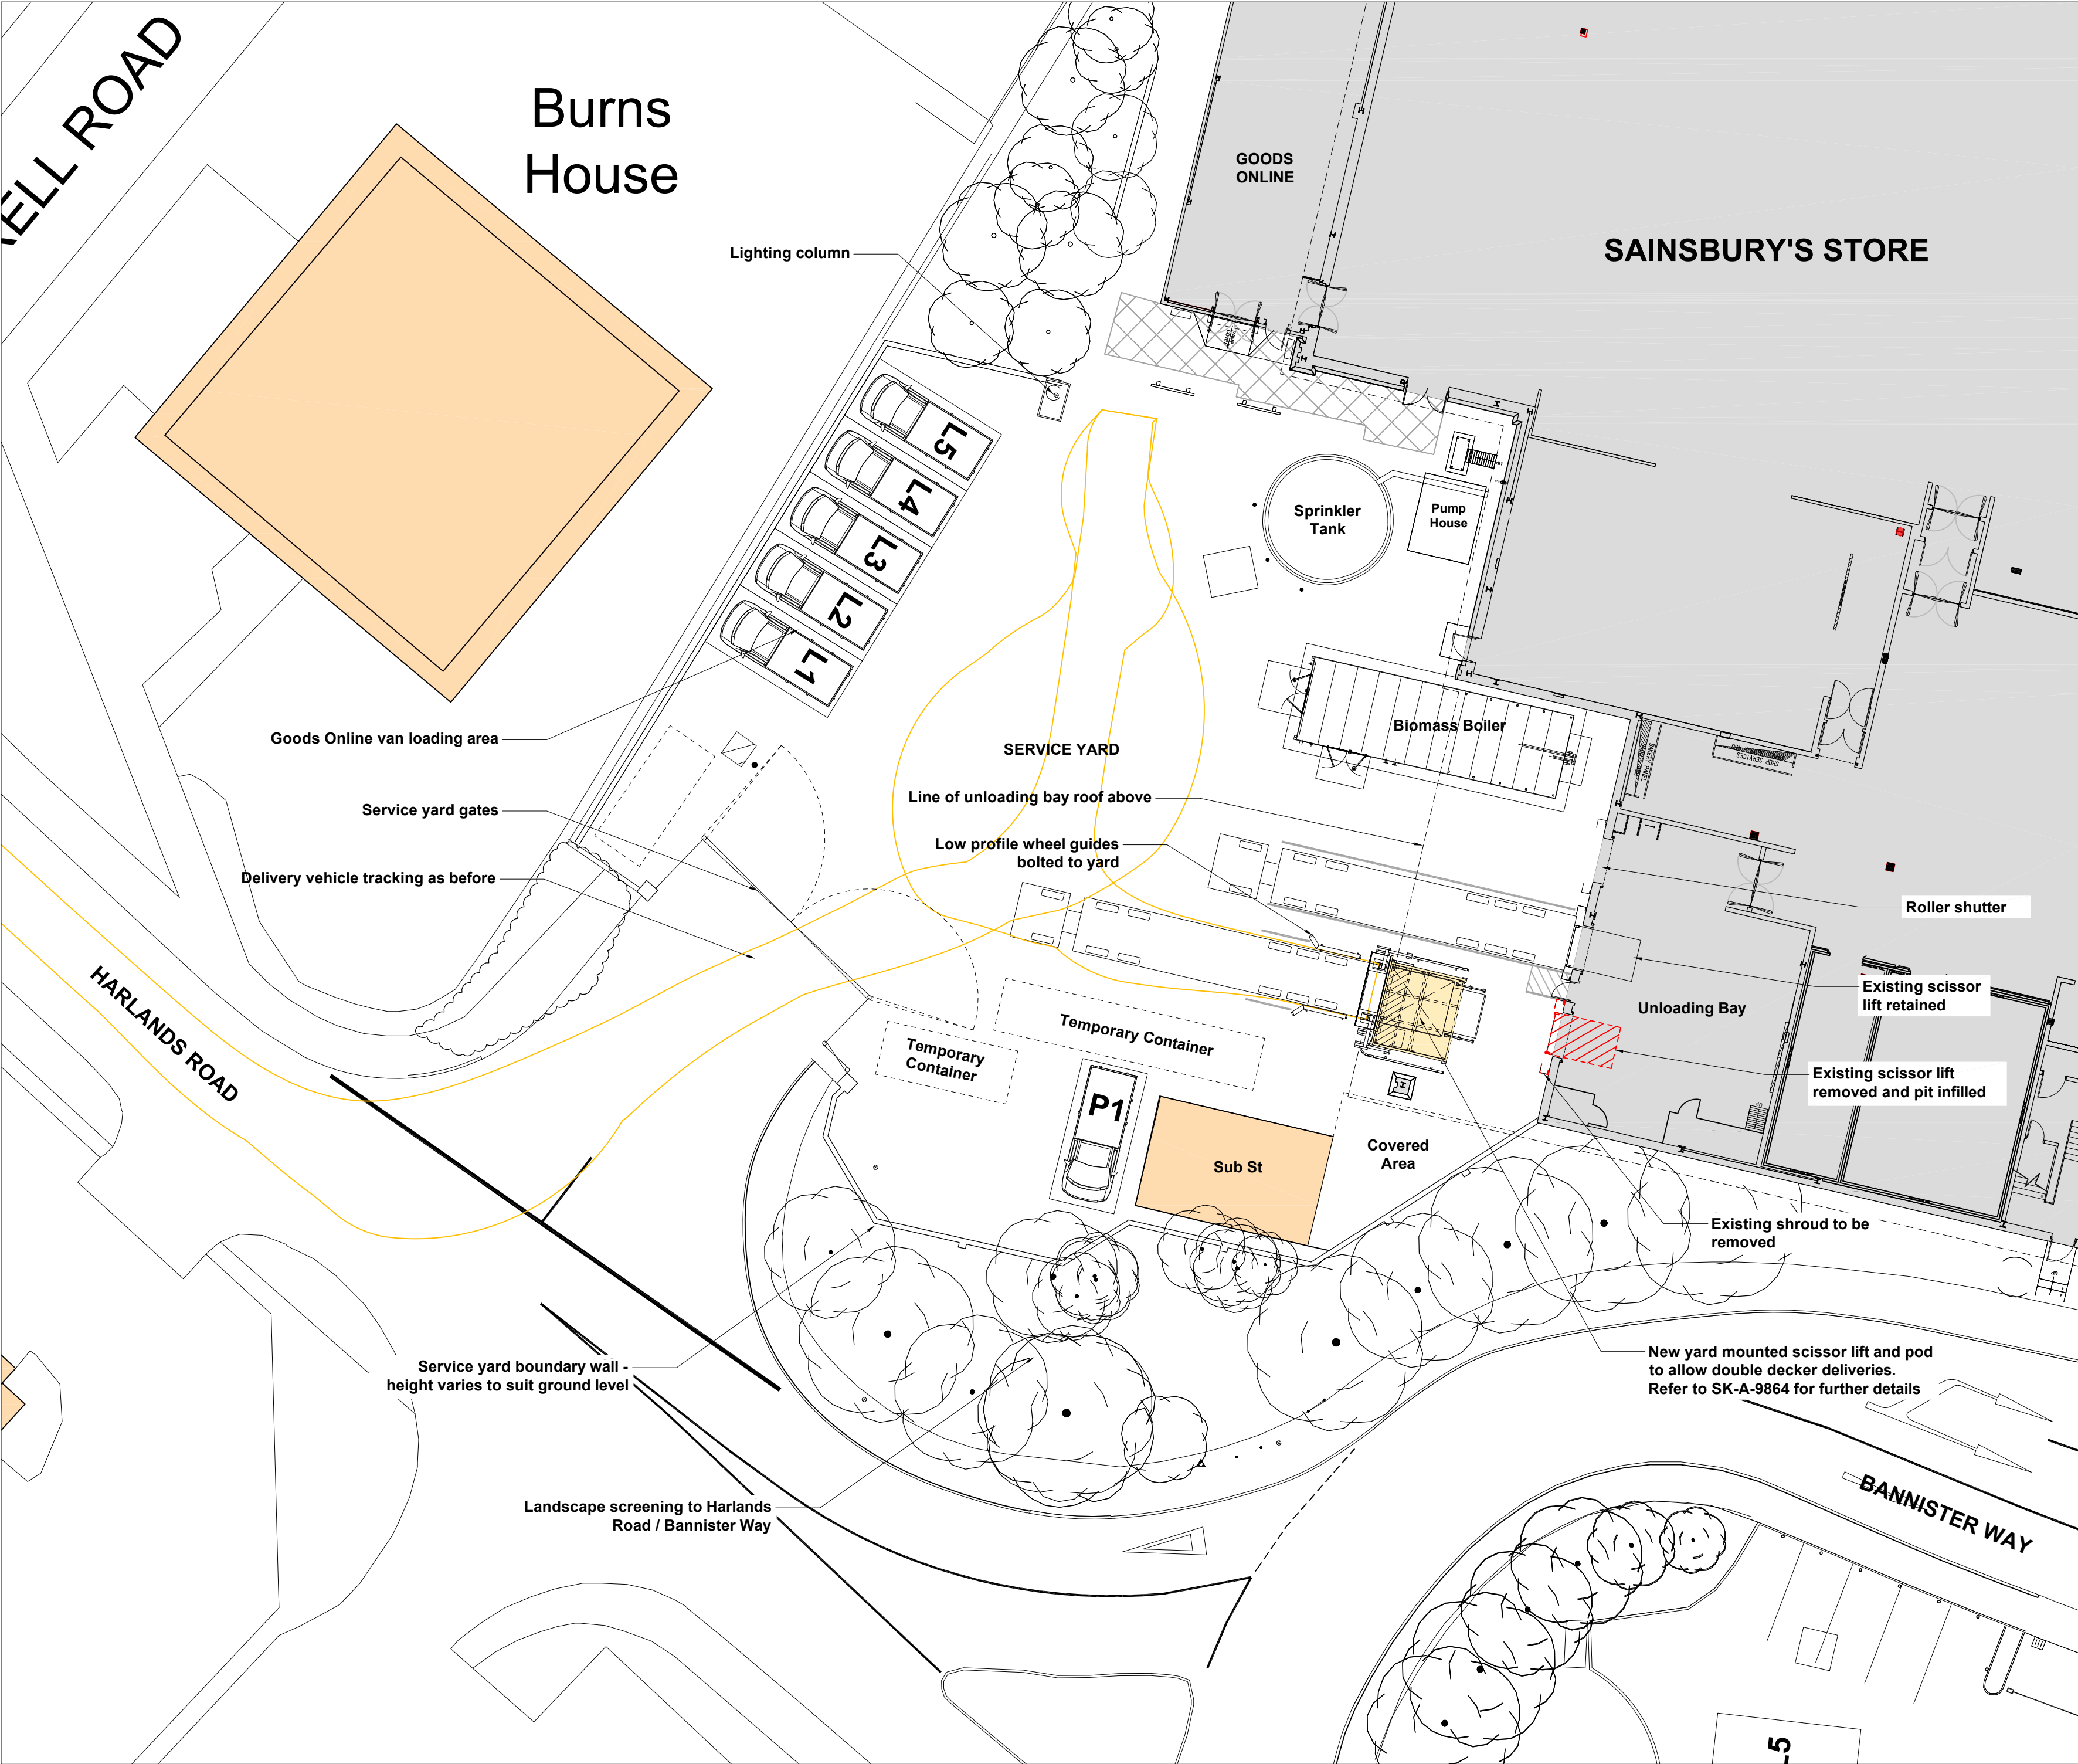

KEY PLAN - NTS

REVISION: 1 BY: PC CHECKED: DATE: 22/10/2025  
Initial issue

STATUS

A3 | PLANNING

CLIENT

Sainsbury's

PROJECT  
HAYWARDS HEATH  
SERVICE YARD SCISSOR  
LIFT POD

TITLE  
PROPOSED  
SERVICE YARD PLAN  
EXTRACT

Hadfield Cawkwell Davidson  
Broomgrove Lodge, 13 Broomgrove Rd, Sheffield, S10 2LZ T 0114 266 8181 www.hcd.co.uk

|                                          |                                   |                 |
|------------------------------------------|-----------------------------------|-----------------|
| HCD PROJECT NO.<br>2023-016              | SCALE<br>1:200 @ A2               | REV.<br>1       |
| ASSET-ID, PROGRAMME CODE<br>AS-1945_XXXX | ORIGINATOR<br>HCD                 | DIVISION<br>Z07 |
| LEVEL<br>00                              | TYPE - ROLE - NUMBER<br>SK-A-9862 |                 |