



PROPOSED ELEVATIONS

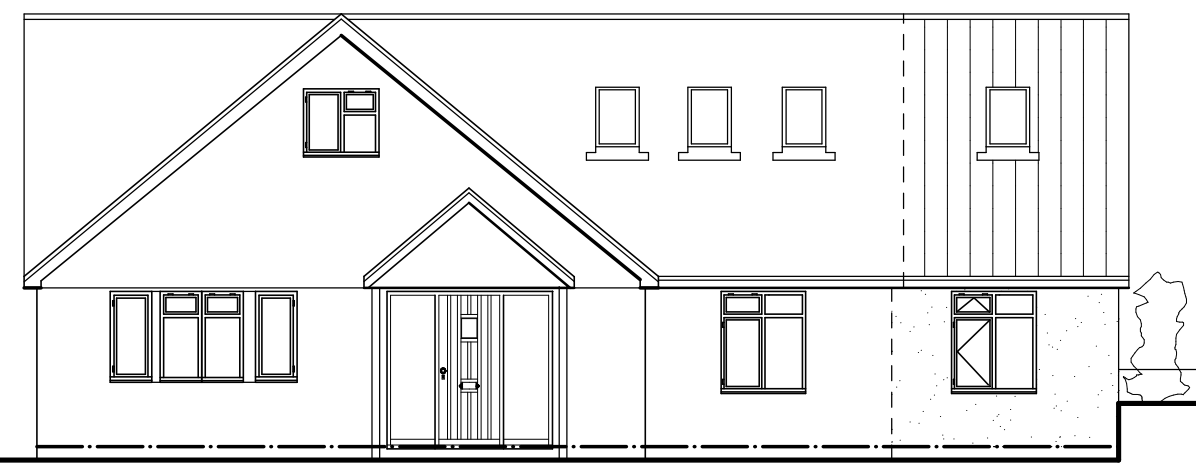


NW ELEVATION

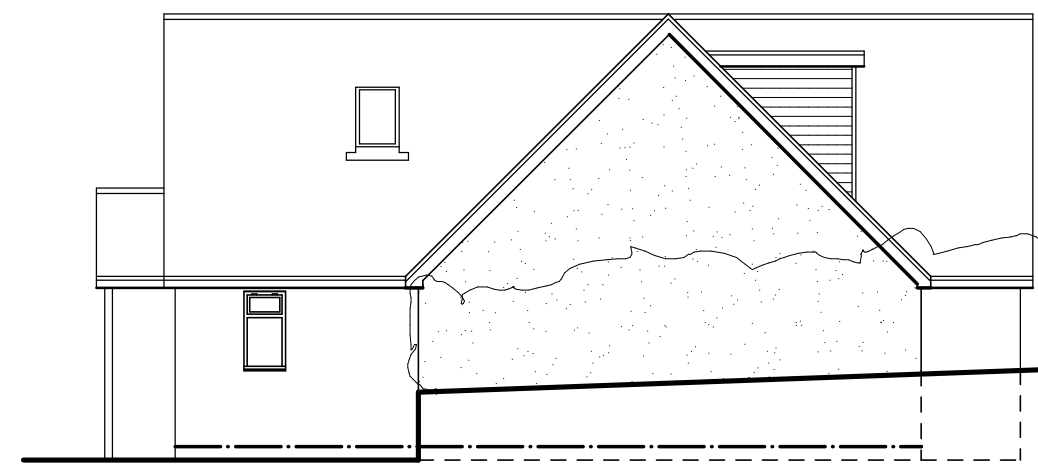

SW ELEVATION




SE ELEVATION

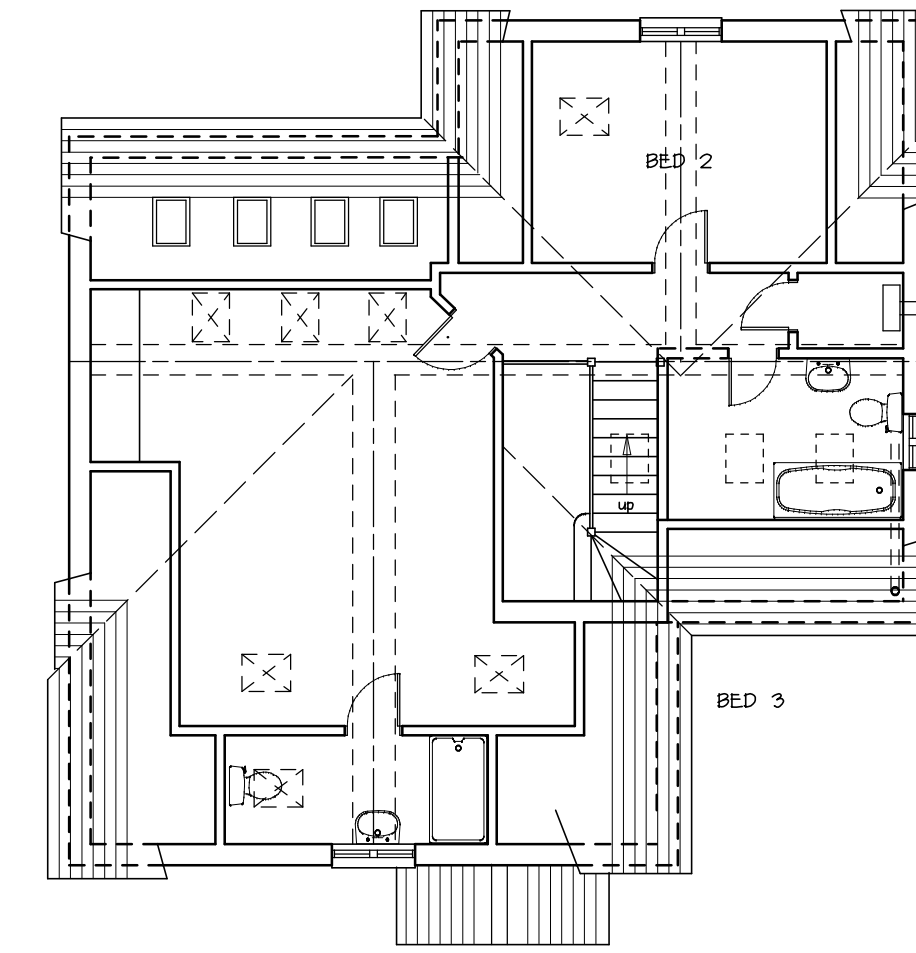


EXISTING FF PLAN

EXISTING ELEVATIONS

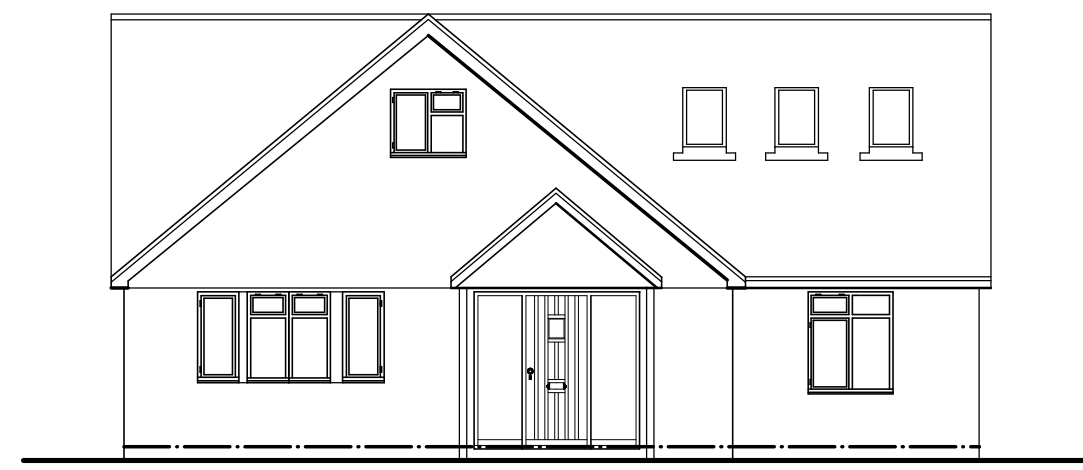


NW ELEVATION

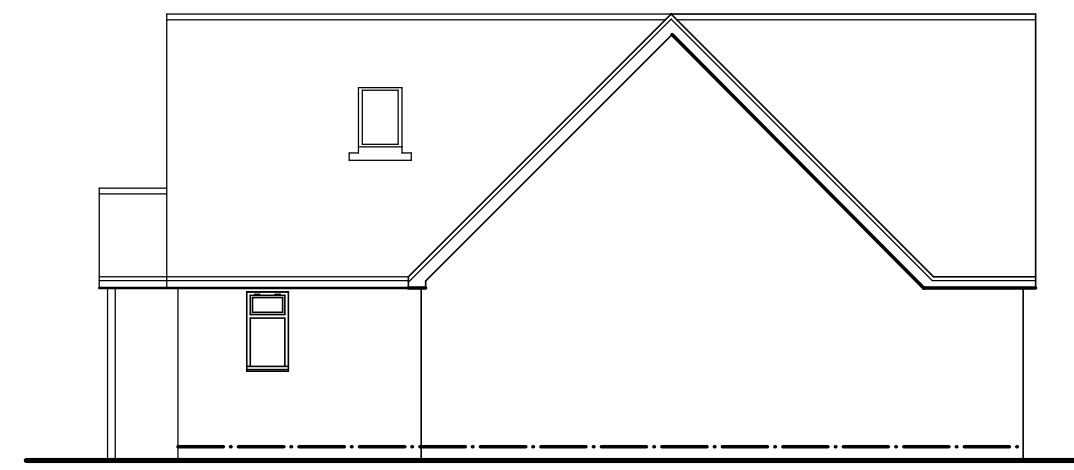


SE ELEVATION




SW ELEVATION

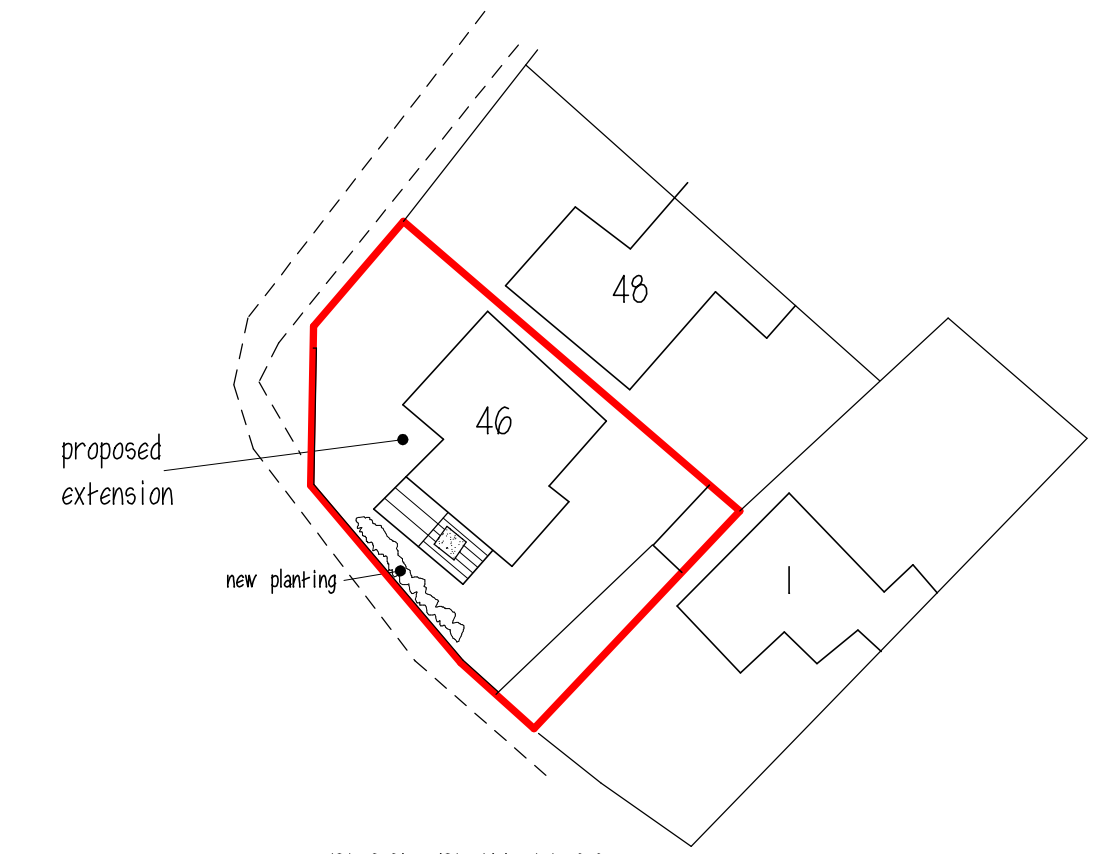


BLOCK PLAN 1:500

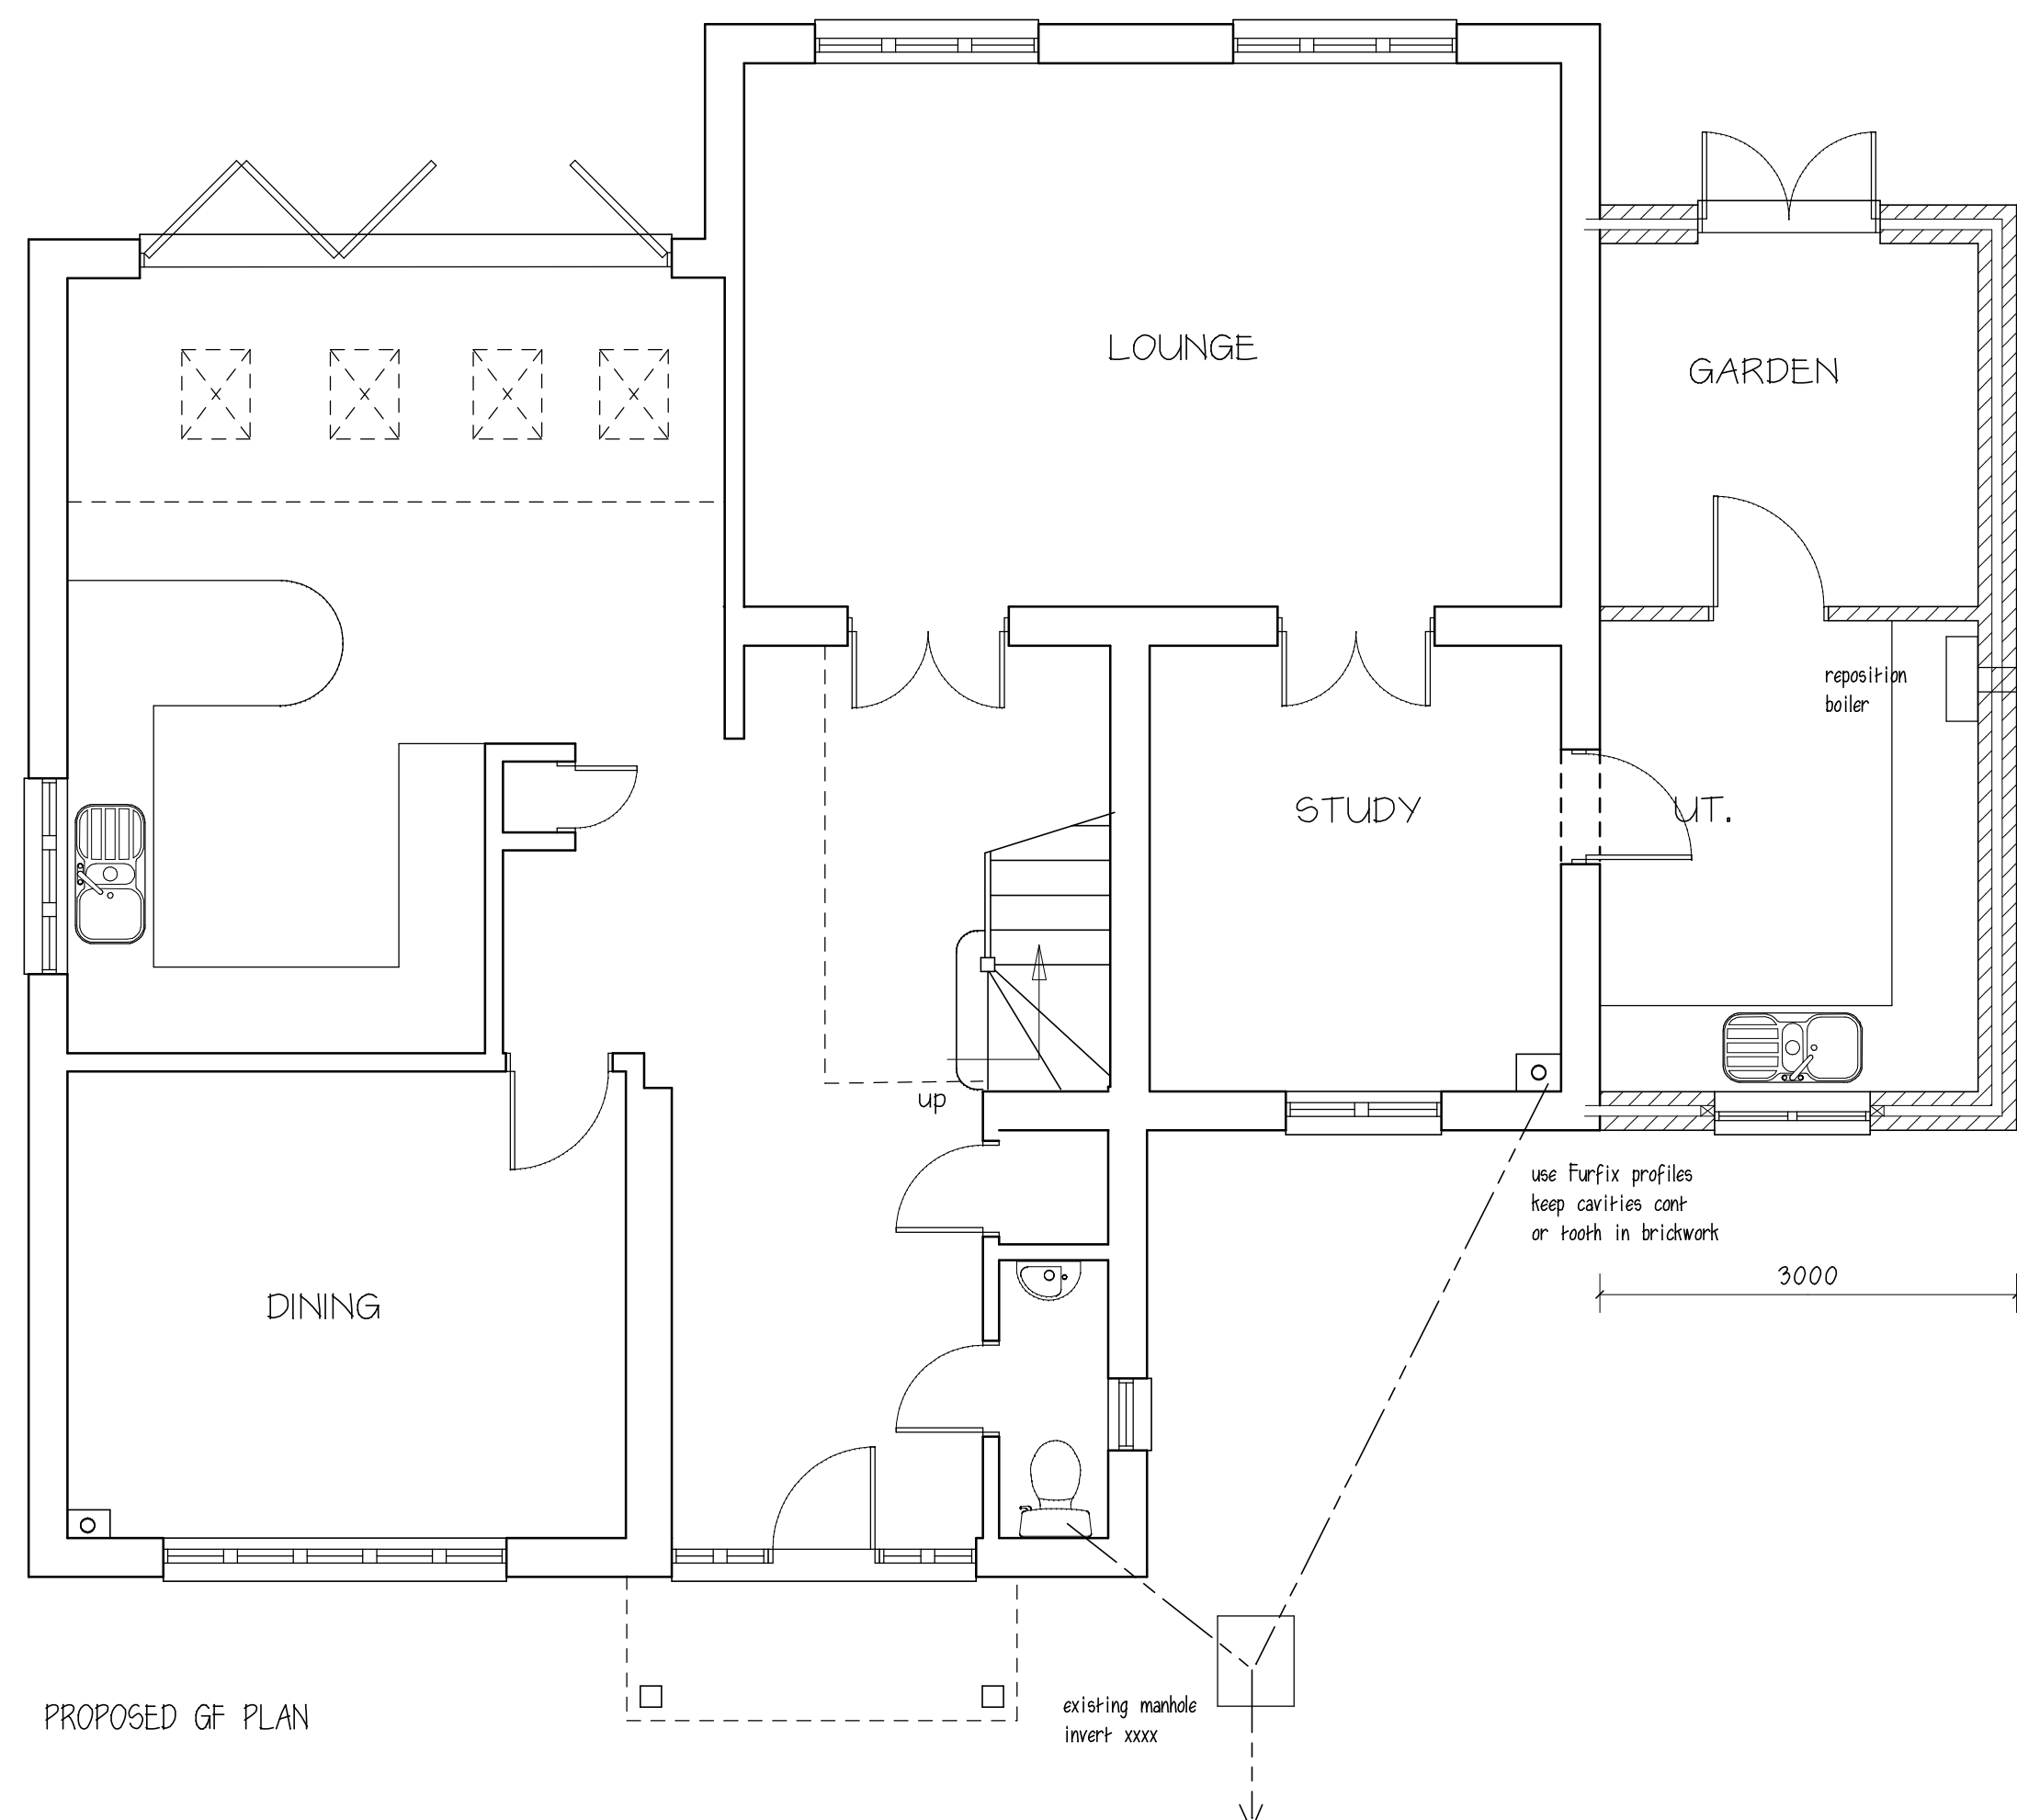


PROPOSED GF PLAN

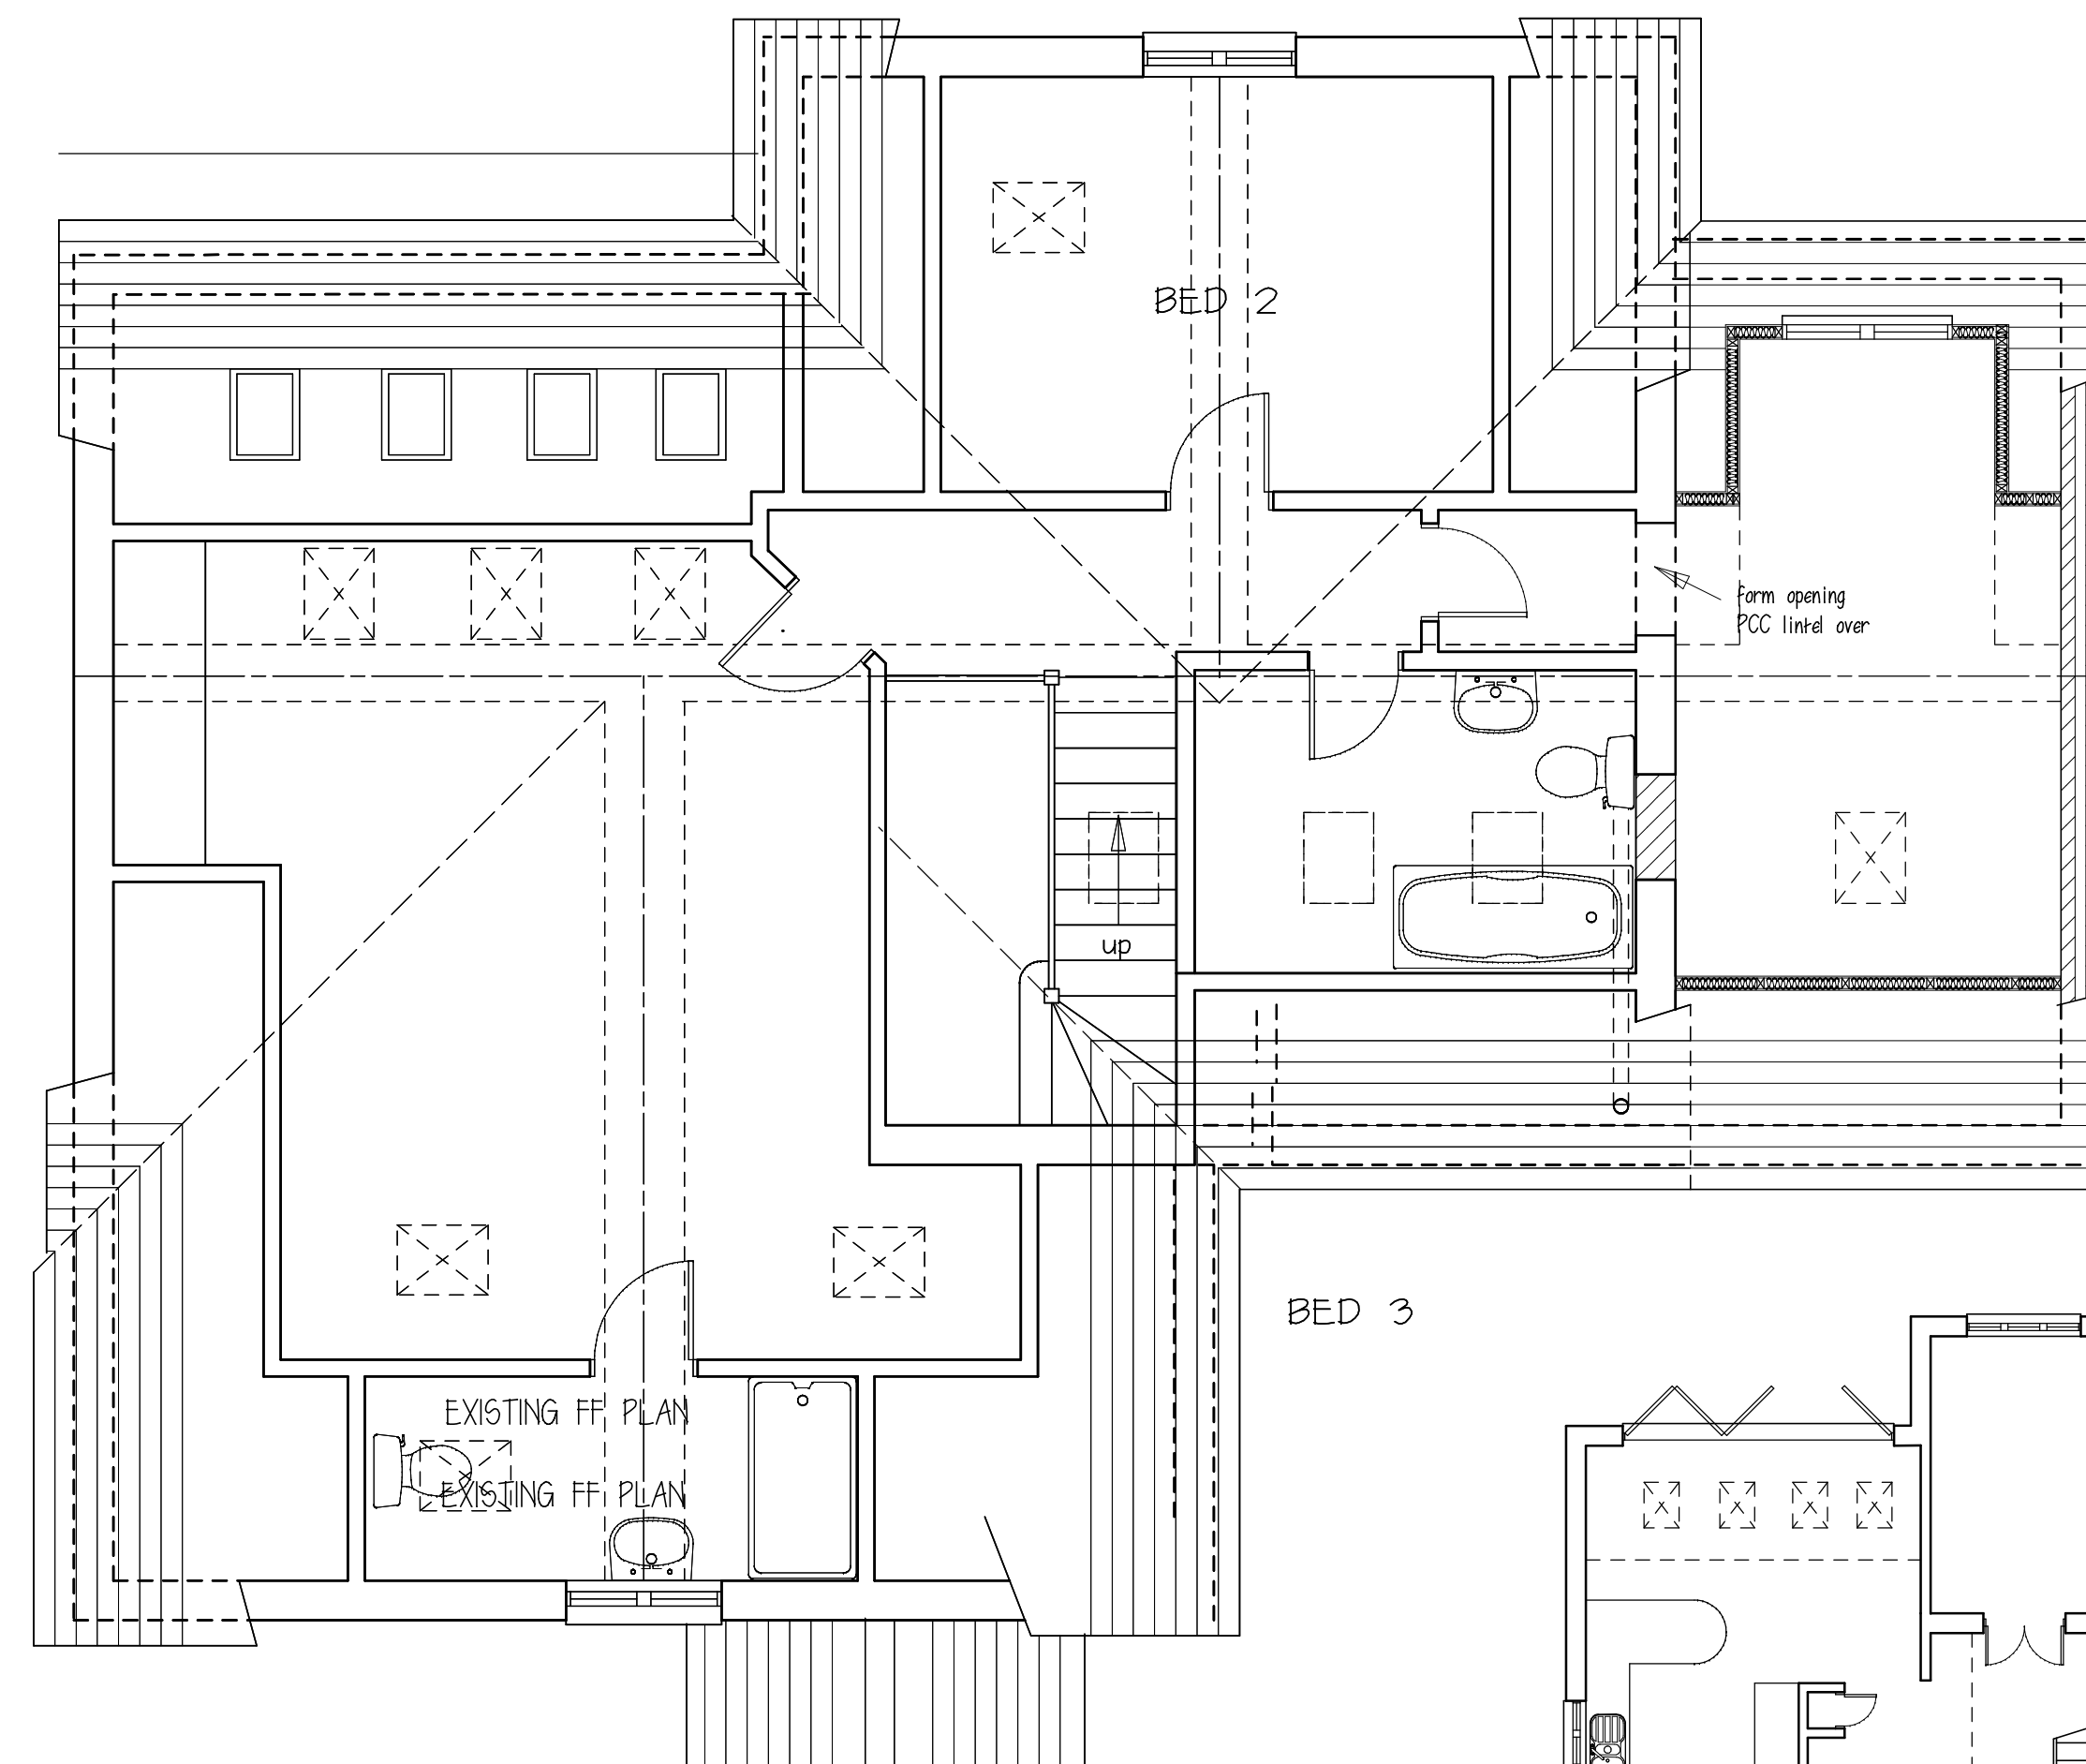

EXISTING FF PLAN
EXISTING FF PLAN

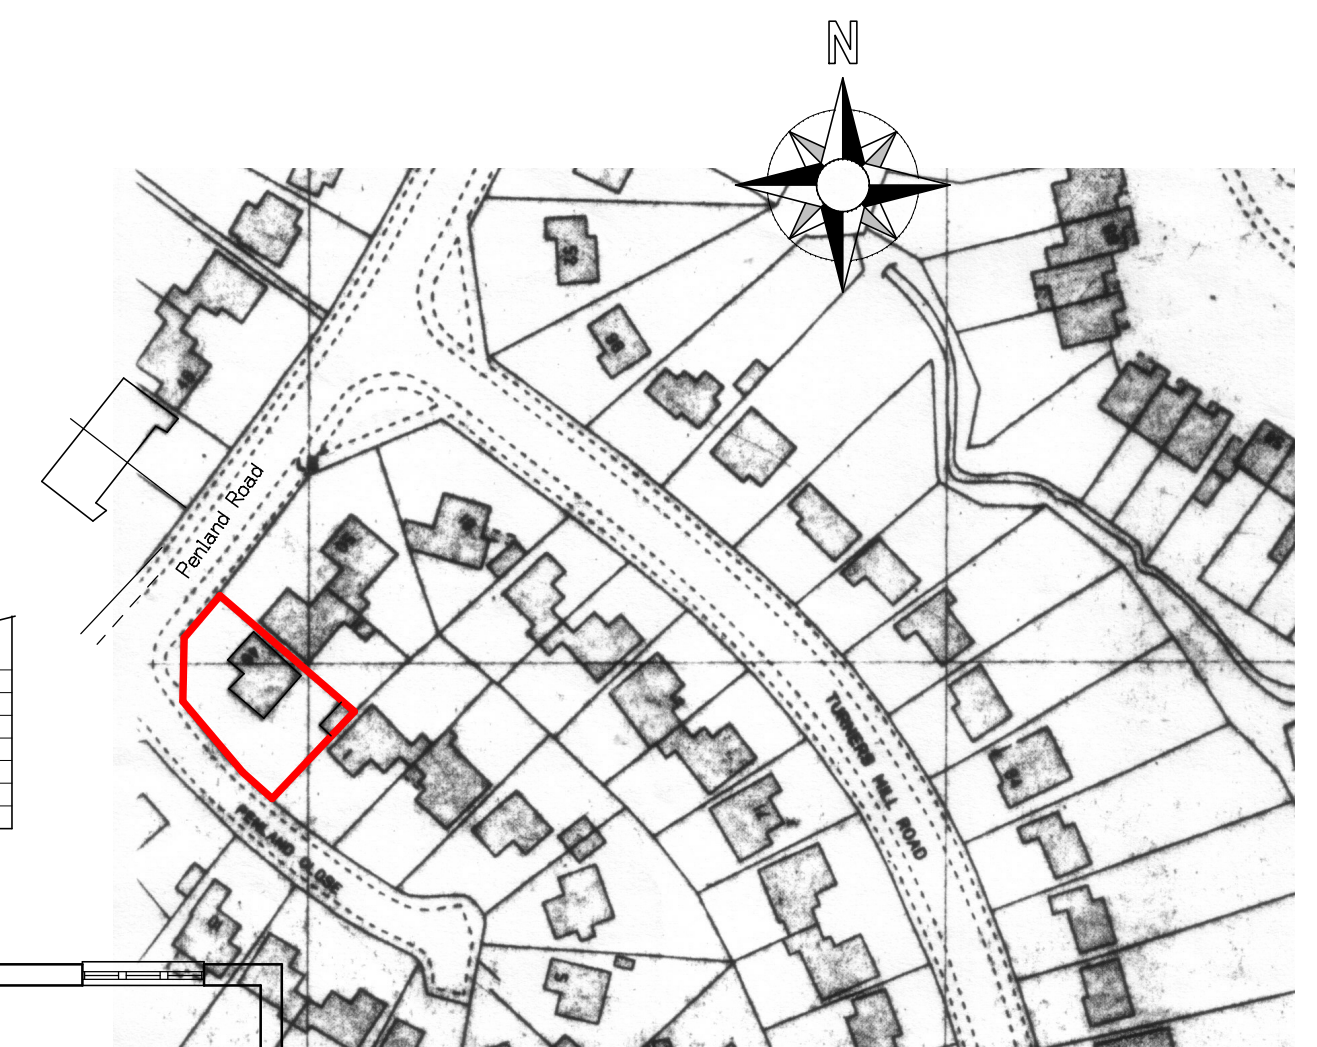

LOCATION PLAN 1:1250

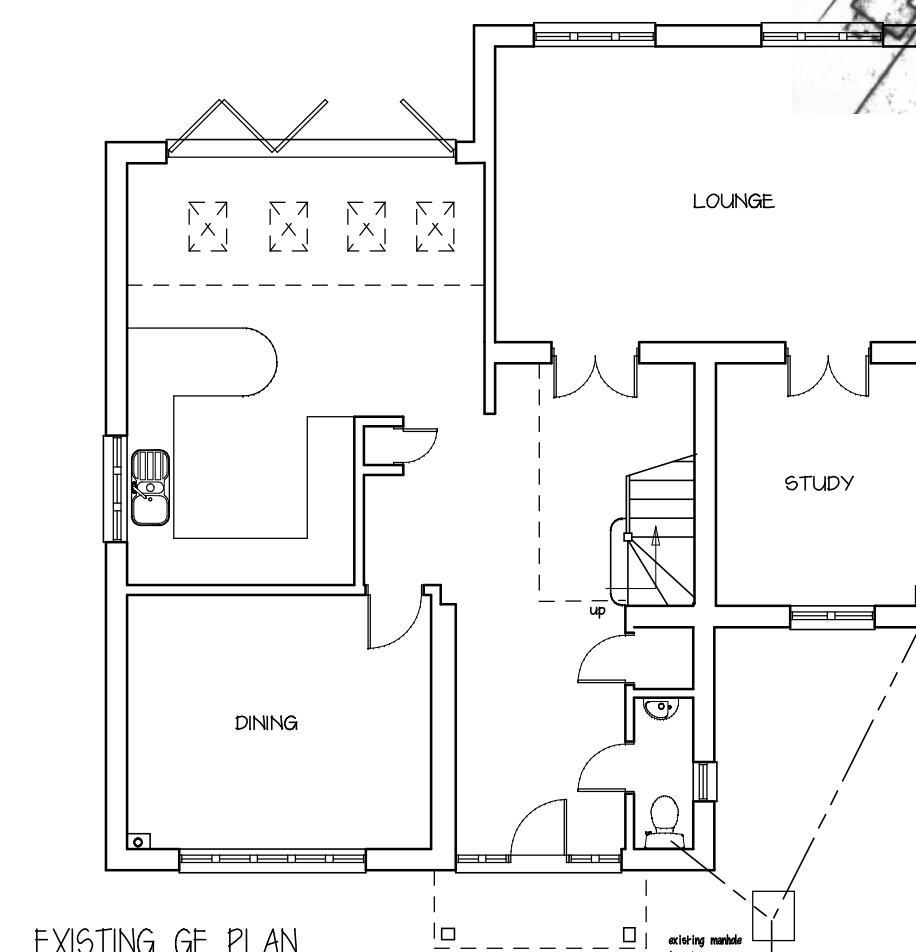

EXISTING GF PLAN

proposed extension to 46 Penland Road Haywards Heath		
for Mr & Mrs Villiers		
	P R Gosling — architectural consultants 78 Potters Lane Burgess Hill RH15 9JS 01444 — 248945	
	scale 1:50, 1:100 @ A1	drawing no. 072.25.01C
date	Mar 25	
drawn	PAG	