



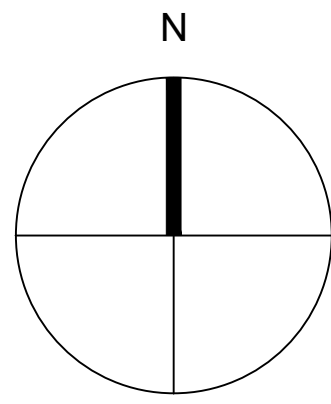

KEY

- Site Boundary
- 1.8m HIGH CLOSE BOARD FENCE
- 1.8m HIGH BRICK WALL
- 1.2m HIGH CLEFT CHESTNUT FENCE

NOTE: BOUNDARY DETAILS TO PUMPING STATIONS
TO BE AGREED WITH ADOPTING AUTHORITY

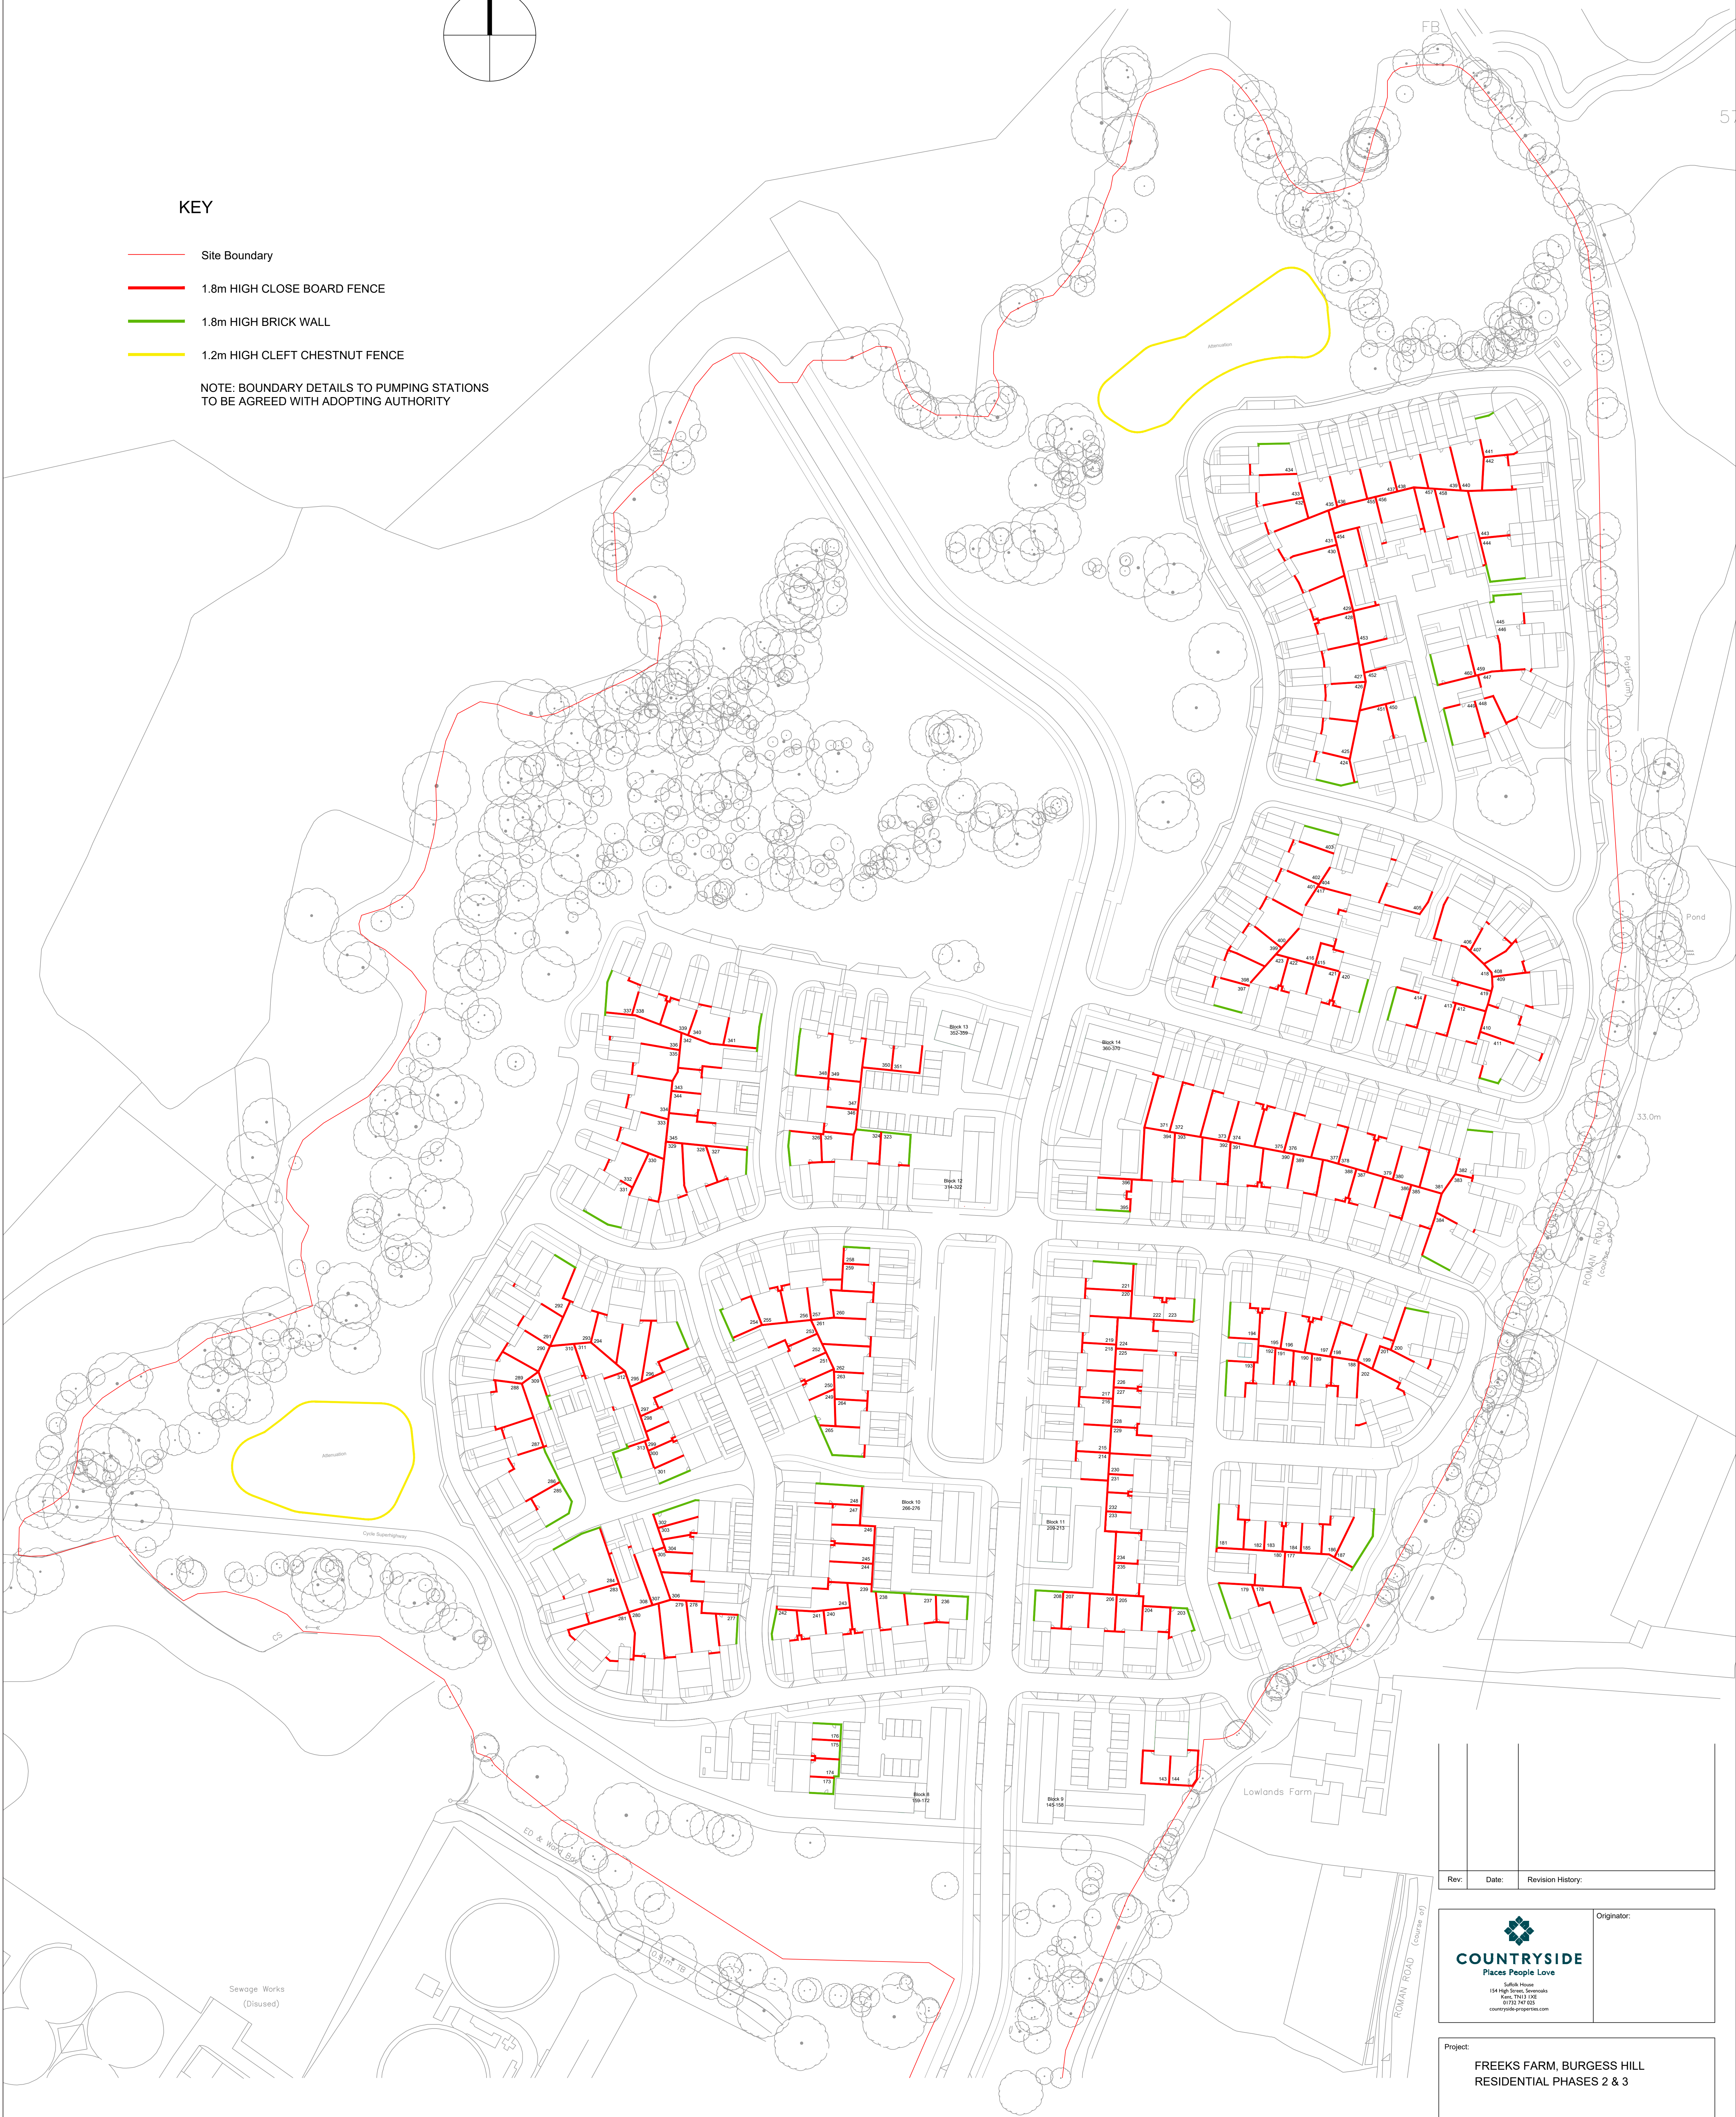

Rev.	Date:	Revision History:
------	-------	-------------------



COUNTRYSIDE
Places People Love
154 High Street, Sowerham
Widnes, Cheshire WA8 7JG
01773 747 035
countrysideproperties.com

Originator:

Project:
**FRECKS FARM, BURGESS HILL
RESIDENTIAL PHASES 2 & 3**

Drawn By:	Name:	Date:	Approved:	Name:	Date:
-----------	-------	-------	-----------	-------	-------

Scale: Status:
NOT TO SCALE

Drawing Title:
BOUNDARY TREATMENT PLAN

Drawing No:
CS/BTP/023

Rev:
-