


Material removed
New wall structure
New Insulation lining

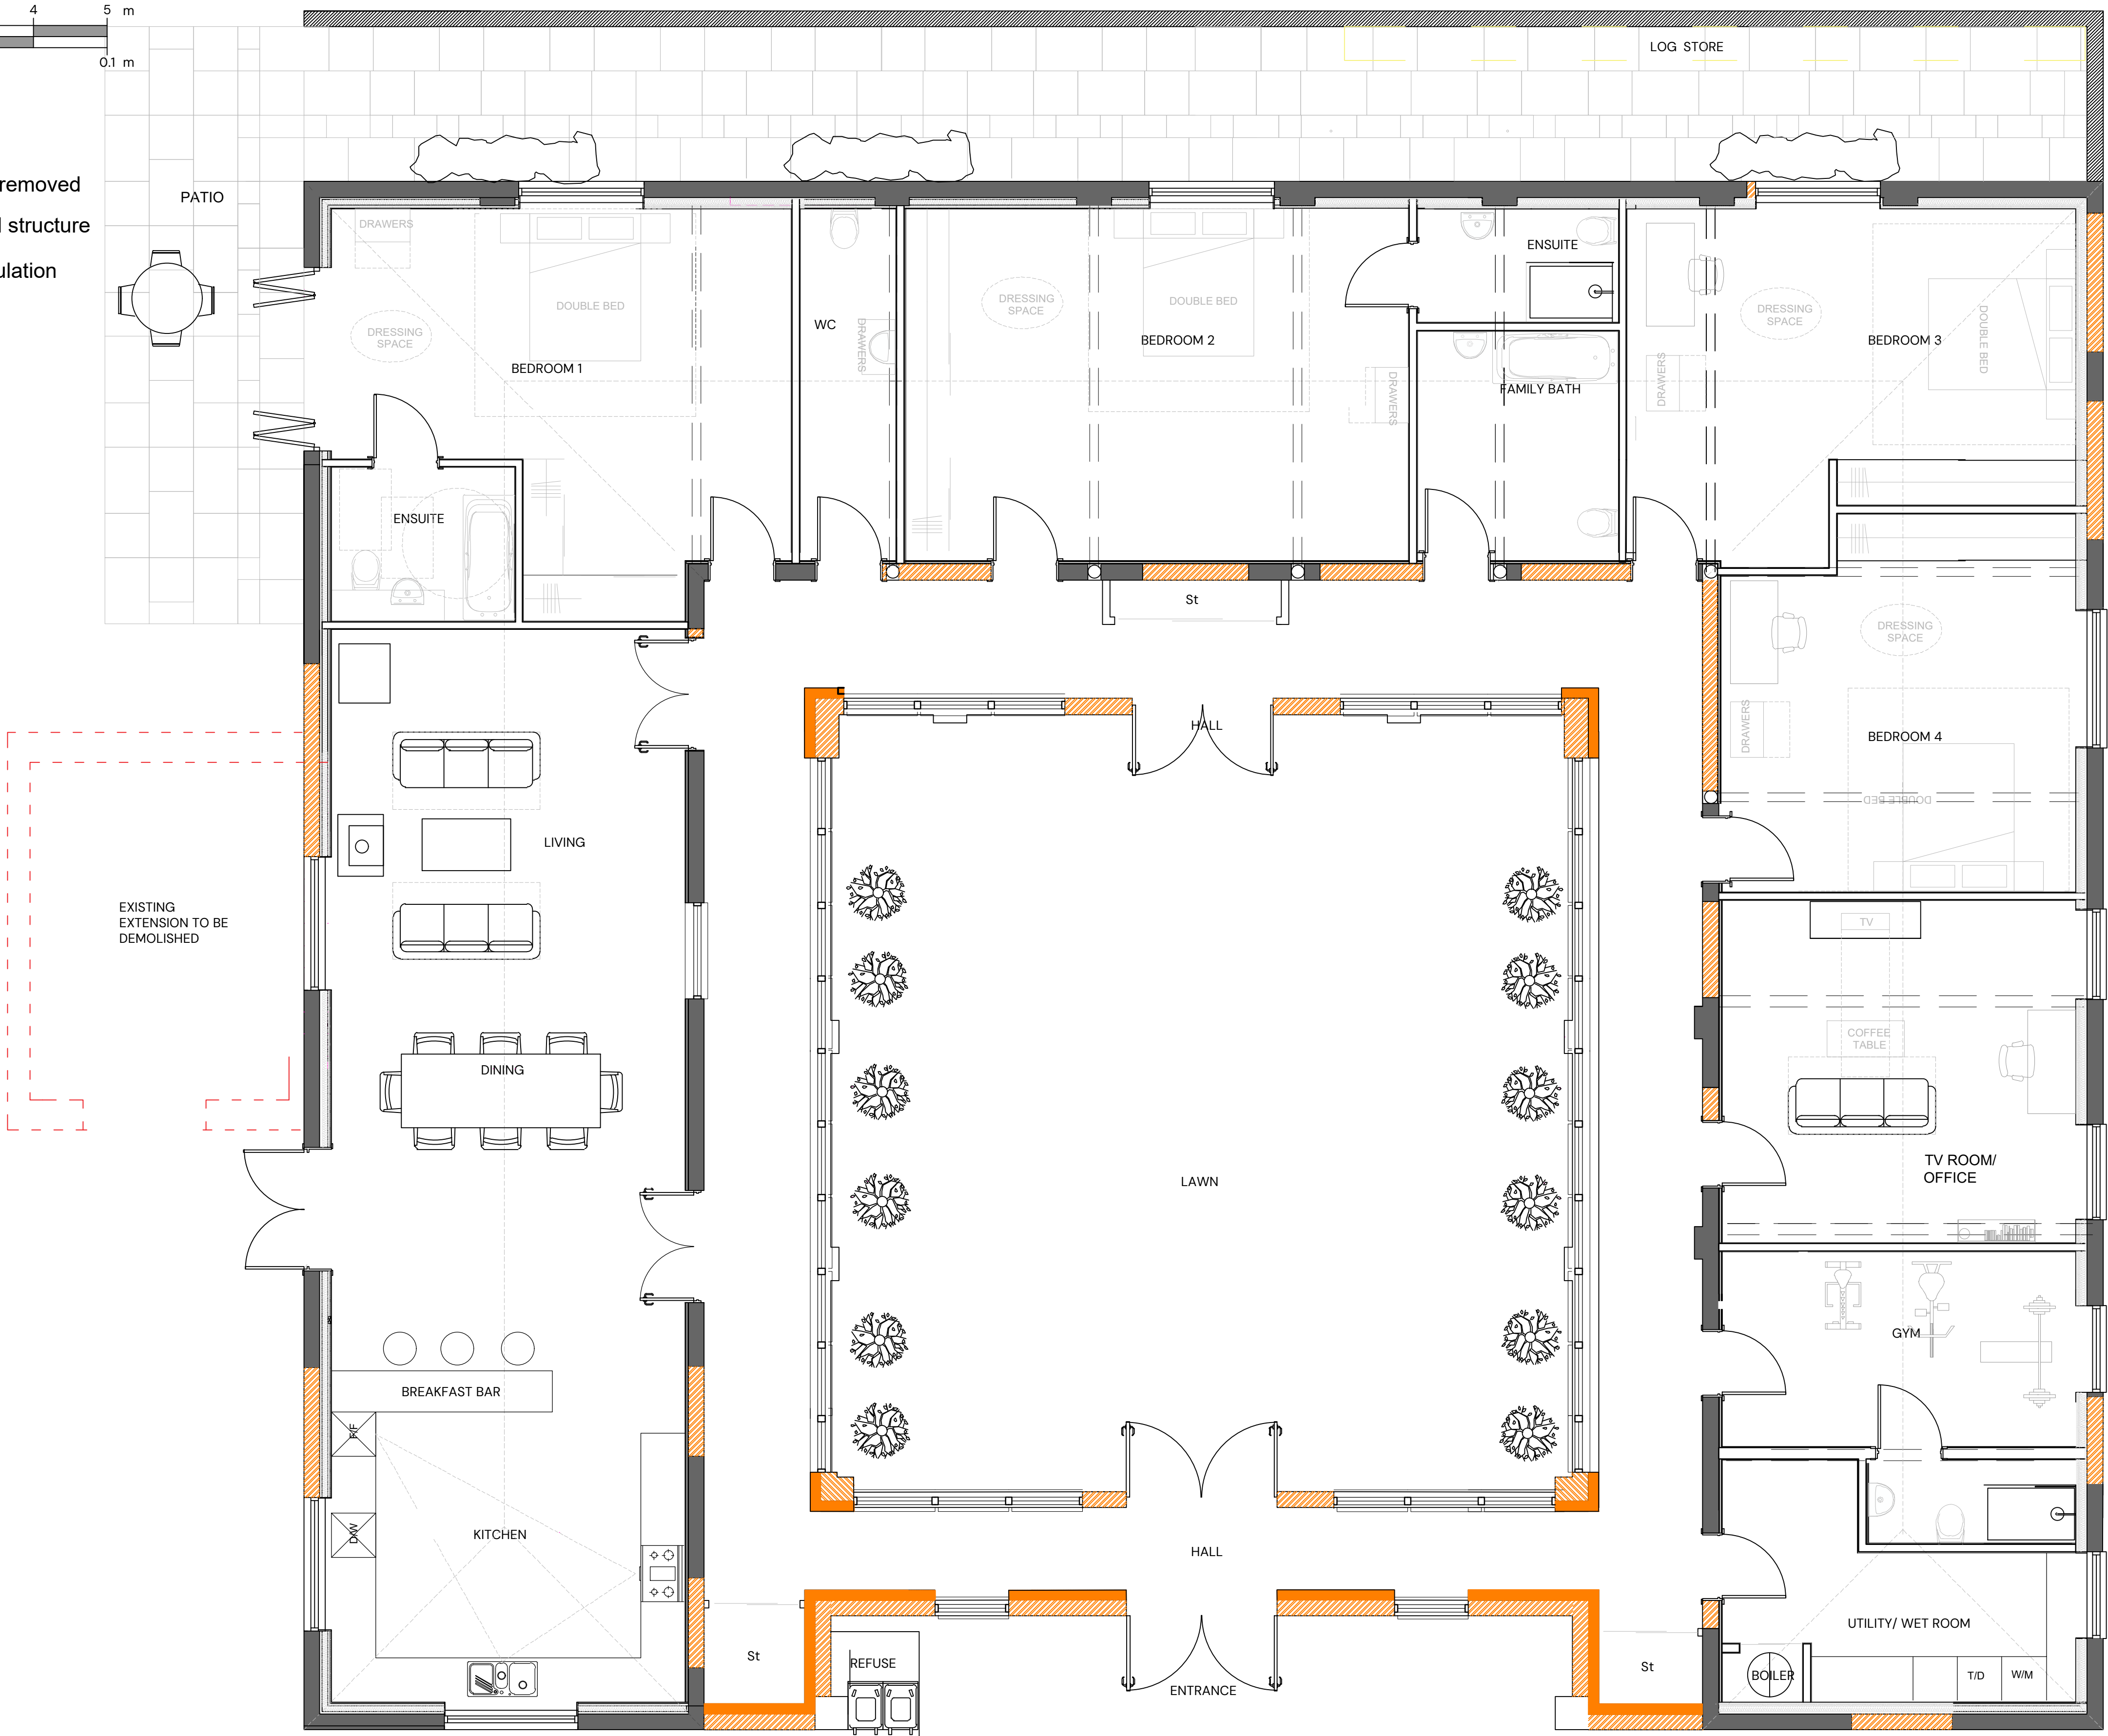

General Note(s):
This document contains confidential and proprietary information that cannot be reproduced or divulged, in whole or in part, without prior written authorisation from Carnegie Steel Buildings Ltd T/A BM Steels.
Carnegie Steel Buildings Ltd is to be notified immediately of suspected omissions or discrepancies.
All dimensions in millimetres, unless otherwise stated.

RM

RM

RM

RM