


PLANNING CONDITIONS - CONDITION 5


THE CASTLE INN, HICKSTEAD RH17 5LZ

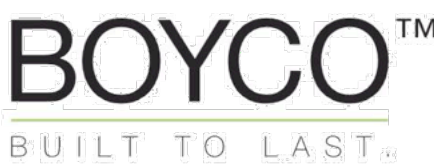

SCS

Data Sheet

Unit Description	
Category	Bike Stands
Sub Category	Sheffield Cycle Stands
Notes	Unless otherwise specified dimensions are in millimetres (mm)

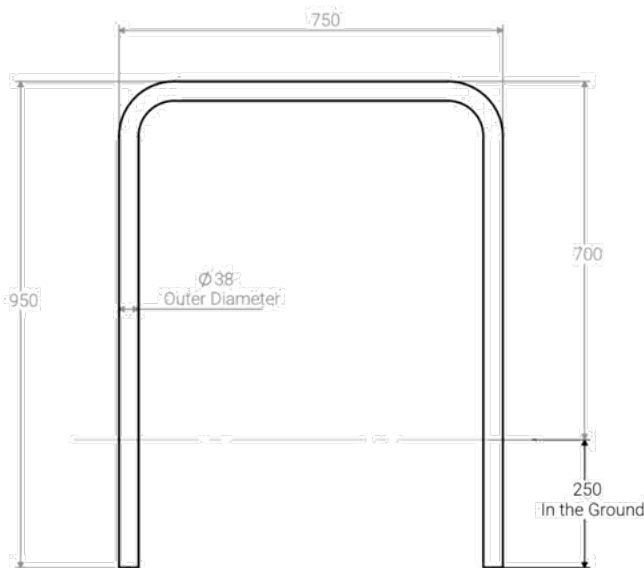



The BOYCO Sheffield Cycle Stand (Inground Fixed) - Sheffield cycle stand for any exterior storage area where cyclists need to securely lock their bikes. Manufactured from premium 38mm diameter pre-zinc treated mild steel, this stand is designed for durability. Coated with hot dip nylon, which is four times thicker than powder-coated alternatives, it offers protection against the elements, making it ideal for high-traffic environments.

With versatile dimensions, the Sheffield Cycle Stand allows bikes to be secured in multiple ways, offering flexibility and convenience for cyclists.

Its inground fixed design is engineered to be grouted into concrete, ensuring stability and security.



Slatted timber refuse store, with 100mm x 10mm slats, and 45mm x 32mm framework, the construction is heavy duty and designed for optimal airflow. Doors are hanging from the middle, with tower bolts positioned to hold the doors in place when not in use. Butt hinges are used for doors and lids.

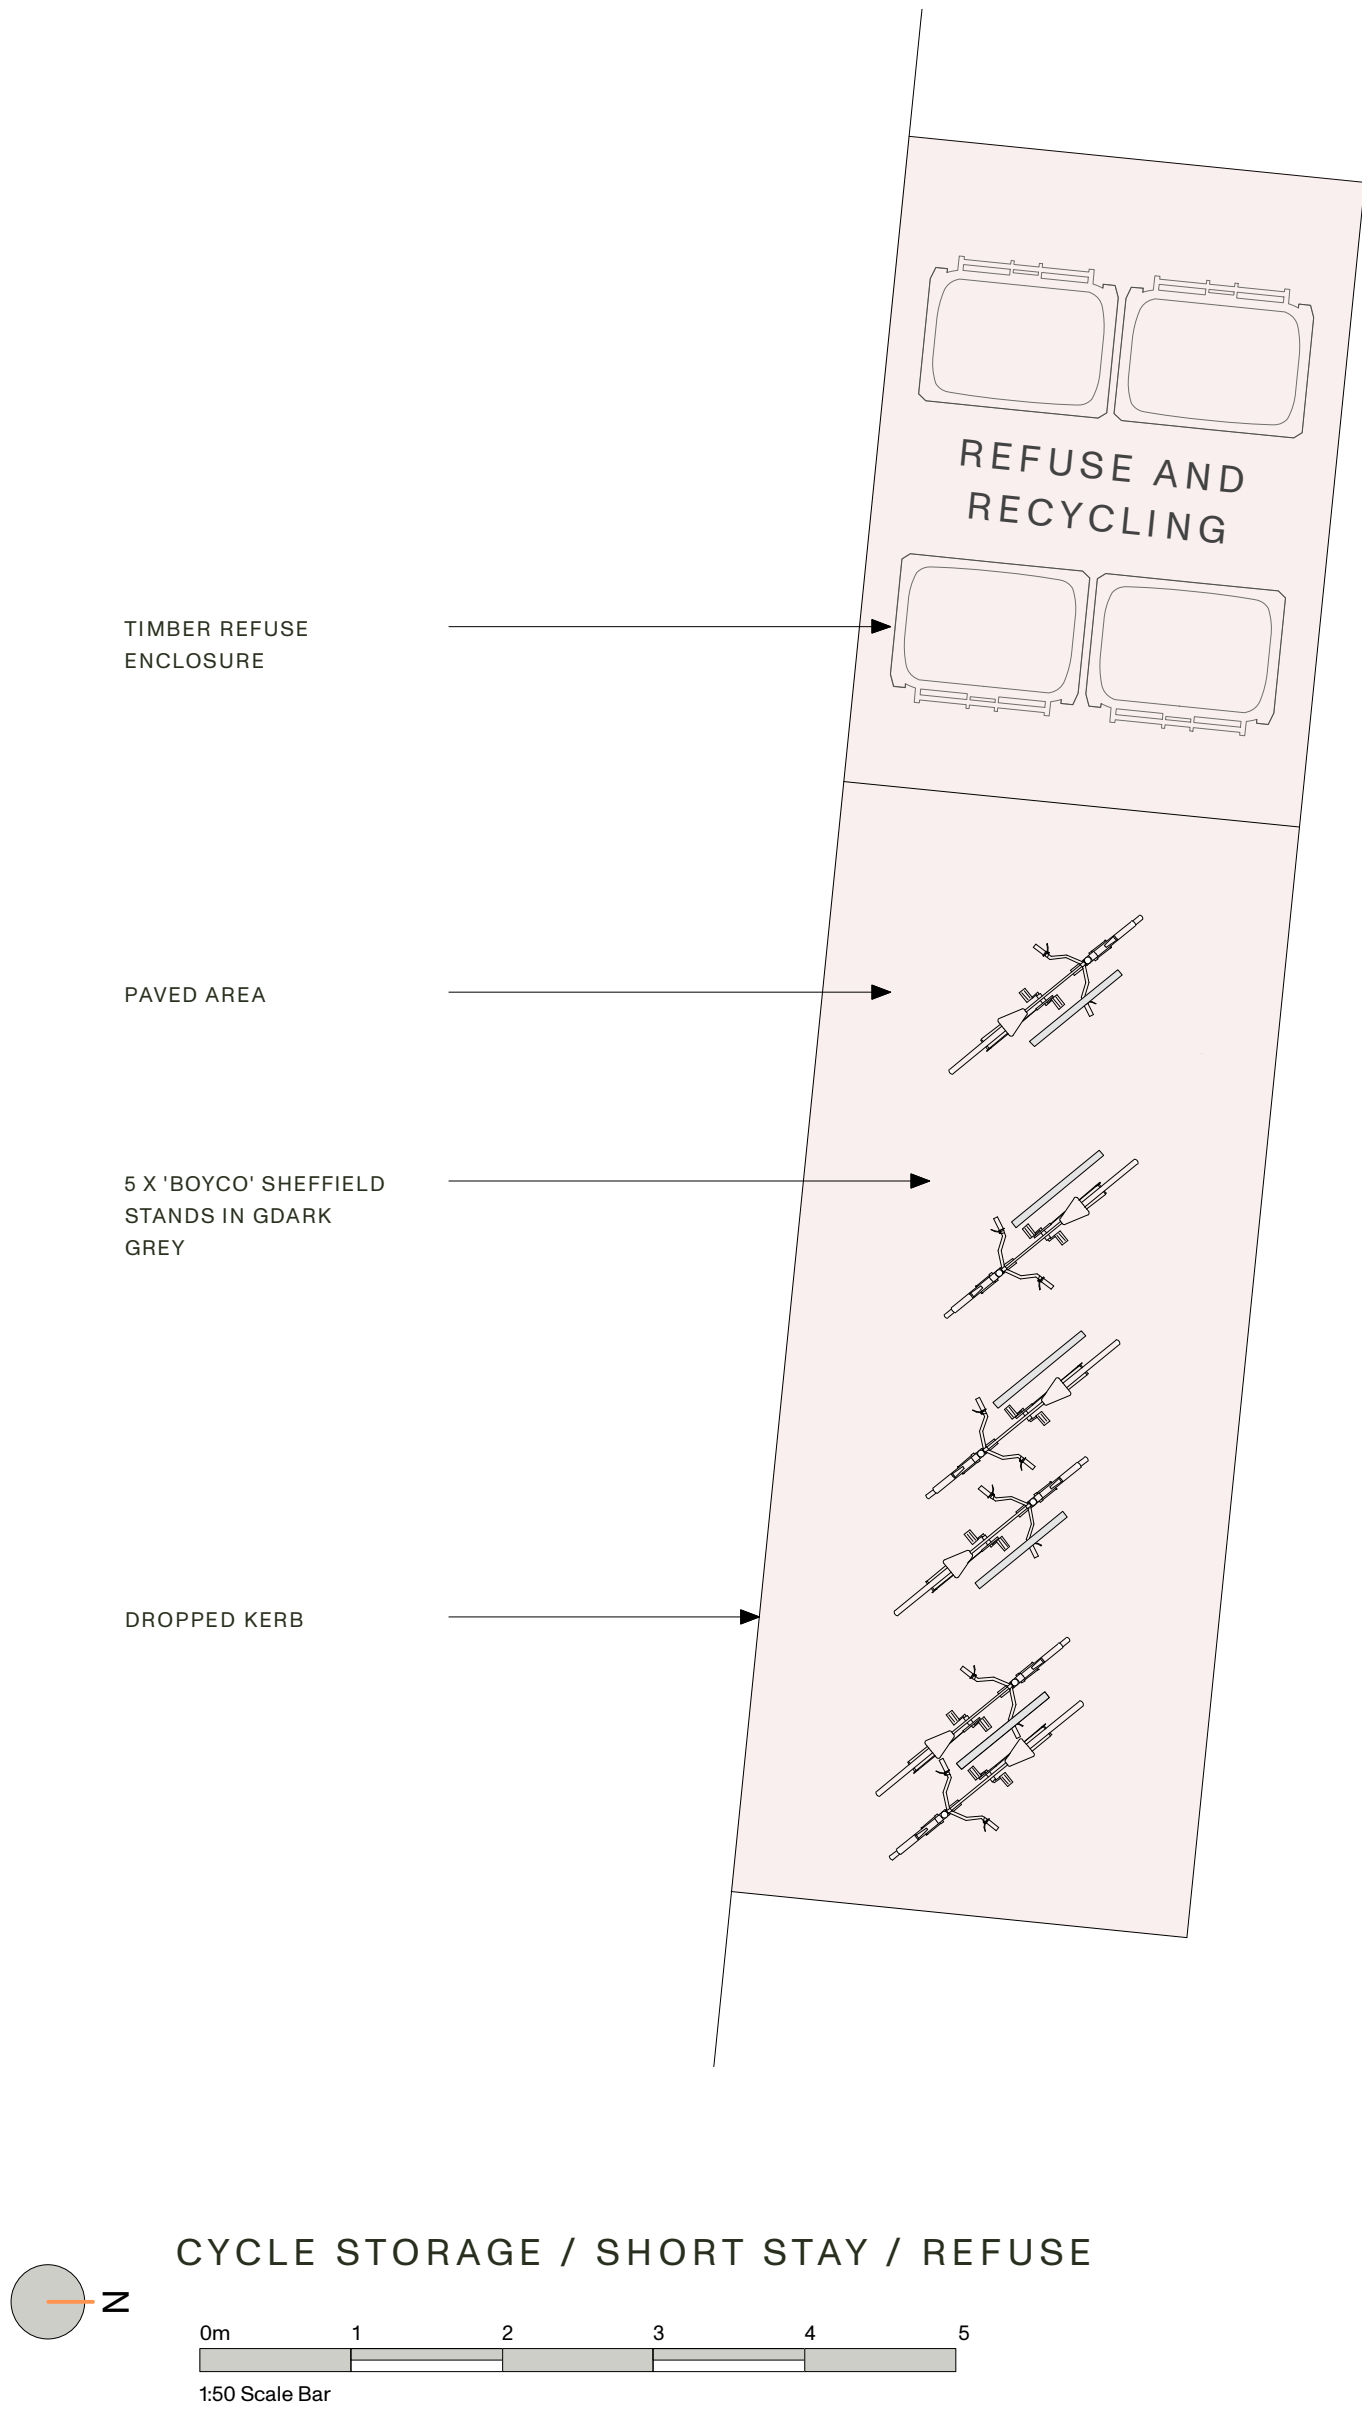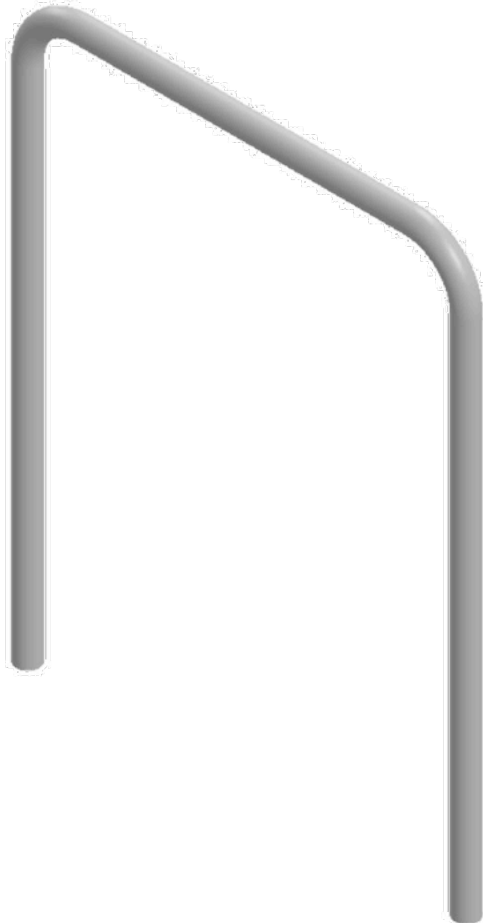

LANDÍVAR

ARCHITECTS

The Castle Inn, Hickstead, RH17 5LZ	
1725 4.064_Rev-A	
CLIENT	CHLOE BREEN
DRAWING	PROPOSED LANDSCAPING DETAILS
DATE	APRIL 2026
SCALE	1:20 @ A1

REV	DATE	COMMENT	BY
A	29.06.2026	RELOCATION	EB