

PLANNING CONDITIONS - CONDITION 5

THE CASTLE INN, HICKSTEAD RH17 5LZ


LANDÍVAR

ARCHITECTS


The Castle Inn, Hickstead, RH17 5LZ

1725 4.065_Rev-A

CLIENT	CHLOE BREEN
DRAWING	PROPOSED LANDSCAPING DETAILS
DATE	APRIL 2026
SCALE	1:50 @ A1

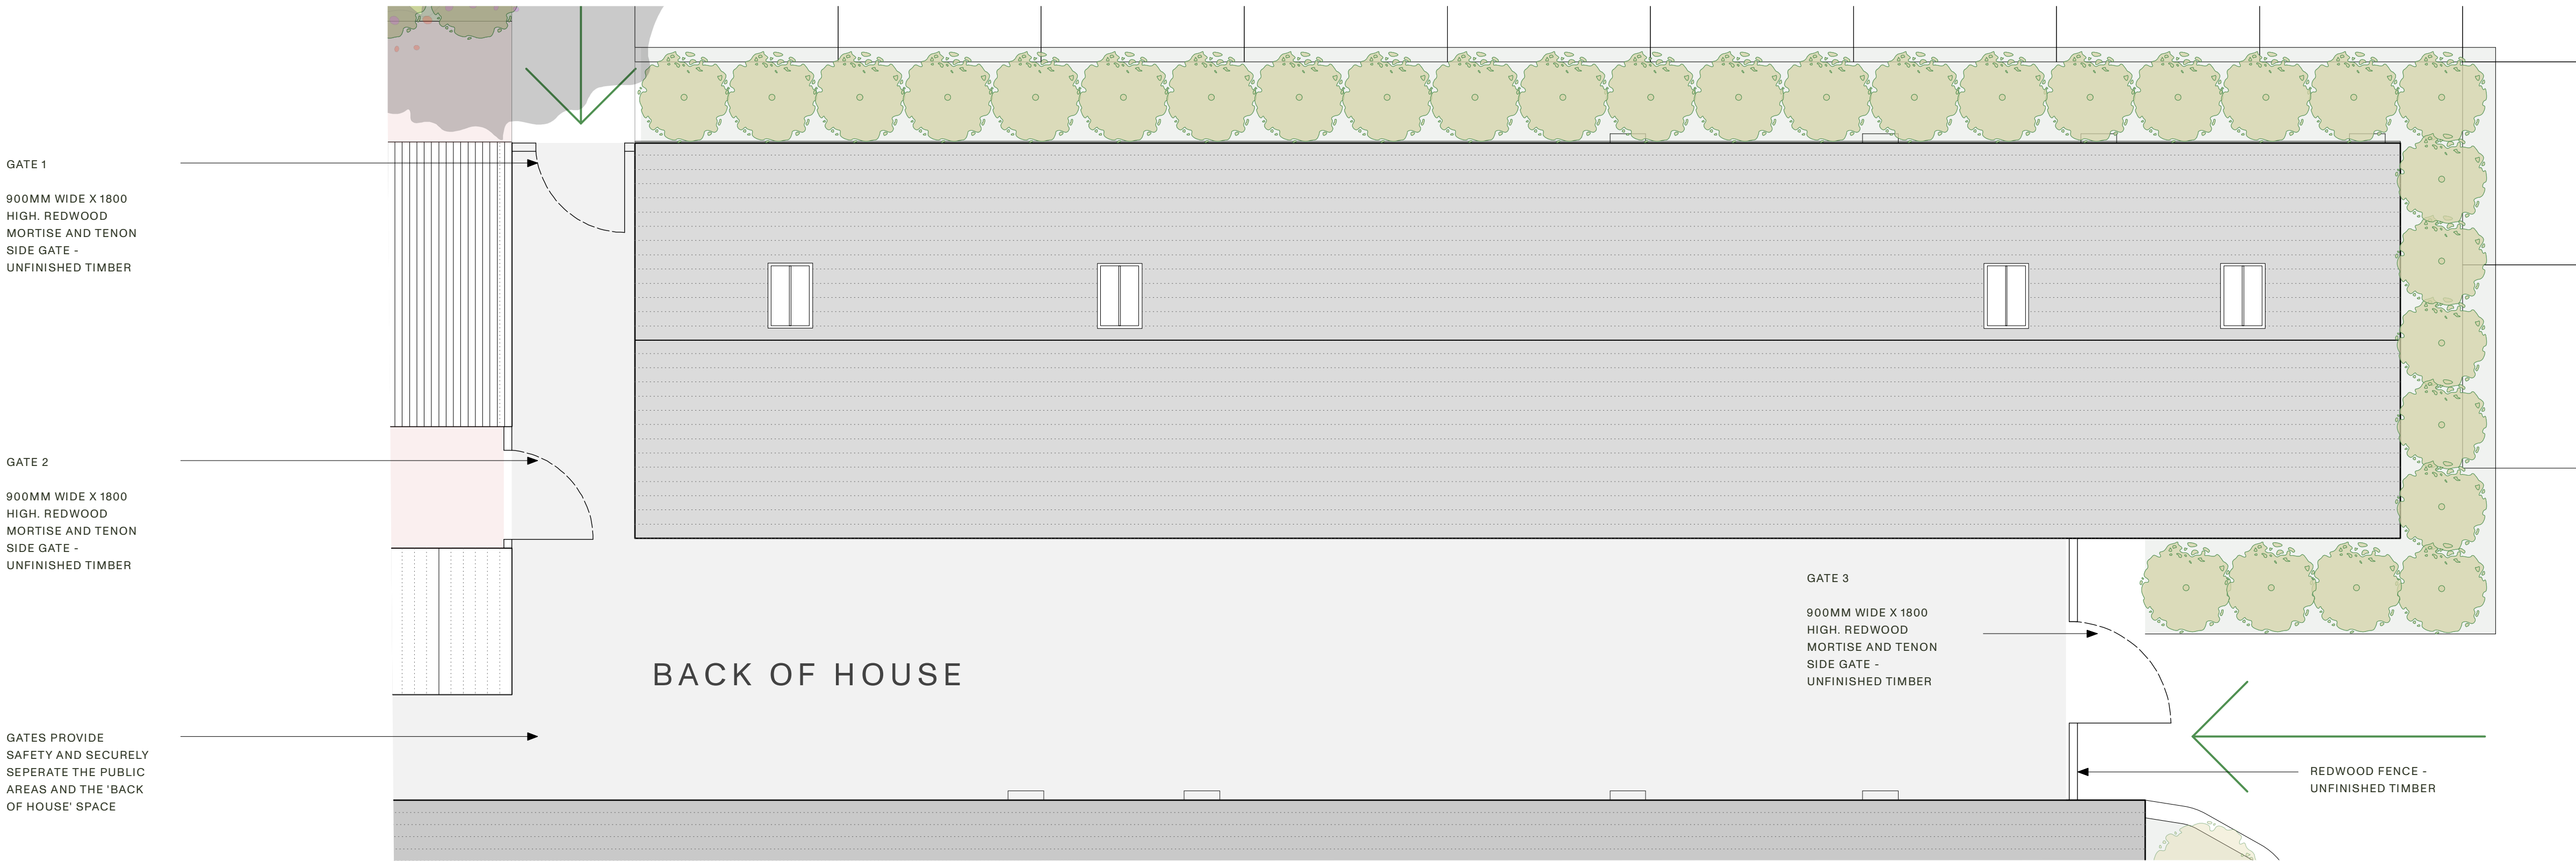

OUTBUILDING AND BACK OF HOUSE AREA

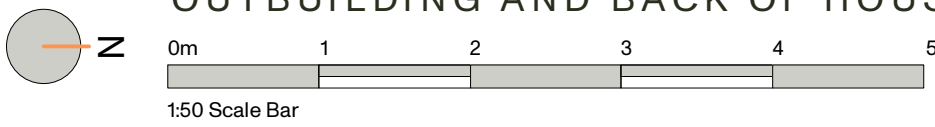


REDWOOD MORTISE AND TENON SIDE GATE
AND FENCE - UNFINISHED TIMBER

MANUFACTURER DETAILS:

<https://www.ruby-group.co.uk/products/croy-de-mortise-tenon-side-gate-single>



Tongue & Groove Boards

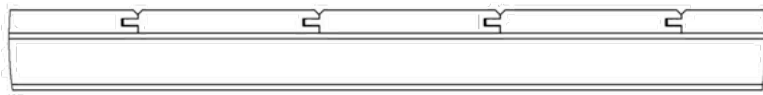

REV	DATE	COMMENT	BY
A	29.06.2026	REFUSE AREA RELOCATED	EB

PRINT DRAWING AT A1

N.B. Unless otherwise noted this drawing is not to be used for construction purposes. If indicated as feasibility this drawing is subject to a detailed site investigation, including ground conditions/contaminates, drainage design and planning / density negotiations. The layout may be based upon an enlargement of an OS sheet or other small scale plans and its accuracy needs to be verified by survey. CDM regulations have not been fully considered.

The Workshop, unit 3,
29-42 Windsor Street,
Brighton, BN1 1RJ

landivar-architects.com
info@landivar-architects.com
01273 739590

