


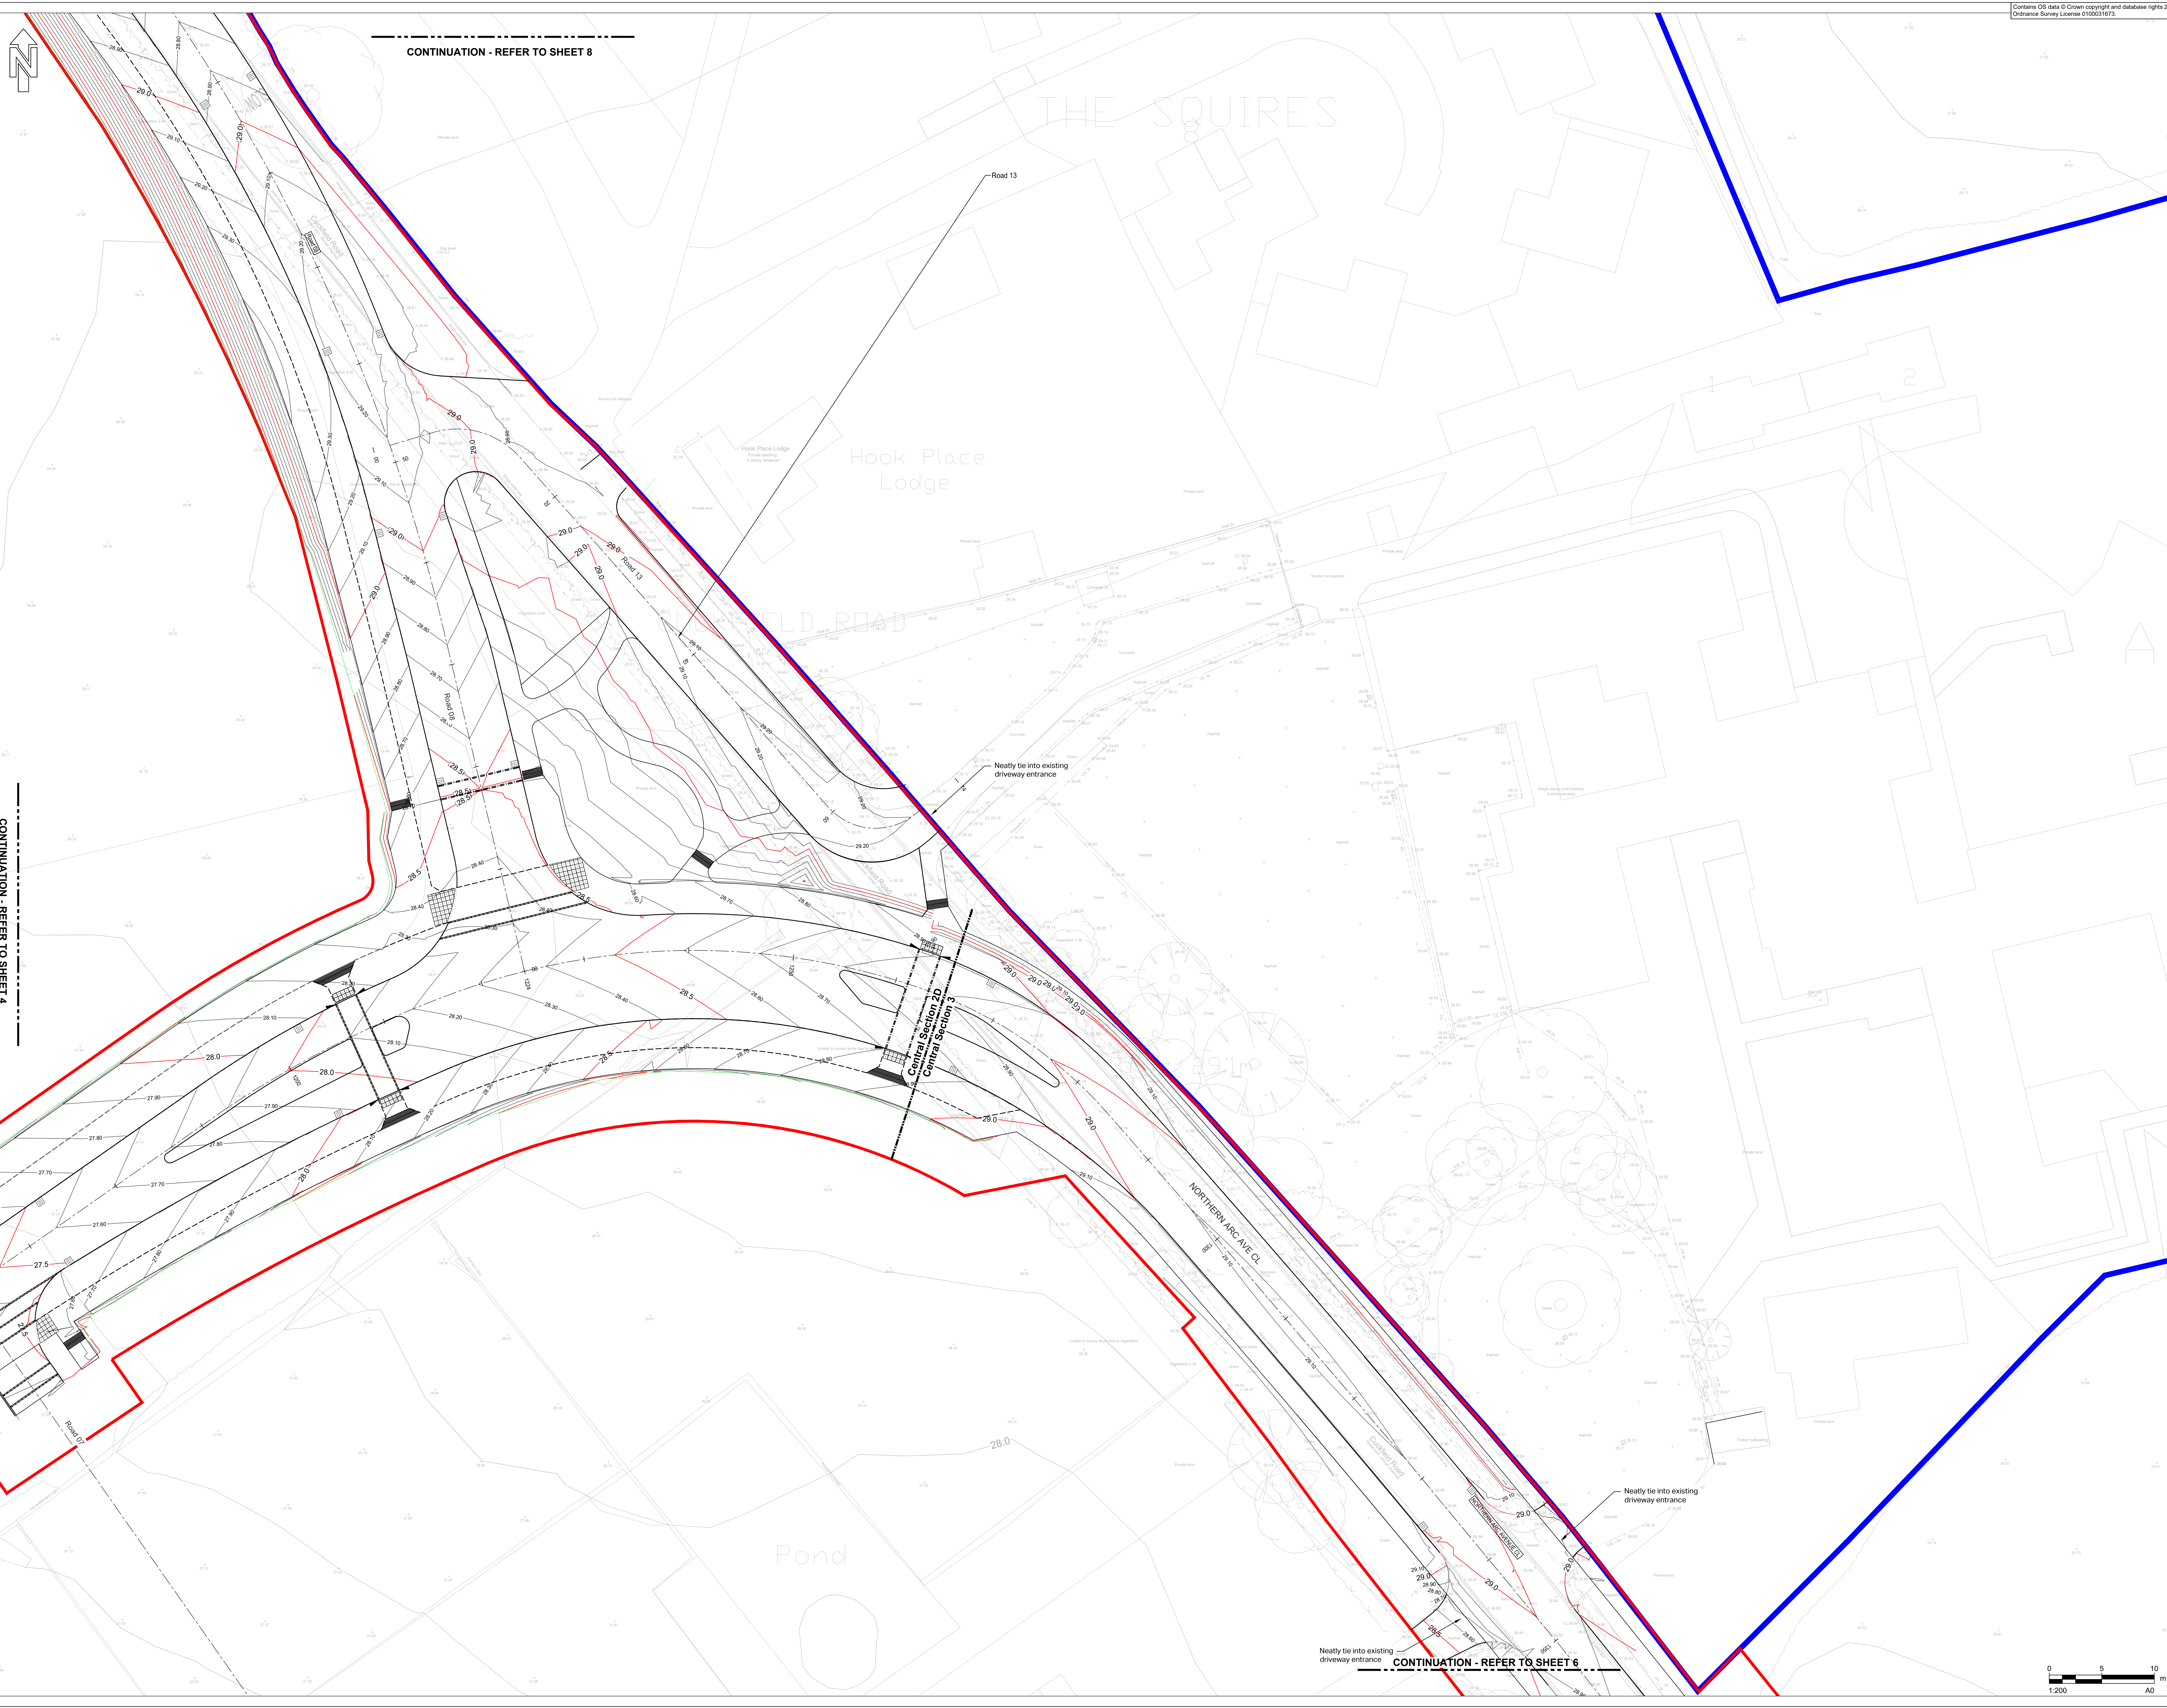

CONTINUATION - REFER TO SHEET 8

CONTINUATION - REFER TO SHEET 4

CONTINUATION - REFER TO SHEET 6

Contains OS data © Crown copyright and database rights 2023
Ordnance Survey License 0100031073

AECOM

PROJECT

Brookleigh -
Northern Arc avenue
Central Section

CLIENT

Homes England

CONSULTANT

AECOM
MARLBOROUGH COURT
10 BRICKET ROAD
ST ALBANS, AL1 3JX, UK
Tel: +44 (0)1727 535 000
www.aecom.com

NOTES

- This drawing is based upon topographical information by 40Seven survey consultants, drawing 1520_P_Rev C dated August 2018 and updated topographical survey by Survey Solution drawing 50966DWL5-01 dated September 2023.
- It is the responsibility of the Contractor to confirm existing levels of the adjoining phases, e.g. Eastern and Western Bridge Link Road prior to commencement.
- Highway design remains subject to Section 38 Technical Approval by Highway Authority.
- Contours represent a continuation of the highway and negate the raised table junctions and islands which will be subject to Section 38 design development and technical approval.
- This design has been coordinated with the West Bridge Link Road design file reference WBLR-CAP-HGN-04-M3-C-0041 dated Septemr 2023 and Eastern Bridge Link Road design file reference 13258-CRI-EBLR-FOR PLANNING SUBMISSION -M2-C-0001 dated April 2023.

LEGEND

- Scheme Planning Application Boundary
- Land Ownership Boundary
- 0.5m Major Contour
- 0.1m Minor Contour
- 0.5m EBLR/WBLR Major Contour as future design by others or simila name
- 0.1m EBLR/WBLR Minor Contour as future design by others or simila name
- Road Gully

FOR APPROVAL


SUITABILITY

S4 FOR STAGE APPROVAL

ISSUE/REVISION

ISSUE	DATE	DESCRIPTION
P01	20120204	FOR PLANNING SUBMISSION
P02	15010204	FOR APPROVAL
P03	16110203	FIRST ISSUE
IR	DATE	DESCRIPTION

KEY PLAN

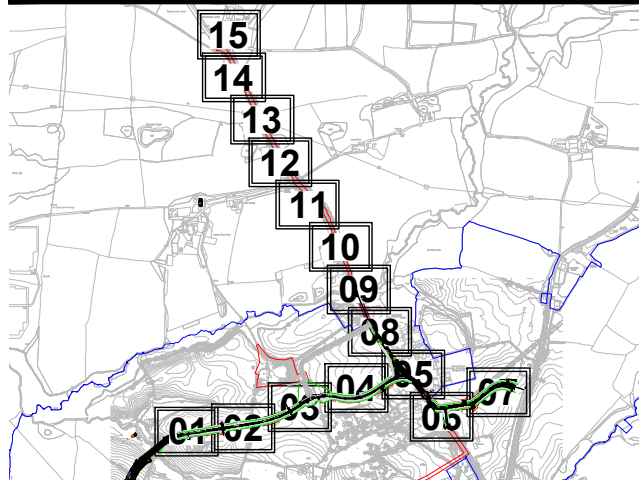

PROJECT NUMBER

60610807

SHEET TITLE

ADOPTABLE HIGHWAY
ROAD CONTOURS - SHEET 5

SHEET NUMBER

60610807-ACM-CS-ZZ-DR-HW-00-0605

This drawing has been prepared for the use of AECOM's client. It may not be used, modified, reproduced or relied upon by third parties, except as agreed by AECOM or as required by law. AECOM accepts no responsibility, and denies any liability, whatsoever, to any party that uses or relies on this drawing without AECOM's express written consent. Do not scale this document. All measurements must be obtained from the stated dimensions.