

PROJECT

Brookleigh -
Northern Arc avenue
Central Section

CLIENT

Homes England

CONSULTANT


AECOM
MARLBOROUGH COURT
10 BRICKET ROAD
ST ALBANS, AL1 3JX, UK
Tel: +44 (0)1727 535 000
www.aecom.com

NOTES


- Do not scale from the drawing
- All levels shown are in meters Above Ordnance Datum (AOD) unless stated otherwise.
- This drawing is based upon topographical information by 40Seven survey consultants, drawing 1520_P_Rev C dated August 2018 and an updated topographical survey by Survey Solutions, drawing 50866BW.S-01 dated September 2023.
- It is the responsibility of the Contractor to confirm existing levels of the adjoining phases, e.g. Eastern and Western Bridge Link Road prior to commencement
- Highway design remains subject to Section 38 Technical Approval by Highway Authority

LEGEND

- Existing profile
- Proposed profile

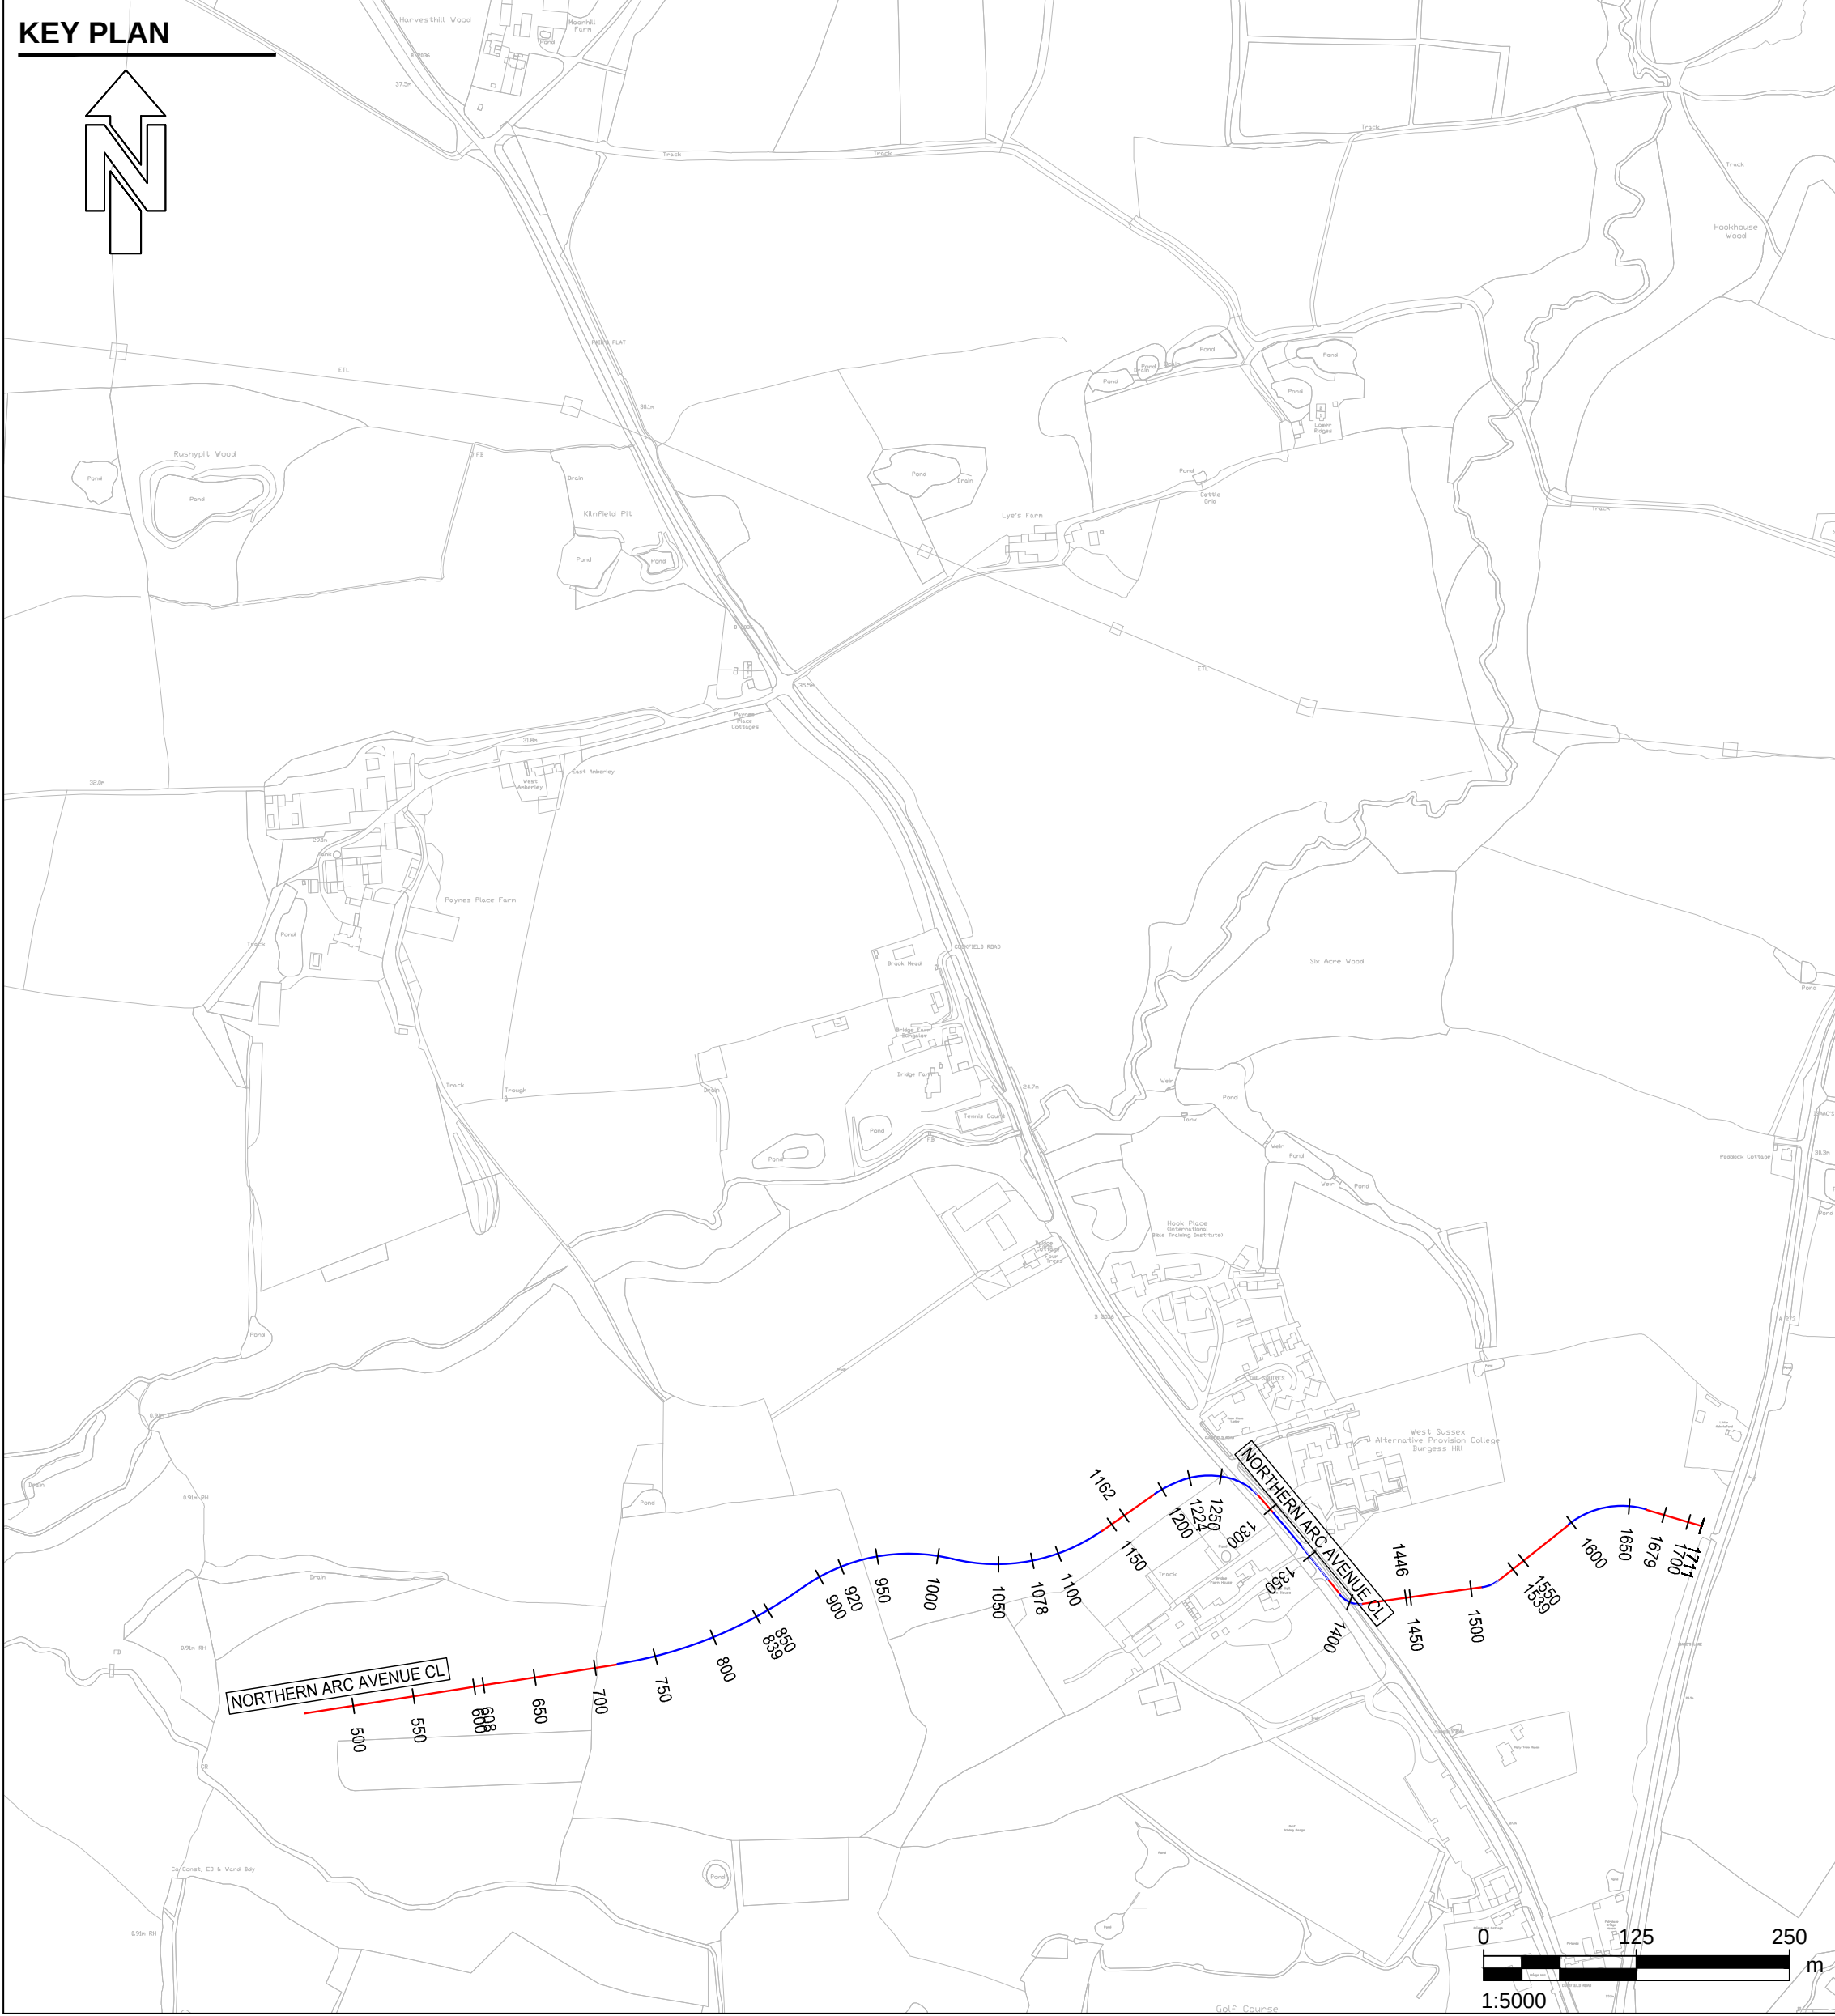

NORTHERN ARC AVENUE CL LONGSECTION
SCALE: H 1:200,V 1:40

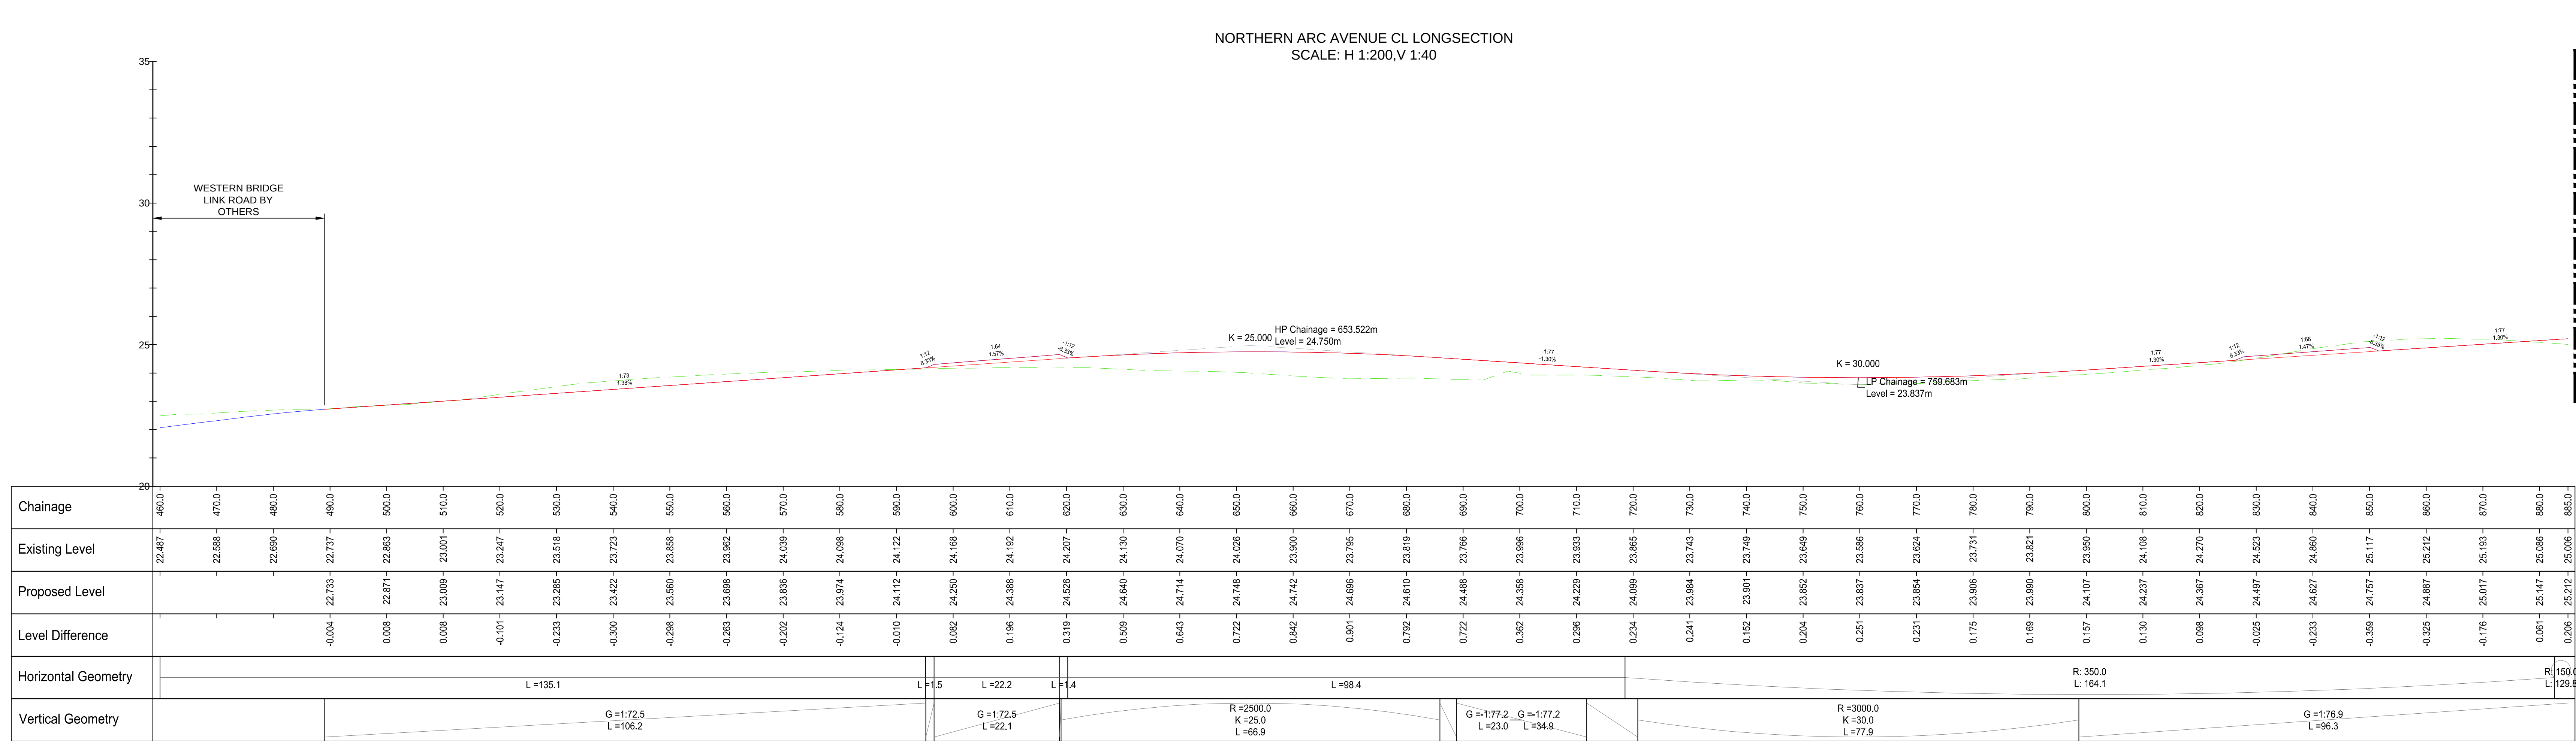

FOR APPROVAL

SUITABILITY

S4 FOR STAGE APPROVAL

ISSUE/REVISION

PI1	2012/02/04	FOR PLANNING SUBMISSION
PI2	15/01/2024	FOR APPROVAL
PI3	10/11/2023	FIRST ISSUE
IR	DATE	DESCRIPTION

PROJECT NUMBER

60610807

SHEET TITLE

ROAD LONGSECTIONS
SHEET 1

SHEET NUMBER

60610807-ACM-CS-ZZ-DR-HW-00-0631