


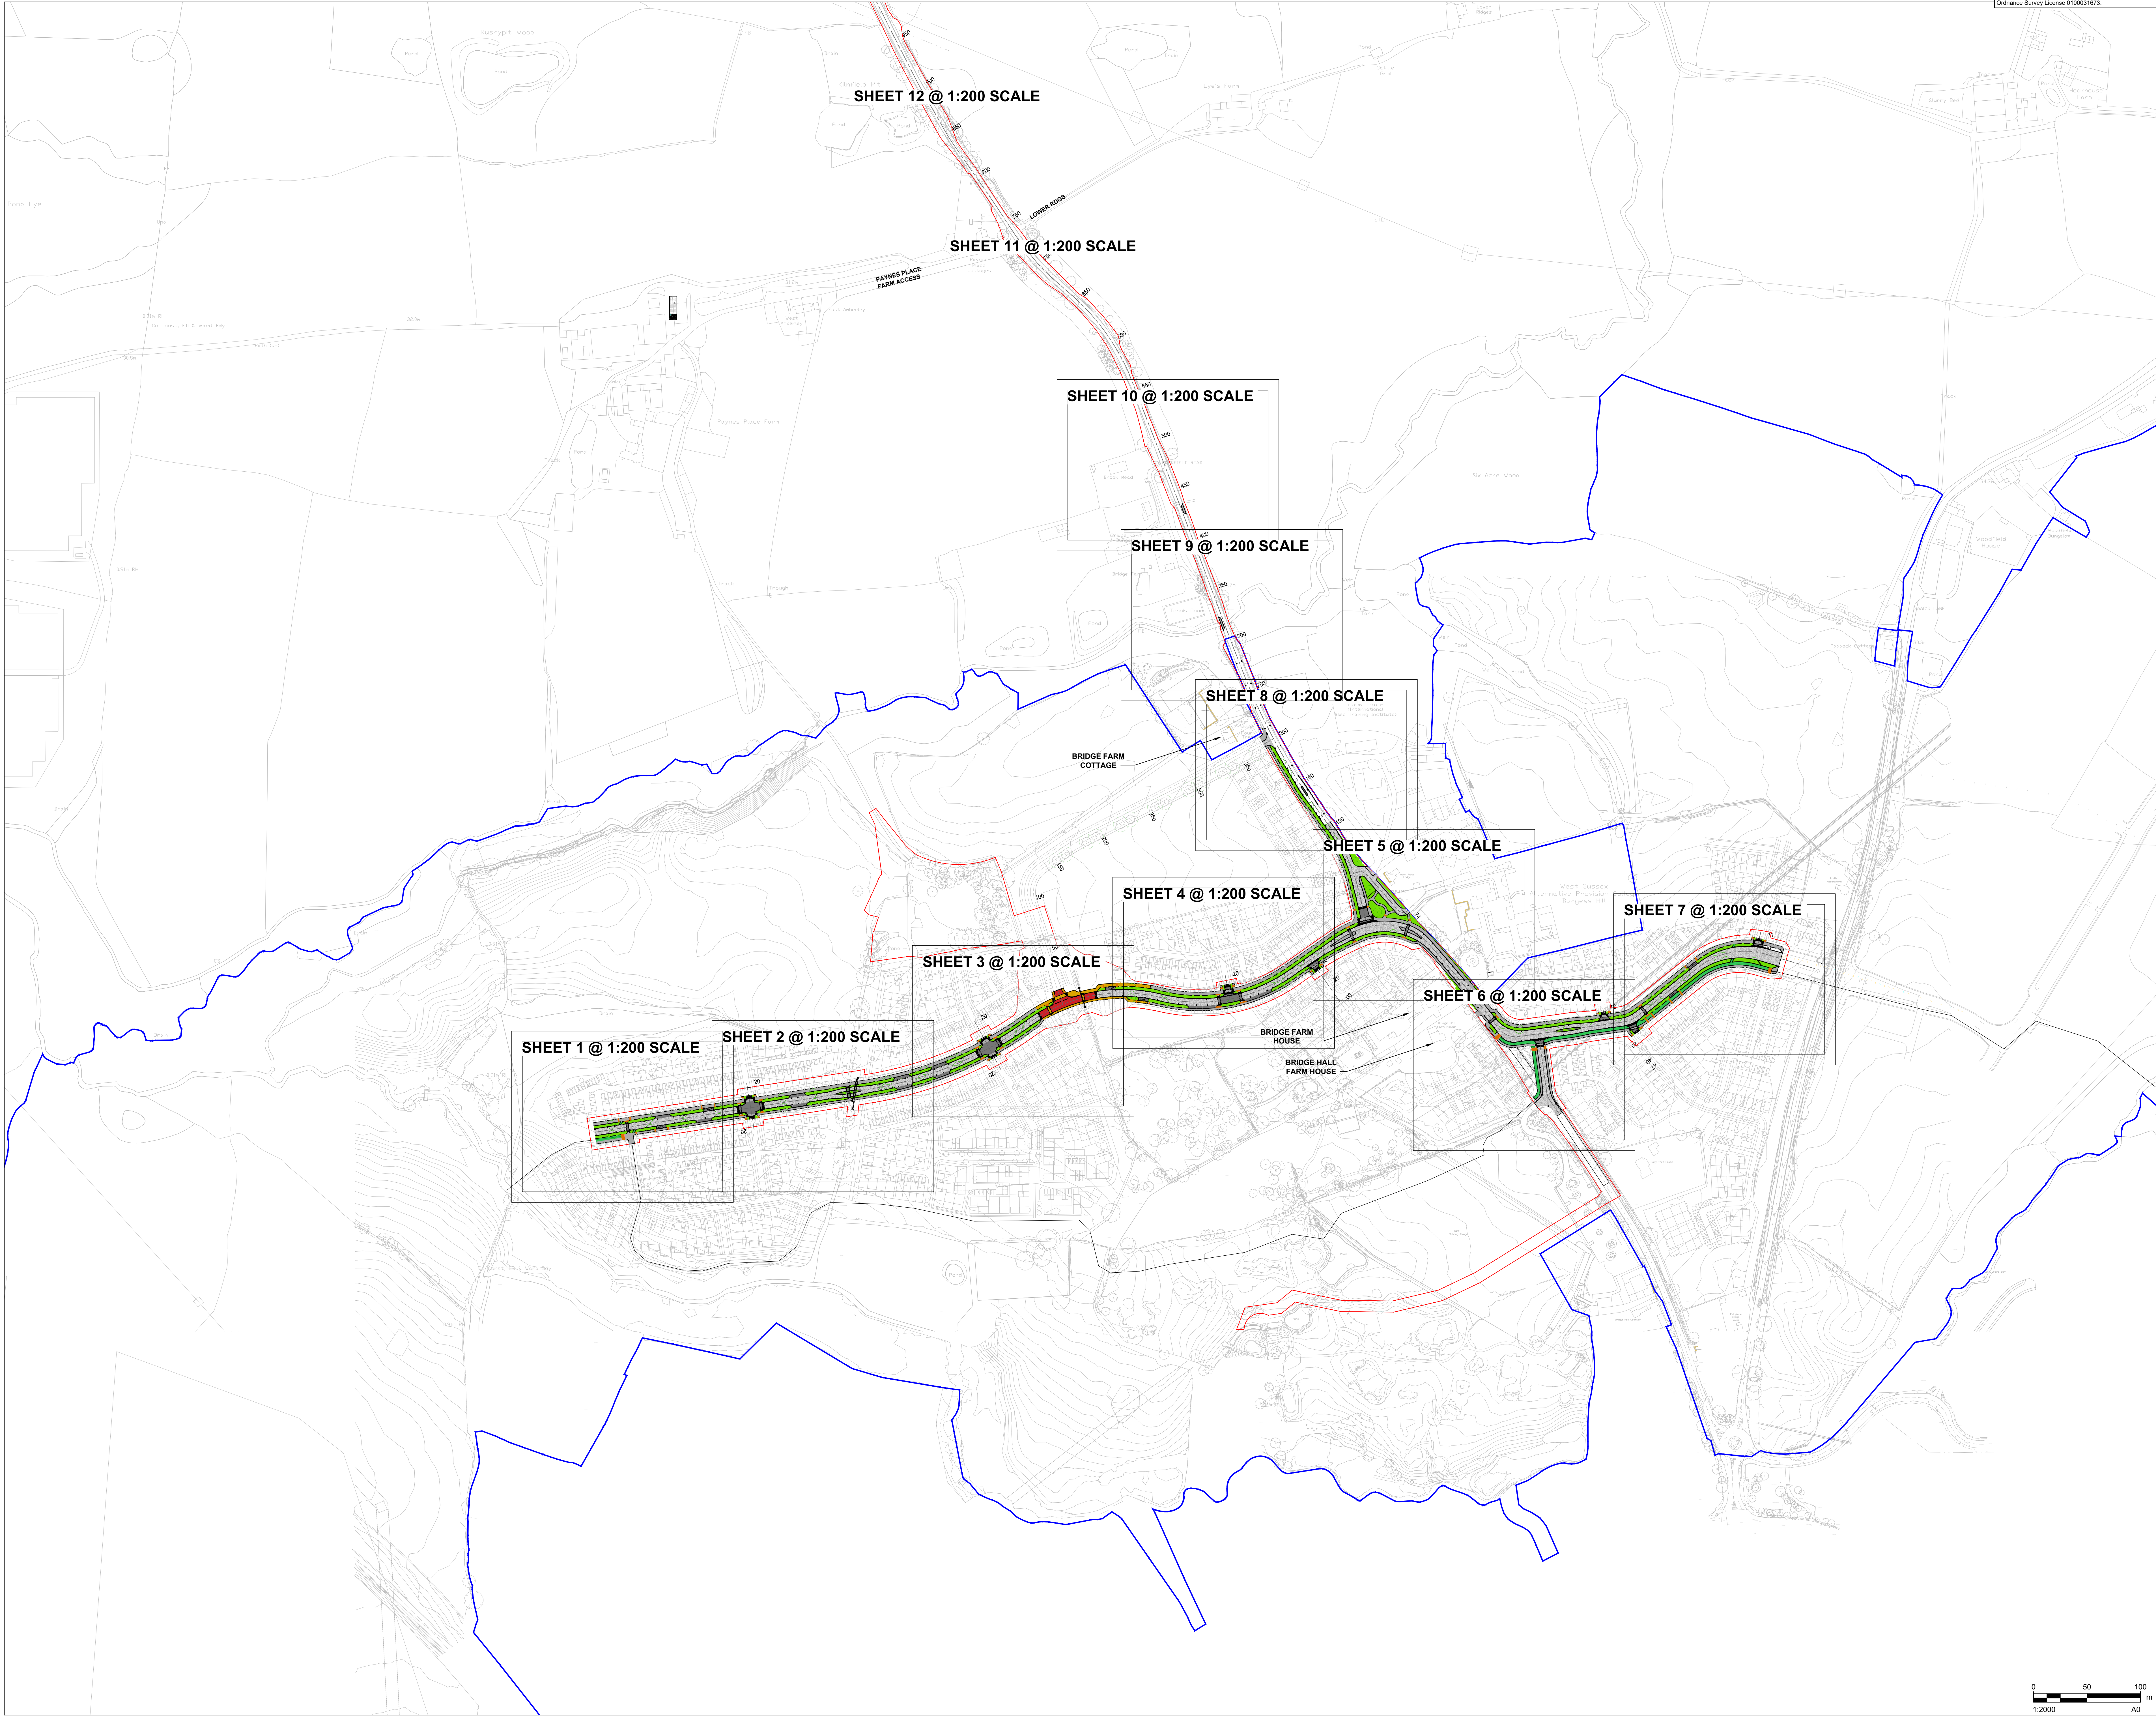

CLIENT
Homes England

AECOM
MARLBOROUGH COURT
10 BRICKET ROAD
ST ALBANS, AL1 3JX, UK
Tel: +44 (0)1727 535 000
www.aecom.com

Scheme Planning Application Boundary

FOR APPROVAL

S4 FOR STAGE APPROVAL

P02	12/02/2025	FOR PLANNING SUBMISSION
P01	2012/2024	FOR PLANNING SUBMISSION
I/R	DATE	DESCRIPTION

60610807

SHEET NUMBER

60610807-ACM-CS-ZZ-DR-HW-0700