

North
Elevation

Second Floor
Datum 5091

First Floor
Datum 2500

Ground Floor
Datum 0



East
Elevation

Second Floor
Datum 5091

First Floor
Datum 2500

Ground Floor
Datum 0



South
Elevation

Second Floor
Datum 5091

First Floor
Datum 2500

Ground Floor
Datum 0




West
Elevation

Second Floor
Datum 5091

First Floor
Datum 2500

Ground Floor
Datum 0

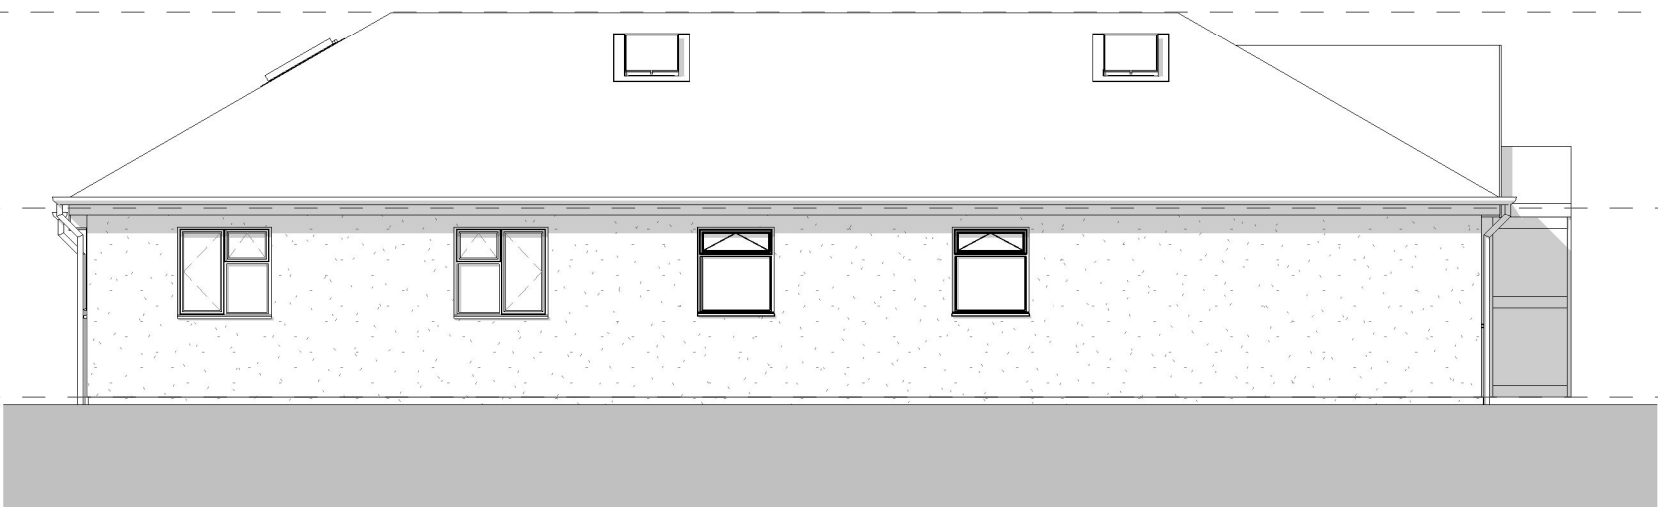

25 Sydney Road
4.201 GA Elevations