


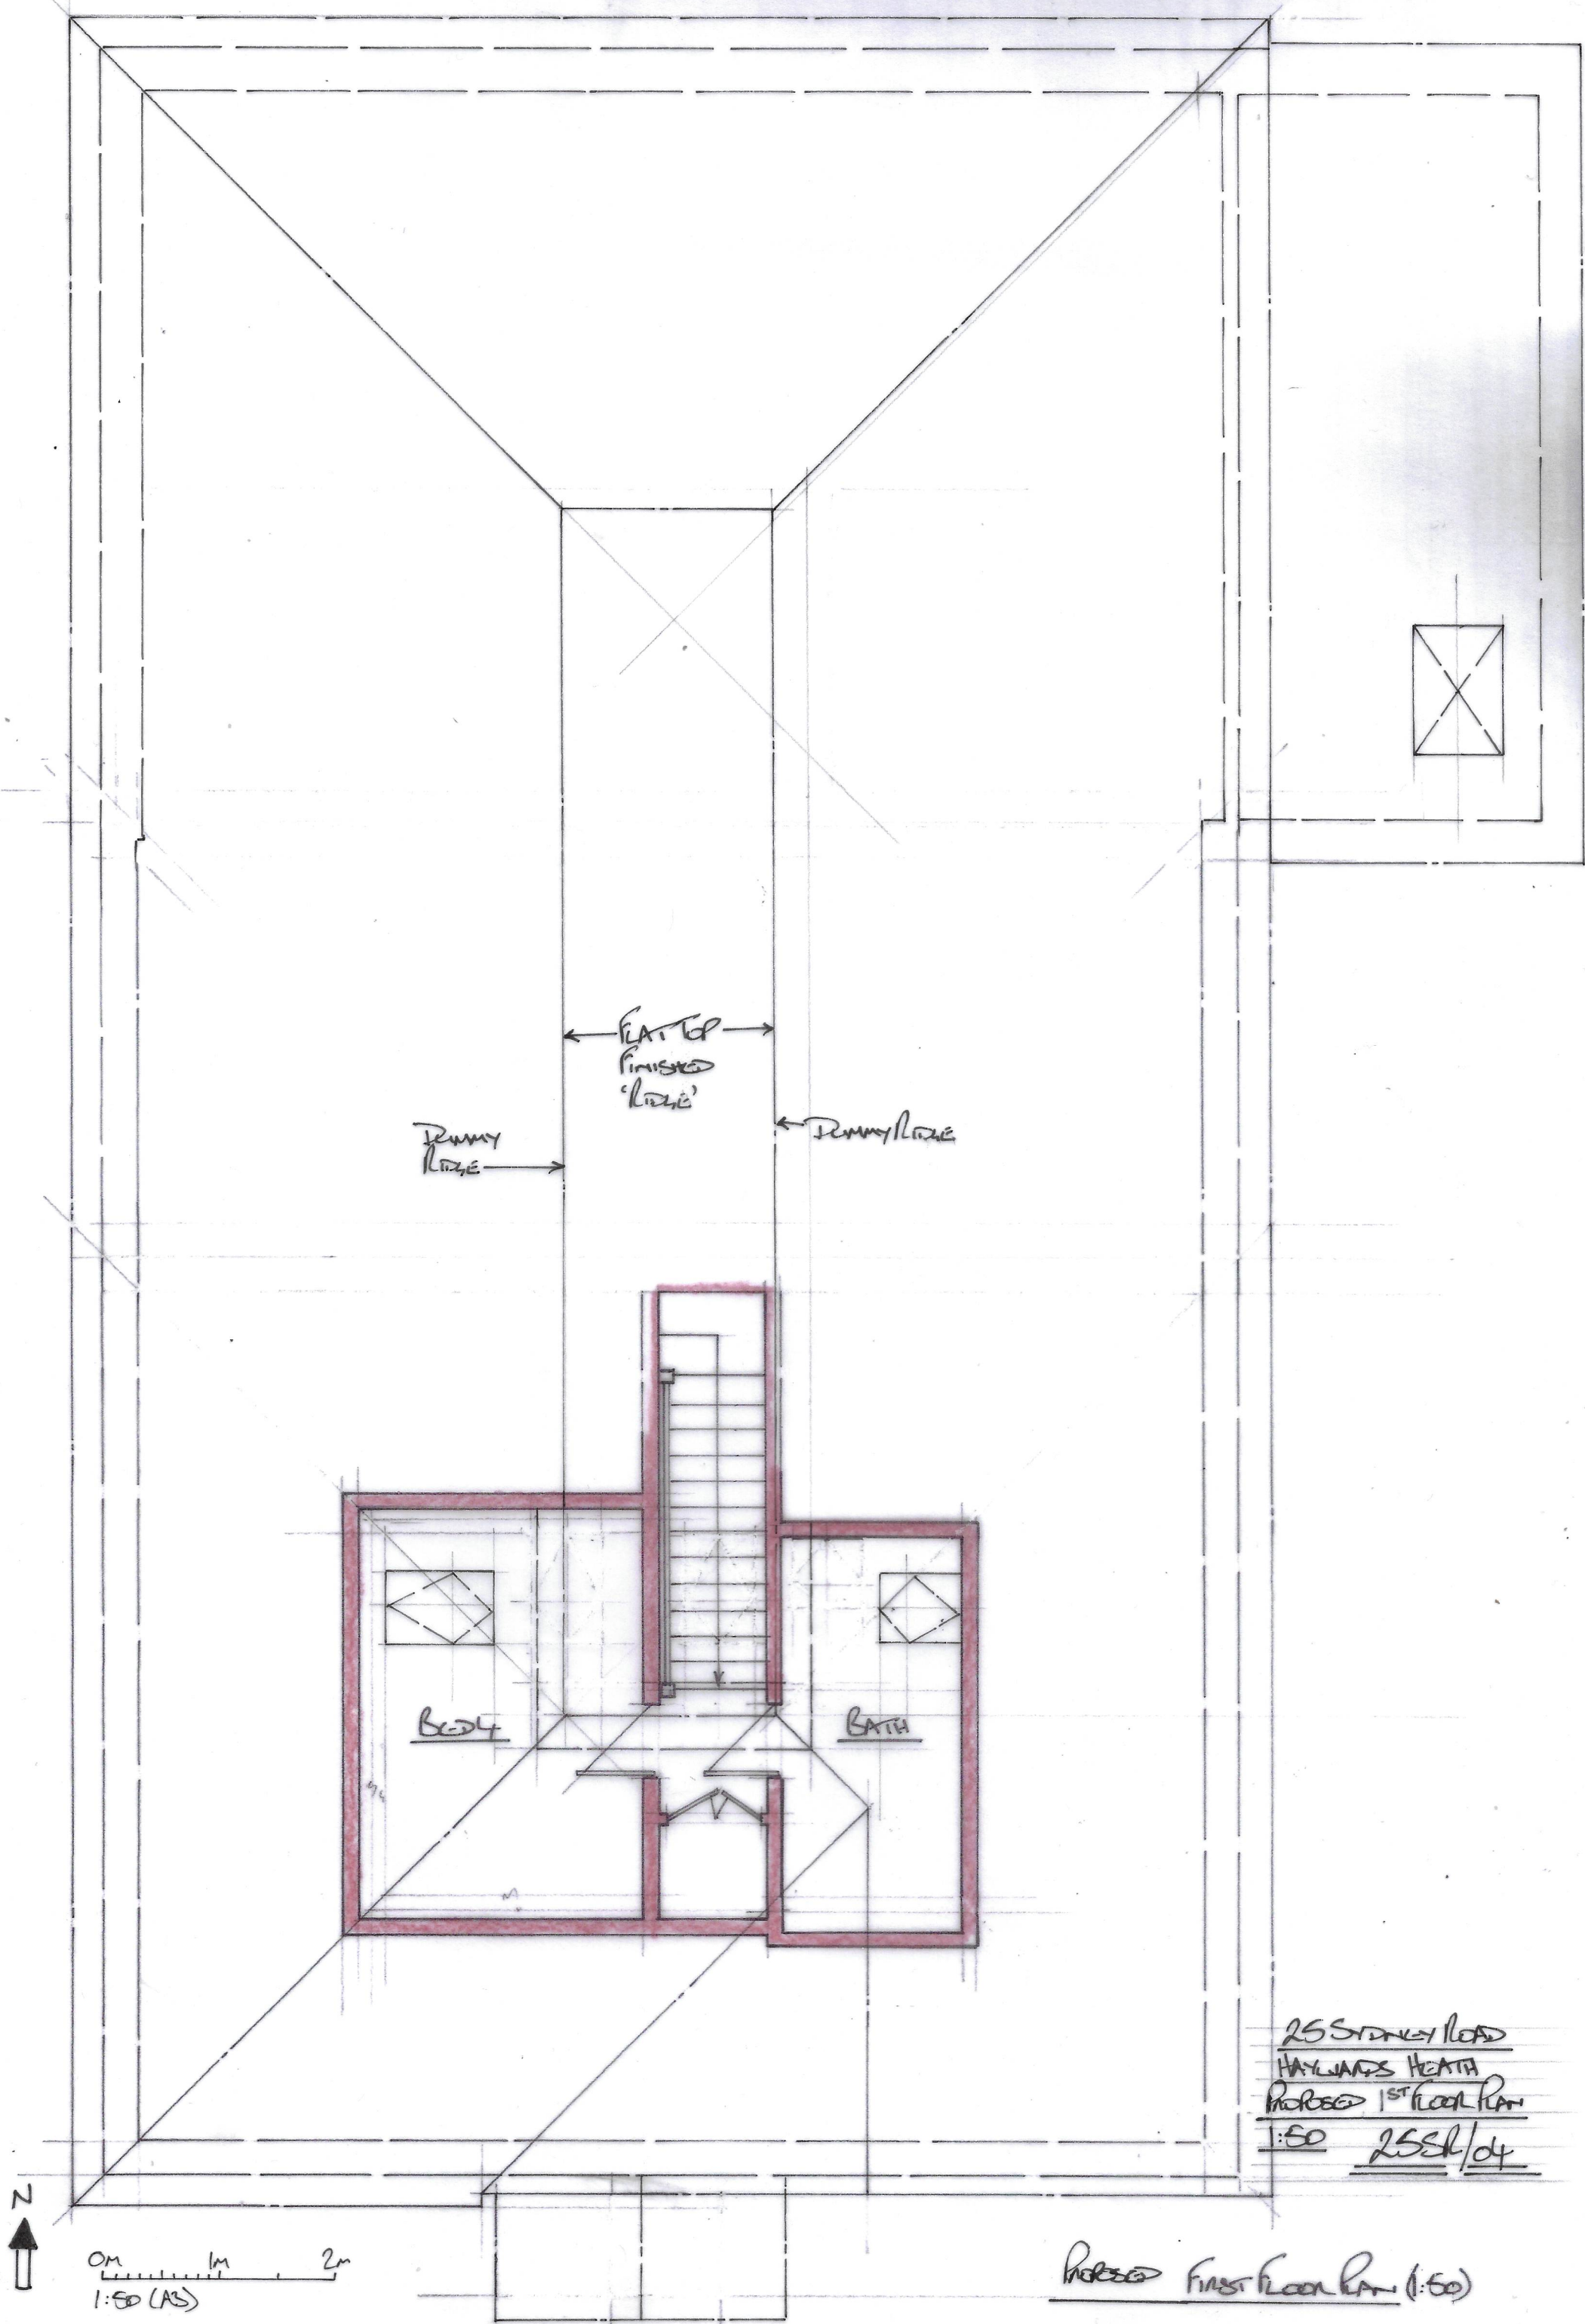

FLAT TOP
FINISHED
'LODE'

DUMMY
LODGE

DUMMY
LODGE

BED

BATH

25 STONEY ROAD
HAYWARDS HEATH
PROPOSED 1ST FLOOR PLAN
1:50 25/8/04

0m 1m 2m
1:50 (AS)

PROPOSED FIRST FLOOR PLAN (1:50)