


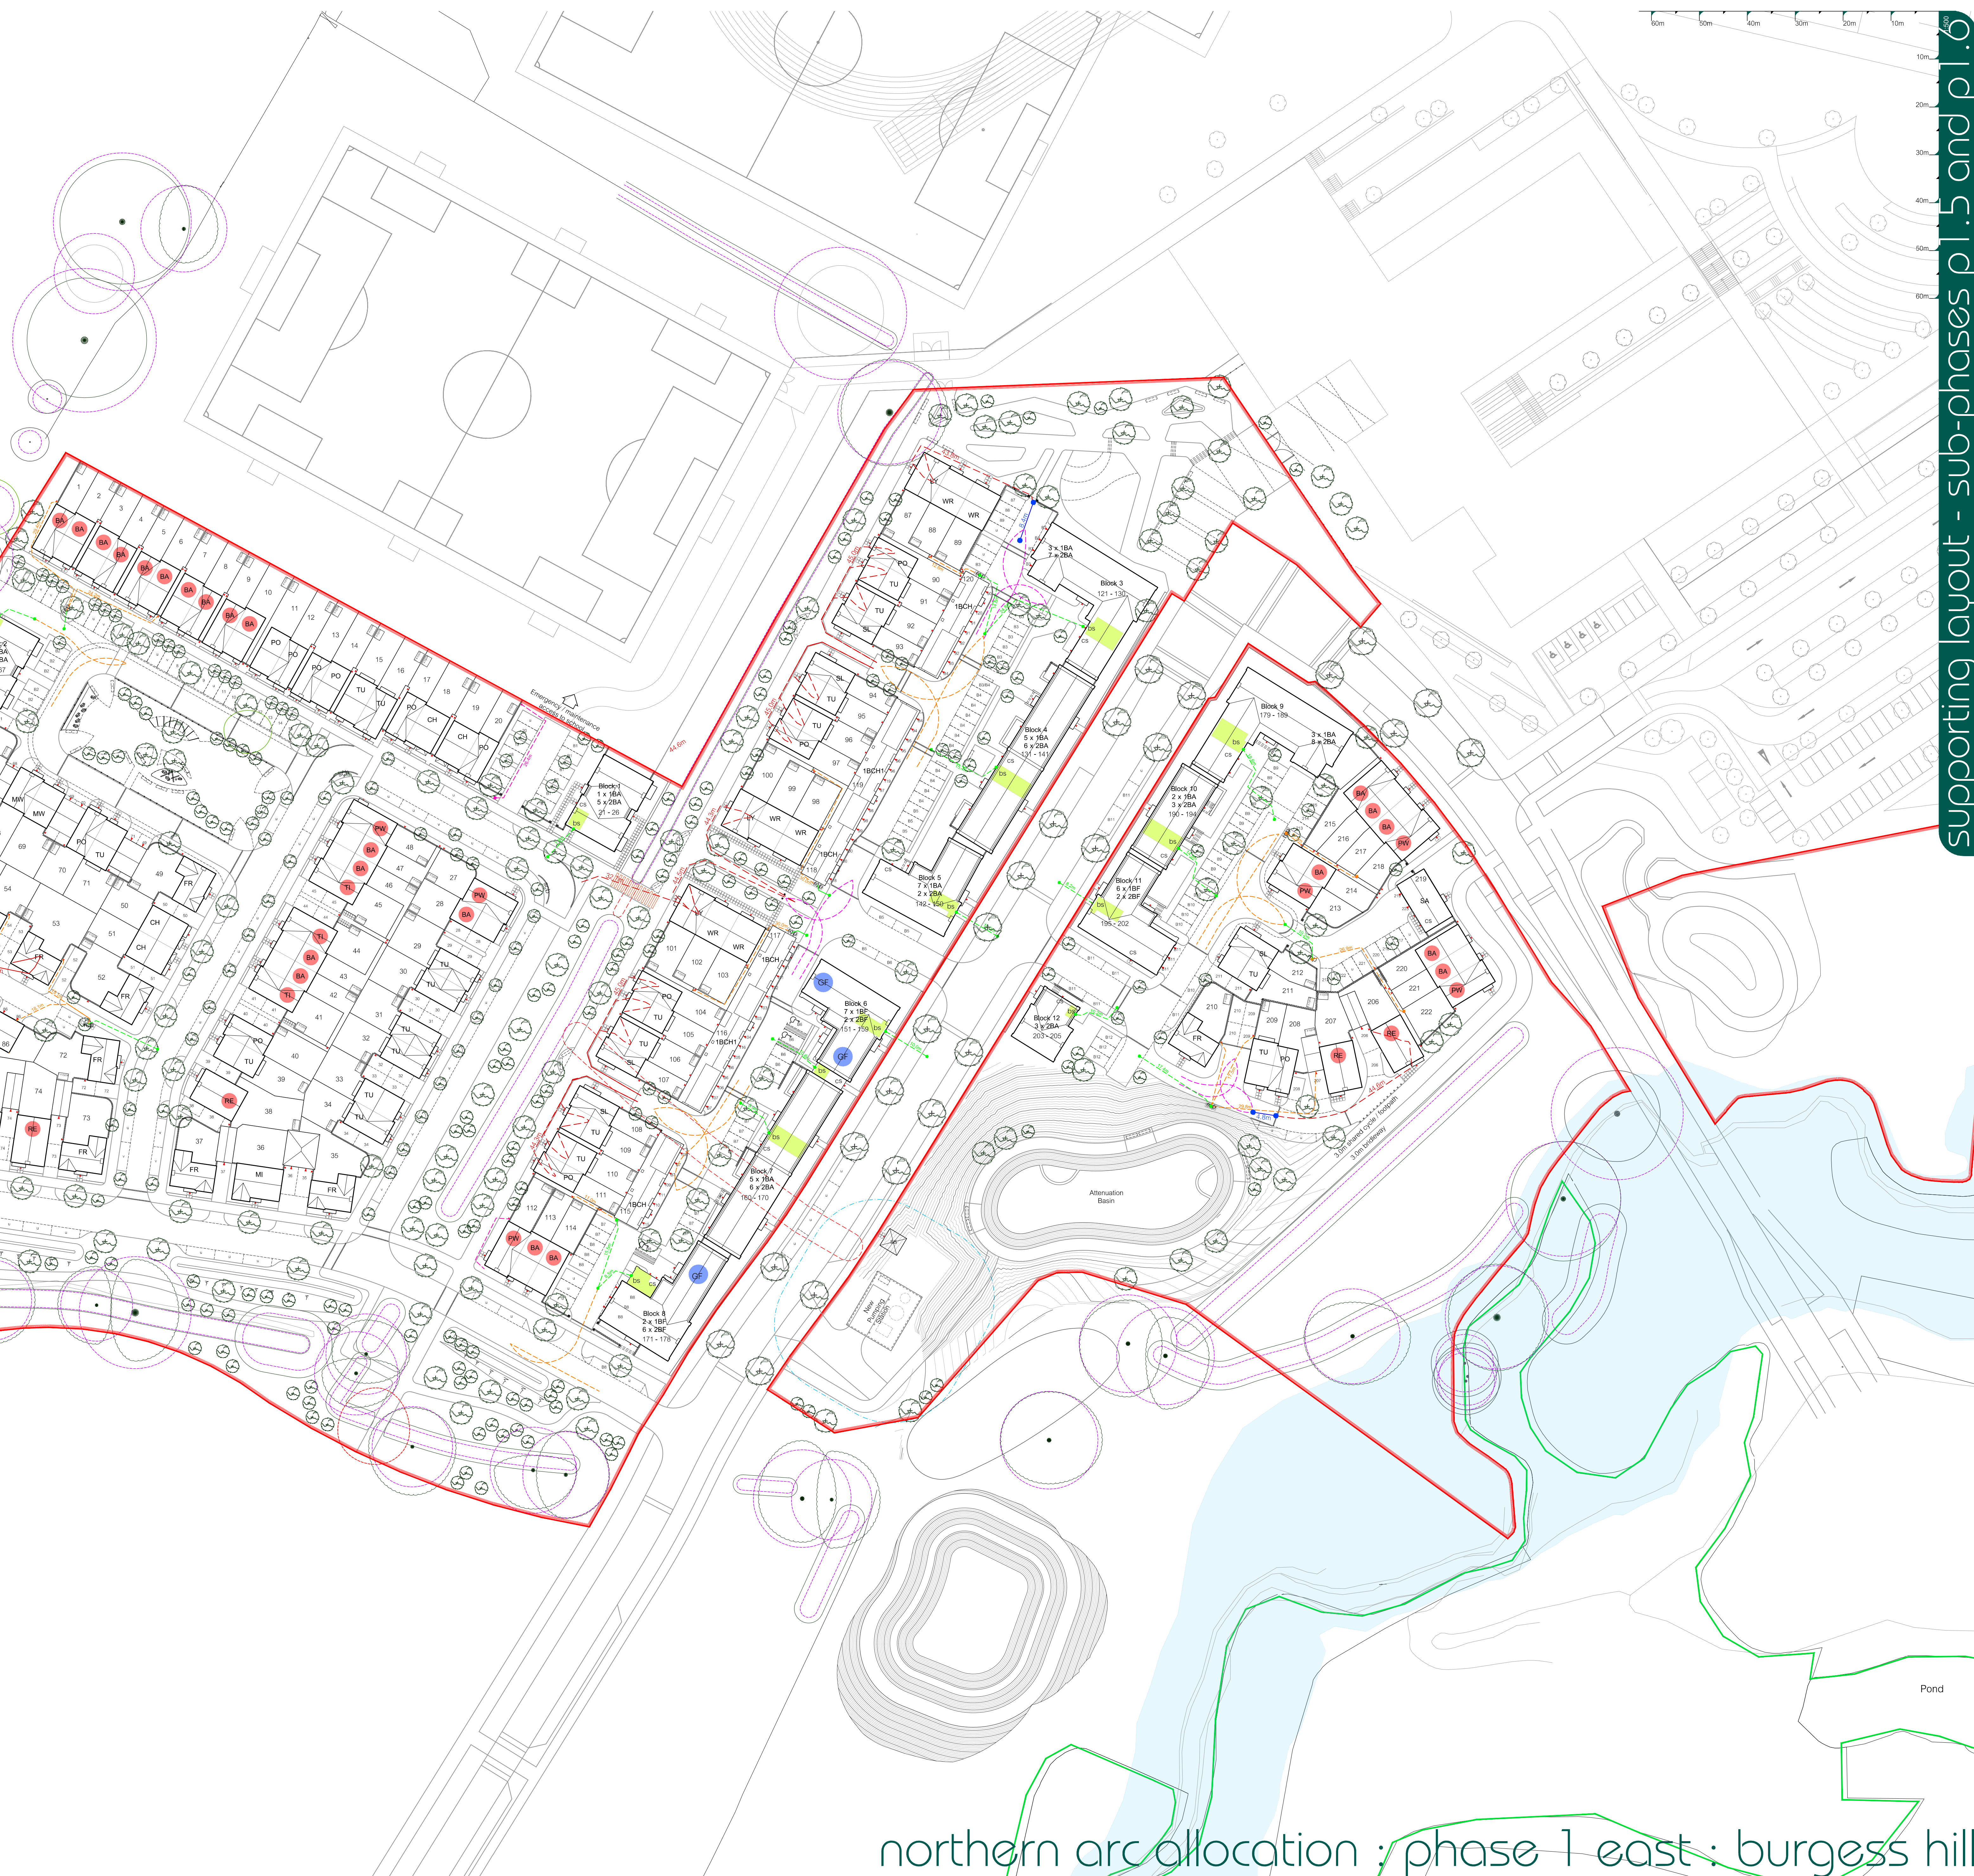

Supporting layout - sub-phases P1.5 and P1.6

northern arc allocation : phase 1 east : burgess hill