




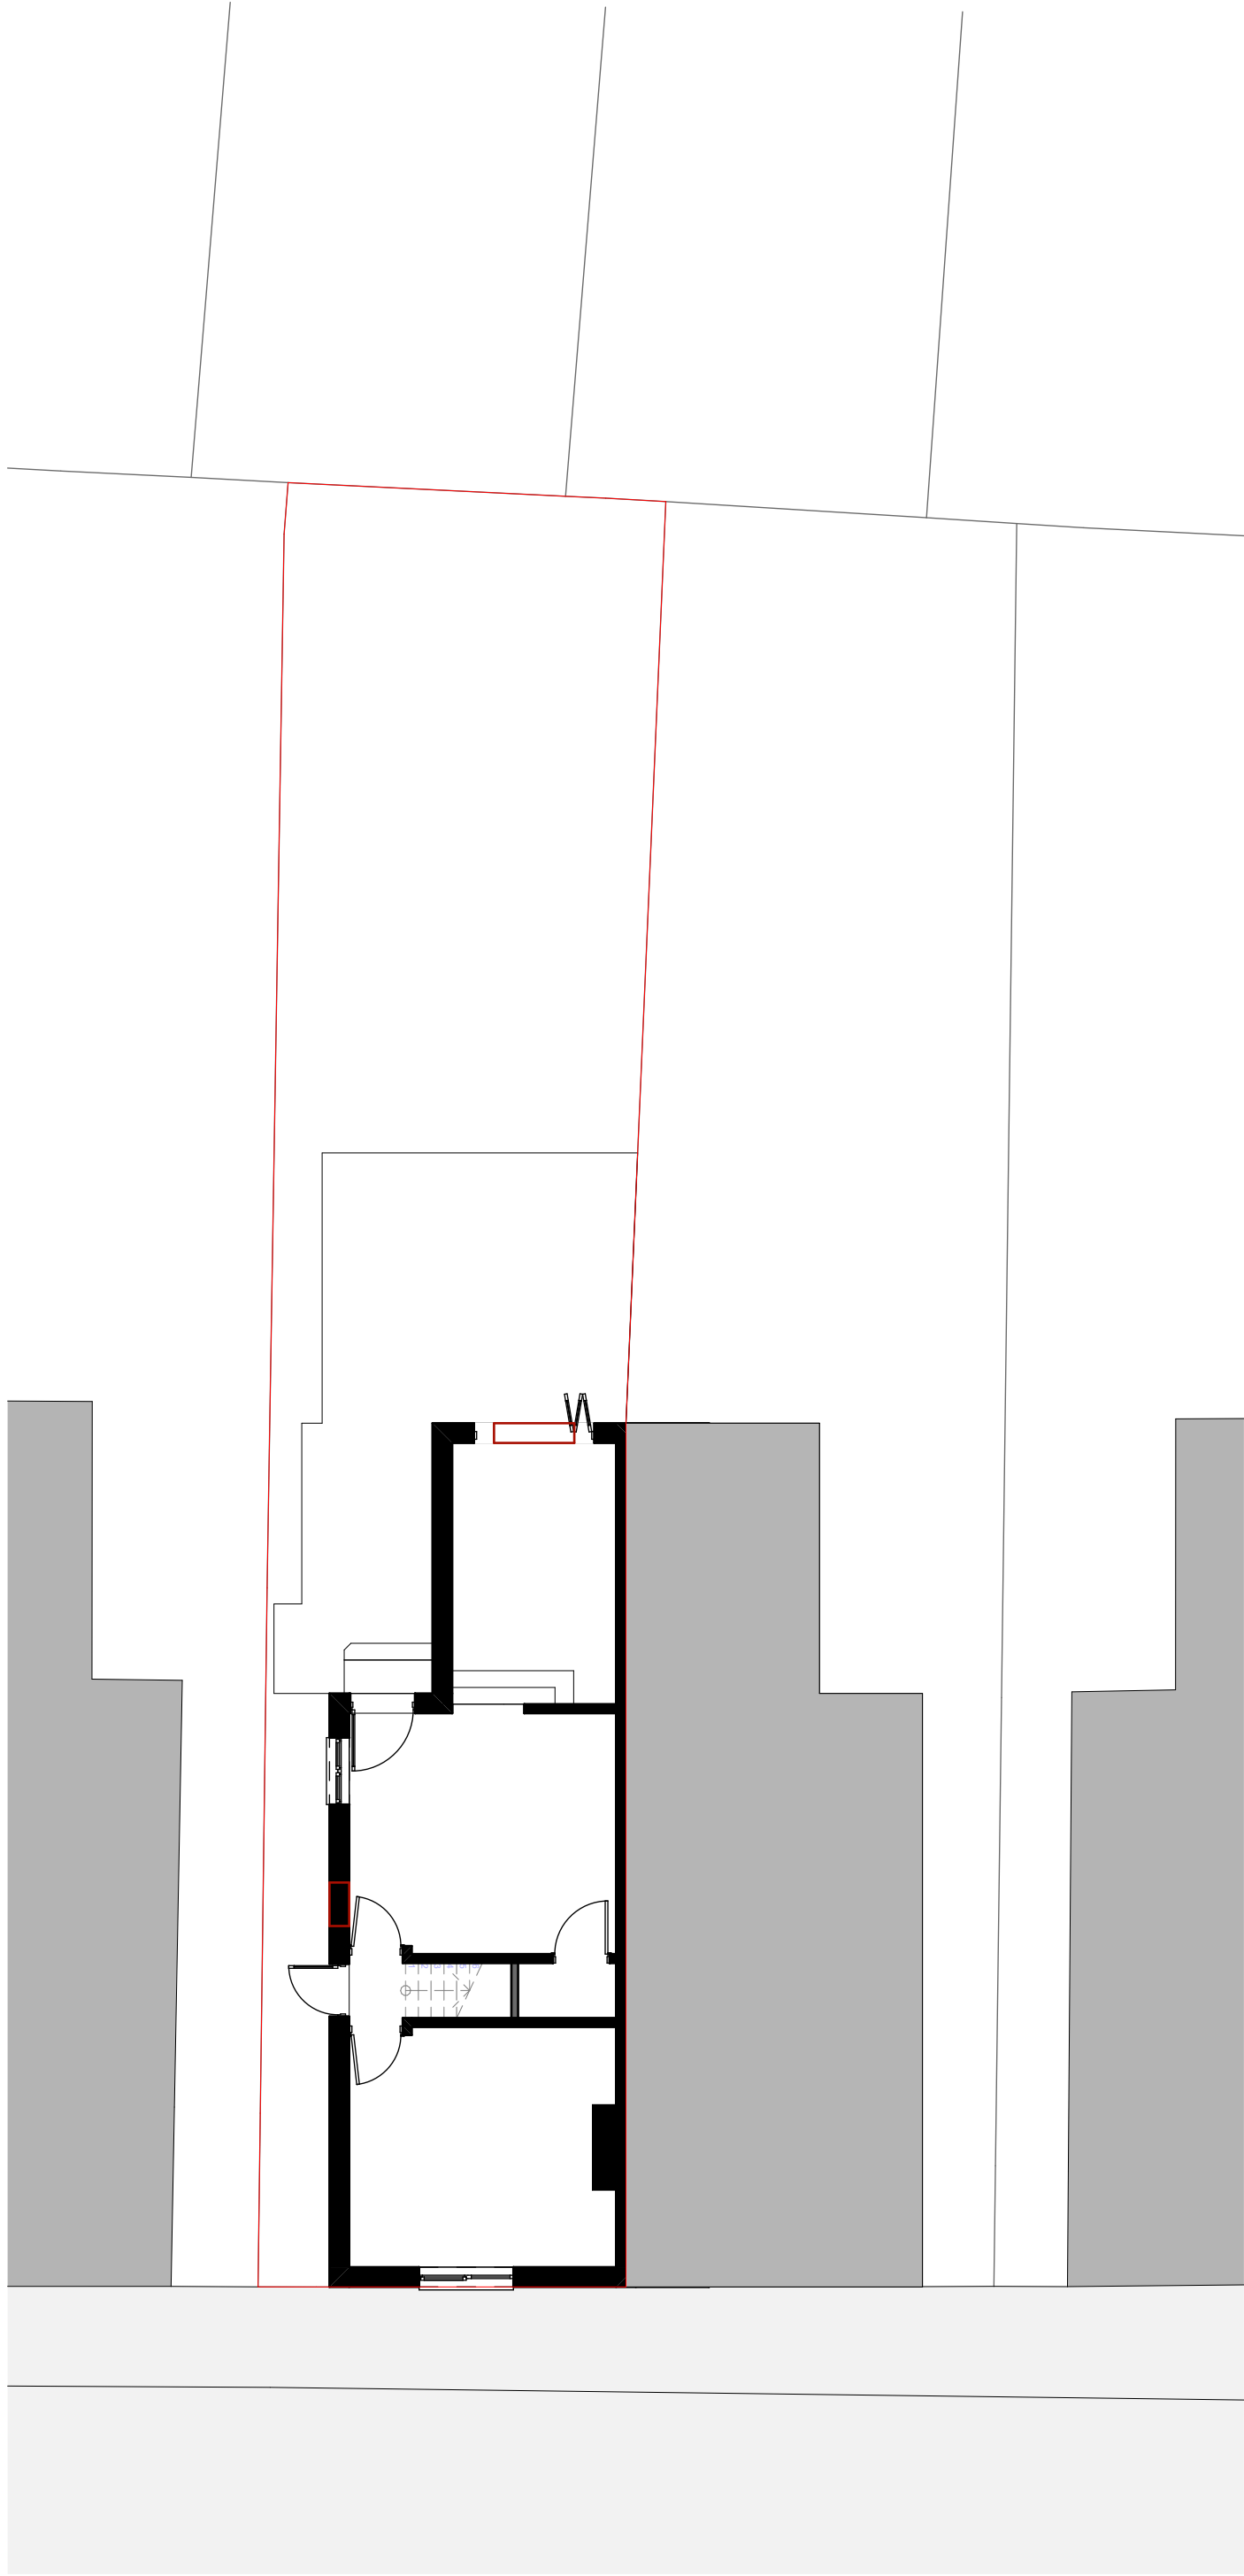

Proposed Site Plan - 1:100

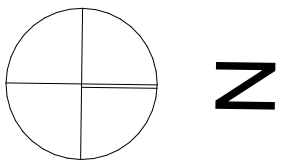

Proposed Block Plan - 1:200

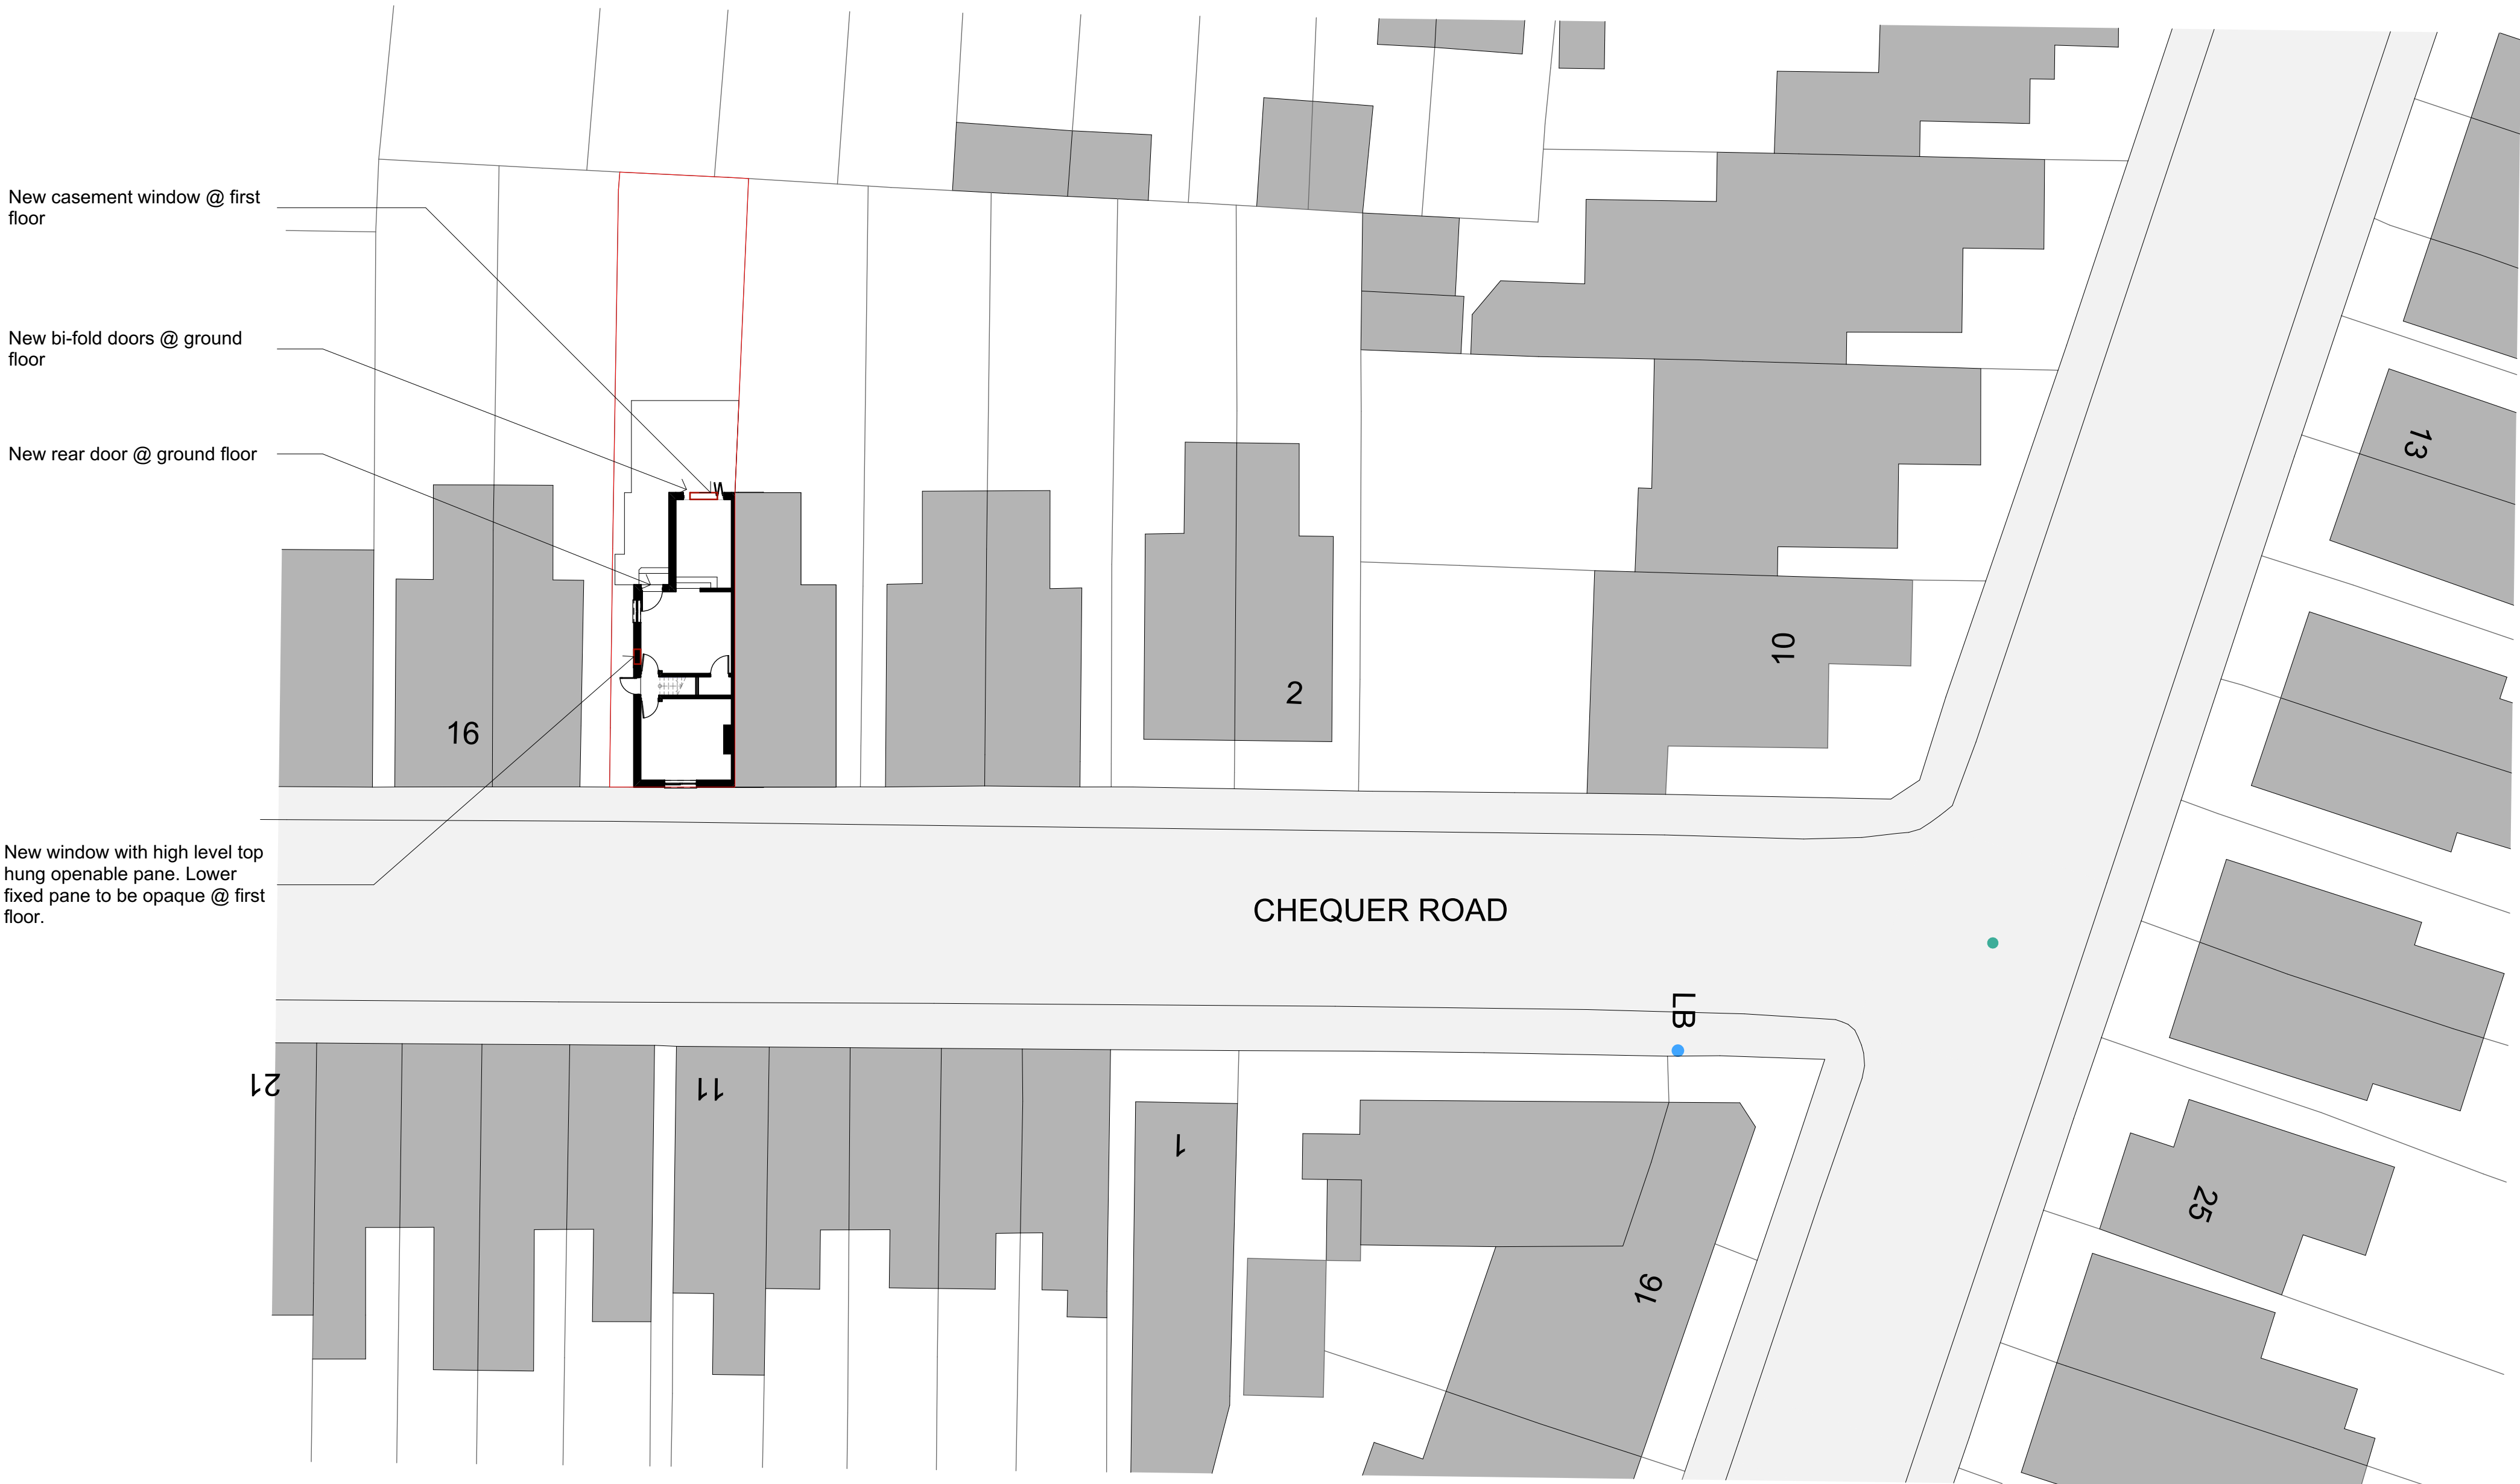