


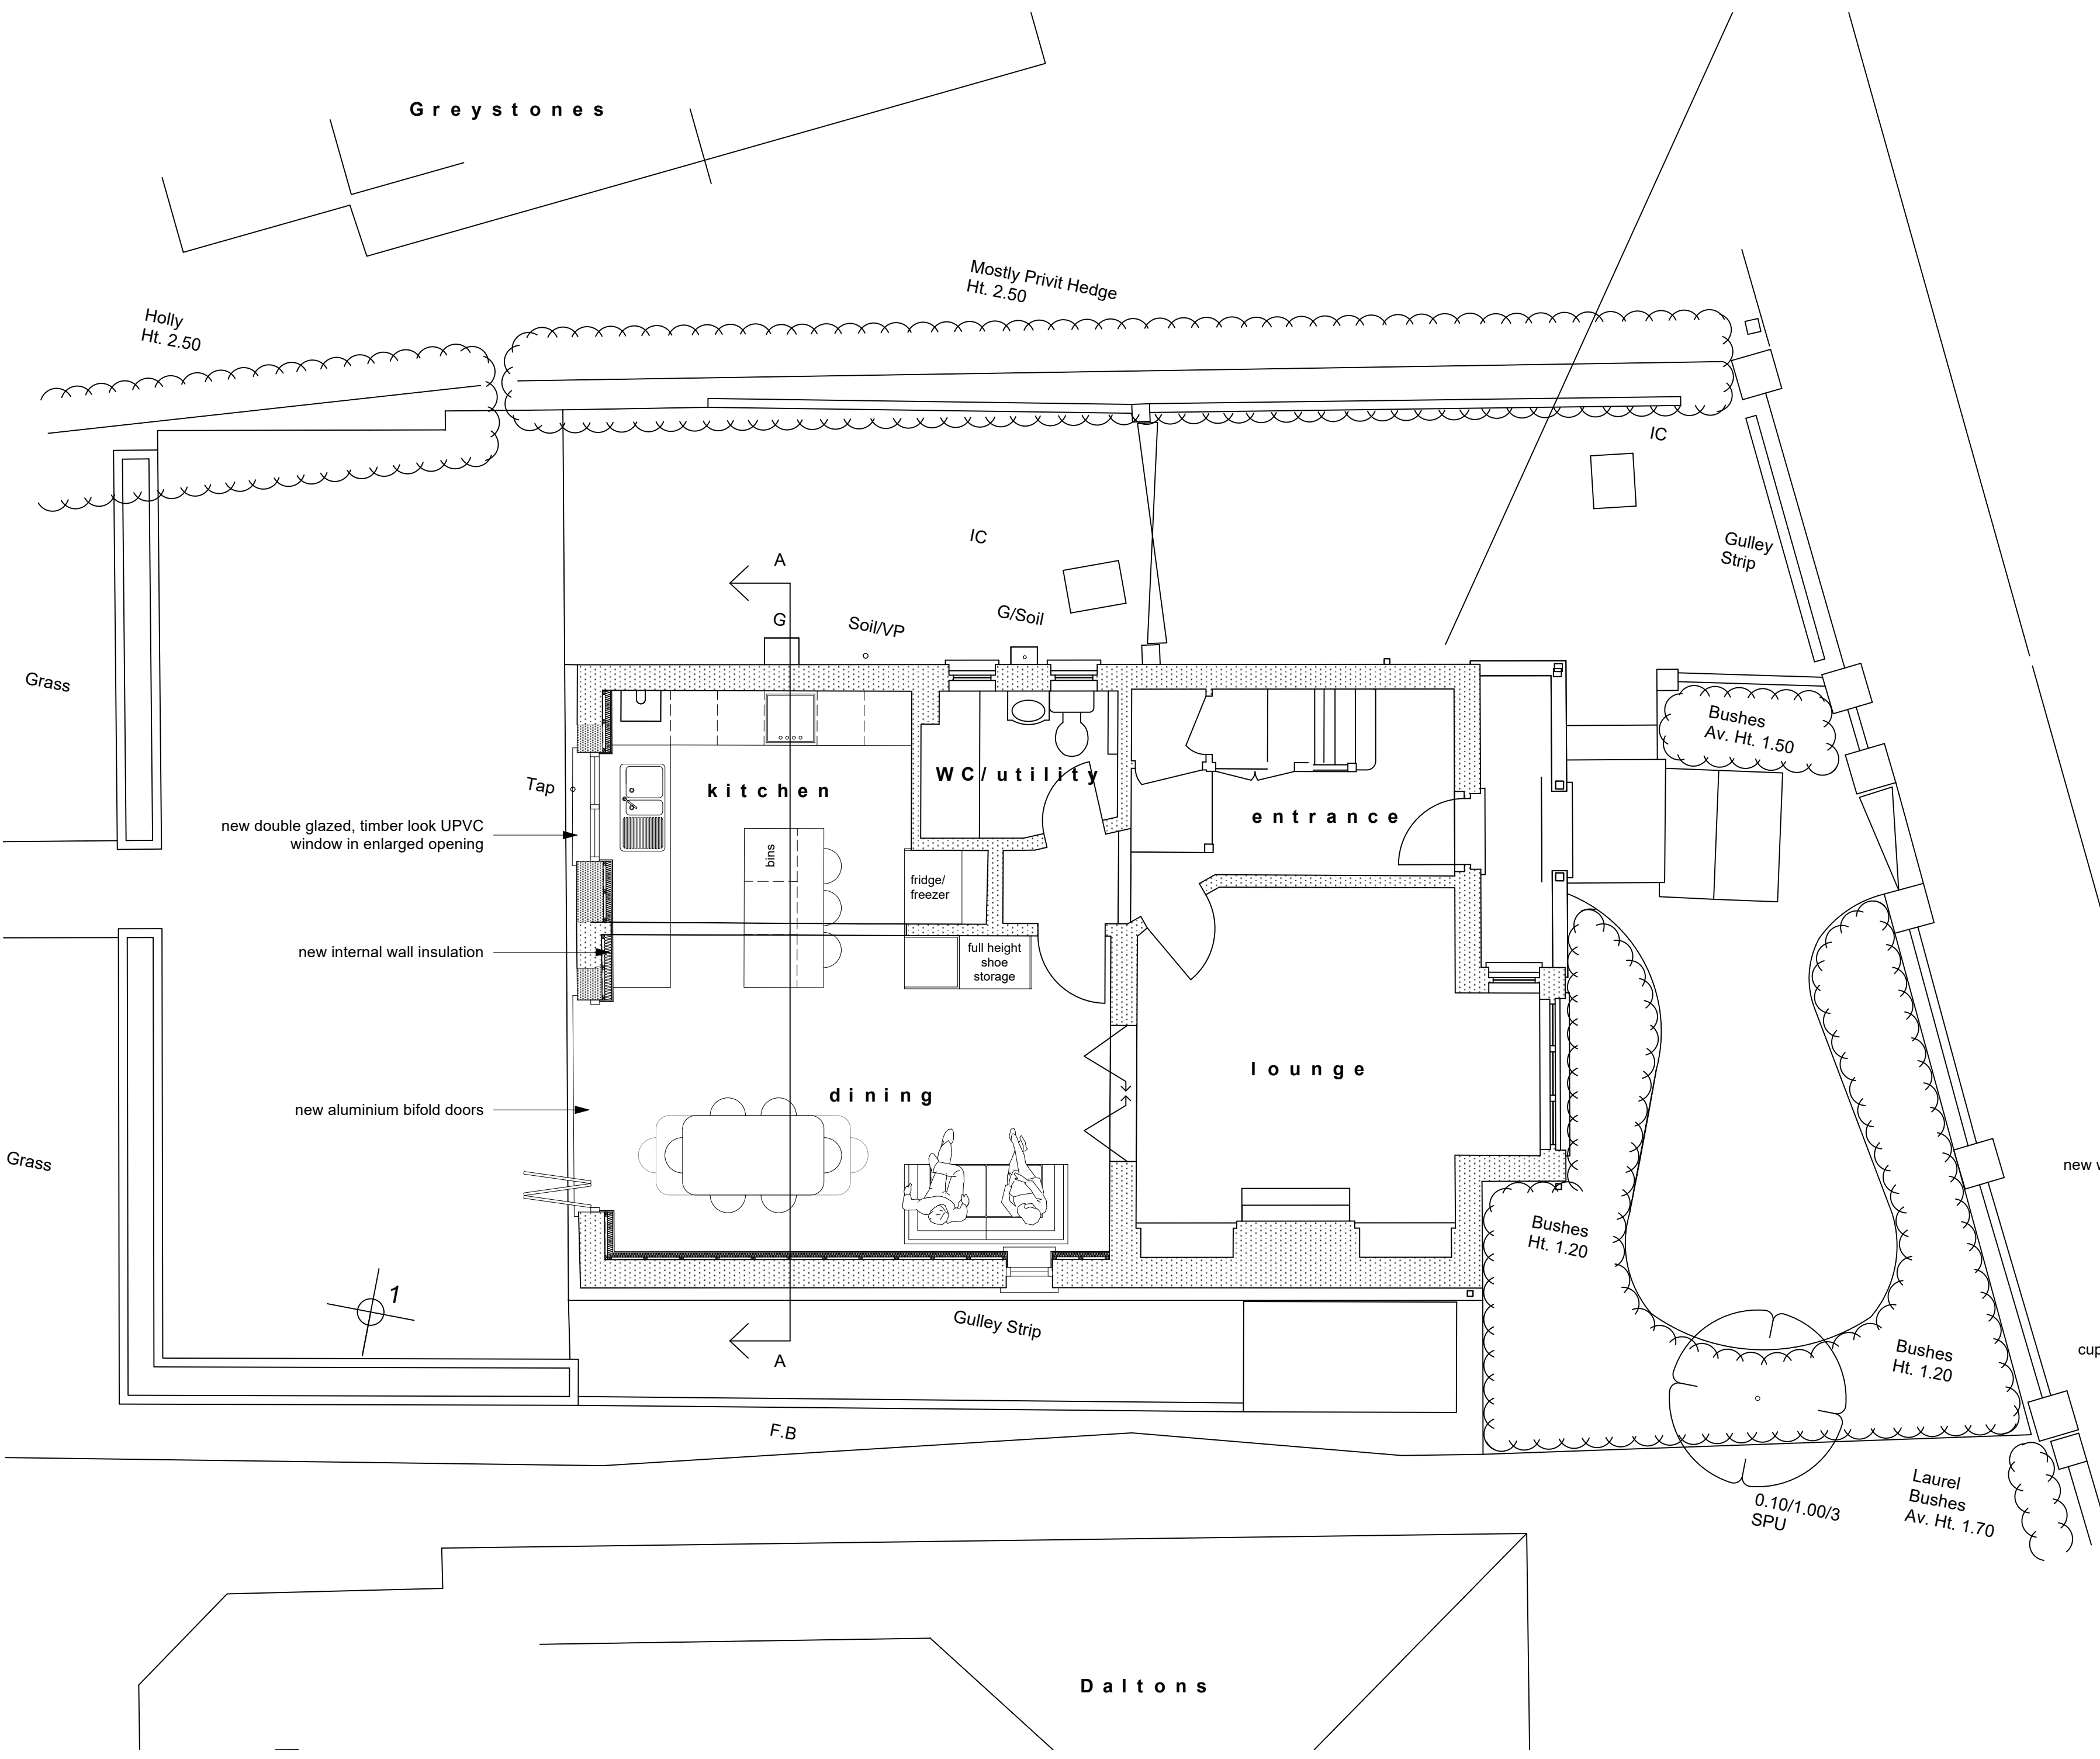

ground floor and site plan

