
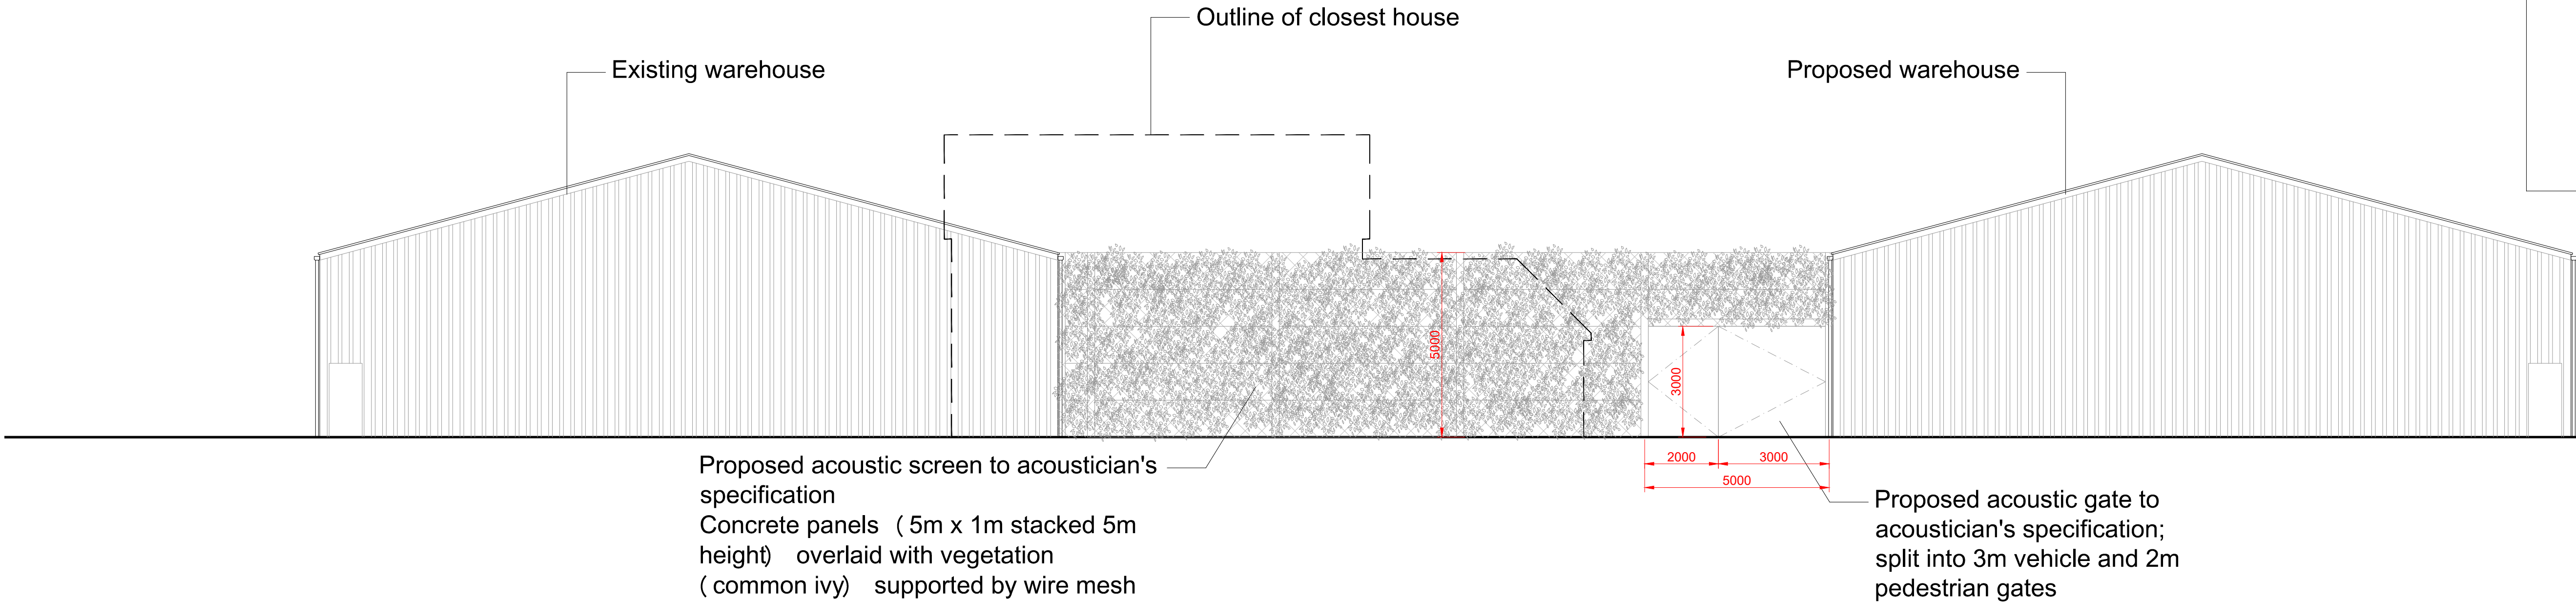


DO NOT SCALE FROM THIS DRAWING | ALL DIMENSIONS TO BE CHECKED ON SITE | IF DISCREPANCIES OR DOUBT CONTACT DRAWING OFFICE.


COMPLIANCE WITH PLANNING CONSENT & CONDITIONS TO BE RESPONSIBILITY OF MAIN CONTRACTOR | SITE COMPLIANCE WITH BUILDING CONTROL TO BE DUTY OF MAIN CONTRACTOR | BUILDING CONTROL TO ASSESS ALL WORKS ON SITE AND AGREE COMPLIANCE PRIOR TO CONTRACTOR PROGRESSING WORKS.

THIS DRAWING IS ONLY LICENSED FOR THE PURPOSE INDICATED IN THE STATUS BAR.

UNAUTHORISED USE SHOULD BE REPORTED TO THE DRAWING OFFICE AND ANY SUCH USE IS NOT INDEMNIFIED | DRAWINGS TO BE READ IN CONJUNCTION WITH STRUCTURAL ENGINEERS INFORMATION WHEN NECESSARY | CDM 2015 REGULATIONS APPLY. SEE HSE.GOV.UK FOR DETAILS.

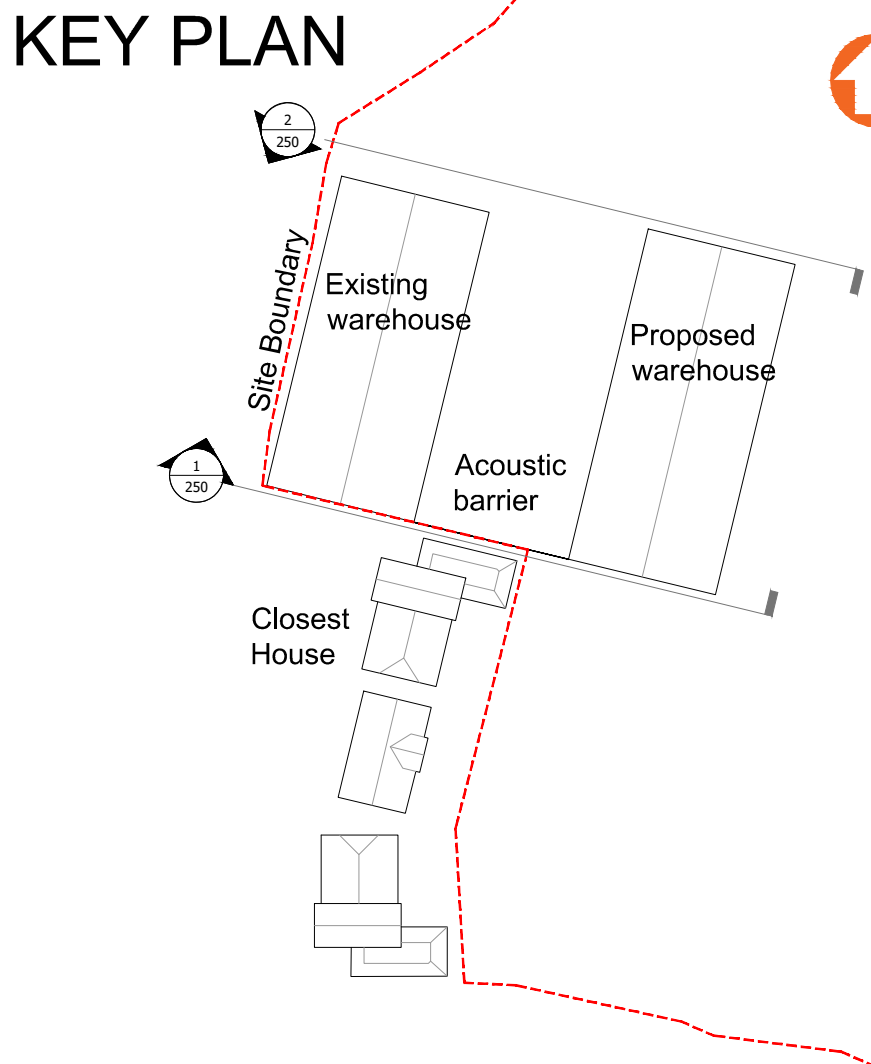

1. SOUTH ELEVATION SHOWING WAREHOUSES AND ACOUSTIC SCREEN

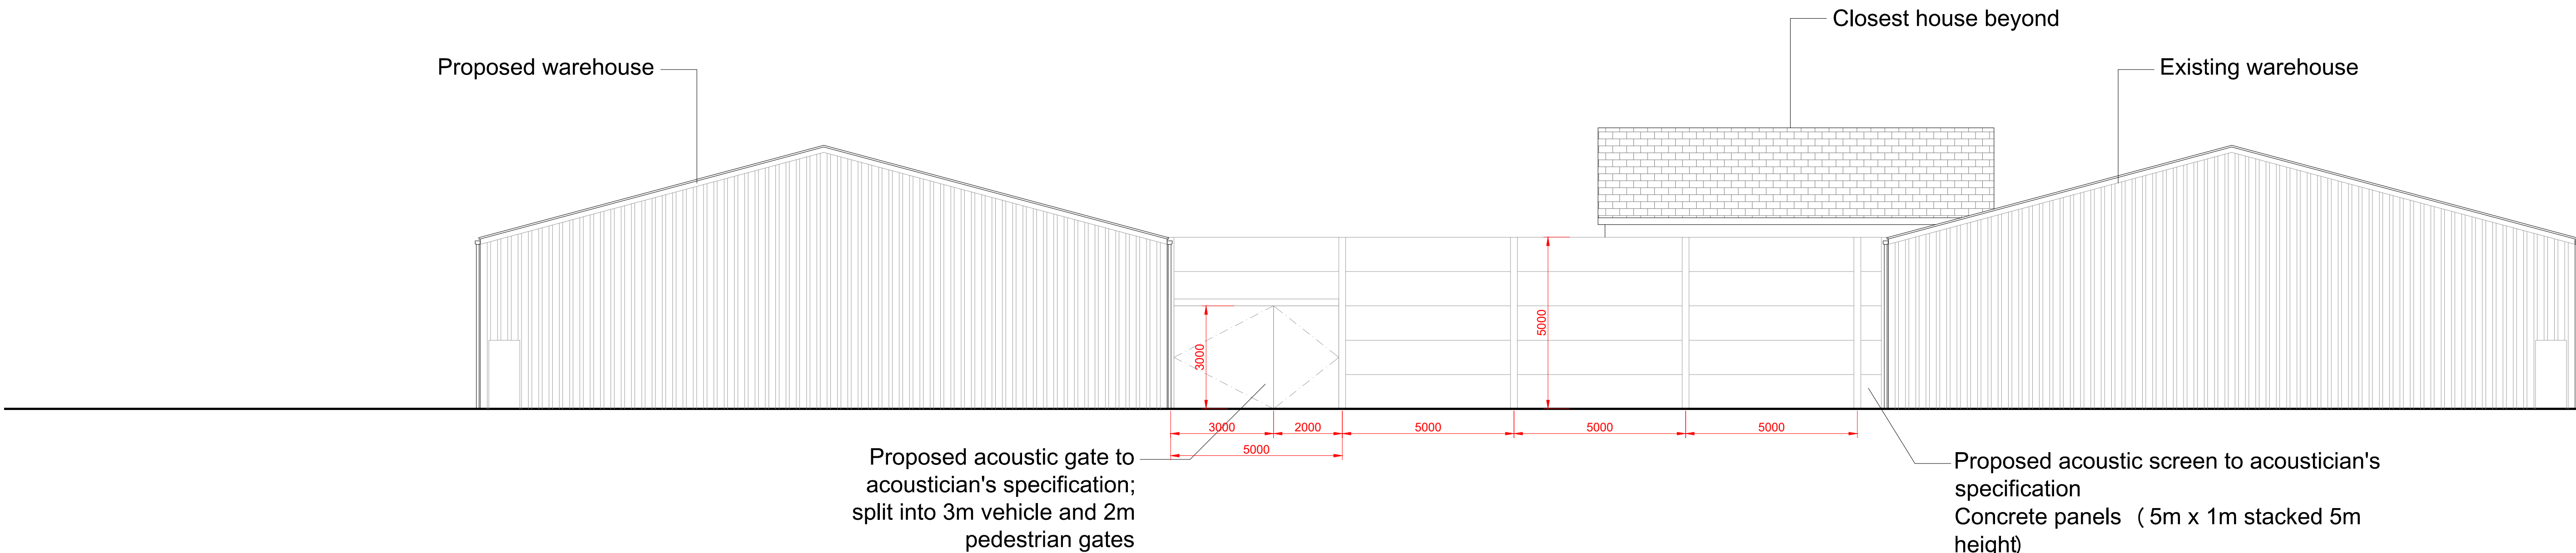

2. NORTH ELEVATION SHOWING WAREHOUSES AND ACOUSTIC SCREEN

REVISIONS			
P3	14/08/24	Gate amended to veh/ped	CG AD
P3	19/06/24	Post setting out amended	CG AD
P2	14/06/24	Amended to client comments	CG AD
P1	31/05/24	INITIAL ISSUE	CG AD
REV	DATE	REVISION	DRW CHK



Client:	Amphibian Scaffolding		
Job:	2402		
Address:	Land at Bolney Valley London Road Bolney, Sussex		
Drawing:	Acoustic Barrier Elevation		
Scale:	1:100 @ A1	PRELIMINARY Liable to change without notice, not for construction	Rev
Drawn	CG		
Checked	AD		
Date:	31/05/2024		
Size	2402-MAL-XX-XX-DR-A		
A1	0250	P4	