



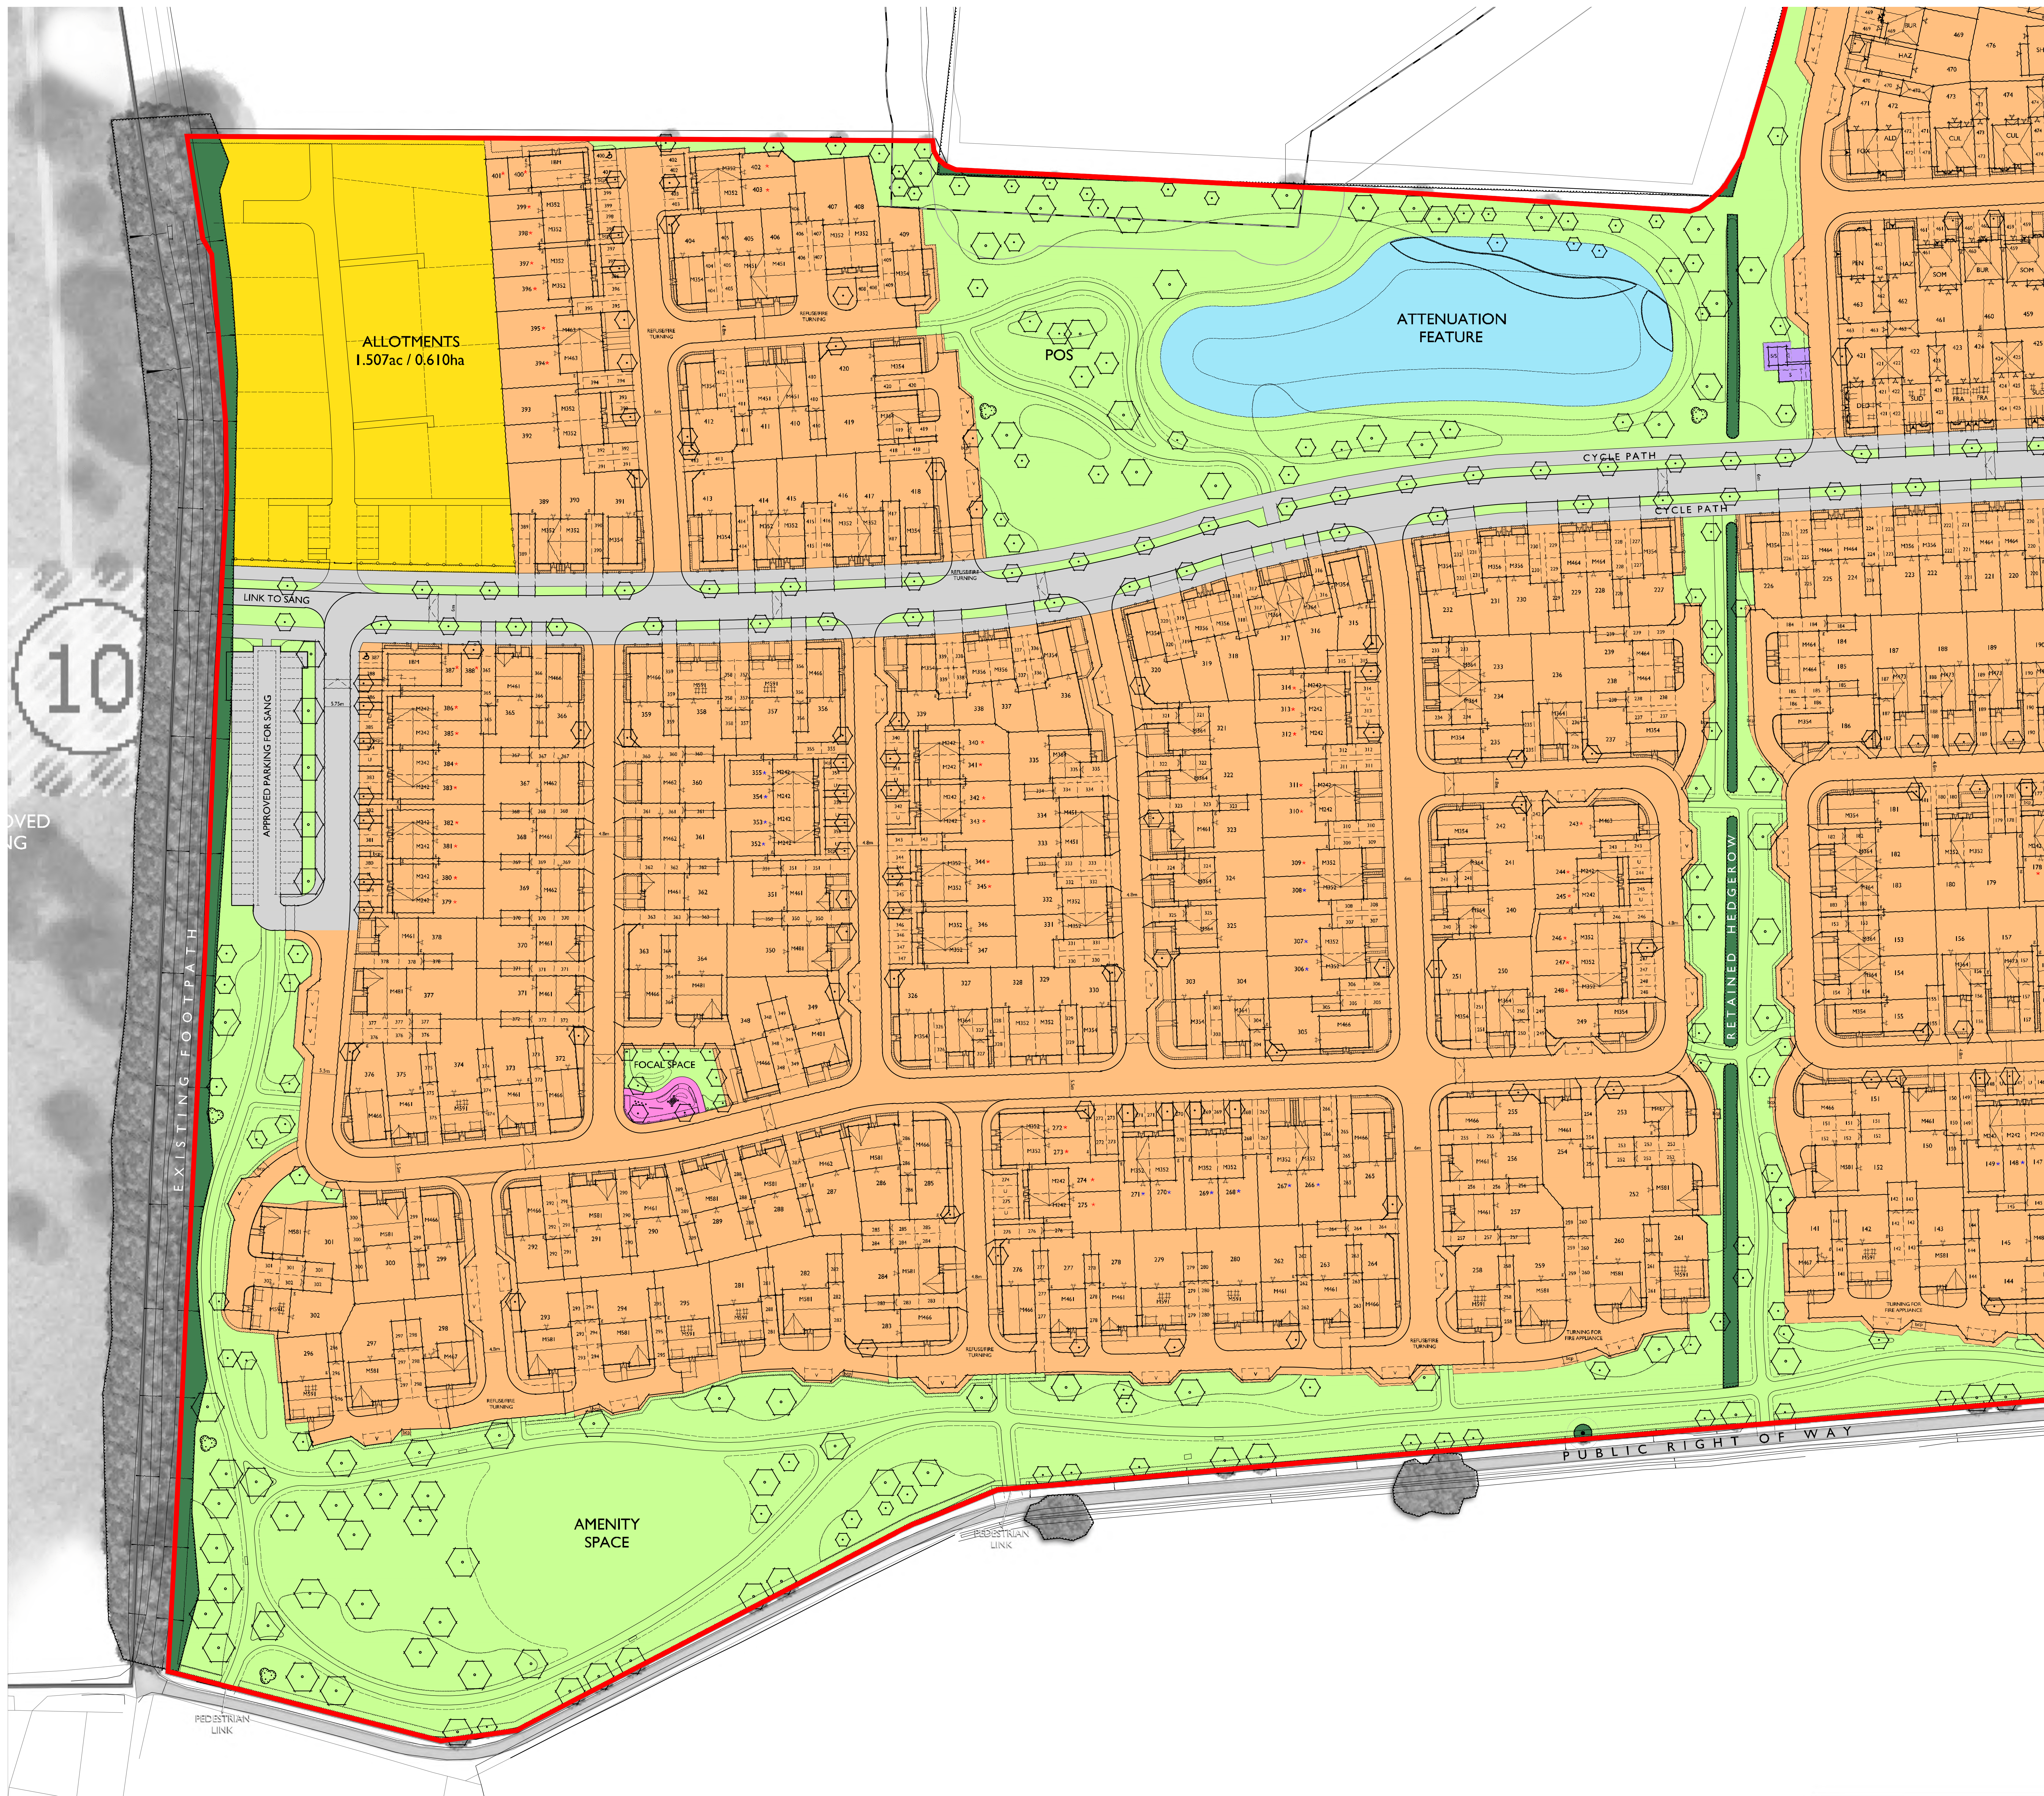

LAND USE PLAN
LAND WEST OF IMBERHORNE LANE, EAST GRINSTEAD

KEY				
REF	COLOUR	ACRES (AC)	HECTARES (HA)	
SITE BOUNDARY (NOTE AREA BERS TO DEPOSIT'S BOUNDARY)		76.757	31.063	
RESIDENTIAL		39.736	16.081	
INFORMAL OPEN SPACE (INC. EXISTING VEGETATION)		25.774	10.430	
PLAY AREA		0.536	0.217	
PUMP & SUB STATION		0.231	0.094	
INFRASTRUCTURE		6.591	2.667	
ATTENUATION FEATURE		2.382	0.964	
ALLOTMENTS		1.507	0.610	
GRAND TOTAL		76.757	31.063	

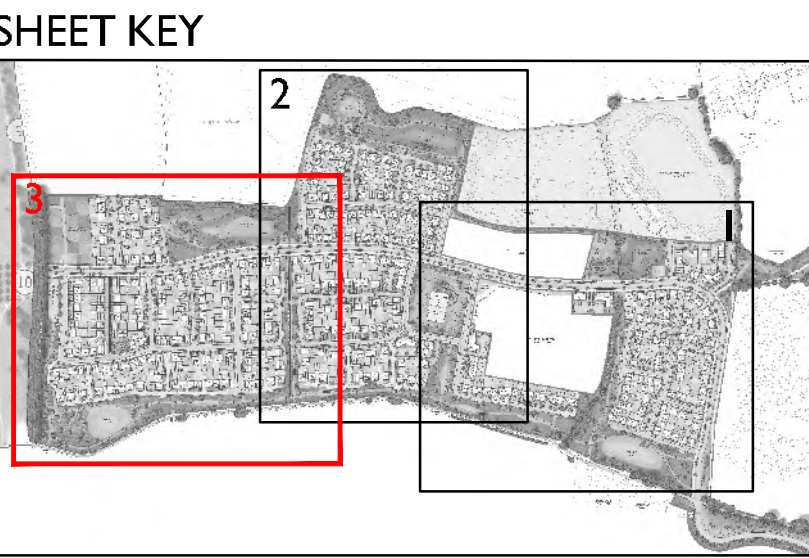

Scale @ A0:
0 5 10 15 20m
Scale 1:500

Rev: E
Date: 15.05.24
Drawn: KJM
Checked: BB
Updated to latest layout

Project:
LAND WEST OF IMBERHORNE LANE,
EAST GRINSTEAD

Title:
LAND USE PLAN
SHEET 3

Client:
VistryHomes