


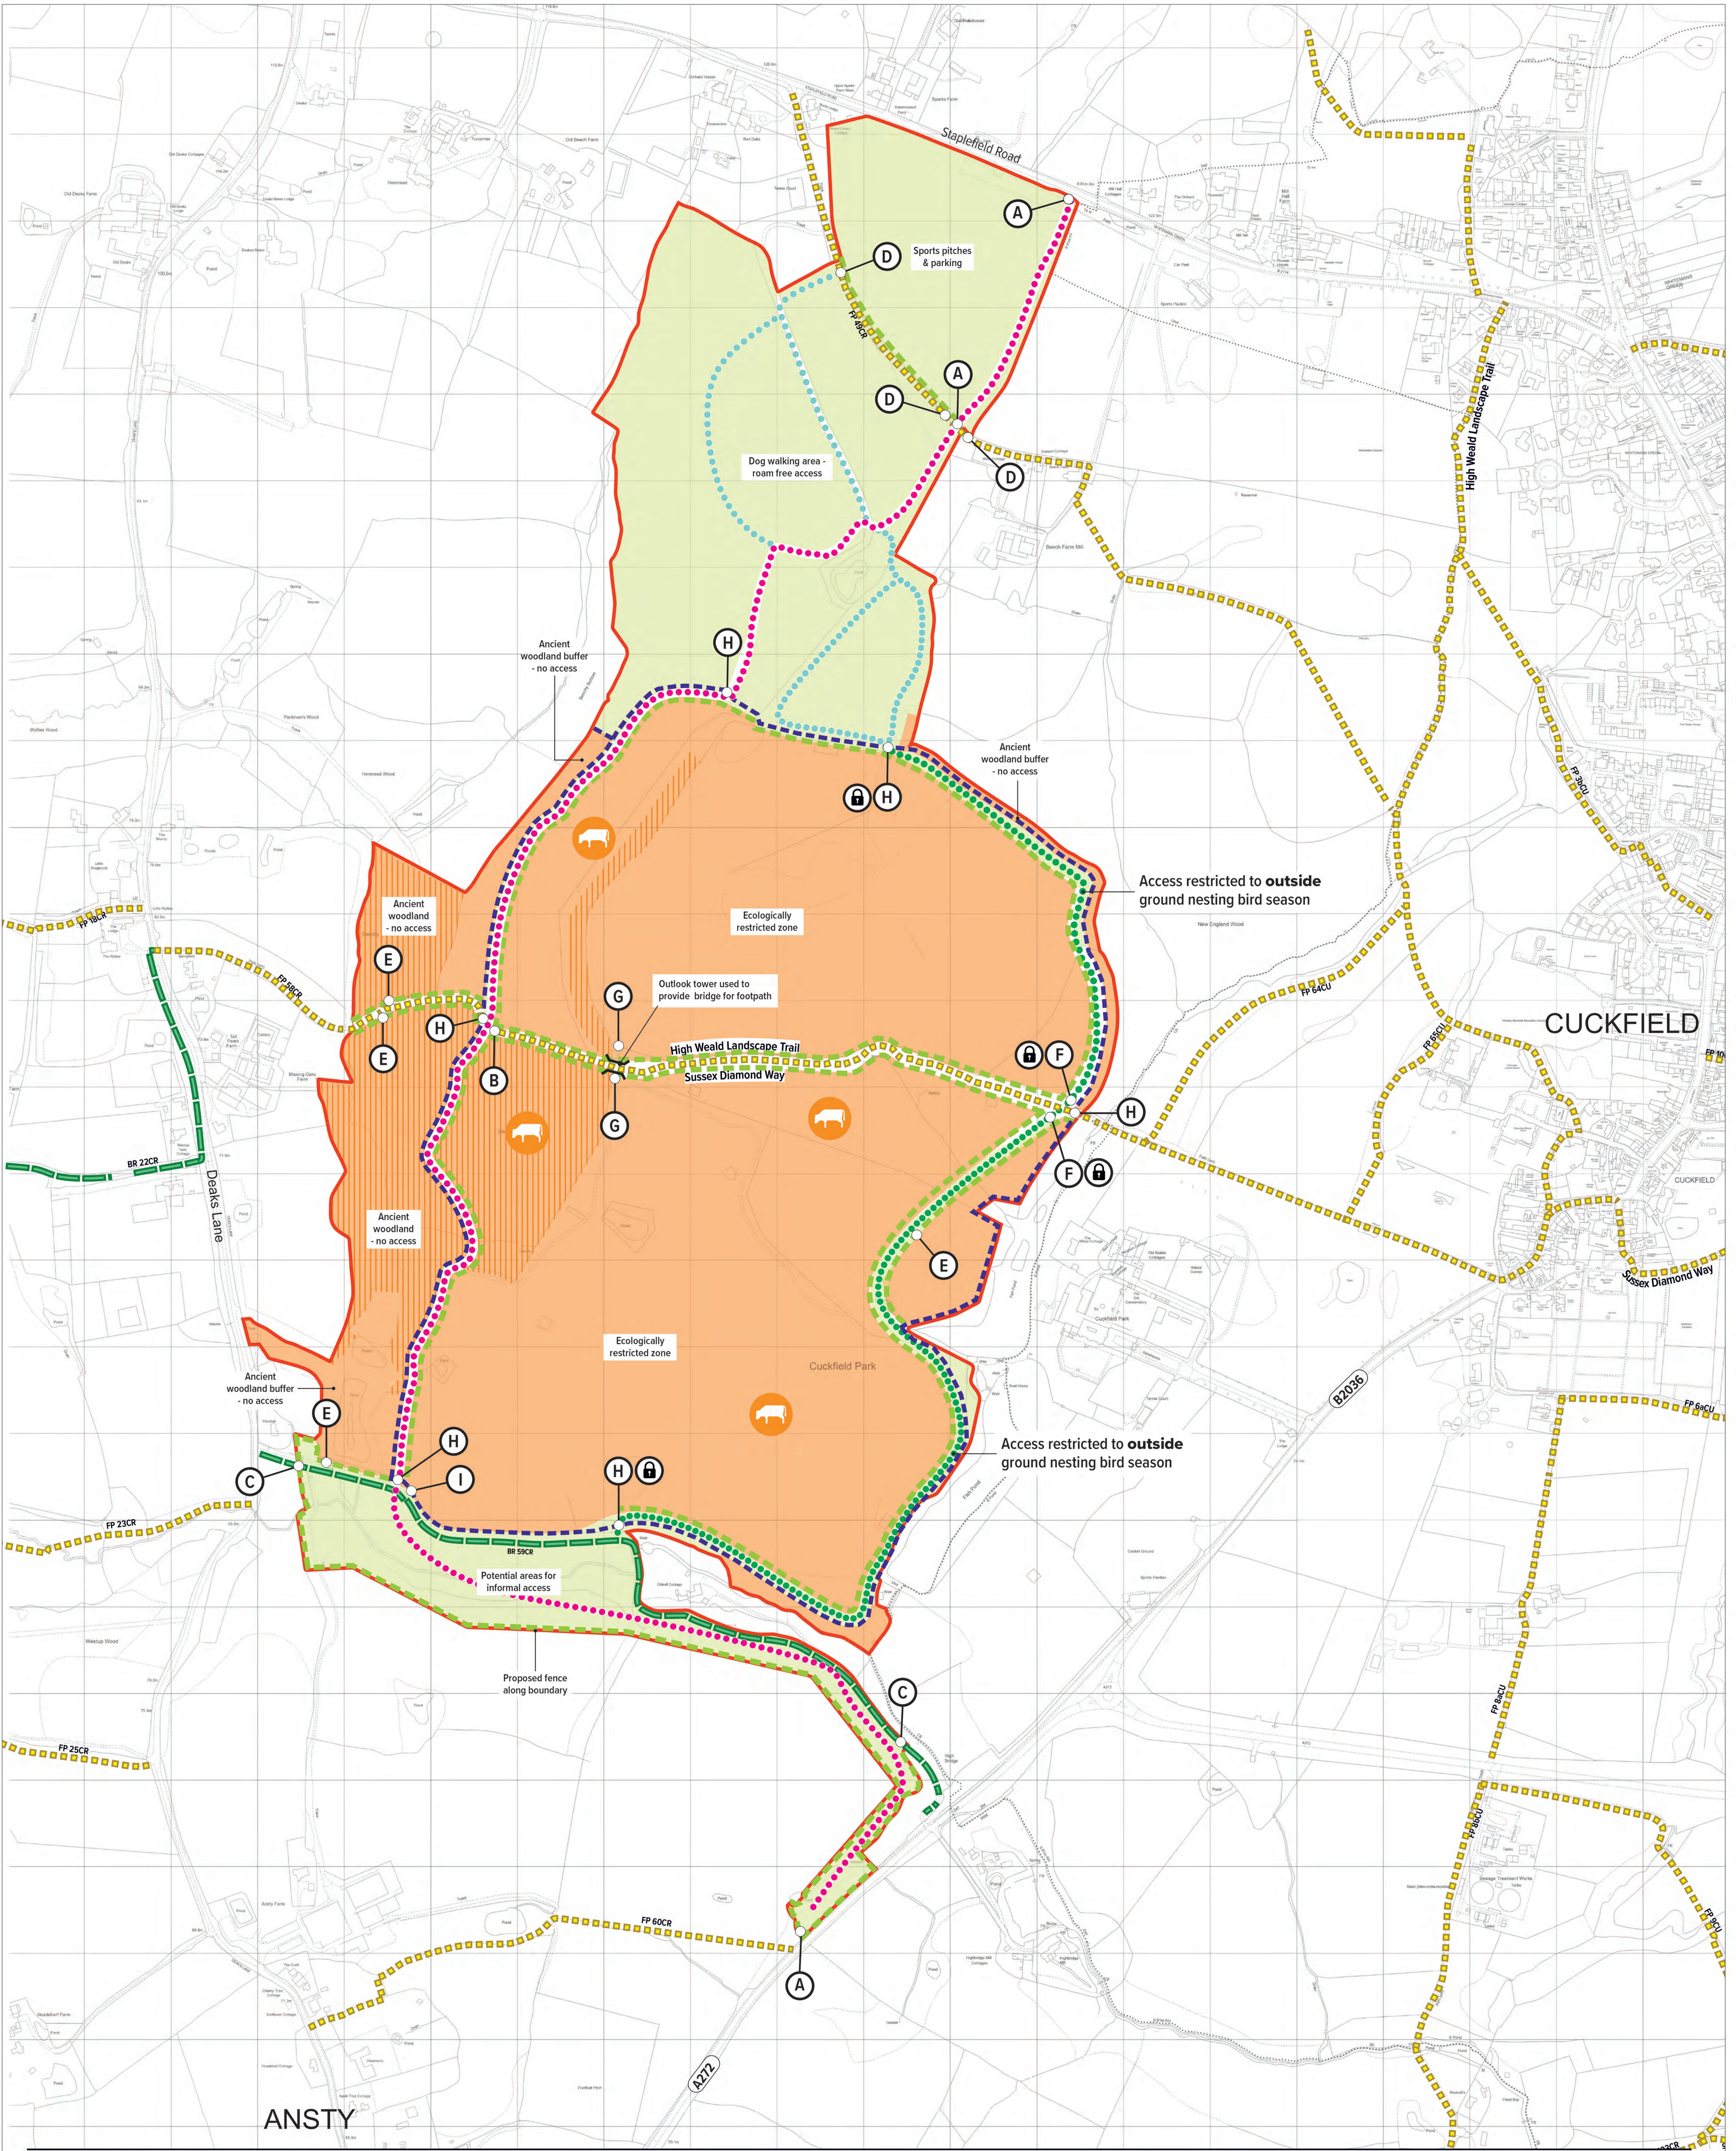


DAVIES LANDSCAPE
ARCHITECTS

Office 1C, 1 King Street, Stroud, Gloucestershire, GL5 3BS
w. www.d-la.co.uk e. info@d-la.co.uk t. 01453 760380

- Parkland Reserve
- Existing footpaths
- Existing bridleways
- Proposed footpath
- Proposed hoggin cycle path (see technical detail)
- Proposed dog walking path
- Publically accessible areas 33.5ha
- Areas with no public access 65.52ha
- Ancient Woodland

- Constrained re-wilding with cattle grazing area
- Stock Fencing
- Deer Fencing
- Pedestrian/cycle stile (see technical detail)
- Pedestrian stile (see technical detail)
- Bridleway gate (see technical detail)
- Dog/pedestrian gate (see technical detail)
- Field gate (see technical detail)
- Pedestrian gate

- Gate system and step access
- Deer proof pedestrian/cycle gate
- Deer proof field gate
- Lockable gate

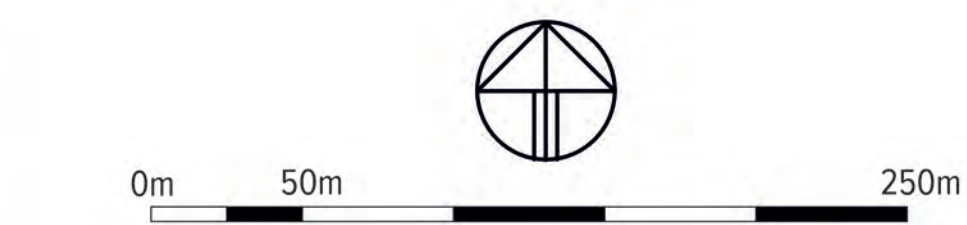

08	14.06.2024	Fencing/gates amended	HB	SH
07	10.06.2024	Fencing/gates amended	PF	SH
06	07.06.2024	Issued for comment	AT	SH
05	06.06.2024	Revised Issue	AT	SH
Rev	Date	Details	By	QA

V:\Server DATA\Project FILES\2131 Cuckfield Country Park\Landscapes\Drawings\Sketch\DLA.2131.L.23.05
THIS DRAWING IS COPYRIGHT
05 Plans reproduced from Ordnance Survey Data by permission of Ordnance Survey.
© Crown copyright and database rights 2024 Ordnance Survey 0100039673

CLIENT
PROJECT
TITLE
NUMBER STATUS

Fairfax

Beechy Bottom Parkland Reserve

Access & Framework Plan

Planning

Project	Origin	Volume	Level	Type	Discip	Number	Rev
2131	DLA		DR	L	23	P10	

Job Number 2131 Scale 1:2500 Size AO