


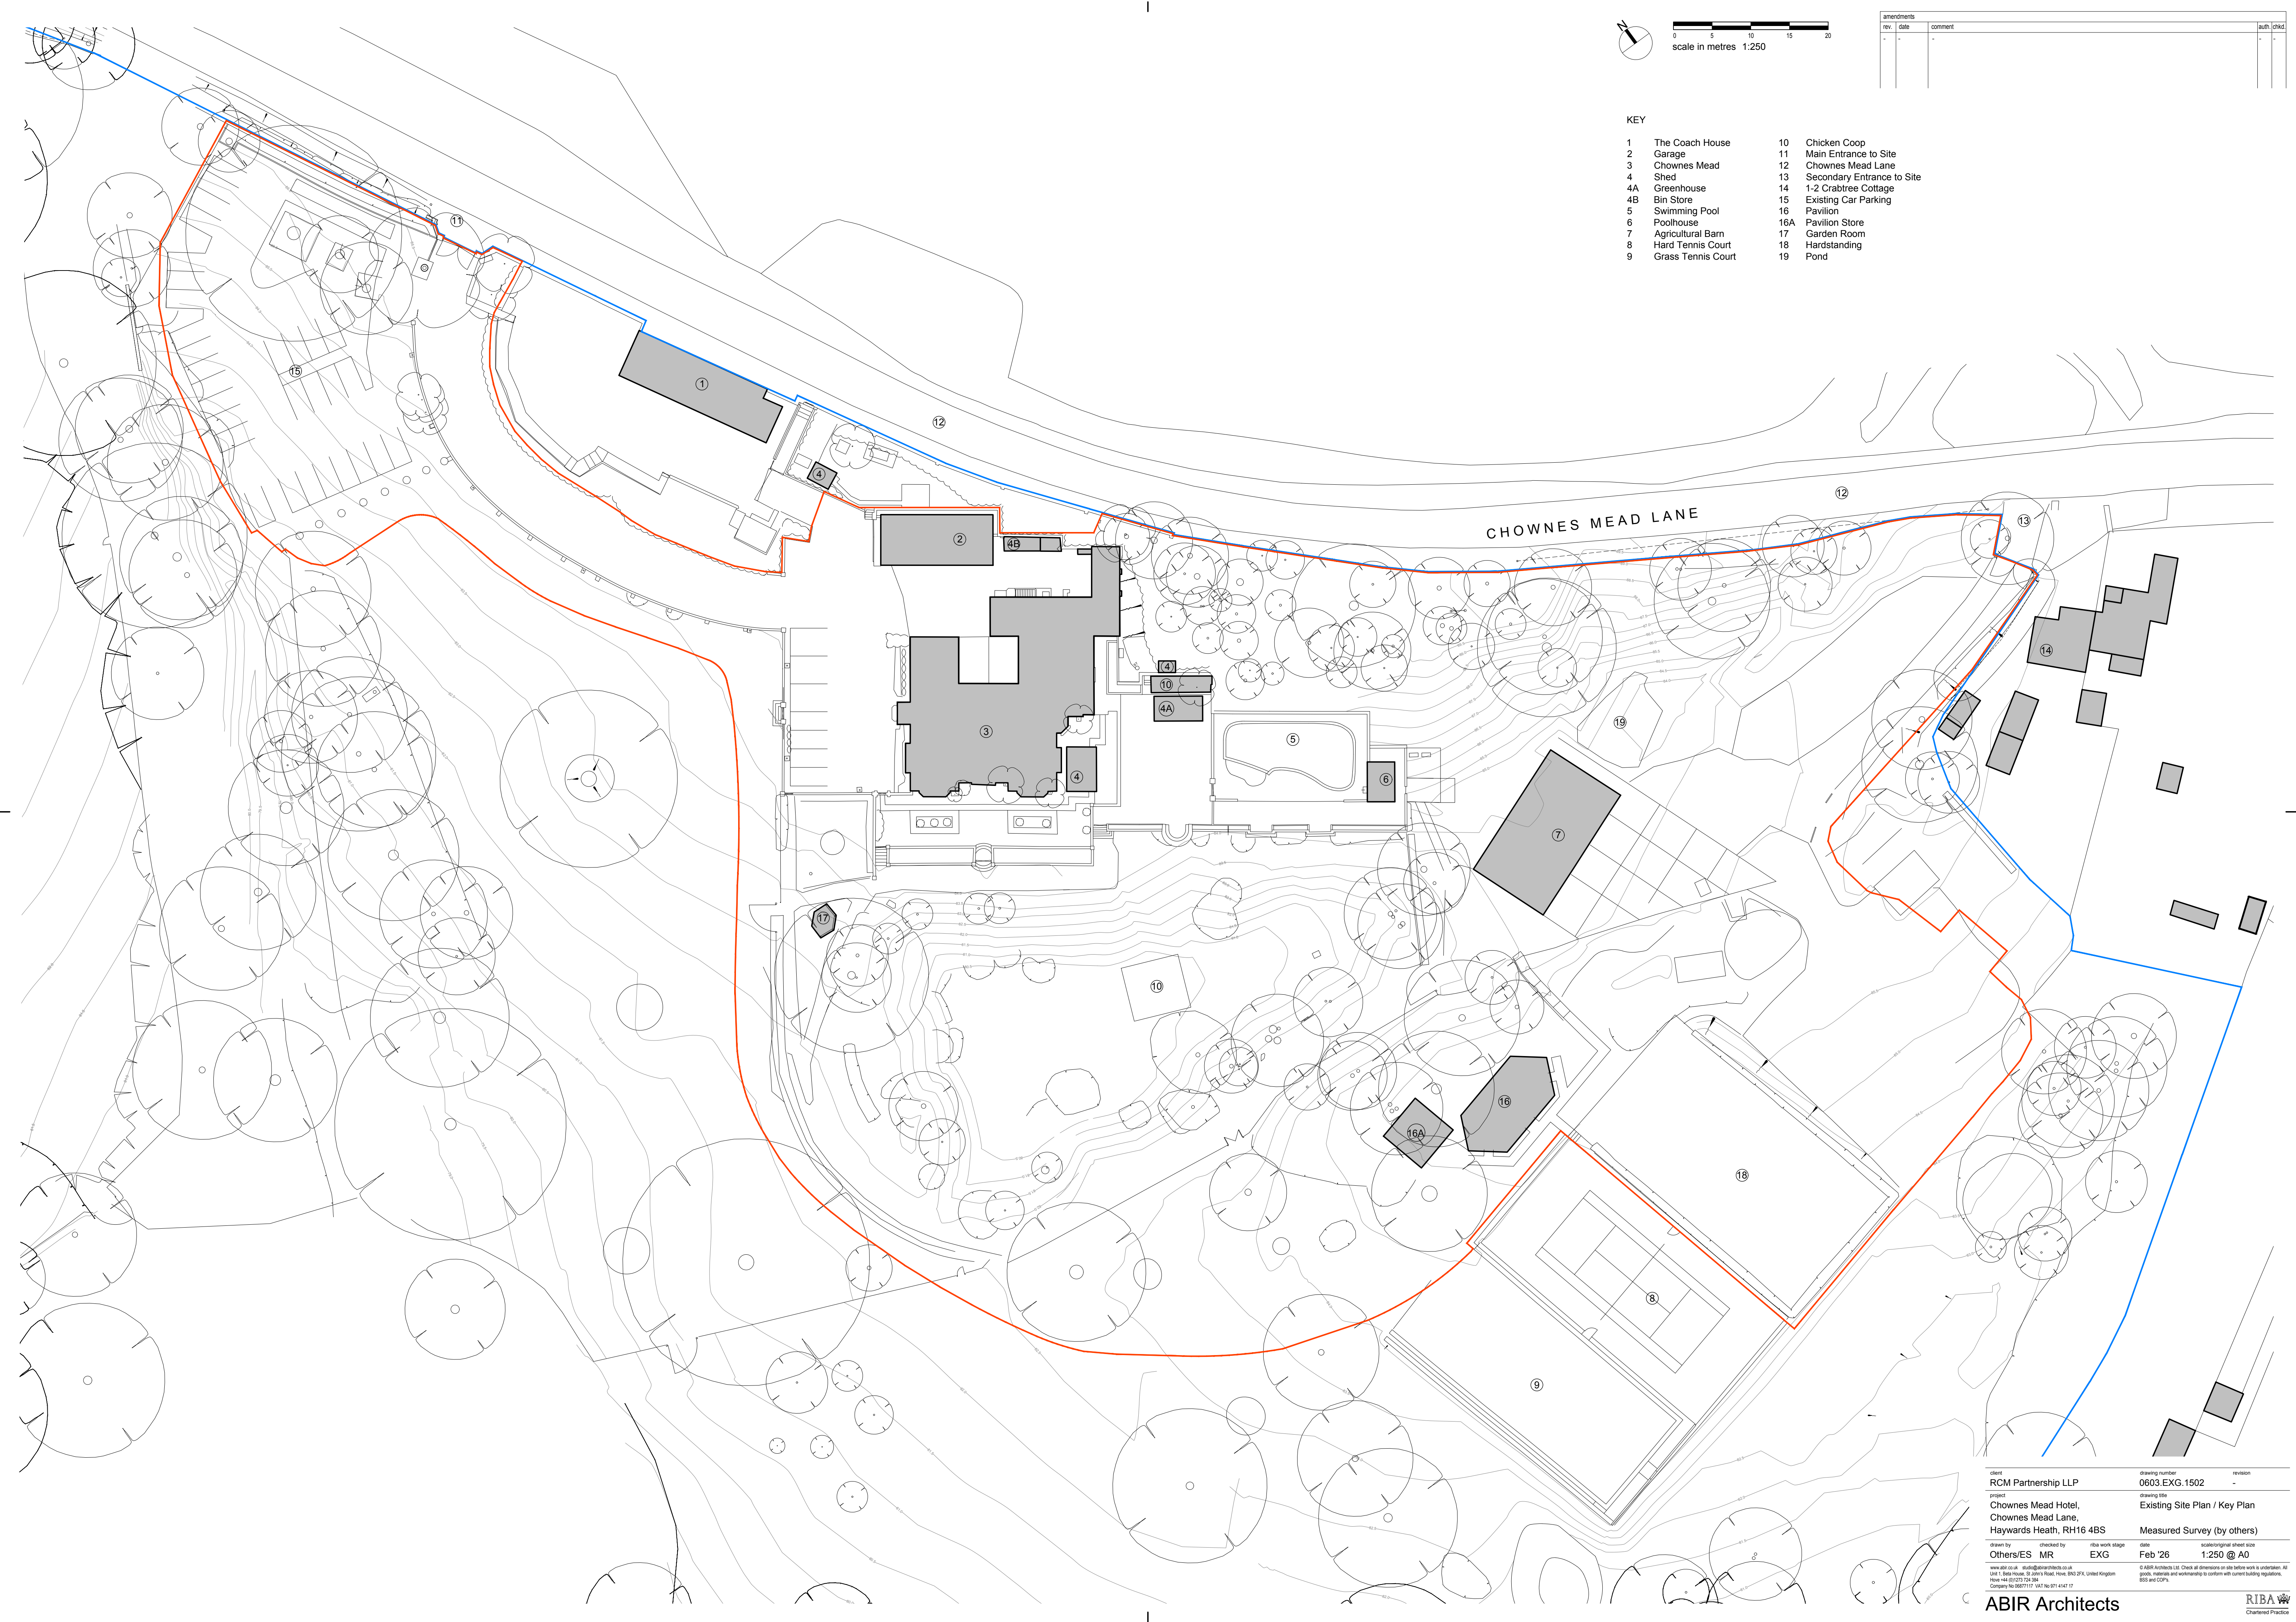

amendments					
rev.	date	comment		auth.	chkd.
-	-	-		-	-

KEY

- | | | | |
|----|--------------------|-----|----------------------------|
| 1 | The Coach House | 10 | Chicken Coop |
| 2 | Garage | 11 | Main Entrance to Site |
| 3 | Chownes Mead | 12 | Chownes Mead Lane |
| 4 | Shed | 13 | Secondary Entrance to Site |
| 4A | Greenhouse | 14 | 1-2 Crabtree Cottage |
| 4B | Bin Store | 15 | Existing Car Parking |
| 5 | Swimming Pool | 16 | Pavilion |
| 6 | Poothouse | 16A | Pavilion Store |
| 7 | Agricultural Barn | 17 | Garden Room |
| 8 | Hard Tennis Court | 18 | Handstanding |
| 9 | Grass Tennis Court | 19 | Pond |