


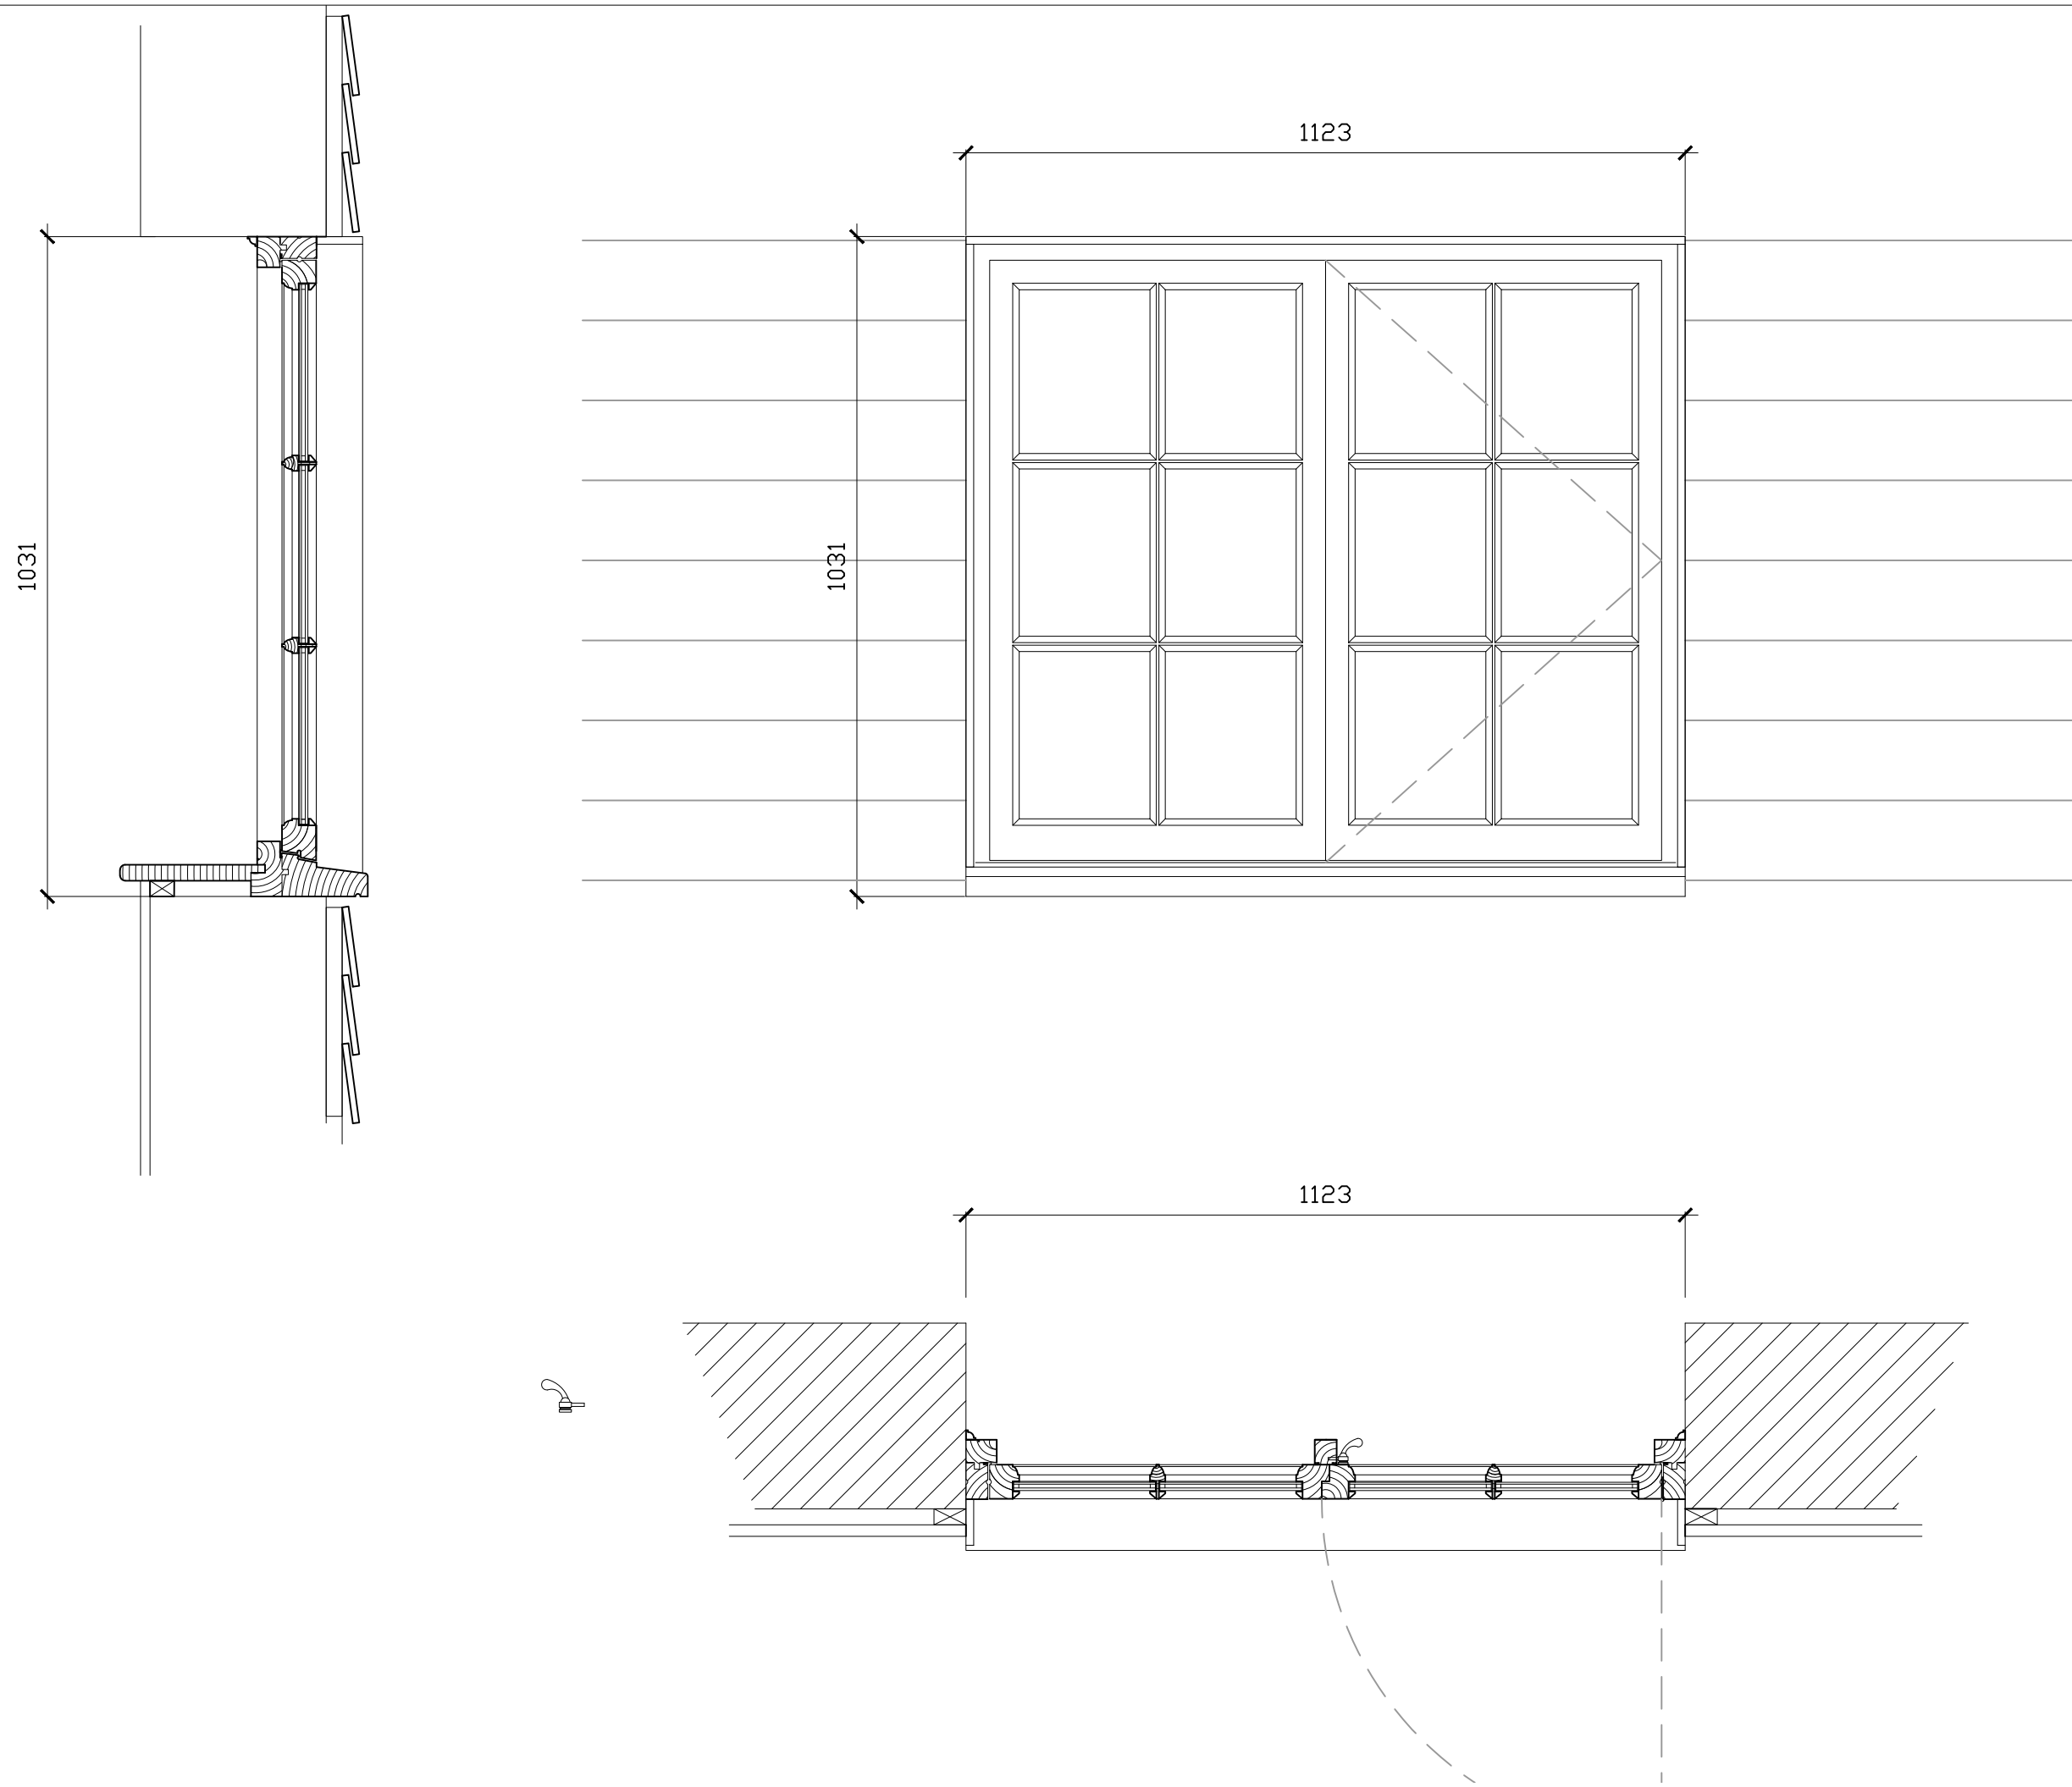


NOTE:
Joiner to undertake a full survey of existing first floor window, in order to produce exact replicas for new opening W07. Size and style of new window profiles to match existing. Mouldings to match existing.


Size, style and material of new ironmongery to be consistent with existing.

Windows to be glazed with 13mm double glazed units - such as Histoglass HD13 or HD13/1.3 - to achieve U value of 1.3 - 1.5 w/m2K

Toughened glass to be provided in risk areas as defined by Approved Document Part K of the Building Regulations.

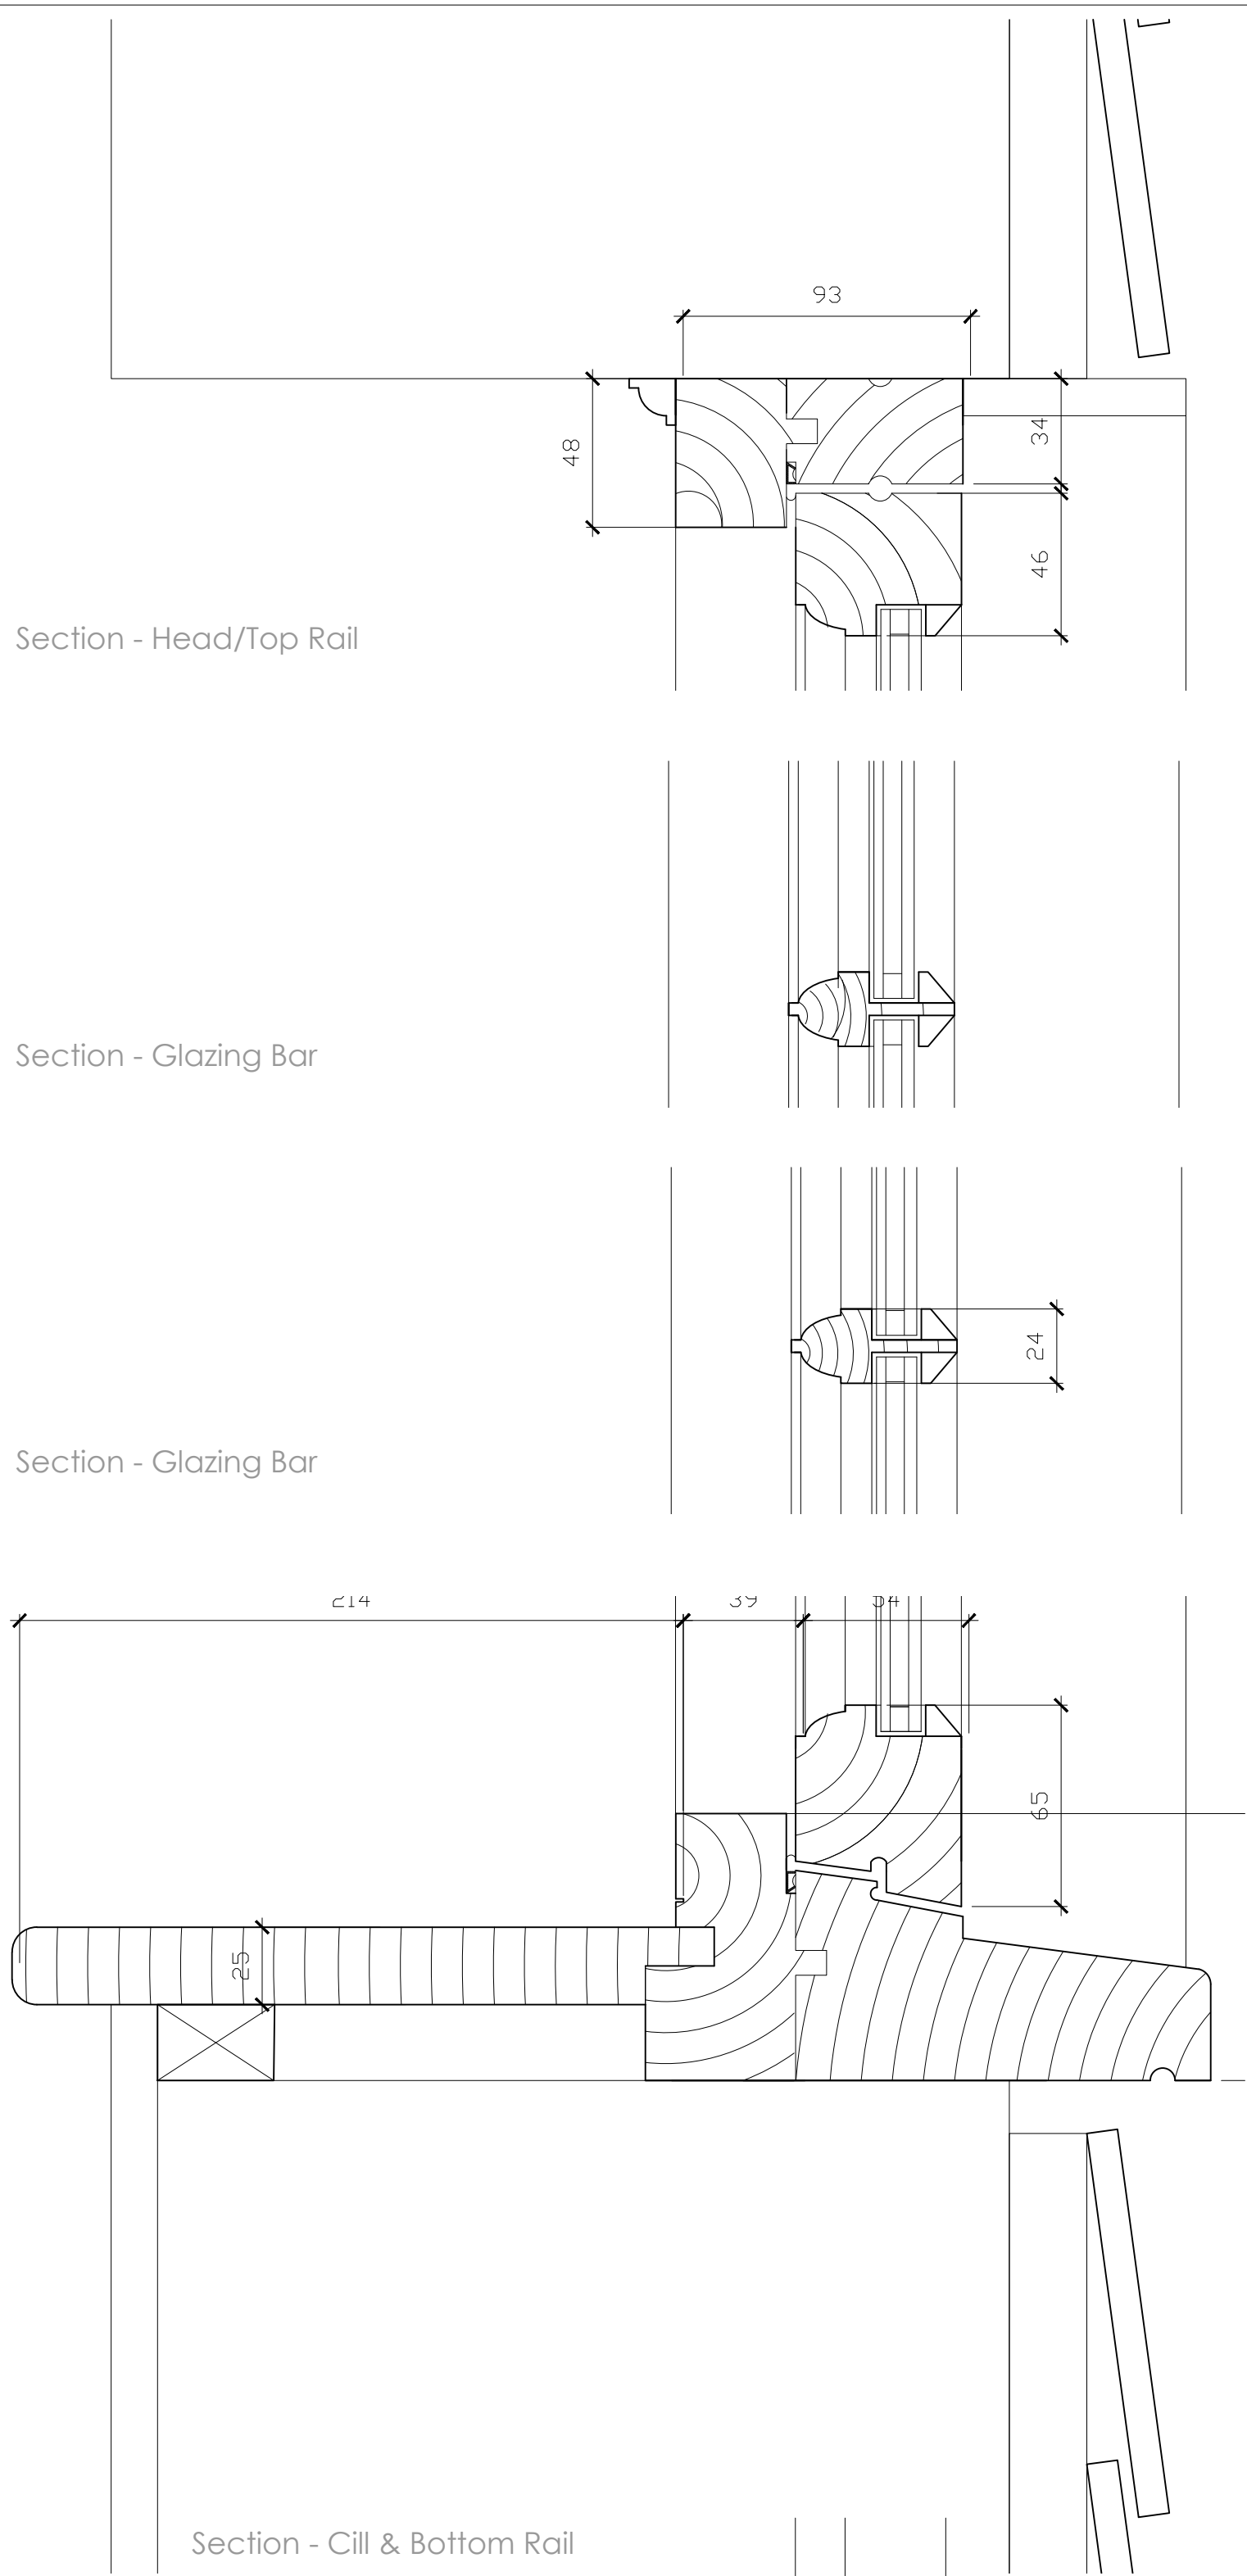

1:10 Plans, section and elevation

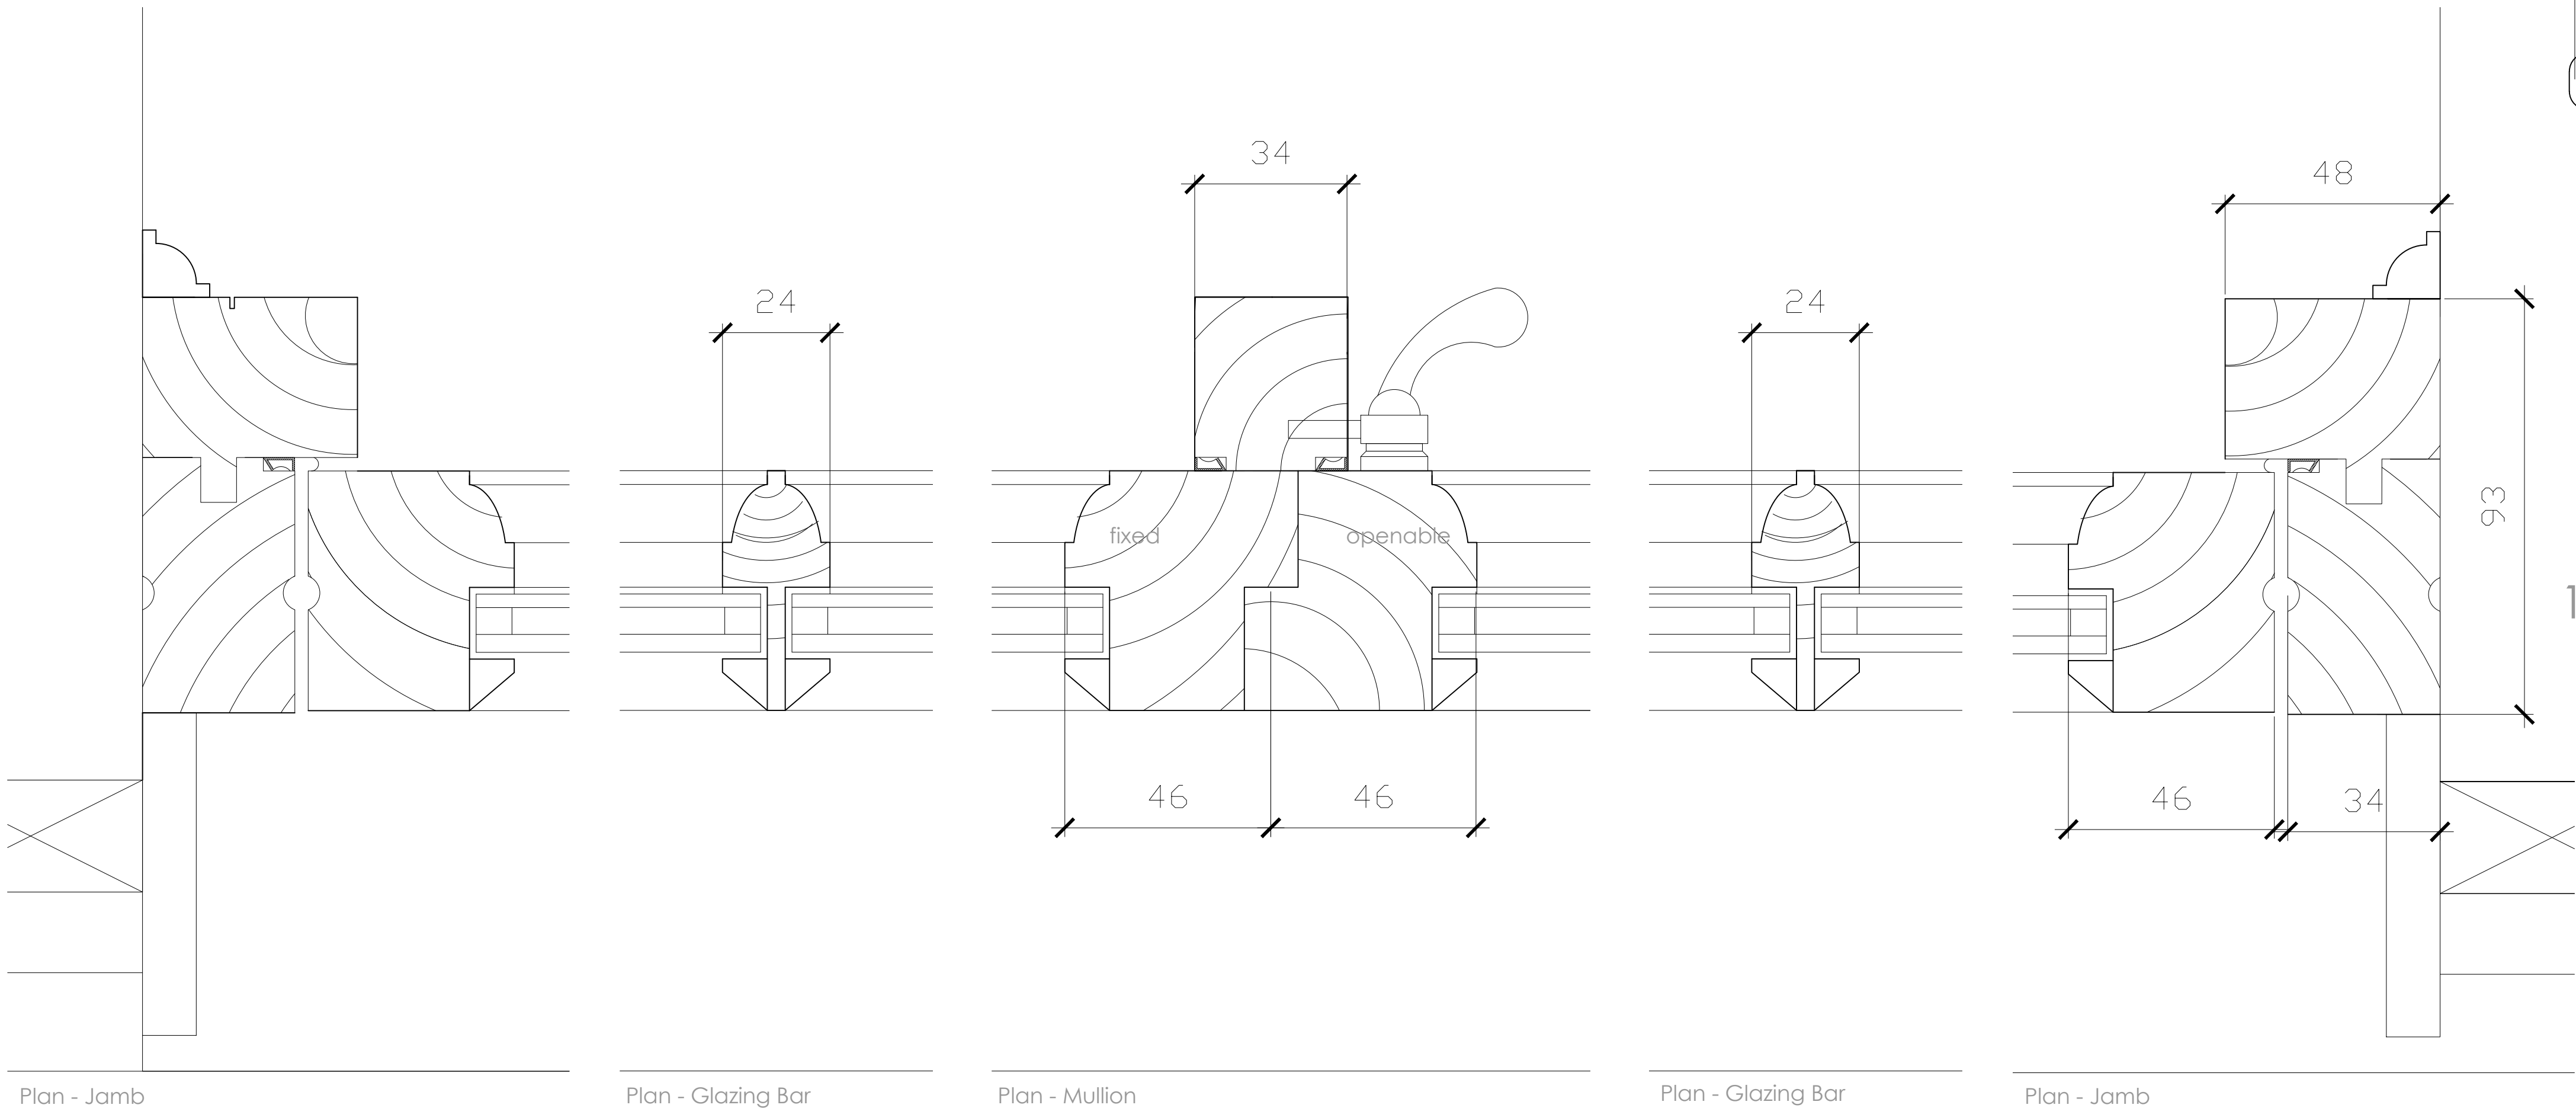

1:2 Vertical Section

1:1 Horizontal Section

rev.	date	comment
amendments		
klaarchitects		
client		
Mr & Mrs M. McGahan		
job		
Strouds Church Lane Horsted Keynes, RH17 7AY		
drawing number		
308.BR.11		
drawing title		
Window details W07 (First Floor)		
date	scale/original sheet size	RIBA work stage
May'26	Varies @ A1	n/a
Do not scale off drawing. Check all dimensions on site before work is commenced. All goods materials and workmanship to conform with current building regulations BS5 and COP8. © Copyright KLA Architects Ltd.		
kla architects limited 27 Newland Road Haywards Heath West Sussex RH16 1PJ		
telephone 07712 649 542 email kla.architects@gmail.com www.klaarchitects.co.uk		
Company No. 6538521 Registered Office St. Pancras Road, Rushmore, RG4 0JF		