


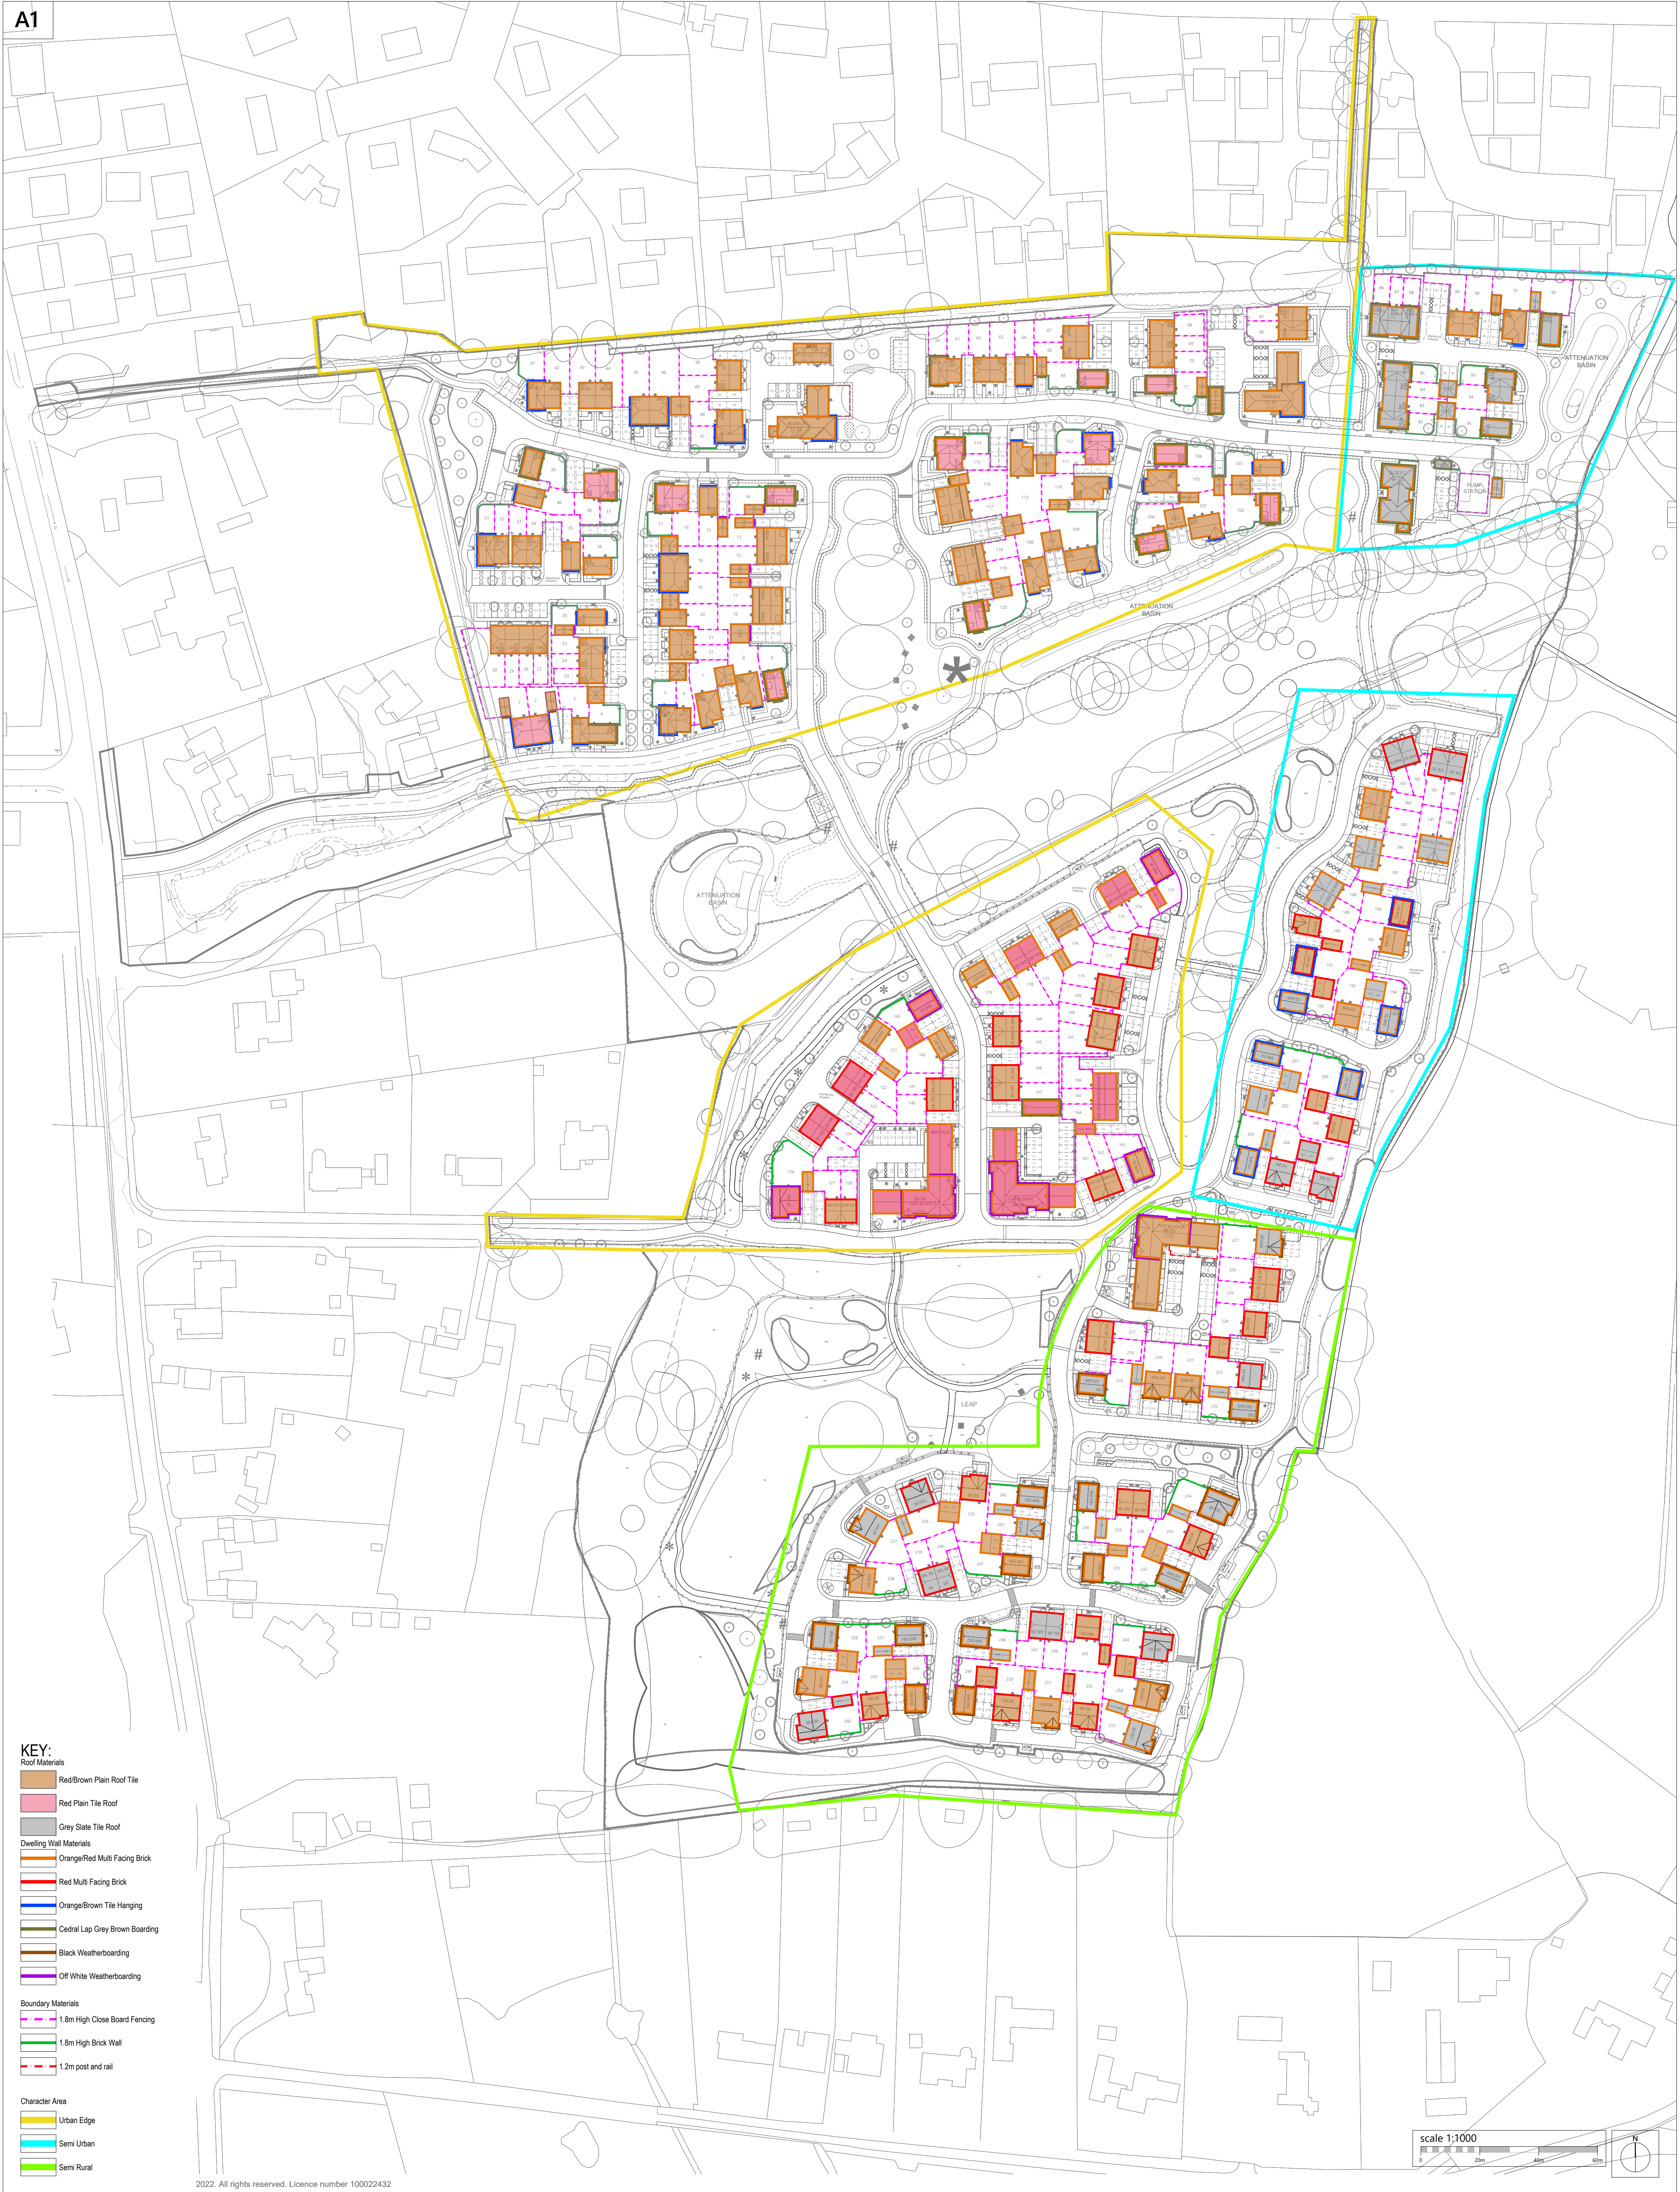

Romsey Portishead
T:01794 367703 T:01275 407000
F:01794 367276 F:01794 367276

www.thrivearchitects.co.uk

This drawing is the copyright of Thrive Architects Ltd ©. All rights reserved. Ordnance Survey Data © Crown Copyright. All rights reserved. Licence No. 100007359. Permission is granted to scale from this drawing for the purposes of **Local Authority Planning Approval only**. For all other purposes DO NOT scale from this drawing. Contractors, sub-contractors and suppliers are to check all relevant dimensions and levels of the site and building before commencing any shop drawings or building work. Any discrepancies should be recorded to the Architect. Where applicable this drawing is to be read in conjunction with the Consultants' drawings.

Rev	Description	Date	Au	Ch
A	Issued for Planning	28.09.22	CL	
B	Fencing added to the rear of Plot 86-92	25.10.22	CL	
B1	Fencing lines updated in line with revised site layout.	10.11.22	PZ	
C	Updated in line with revised site layout.	02.12.22	CL	
D	Updated in line with revised site layout.	03.02.23	CL	
F	Updated in line with revised site layout & HT changes	06.04.23	MK	
G	Flat Block F weatherboarding colour changed from Black to Off White	13.03.24	JF	
F	Plots 236 and 237 materials updated.	04.07.24	JF	
G	Updated in line with Site Layout (SL01 H).	06.11.24	MB	ZC
H	Updated in line with Site Layout J	12.05.25	ZC	

Project KEYMER ROAD, Burgess Hill
Drawing Boundary and Dwelling Materials Layout

Client	Consortium Works (Thakeham Homes and Charles Church Development Ltd)		
Job no.	CONS220540	Date	11.08.22
Dwg no.	BDML01	Revision	H
Author	JF	Checker	
Status	PLANNING	Scale	1:1000 at A1
		Office	Romsey
Client ref.			

