



Street Elevation H-H
scale 1:200




Street Elevation I-I
scale 1:200



Street Elevation J-J
scale 1:200



Street Elevation K-K
scale 1:200

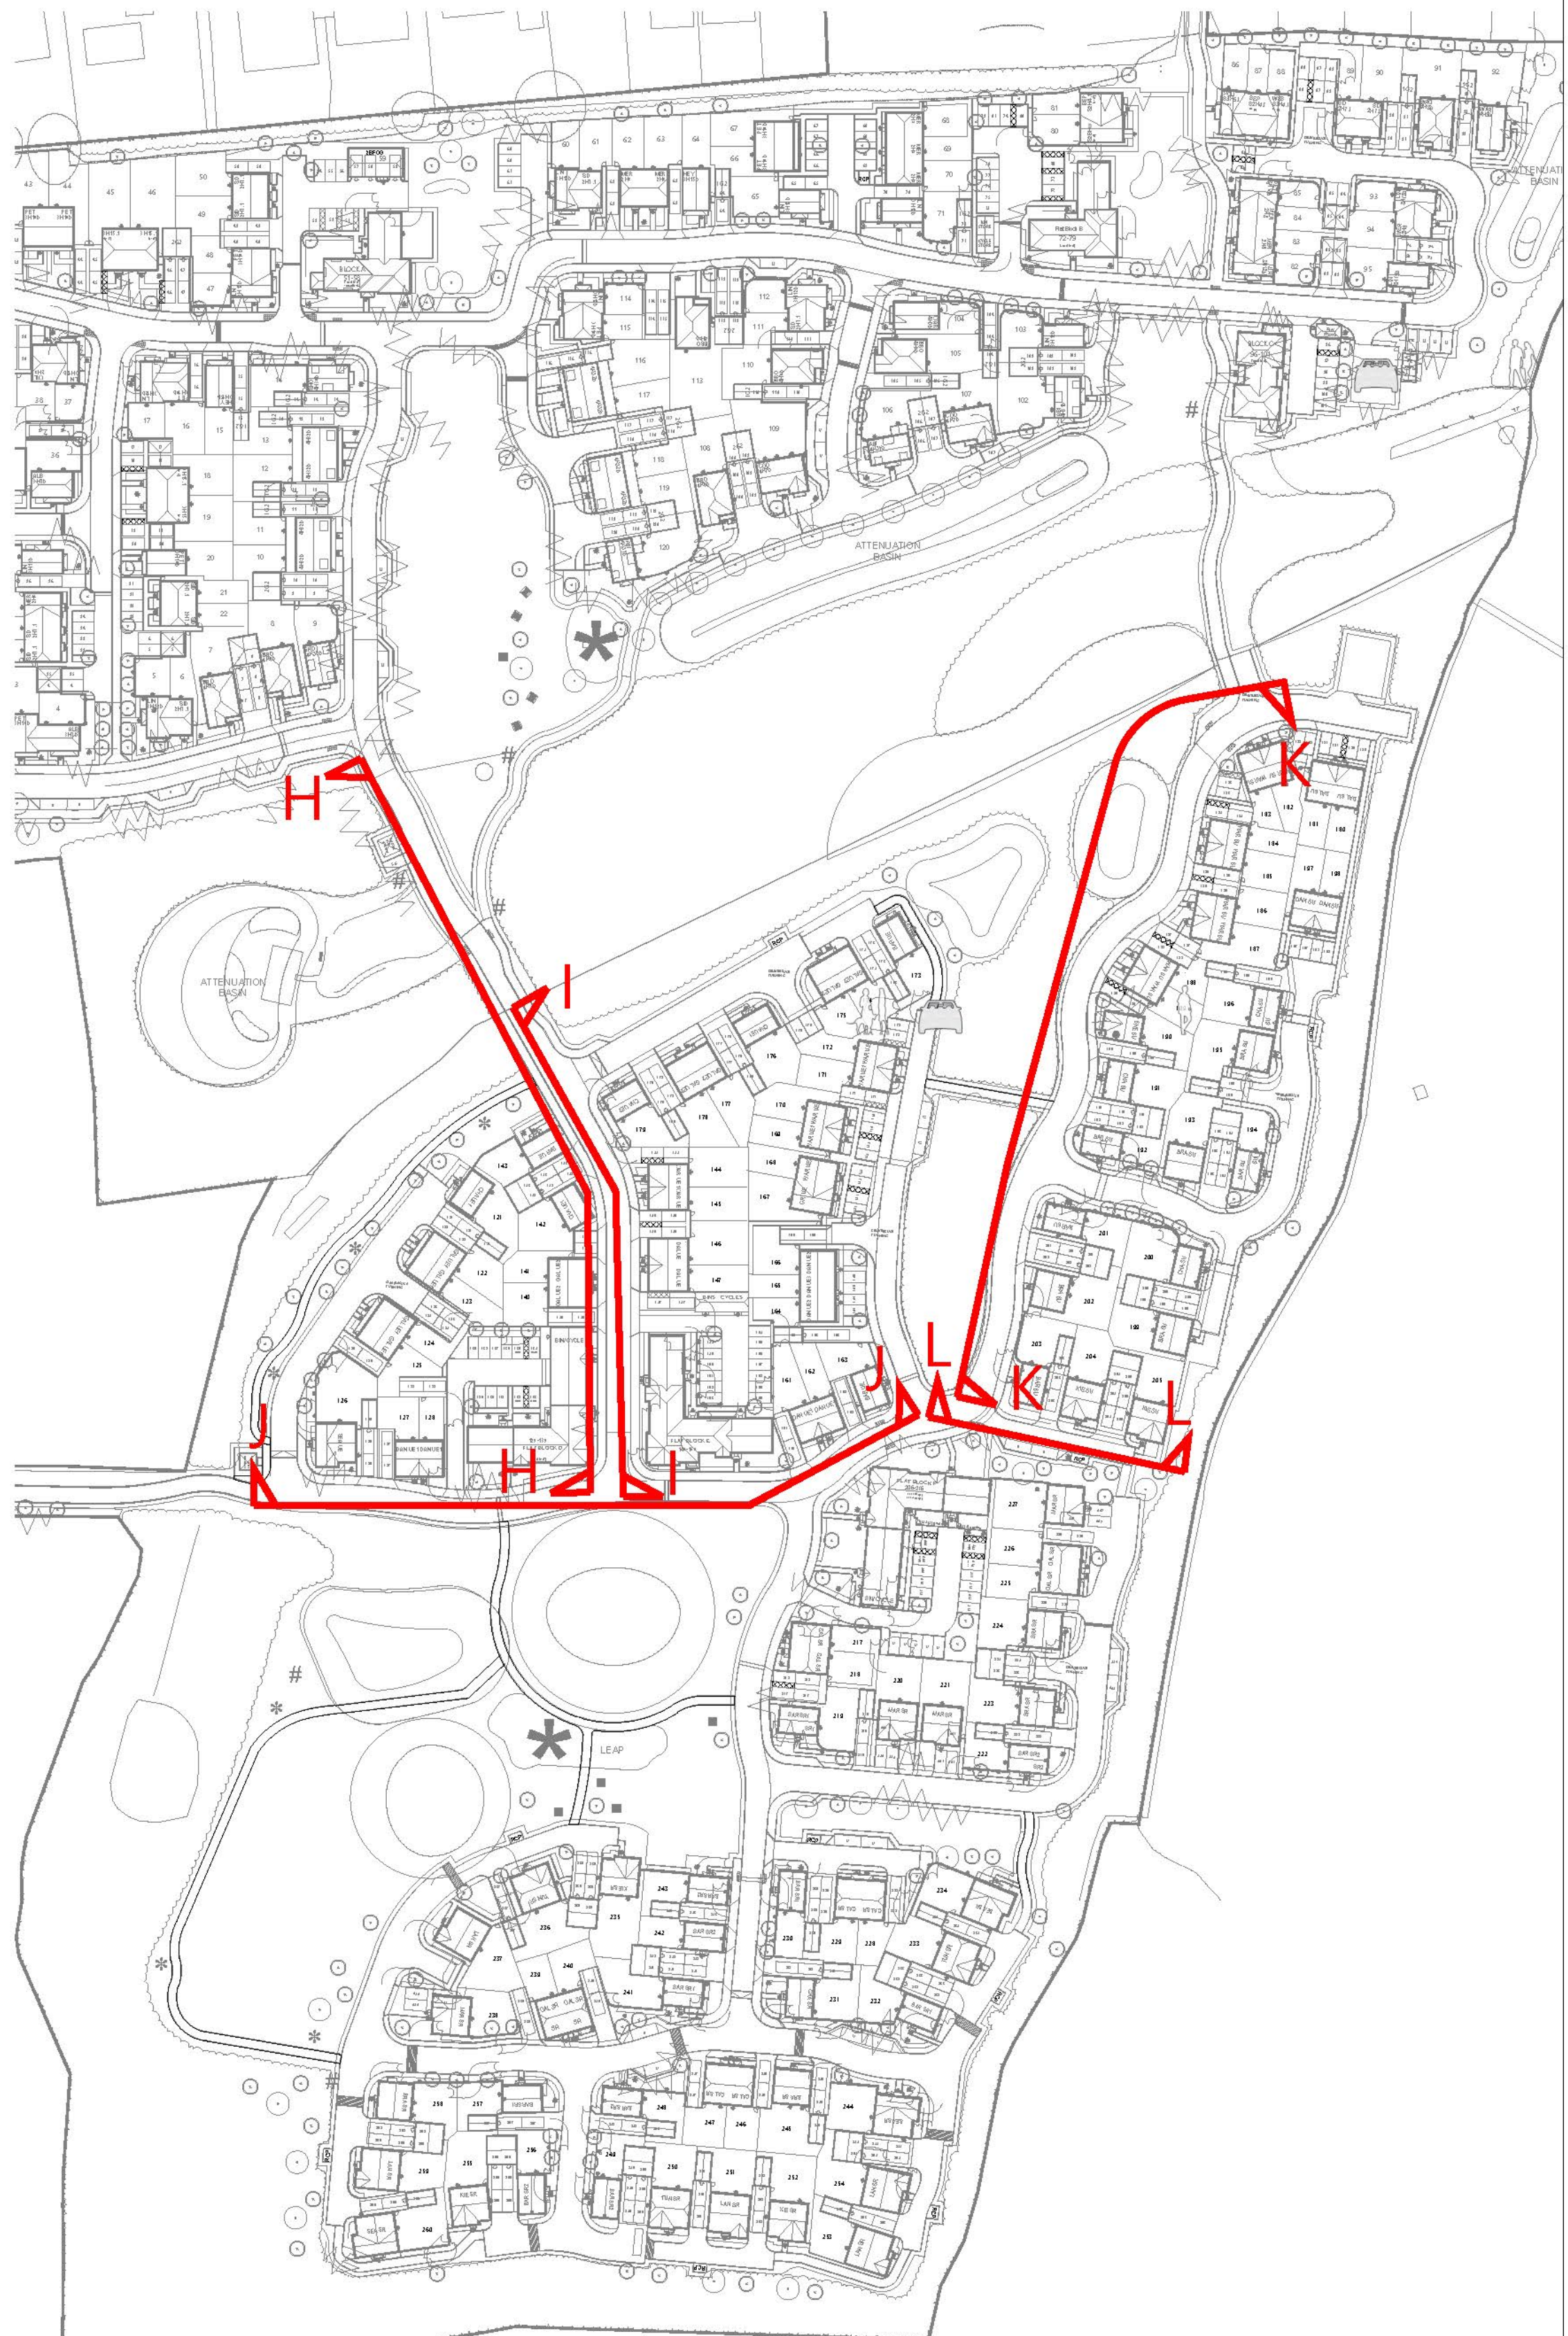

Street Elevation L-L
scale 1:200

Romsey
T:01794 367703
F:01794 367216

Portsmouth
T:01275 407000
F:01794 367216

www.thrivearchitects.co.uk

This drawing is the copyright of Thrive Architects Ltd. All rights reserved. Ordnance Survey Data © Crown Copyright. All rights reserved. Licence No. 10007359. Permission is granted to scale from this drawing for the purposes of Local Authority Planning Approval only. For all other purposes, DO NOT scale from this drawing. Contractors, Sub-Contractors and suppliers are to check all relevant dimensions and levels of the site and building before commencing any shop drawings or building work. Any discrepancies should be recorded to the Architect. Where applicable this drawing is to be read in conjunction with the Consultants' drawings.

Rev	Description	Date	Au	Ch	Rev	Description	Date	Au	Ch
A	Planning Issue	28.09.22	ED						
B	Street scenes updated to suit the latest site layout.	05.12.22	WWW/CL						
	Street scenes updated to suit the latest site layout.	06.12.22	WWW/CL						
	PI panels added and landscape updated	09.12.22	WWW/CL						
	Planning Issue	13.12.22	C						
C	Street scenes updated to suit the latest site layout.	14.04.23	NC						

Project Keymer Road, Burgess Hill
Drawing Colour Street Elevations 03

Client	Consortium Works (Thakeham Homes and Charles Church)	Date	23.08.22
Job no.	CONS220540	Rev.	C
Dwg no.	CSE.03	Scale	1:200 at A0
Author	ED/CL	Checked	
Status	PLANNING	Office	Romsey
Client ref.			

