



Street Elevation H-H
scale 1:200




Street Elevation I-I
scale 1:200



Street Elevation J-J
scale 1:200



Street Elevation K-K
scale 1:200

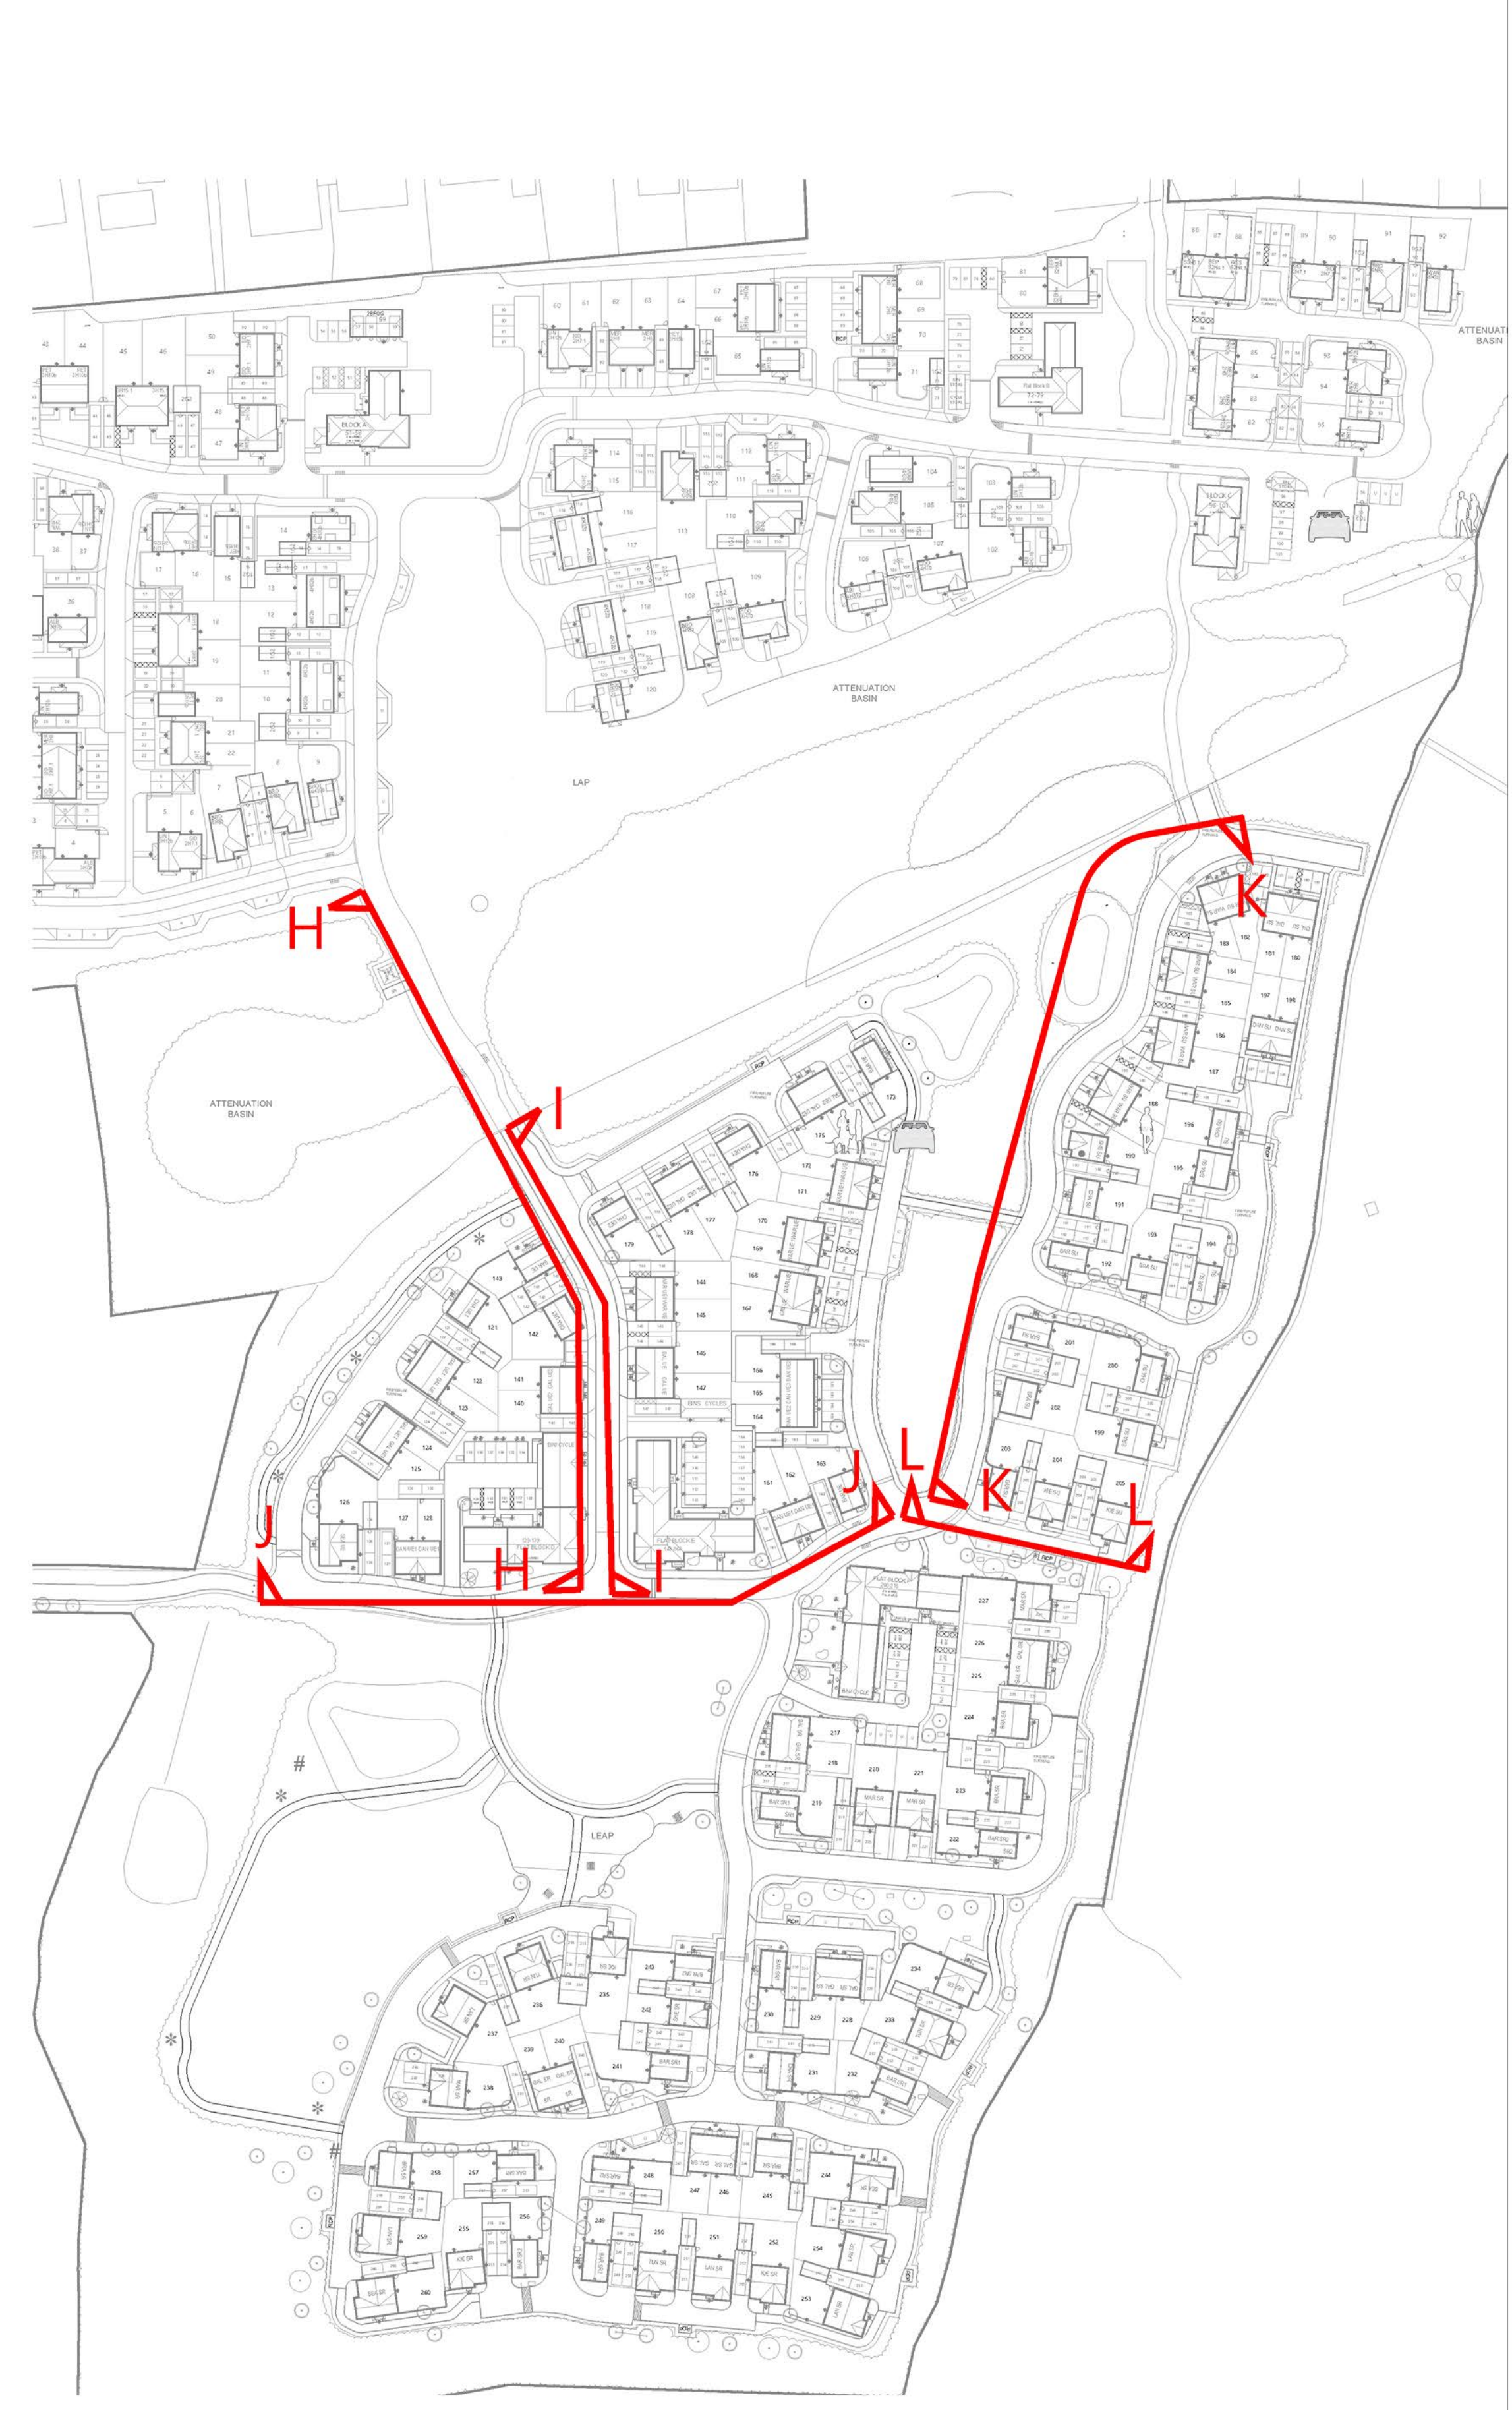

Street Elevation L-L
scale 1:200