

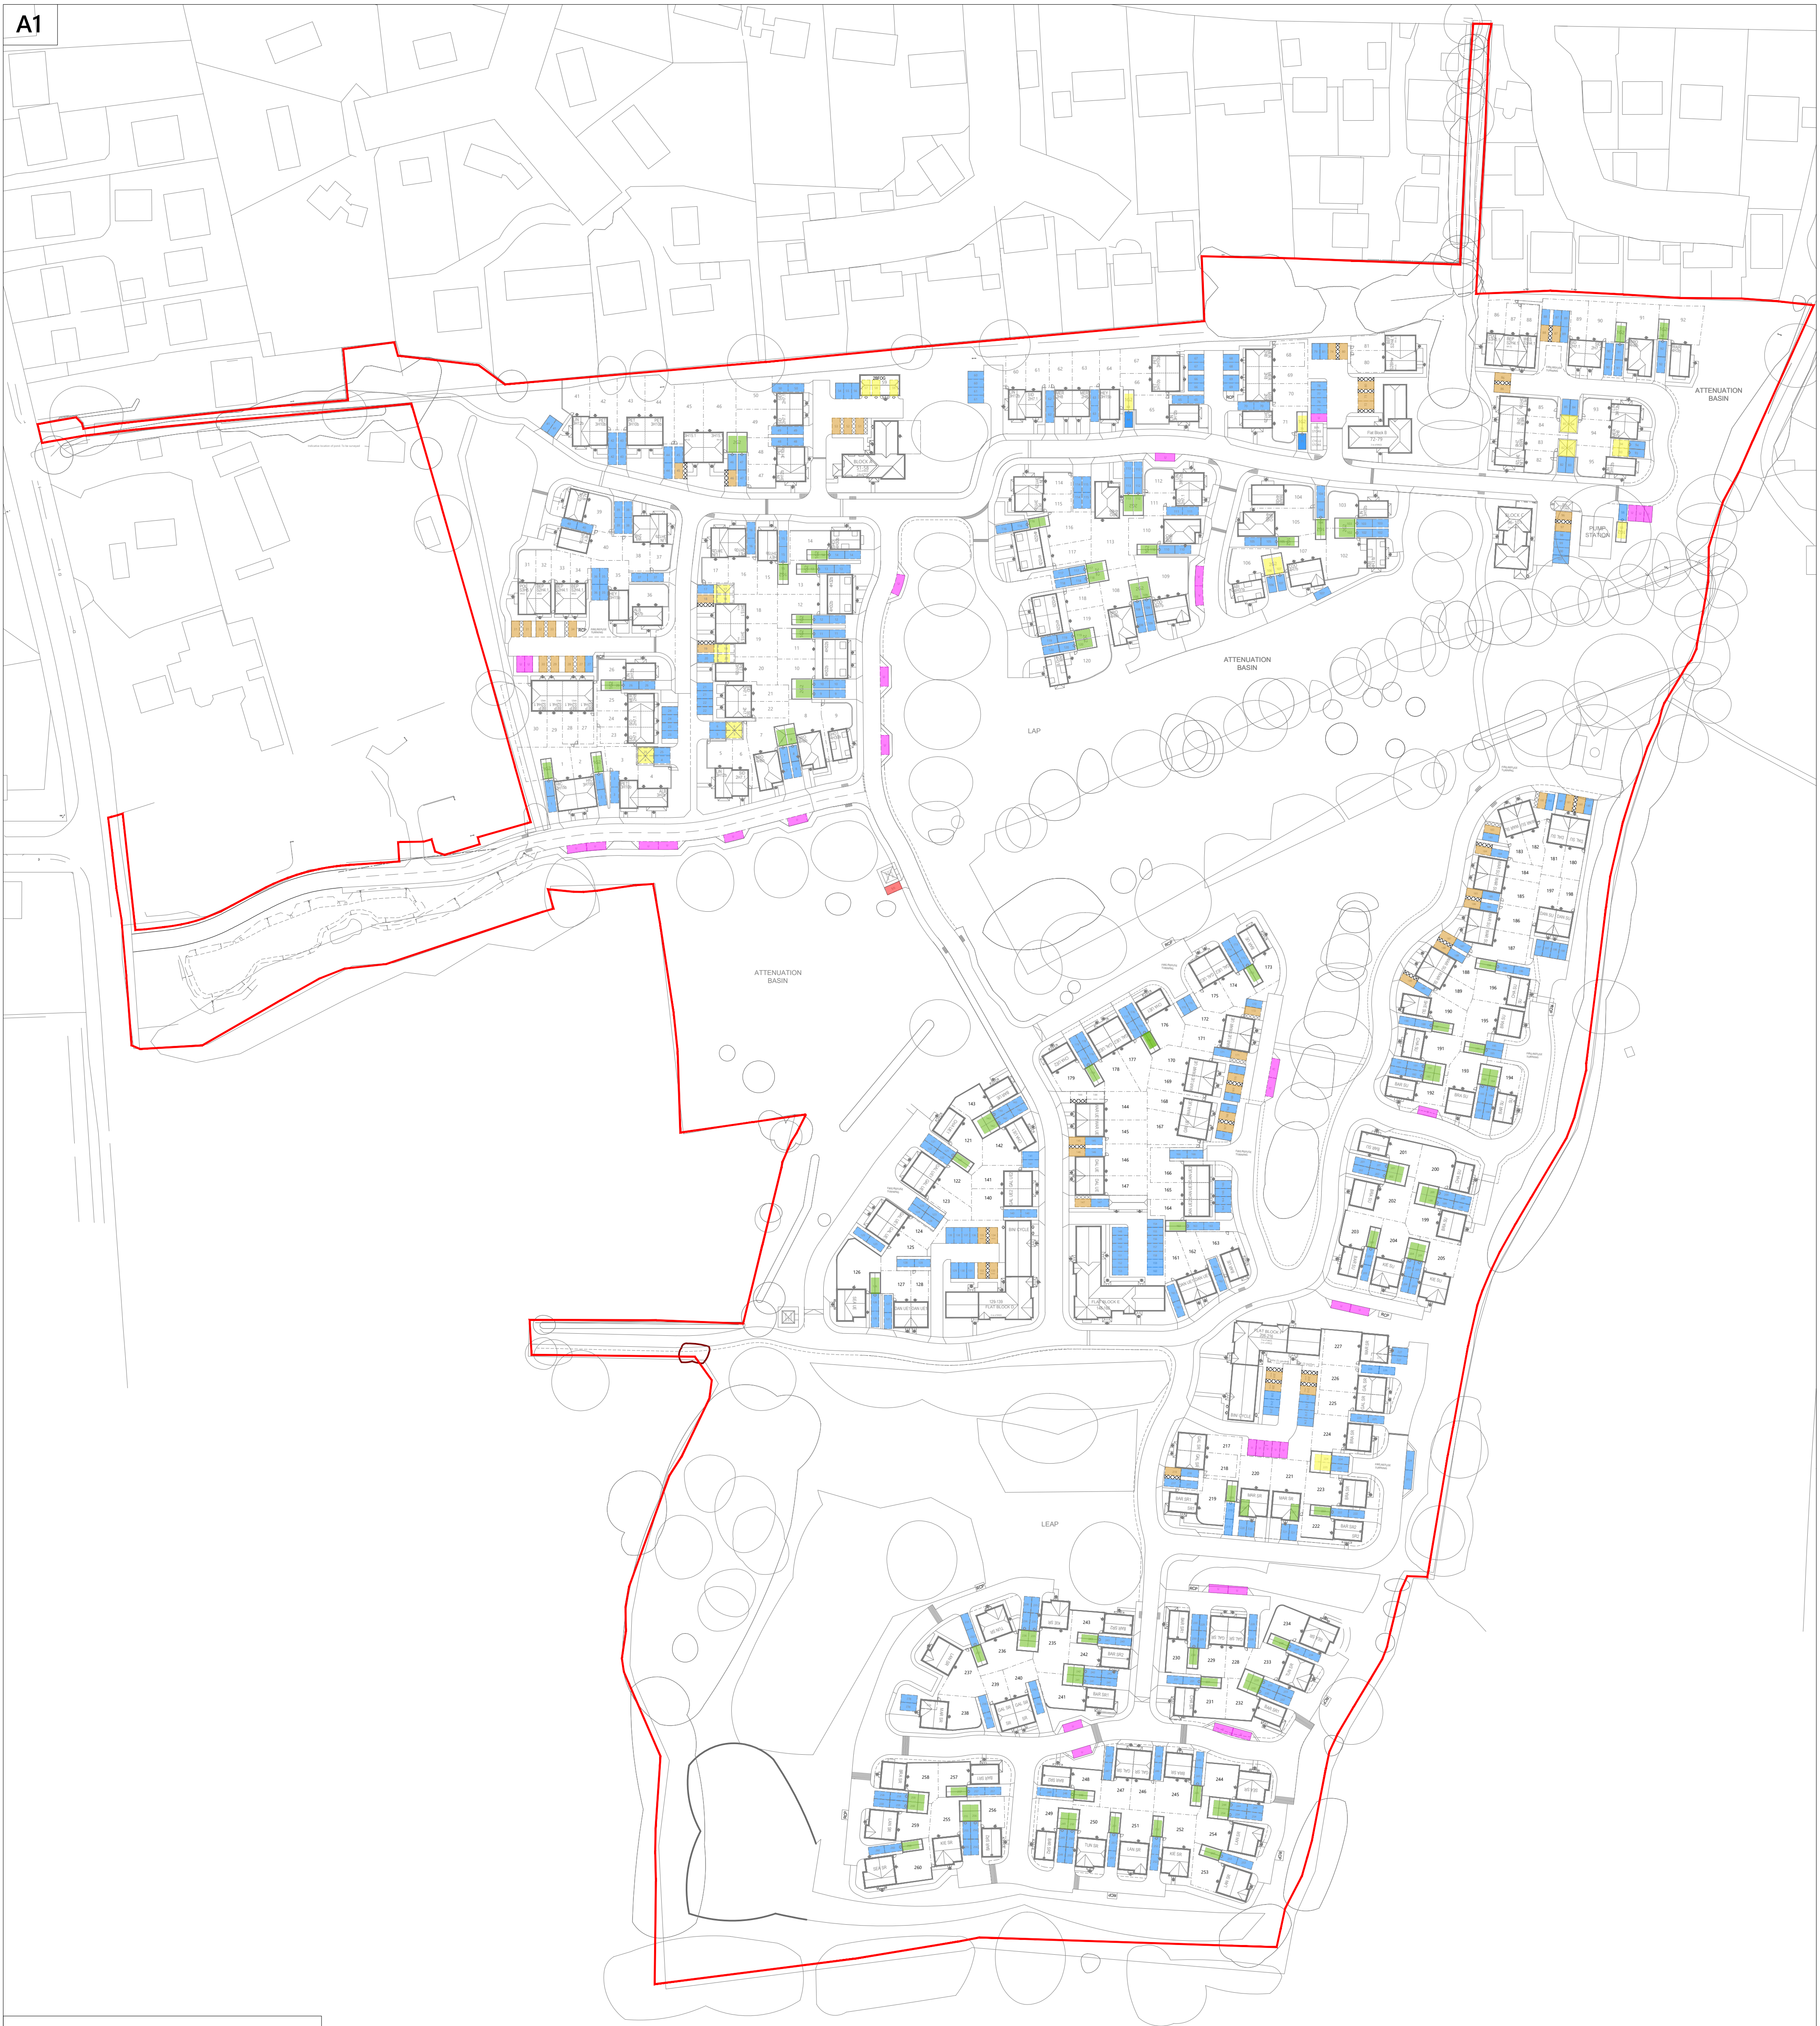


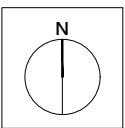

KEY:

- Allocated Parking x 377
- Unallocated Parking x 34
- Garage / Car Barn - Parking x 24
- Non countable Garage / Car barn Parking x 82
- M4(2) / (3) Parking x 55
- Substation Parking x 1

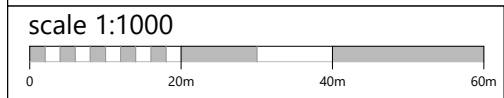

Romsey Portishead
T:01794 367703 T:01275 407000
F:01794 367276 F:01794 367276

www.thrivearchitects.co.uk

This drawing is the copyright of Thrive Architects Ltd ©. All rights reserved. Ordnance Survey Data © Crown Copyright. All rights reserved. Licence No. 100007359. Permission is granted to scale from this drawing for the purposes of **Local Authority Planning Approval only**. For all other purposes DO NOT scale from this drawing. Contractors, sub-contractors and suppliers are to check all relevant dimensions and levels of the site and building before commencing any shop drawings or building work. Any discrepancies should be recorded to the Architect. Where applicable this drawing is to be read in conjunction with the Consultants' drawings.

Rev	Description	Date	Au	Ch
A	Issued for Planning	28.09.22	JF	
A1	Drawing updated in line with revised layout.	10.11.22		
B	Drawing updated in line with latest layout, SL01 rev B.	07.12.22	MWP	CL
C	Drawing updated in line with latest layout, SL01 rev E	06.04.23	MK	
D	Parking key updated.	07.06.23	ZC	JF

Project KEYMER ROAD, Burgess Hill
Drawing Parking Allocation Layout

Client	Consortium Works (Thakeham Homes and Charles Church Development Ltd)		
Job no.	CONS220540	Date	11.08.22
Dwg no.	PAL.01	Revision	D
Author	JF	Checker	
Status	PLANNING	Scale	1:1000 at A1
		Office	Romsey
Client ref.			

