


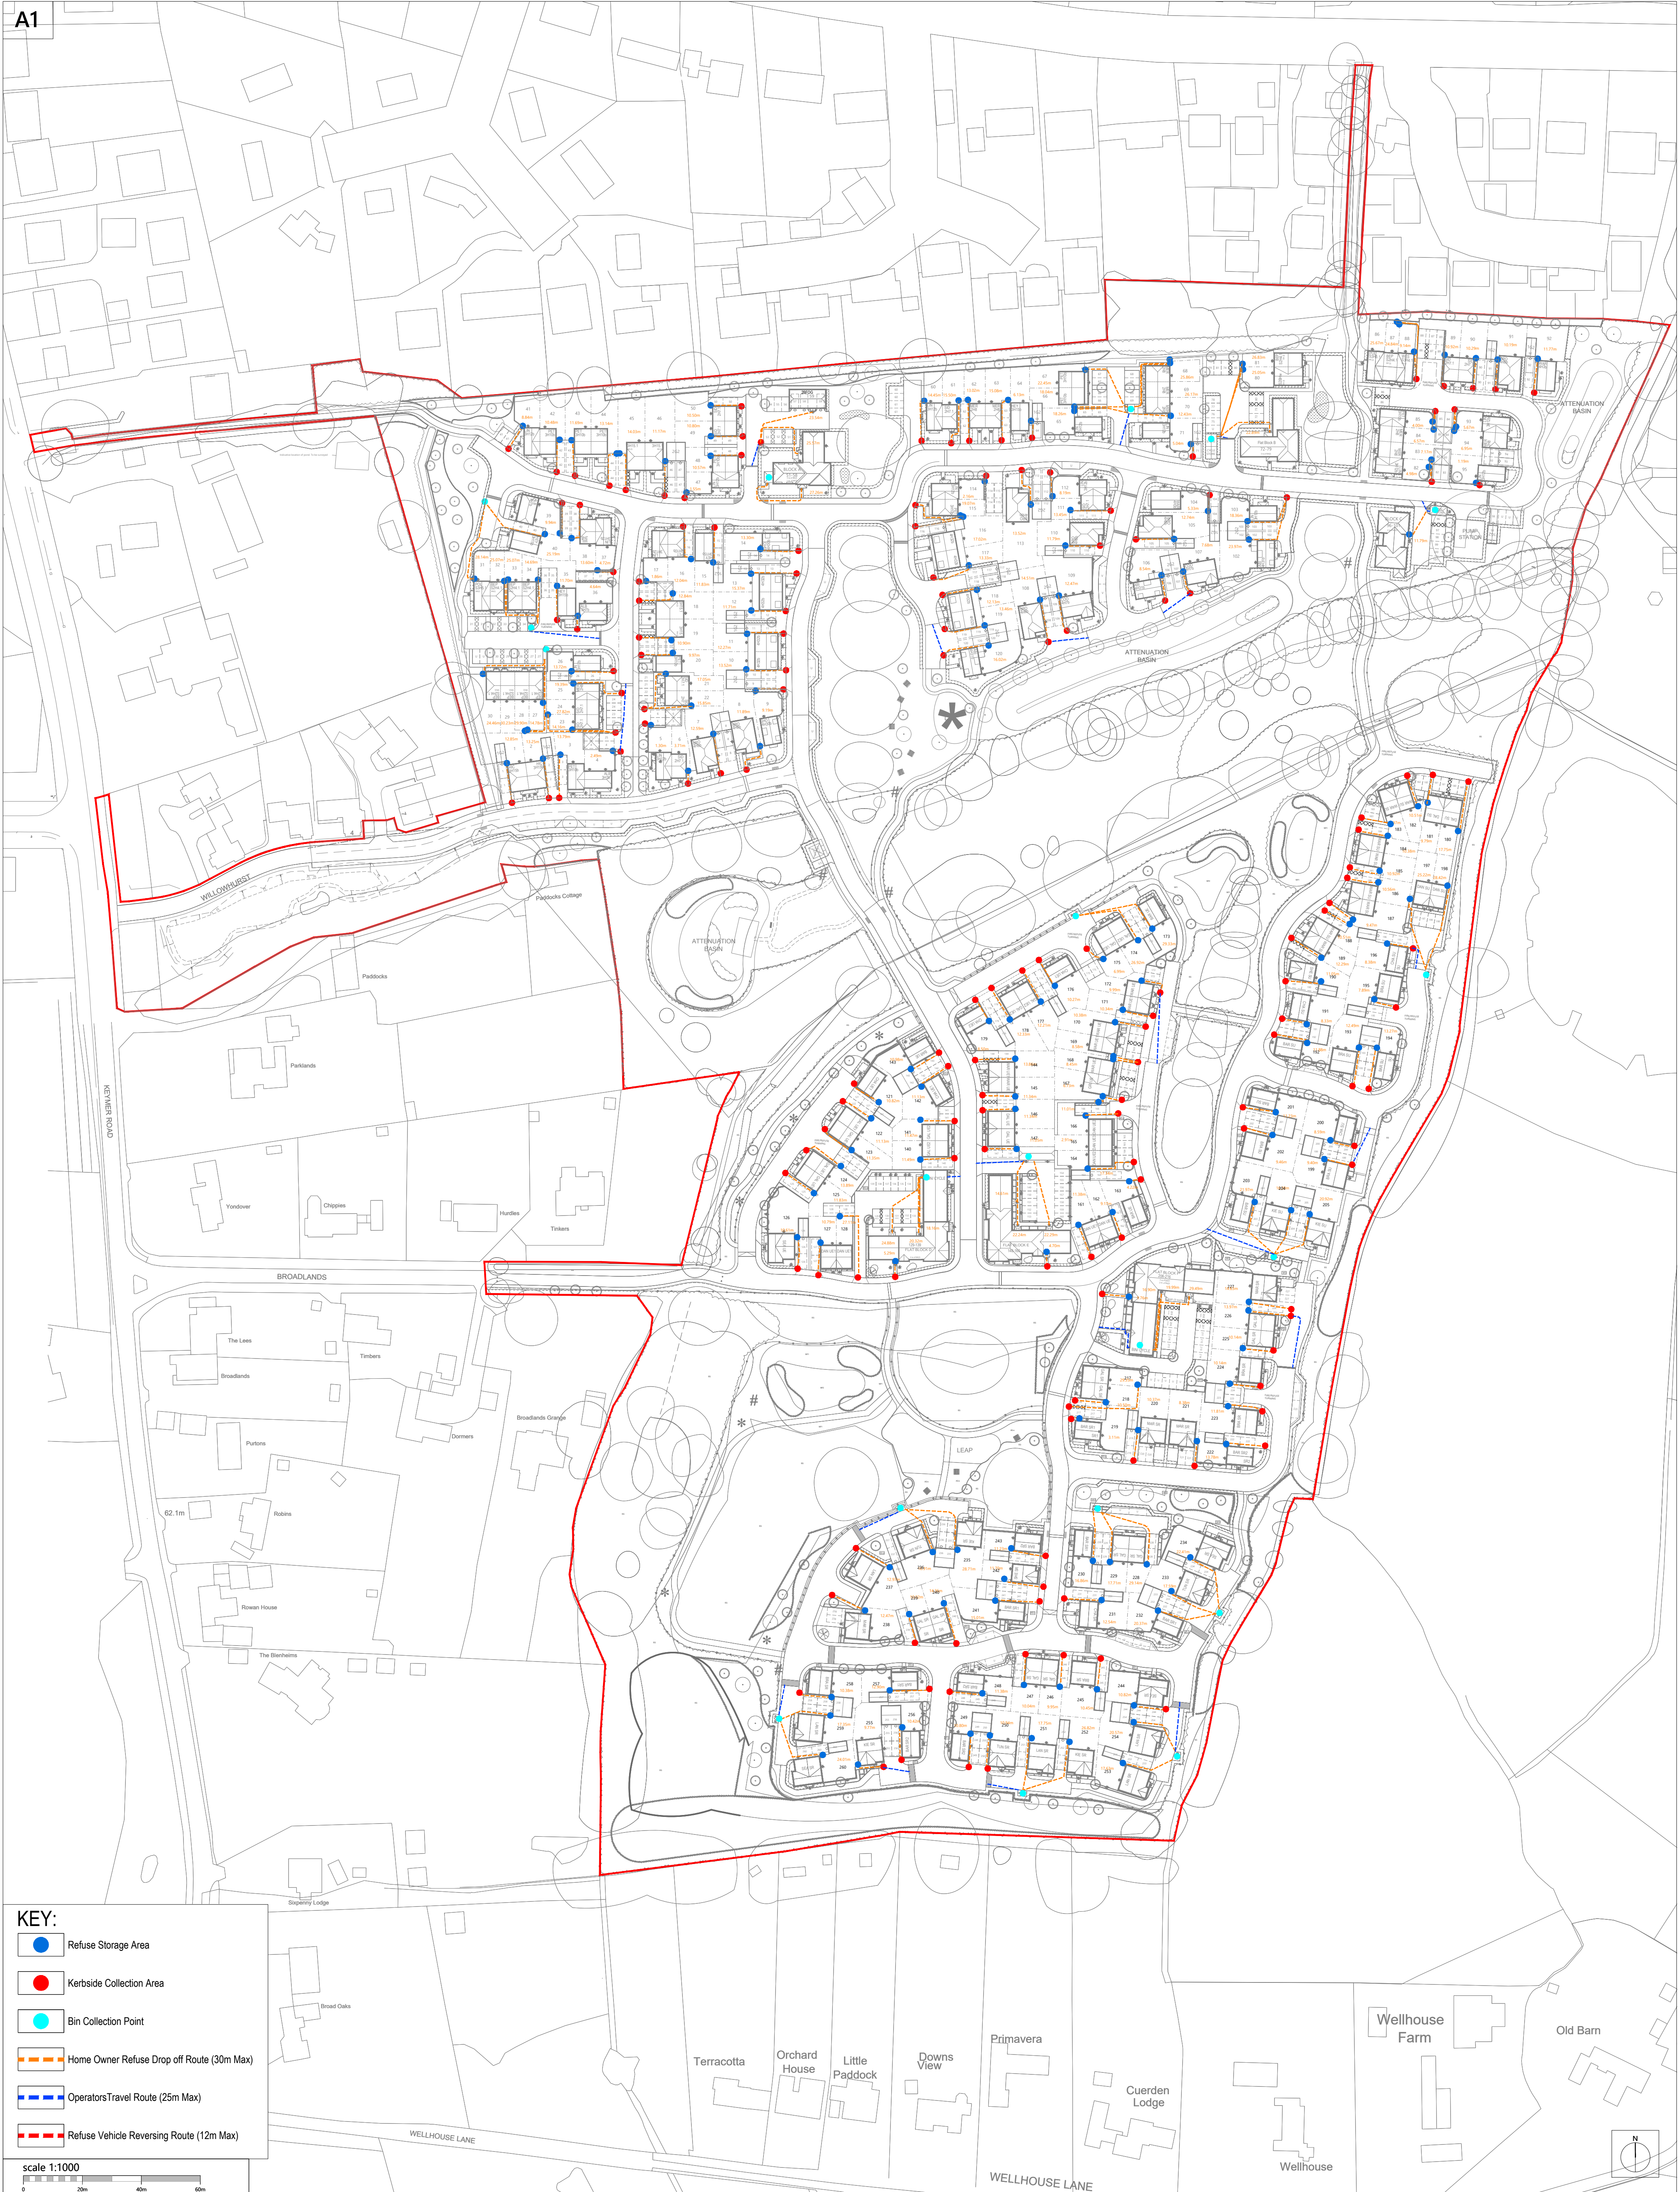

KEY:

- Refuse Storage Area
- Kerbside Collection Area
- Bin Collection Point
- Home Owner Refuse Drop off Route (30m Max)
- Operators Travel Route (25m Max)
- Refuse Vehicle Reversing Route (12m Max)

scale 1:1000

0 20m 40m 60m