




SECTION A - A

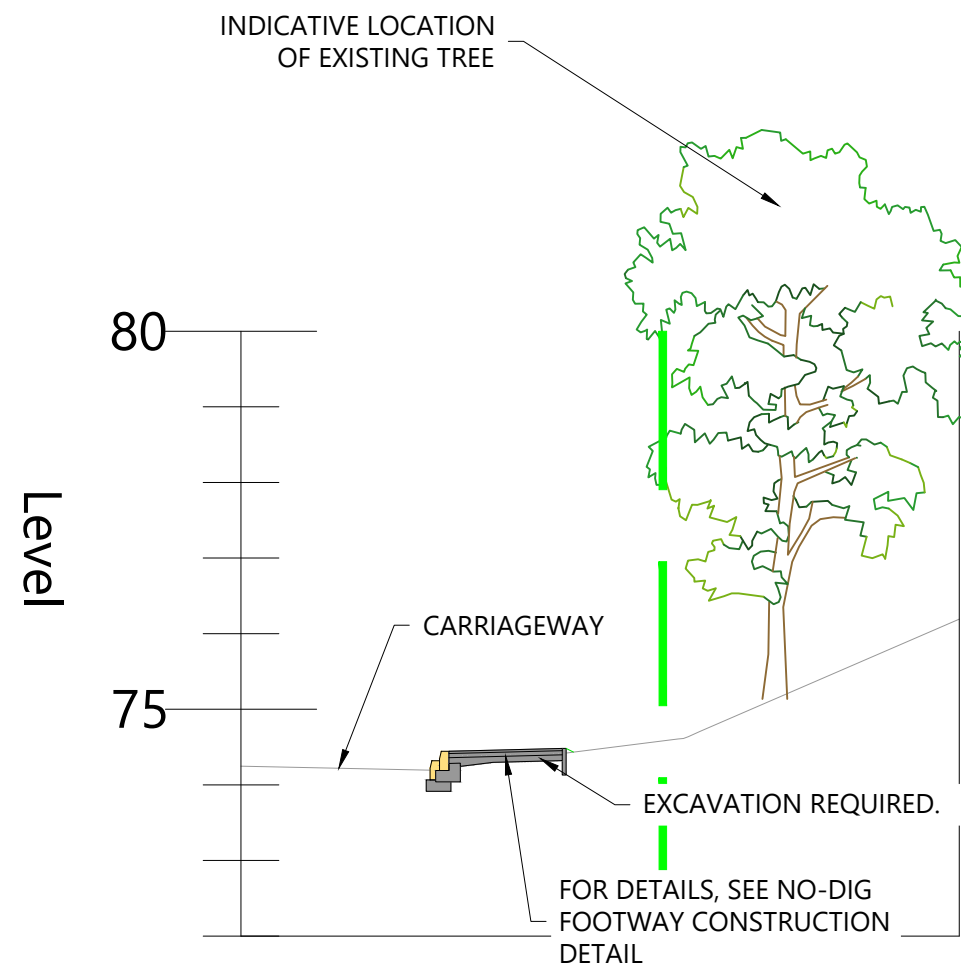



SECTION B - B

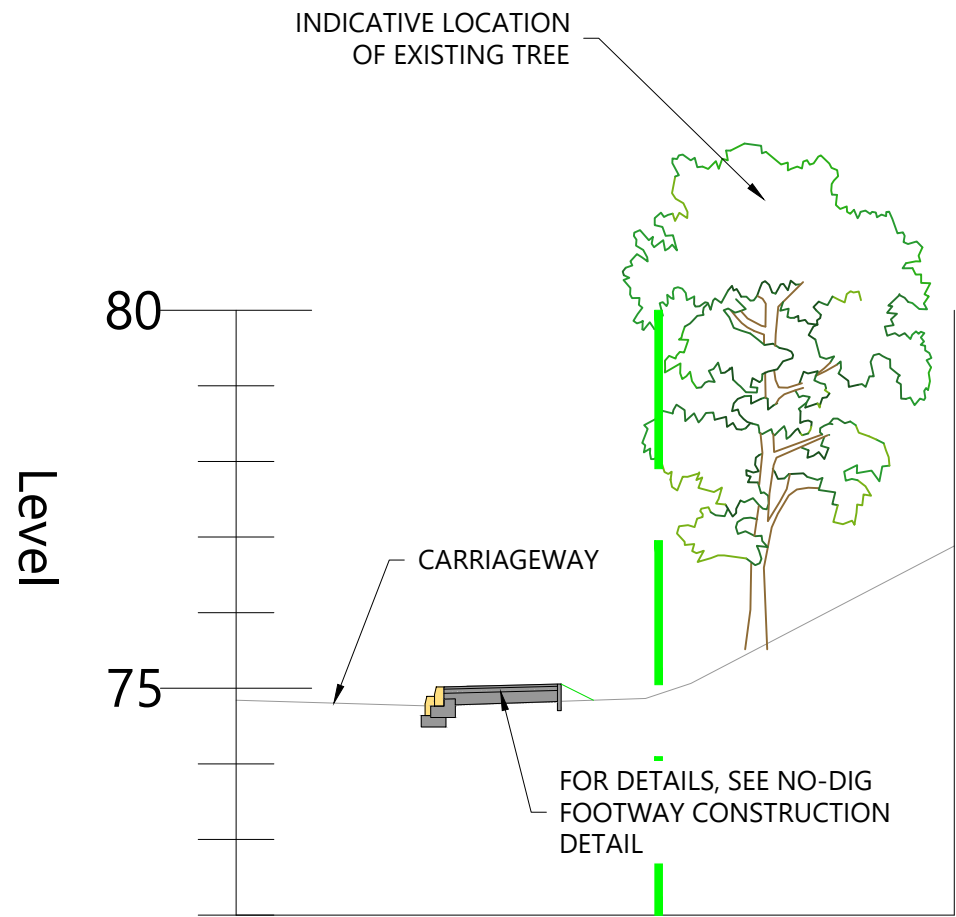

SECTION C - C

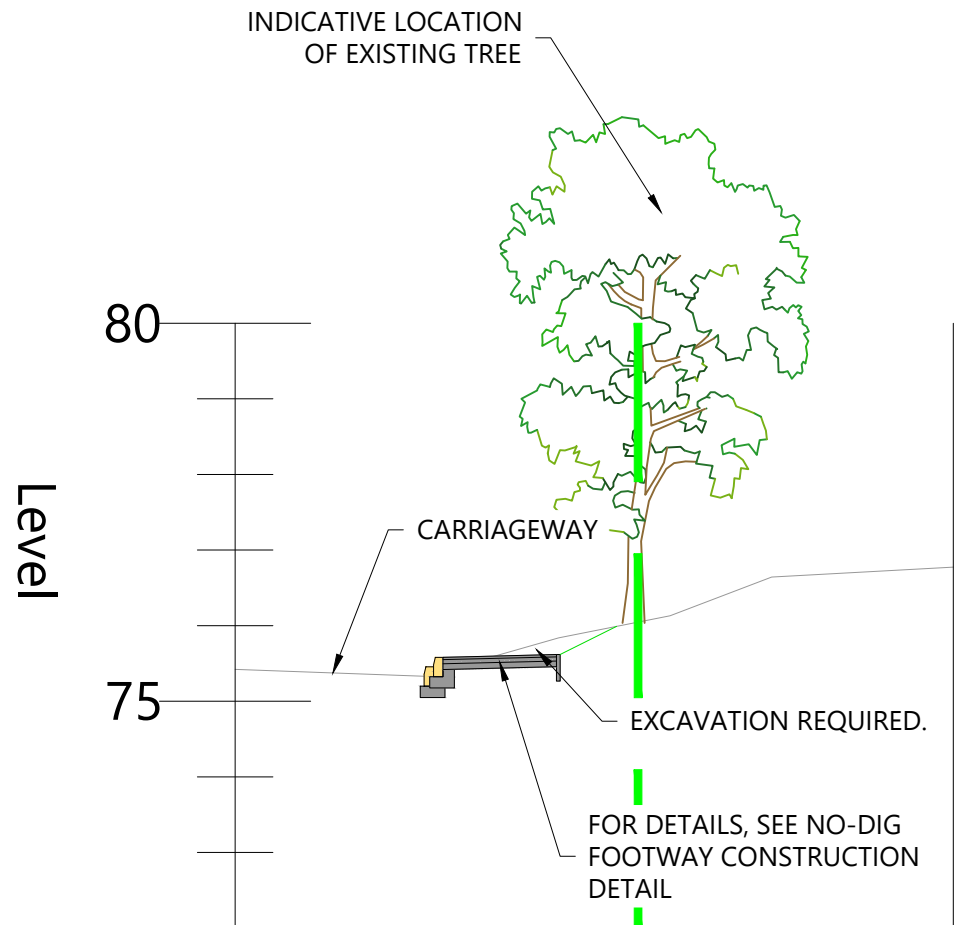

INDICATIVE NO-DIG FOOTWAY CONSTRUCTION DETAIL

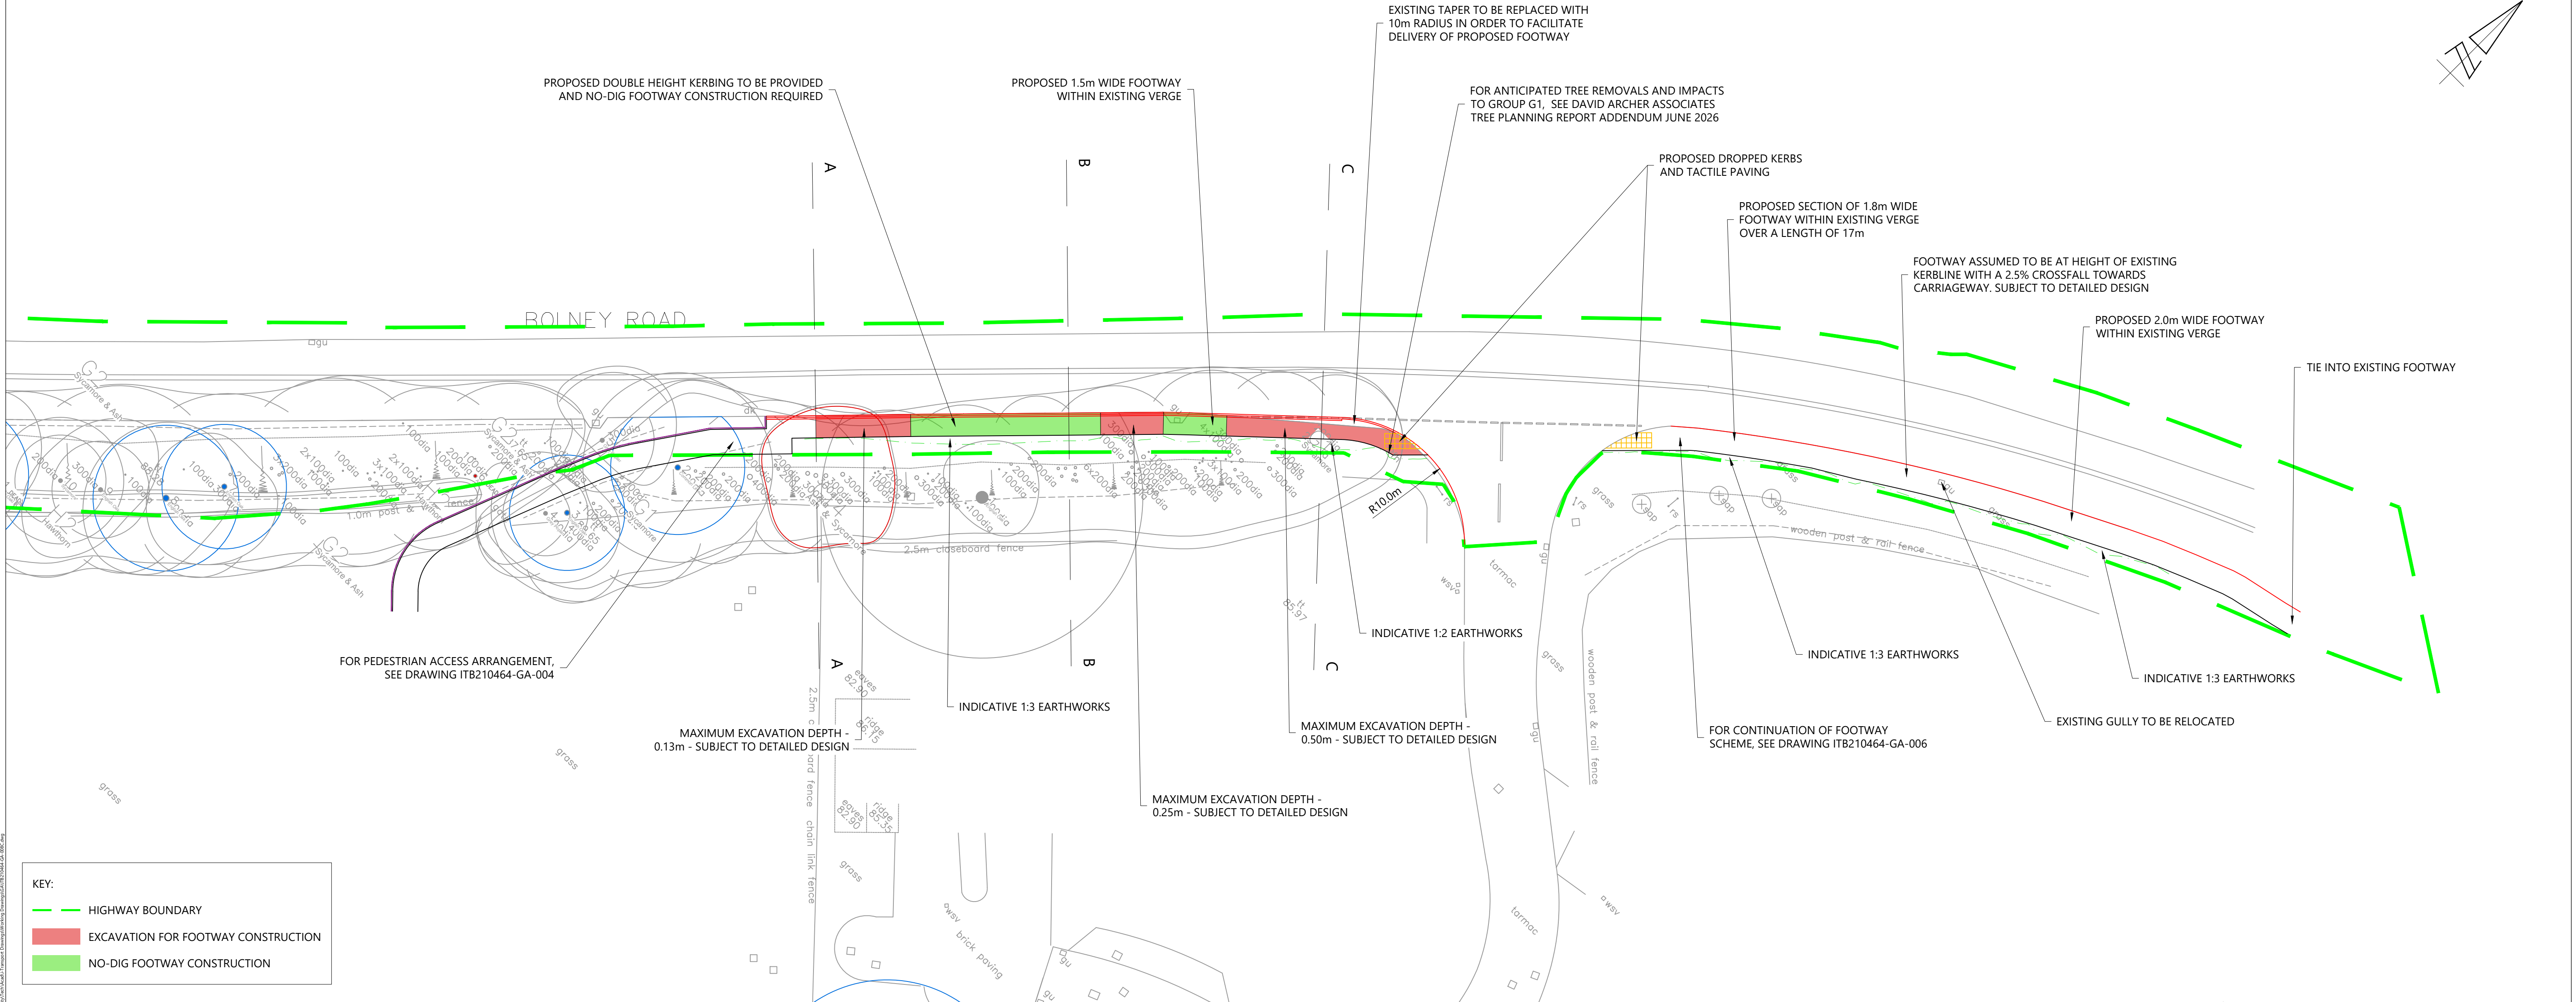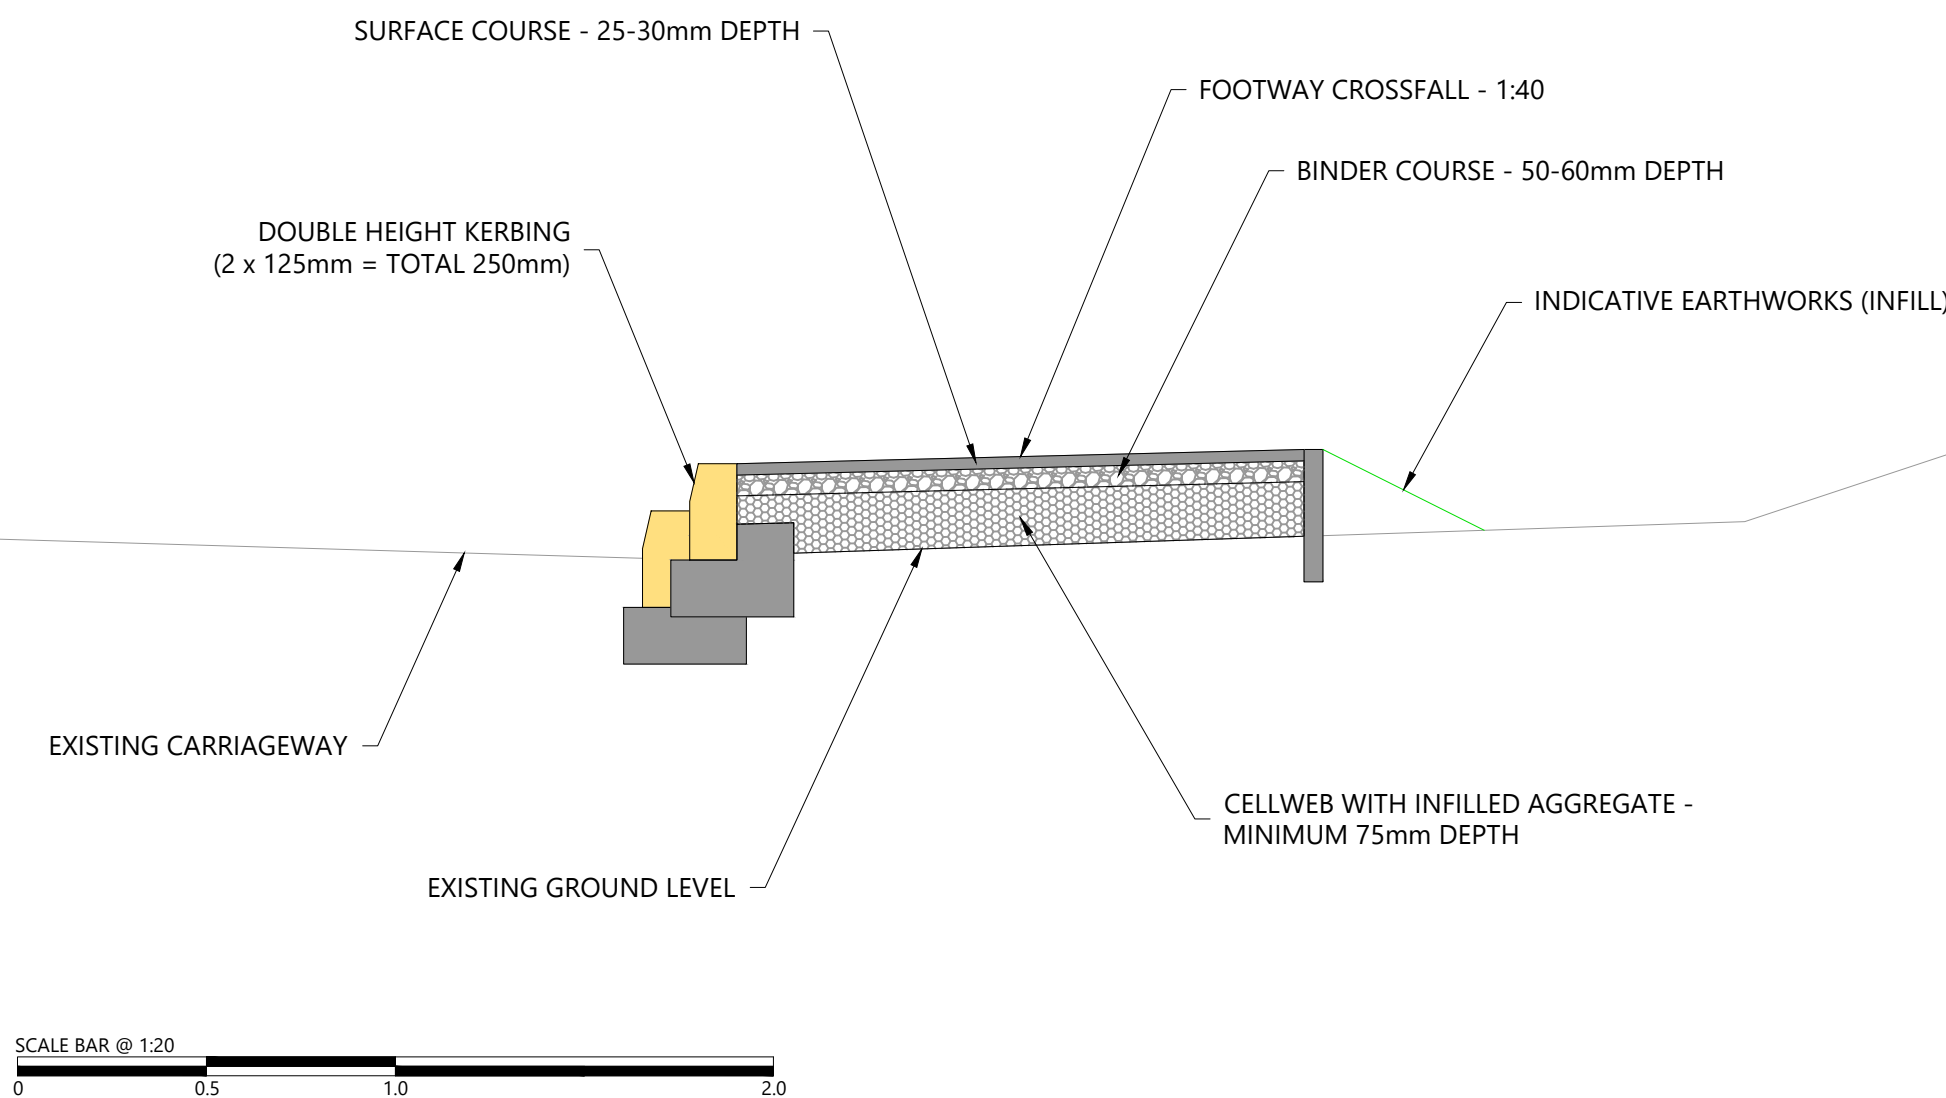

KEY:

- HIGHWAY BOUNDARY
- EXCAVATION FOR FOOTWAY CONSTRUCTION
- NO-DIG FOOTWAY CONSTRUCTION

SCALE BAR @ 1:250

i-Transport

The Square, Basing View,
Basingstoke, Hampshire, RG21 4EB

www.i-transport.co.uk

DESIGNED FOR THE PURPOSE OF CONSTRUCTION AND PLANNING PURPOSES
ONLY. DRAWINGS NOT TO BE USED FOR CONSTRUCTION, TRANSPORT, LIFT
OR ANY OTHER PURPOSES. THE USER SHALL BE RESPONSIBLE FOR OBTAINING
ALL NECESSARY PERMISSIONS AND APPROVALS. THE USER SHALL BE
RESPONSIBLE FOR OBTAINING ALL NECESSARY PERMISSIONS AND APPROVALS.
THE USER SHALL BE RESPONSIBLE FOR OBTAINING ALL NECESSARY PERMISSIONS AND APPROVALS.

REV	DATE	BY	DESCRIPTION
C	31.07.25	JD	RSA COMMENTS INCORPORATED
B	19.06.25	JD	ARRANGEMENT UPDATED
A	17.06.25	JD	ARRANGEMENT UPDATED
STATUS			
FOR INFORMATION			

TITLE	PROJECT	CLIENT
PROPOSED NO-DIG FOOTWAY ON SOUTHERN SIDE OF BOLNEY ROAD	LAND AT BOLNEY ROAD, ANSTY	DEVINE HOMES PLC

DRAWN	CHECKED	APPROVED
JD	BT	BT
PROJECT No:	SCALE @ A1:	DATE:
ITB210464	AS SHOWN	17.04.26
DRAWING No:	ITB210464-GA-008	
REV	C	