
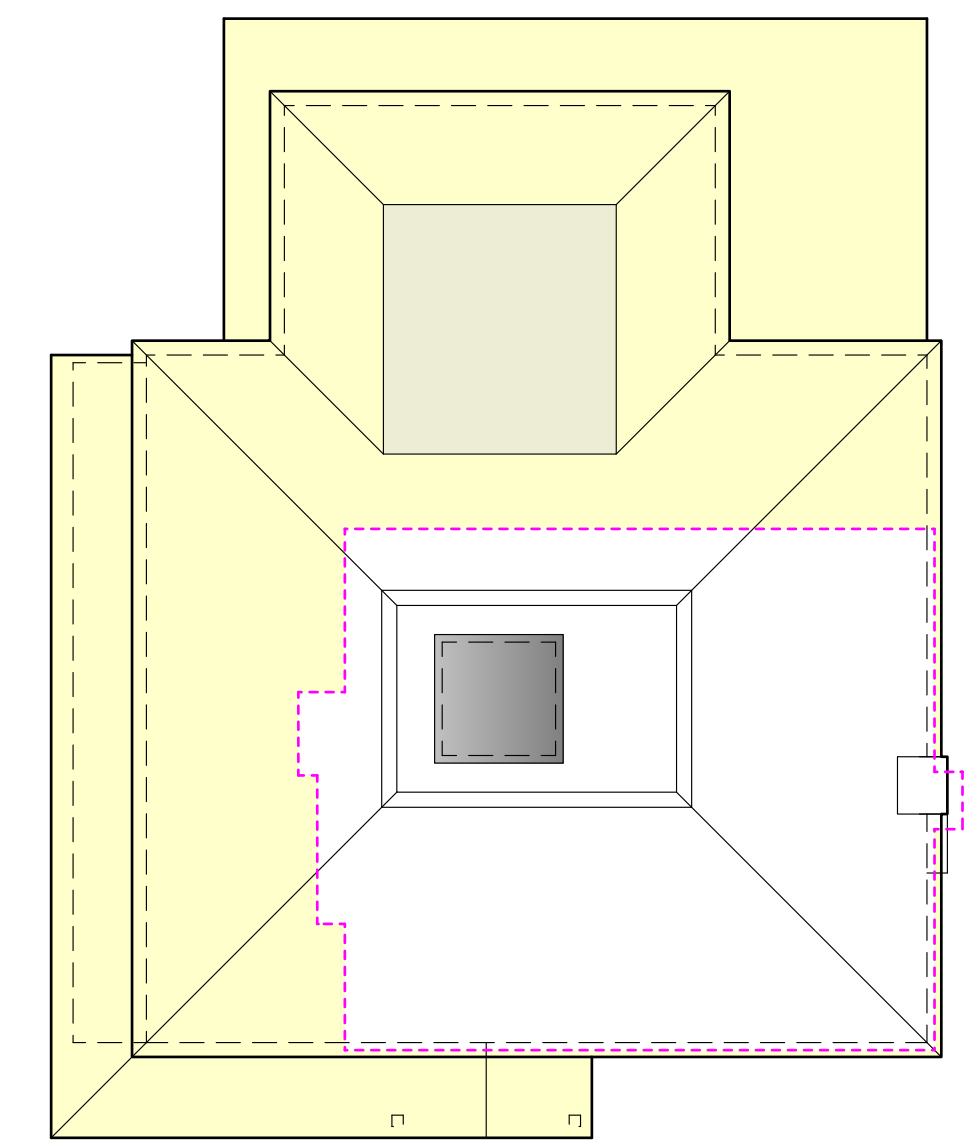
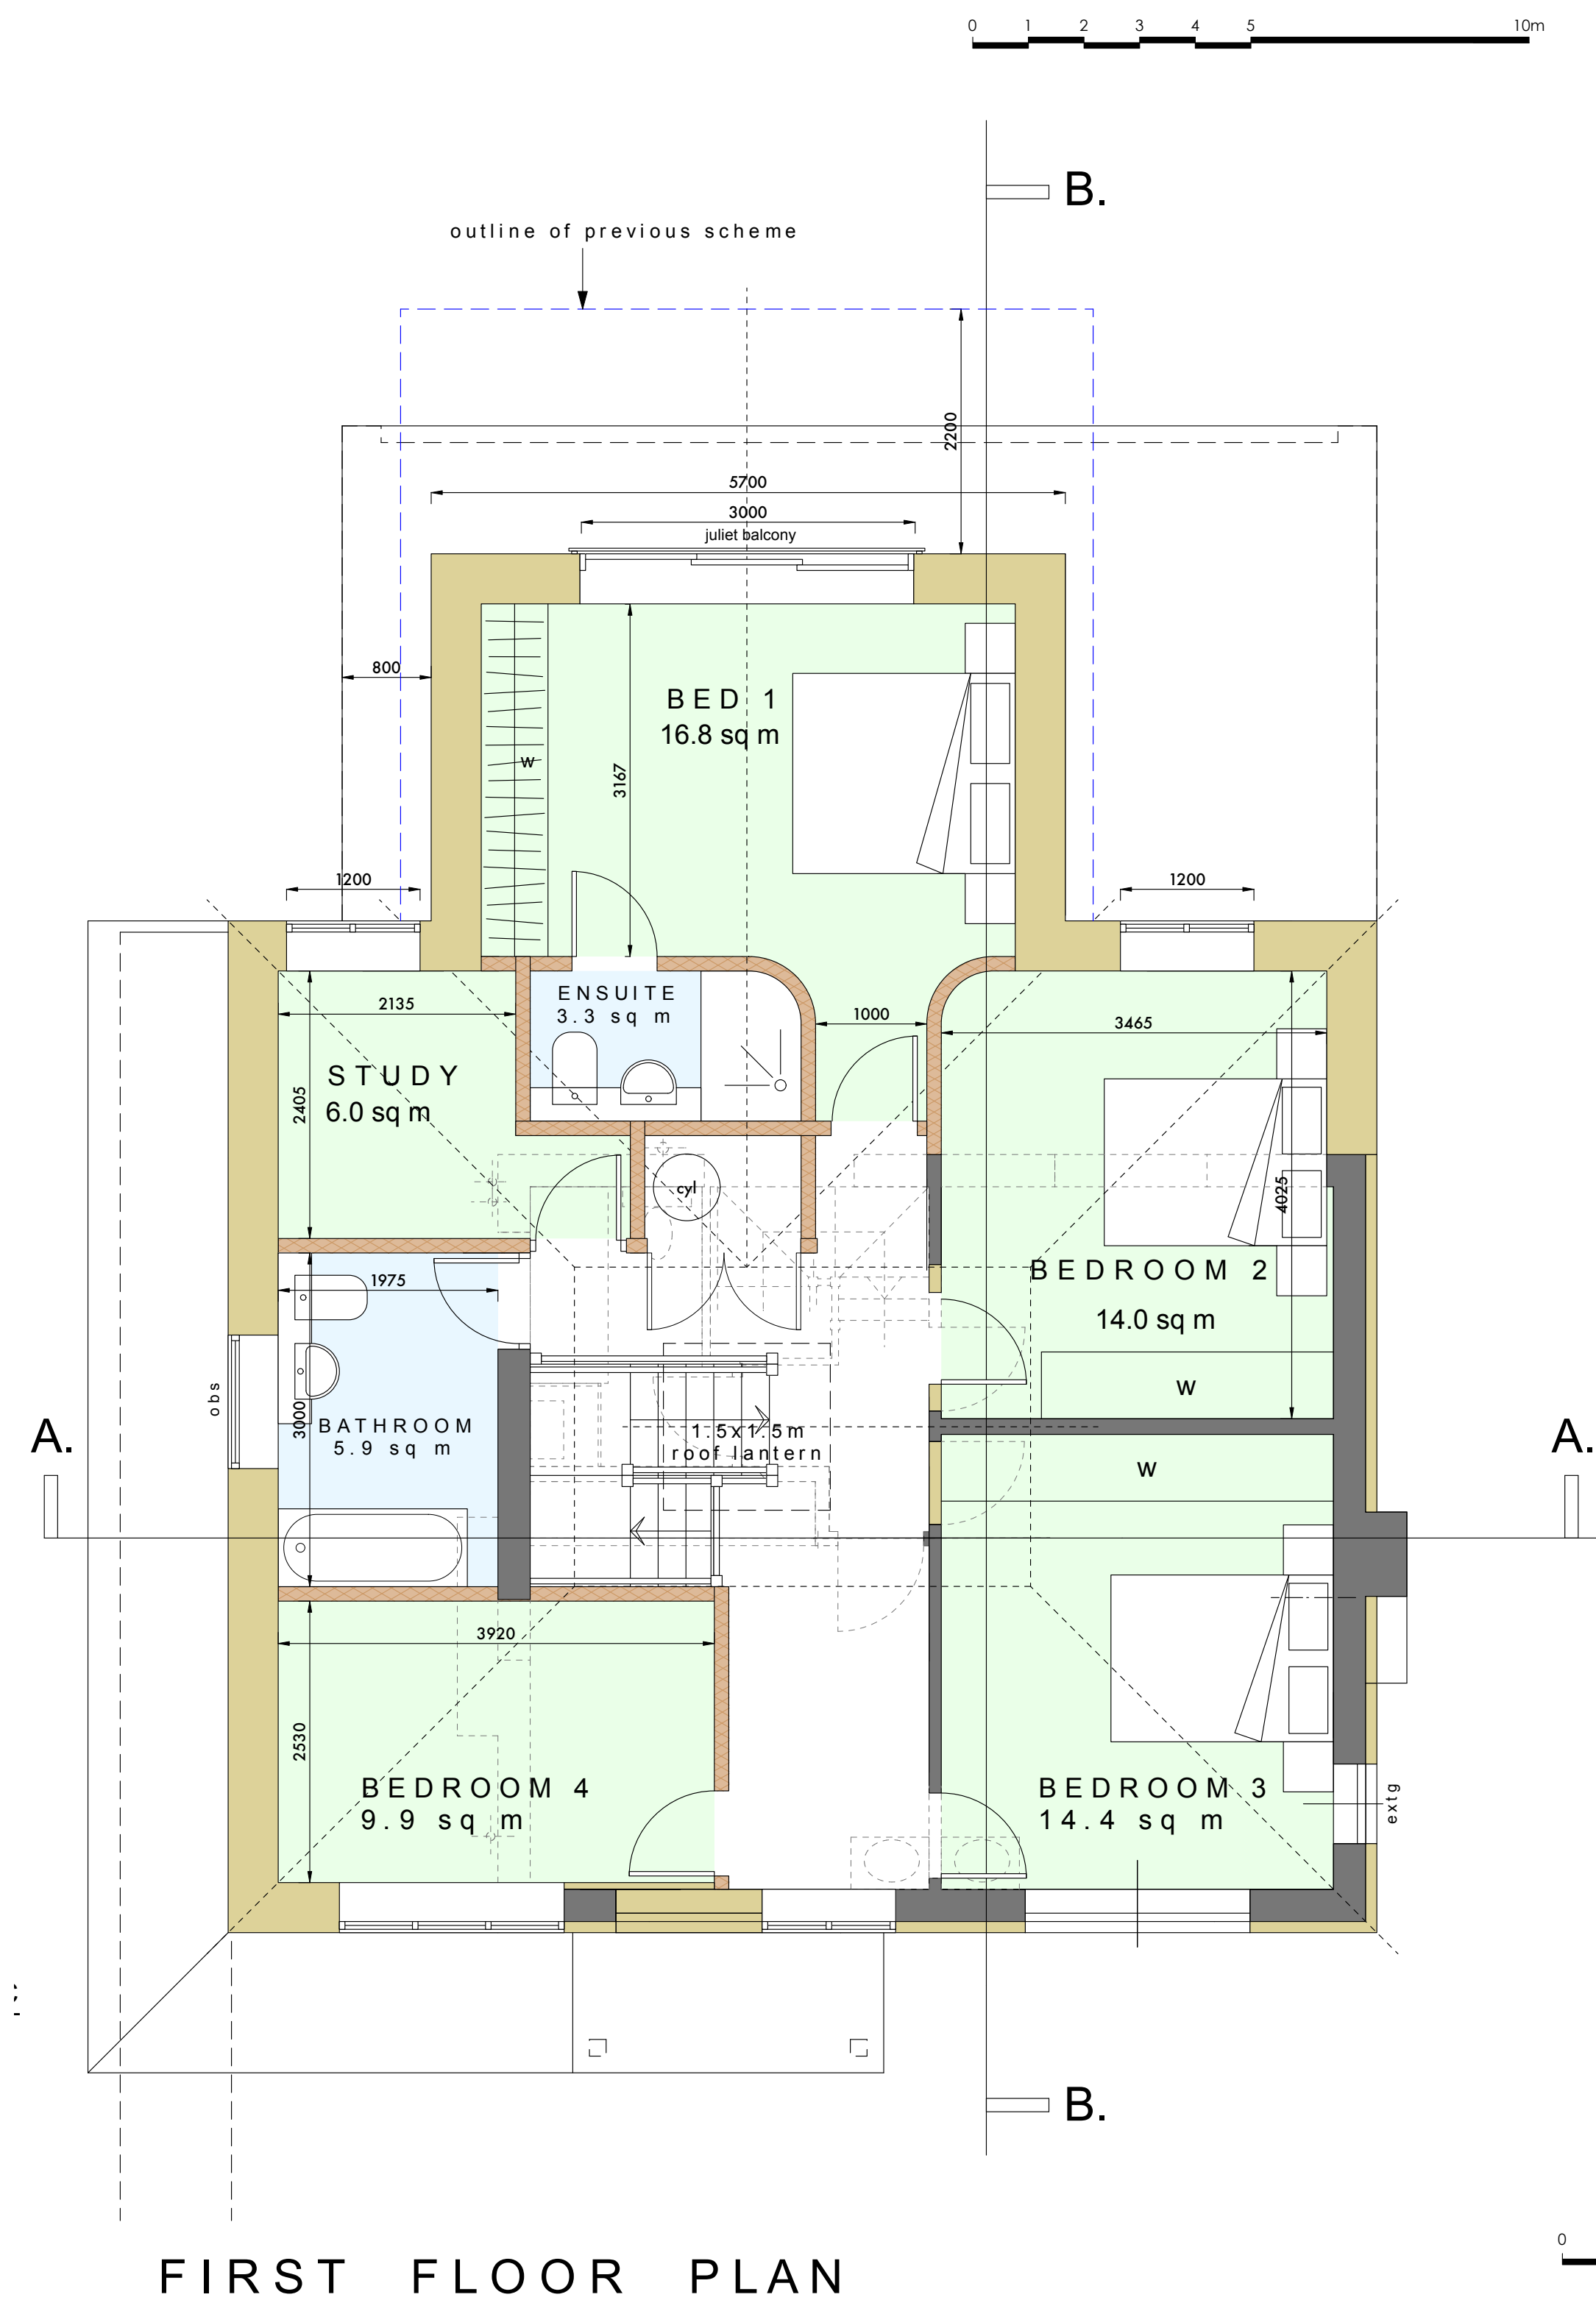
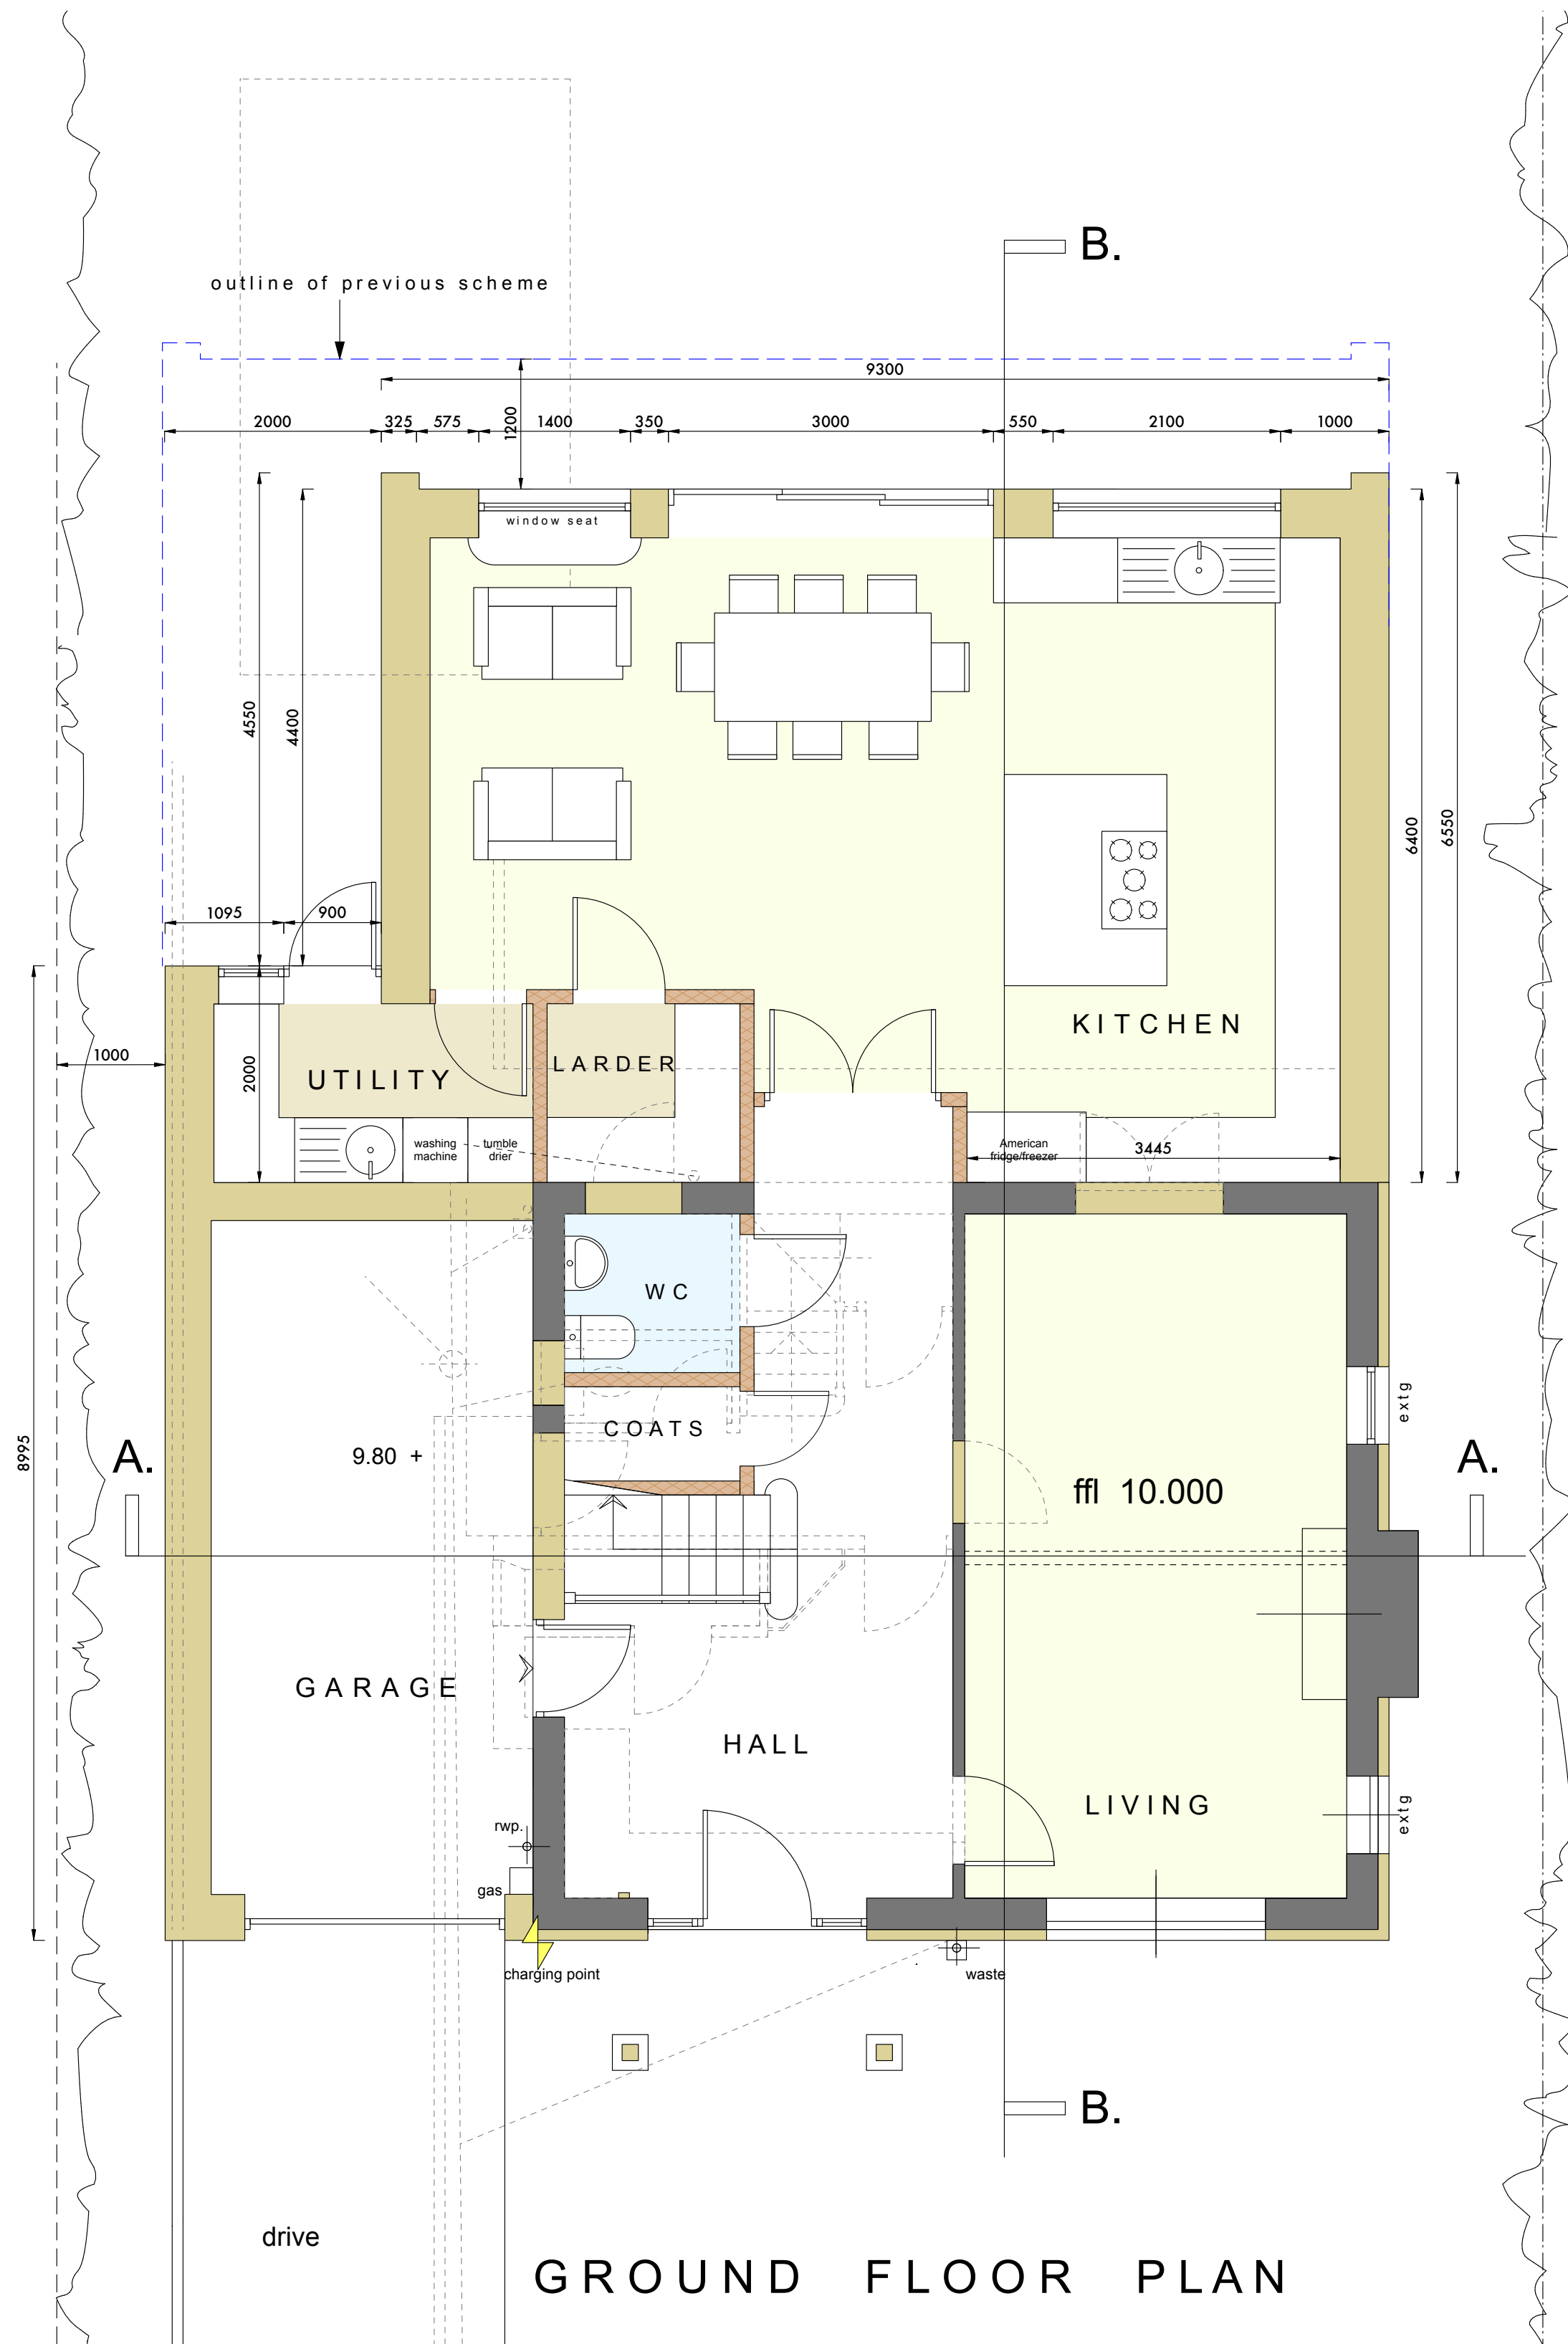


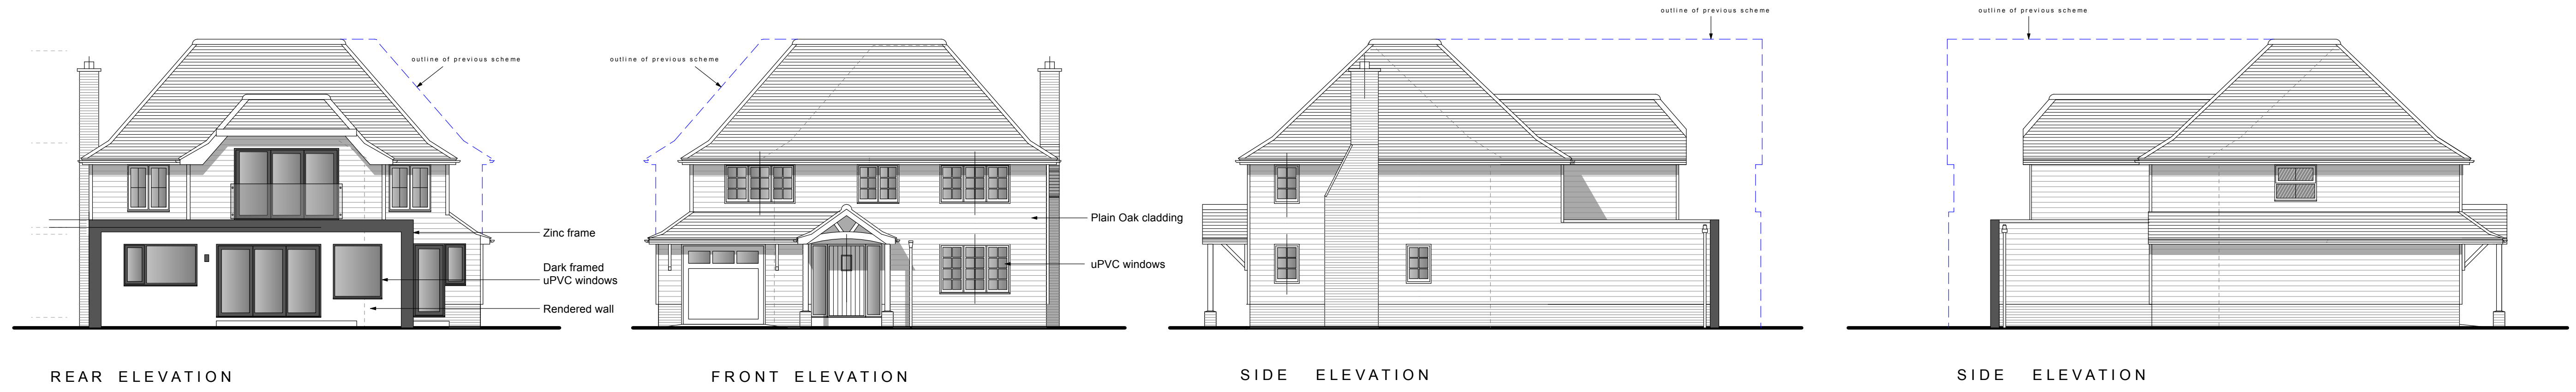

Revisions	
JAMES PEARCE ASSOCIATES ARCHITECTURAL CONSULTANTS AND SURVEYORS	
SACHELLS GOTE LANE RINGMER EAST SUSSEX BN8 5HX	
Tel: 01273 812934 mob: 07711 039616 email: j.o.pearce@talk21.com	
Client	Mr and Mrs C Martyr
Project	135 College Lane Hassocks BN6 9AF
Drawing Name	Proposed Plans and Elevations
Scale	1:50 & 100 @ A1
Date	March 2025
Drawing No	29011 13
Revision	