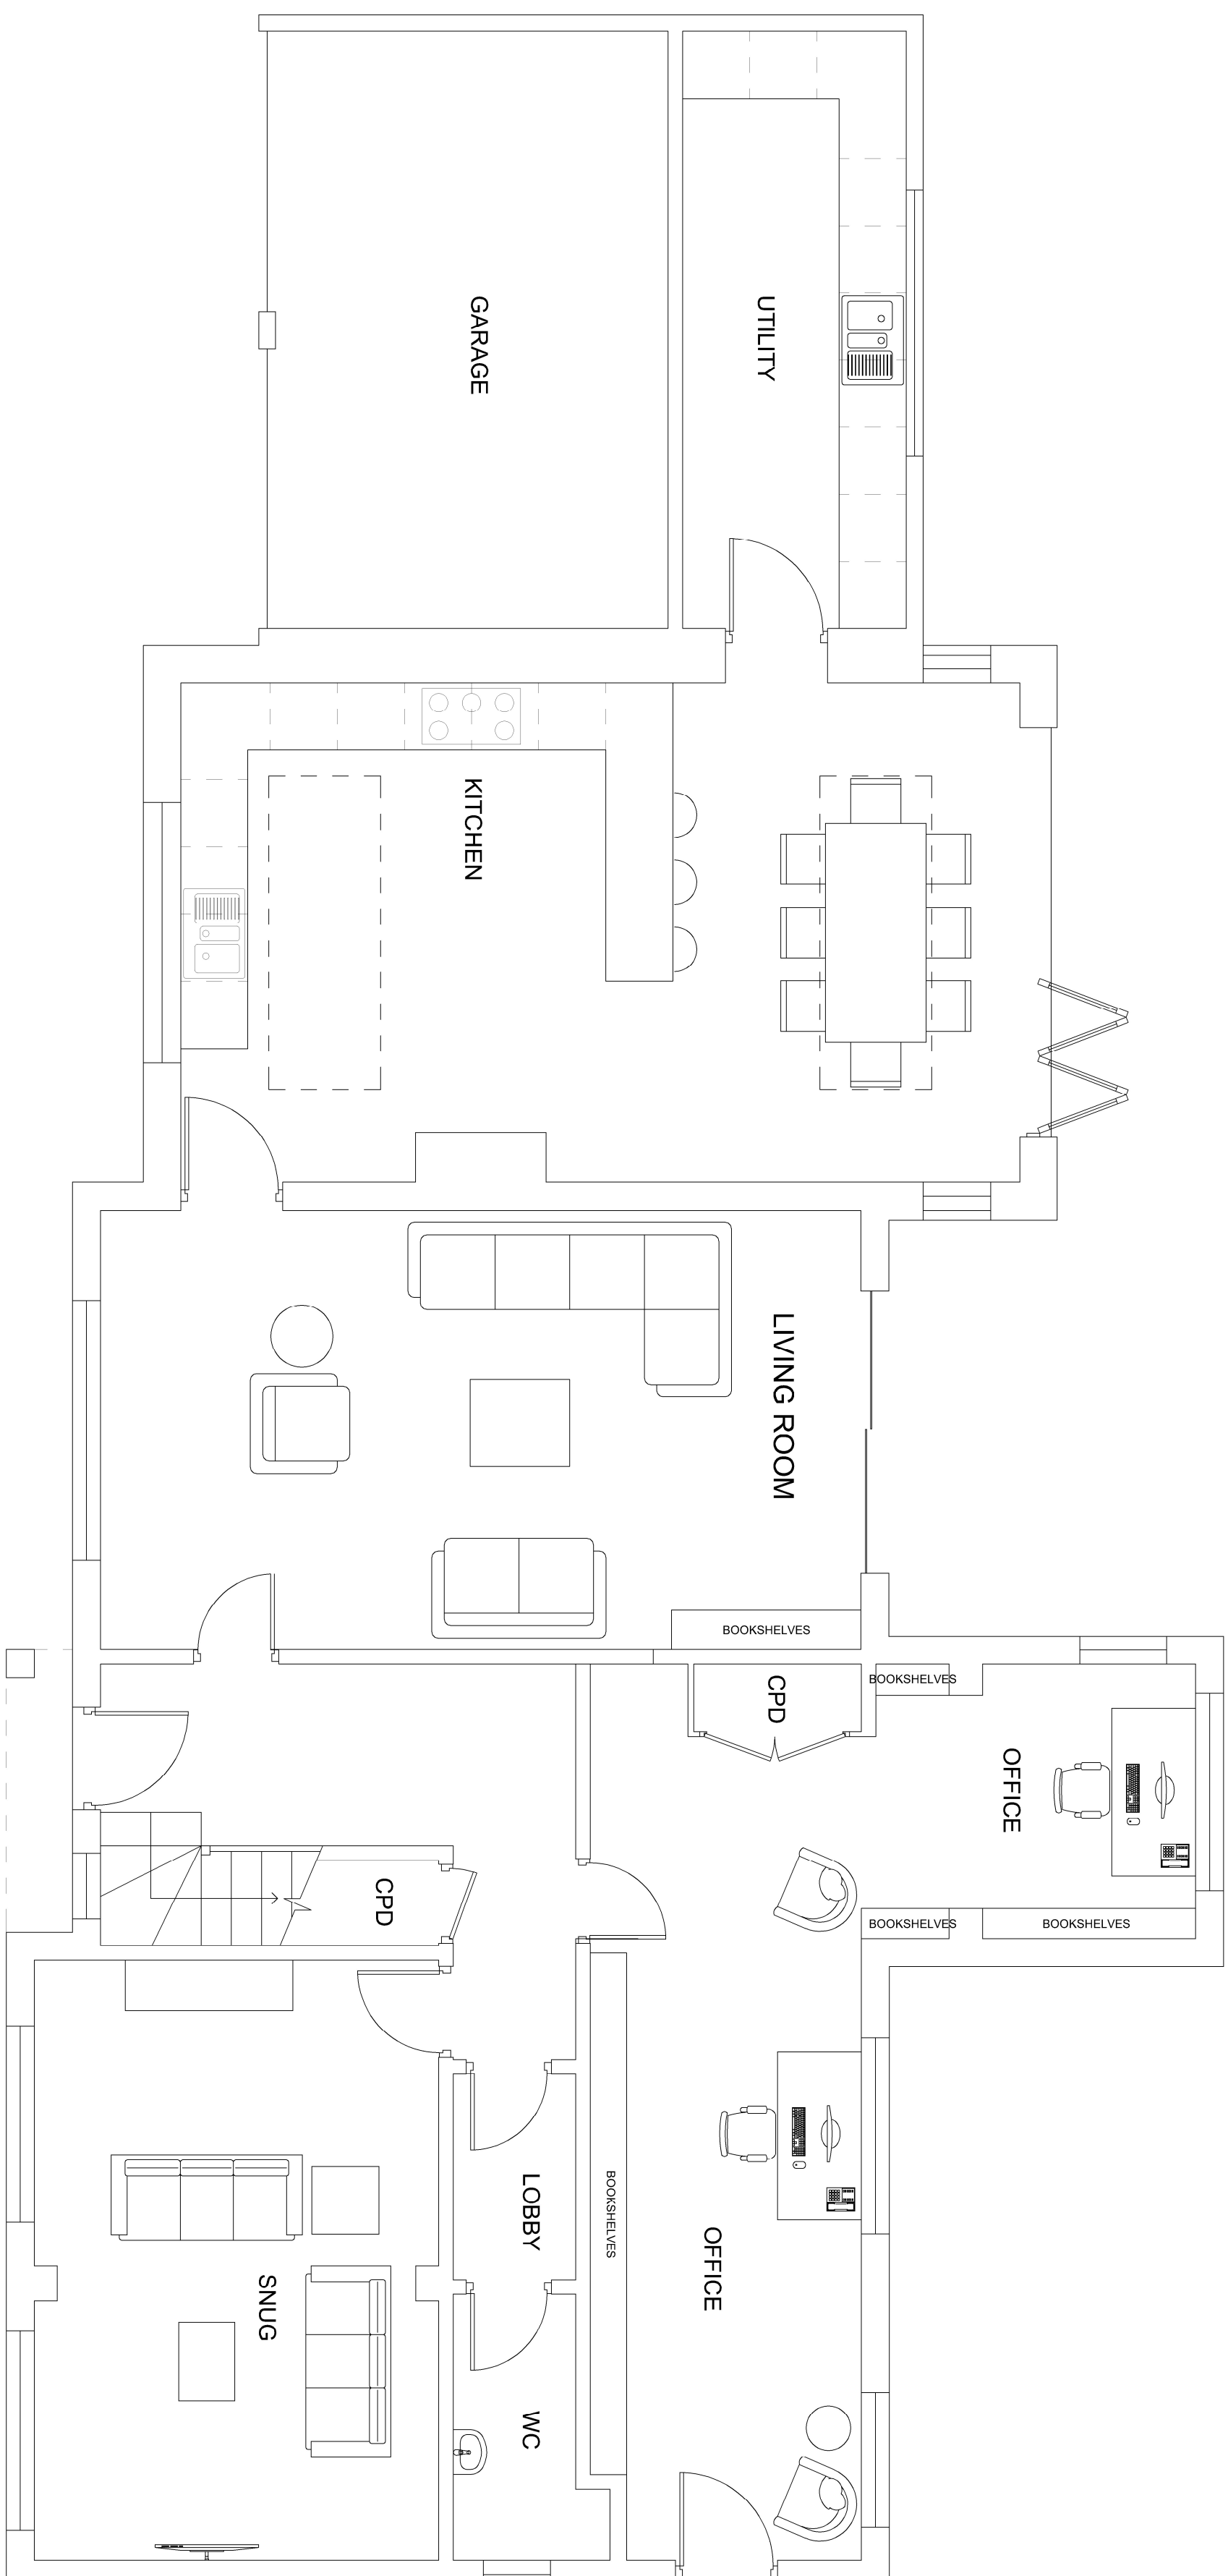


SURVEY
DRAWING

NOTES

- AI does not scale from the drawing
- AI discrepancy will be added as a fifth and any discrepancies surfaced with the architect
- Any discrepancies between the drawings, details and specification must be reported to the architect immediately since we are paid in kind.
- AI works to be carried out in full accordance with current building regulations and standards
- It is in doubt please ask.

row	date	comment
-----	------	---------

Client	
Site address	
1 The Dell Haywards Heath	

**SINGLE STOREY EXTENSION
& REFURB**

Executive Title

PROPOSED GROUND FLOOR PLAN

FRESHMILL BUSINESS CENTRE
DELTA HOUSE
16 BRIDGE ROAD
HAYWARDS HEATH, RH16 1UA
E : info@buchanunmarchitects.co.uk

