
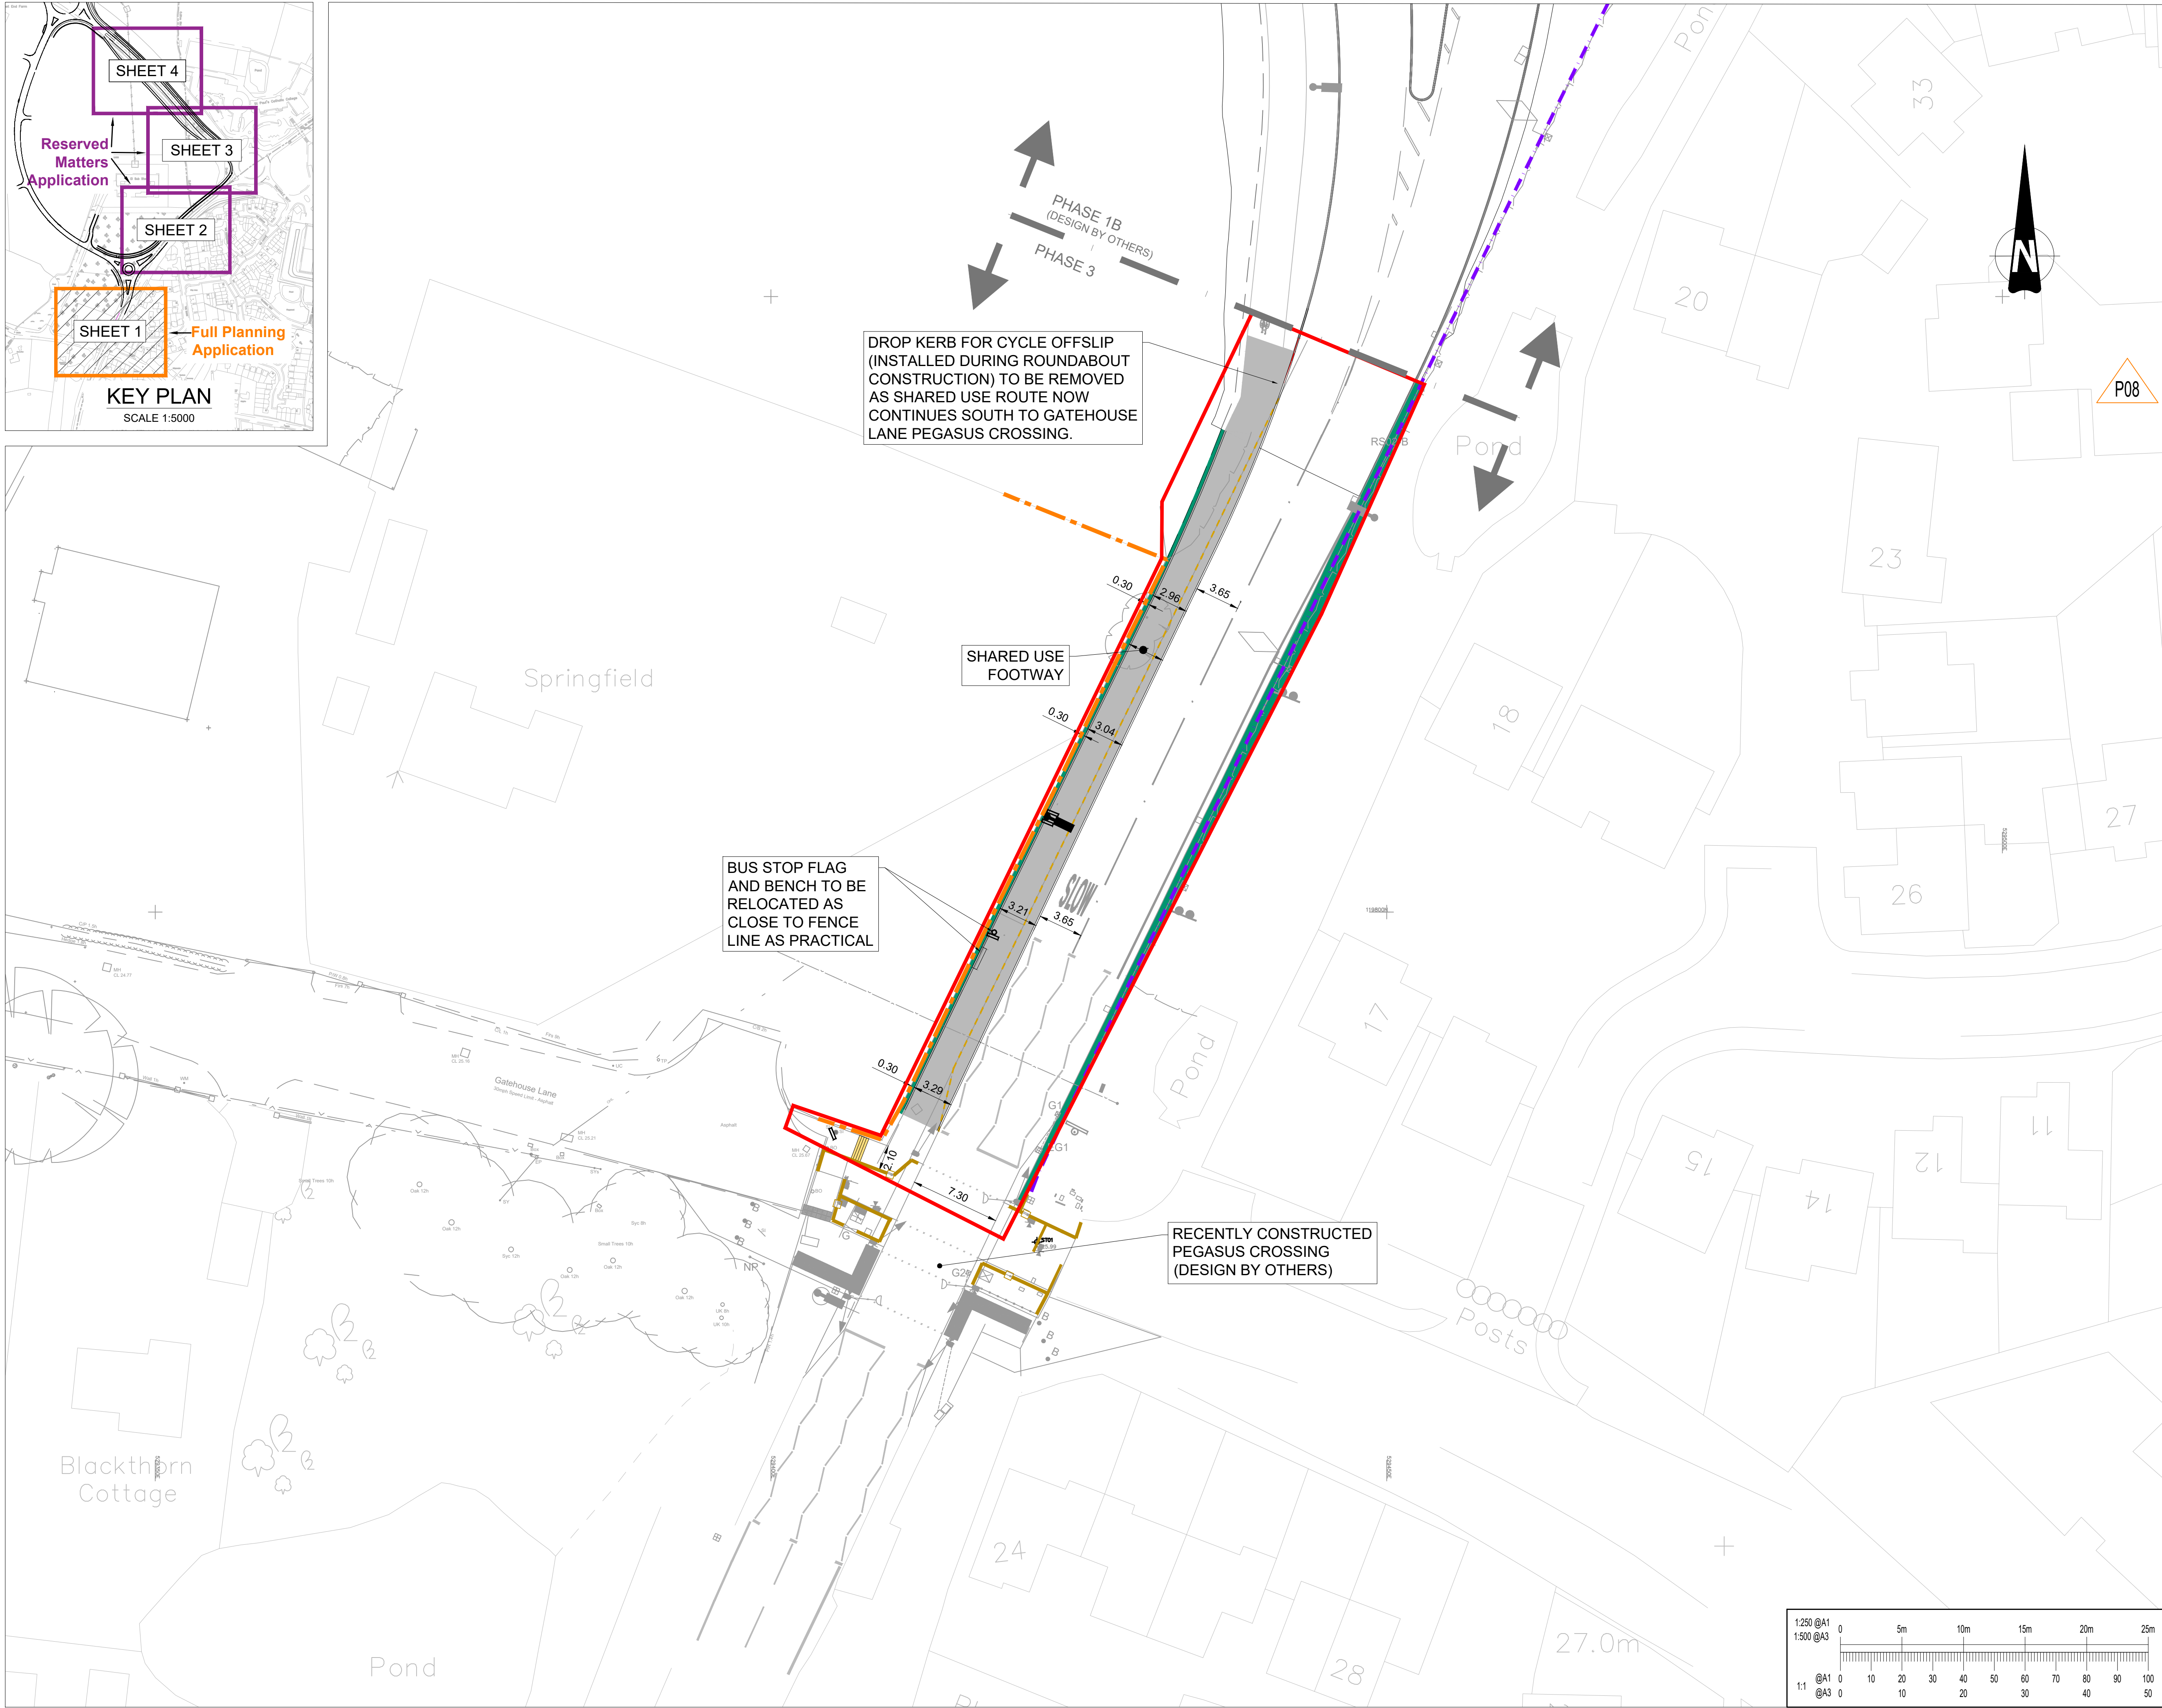


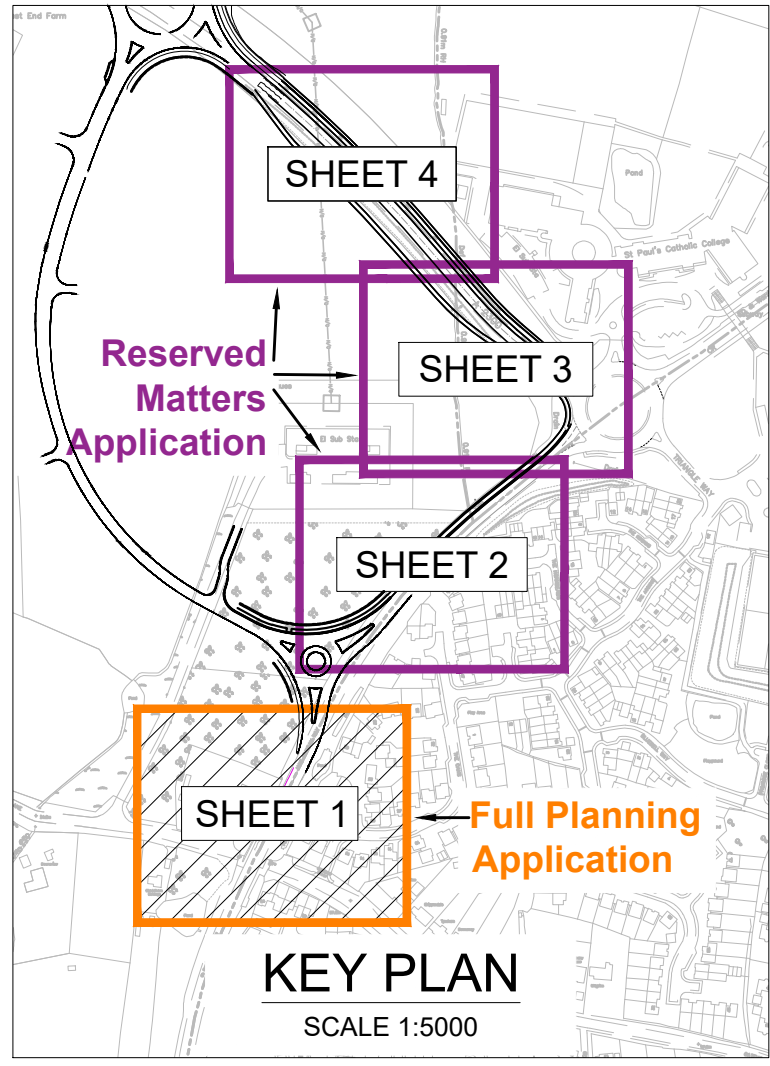

This drawing should not be scaled. Dimensions to be verified on site. Any discrepancies should be referred to the Engineer prior to work being put in hand.

This drawing is the property of Waterman Infrastructure & Environment Limited, and the drawing is issued on the condition that it is not copied, reproduced, related or disclosed to any unauthorised person, either wholly or in part without the consent in writing of Waterman Infrastructure & Environment Limited
Pickfords Wharf, Clink Street, London SE1 9DG 1 020 7928 7888 1 03333 444 501

GENERAL NOTES

- Key:**
- PHASE 3 CONSTRUCTION WORKS BOUNDARY
 - PROPOSED GRASS VERGE
 - FOOTWAY - ASPHALT SURFACING (AC6 ASPHALT CONCRETE WITH 6mm AGGREGATE)
 - FOOTWAY SHARED USE - ASPHALT SURFACING (AC6 ASPHALT CONCRETE WITH 6mm AGGREGATE)
 - CYCLE ROUTE - FINISHED IN GREEN SURFACING
 - BUFF COLOURED BLISTER TACTILE PAVING
 - BUFF COLOURED TRAMLINE/LADDER STYLE TACTILE PAVING
 - BUFF COLOURED CORDUROY PAVING
 - FILTER DRAIN
 - EXISTING WATERCOURSE/DRAINAGE DITCH
 - PROPOSED WATERCOURSE/DRAINAGE DITCH
 - PROPOSED LAYOUT (KERBS & EDGINGS)
 - EXISTING EDGE OF CARRIAGEWAY
 - EXISTING PUBLIC FOOTPATH RIGHT OF WAY (NO.98CR) RETAINED
 - RECENTLY DIVERTED PUBLIC FOOTPATH RIGHT OF WAY (NO.14HU, LEGAL ORDER COMPLETE).
 - EXISTING VEHICLE RESTRAINT SYSTEMS
 - EXISTING TIMBER PANEL FENCE
 - EXISTING TIMBER POST RAIL FENCE
 - PROPOSED TIMBER POST RAIL FENCE REFER TO STANDARD DETAILS HCD H15, ST2 CONCRETE FOUNDATION TO BE USED.
 - EXISTING LIGHTING COLUMNS RETAINED
 - PROPOSED LIGHTING COLUMN LOCATION (PRELIMINARY LAYOUT)
 - PROPOSED ROAD SIGN (VARIOUS SIZES)
 - EXISTING ROAD SIGN RETAINED

P08	19.05.25	RS42 AMENDMENTS: TACTILE PAVING APPEARANCE AMENDED, GREY COLOUR TACTILE CHANGED TO BUFF.	SP
P07	30.04.25	TECHNICAL APPROVAL ISSUE	MK
P06	02.12.24	FOOTWAY AND FOOTWAY SHARED USE KEY ITEM DESCRIPTIONS AMENDED	JTR
P05	09.10.24	DIVERTED FOOTPATH KEY AMENDED, FENCES AND VRS SHOWN	MK
P04	19.08.24	FOLLOWING DISCUSSION WITH WSCC: KERB LINE OF SHARED USE PATH NORTH OF GATEHOUSE LANE MOVED FURTHER INTO CARRIAGEWAY, REMOVING THE EXISTING HARDSTRIP ENTIRELY, TO MAXIMISE PAVED WIDTH OF PATH. (PREVIOUSLY A 0.5M HARDSTRIP WAS RETAINED TO ACT AS SEPARATION BETWEEN CYCLISTS AND LIVE TRAFFIC)	SP
Rev	Date	Description	By

Amendments

Project

WBLR Phase 3

Title

GENERAL ARRANGEMENT SHEET 1

Client

Homes England Jackson

waterman

Crown House 2 - 8 Gloucester Road Redhill Surrey RH11 1FH
1 01342 893800 1 03333 444 501
mail@watermangroup.com www.watermangroup.com

Status

TECHNICAL APPROVAL

Designed By	SP	Checked By	SP	Waterman Ref	WIE19442		
Drawn By	JS	Date	AUG. 22	Scales @ A1	1:250		
Project	Originator	Volume	Level	Type	Role	Number	Revision
19442-WIE-ZZ-XX-DR-C-900101							P08