


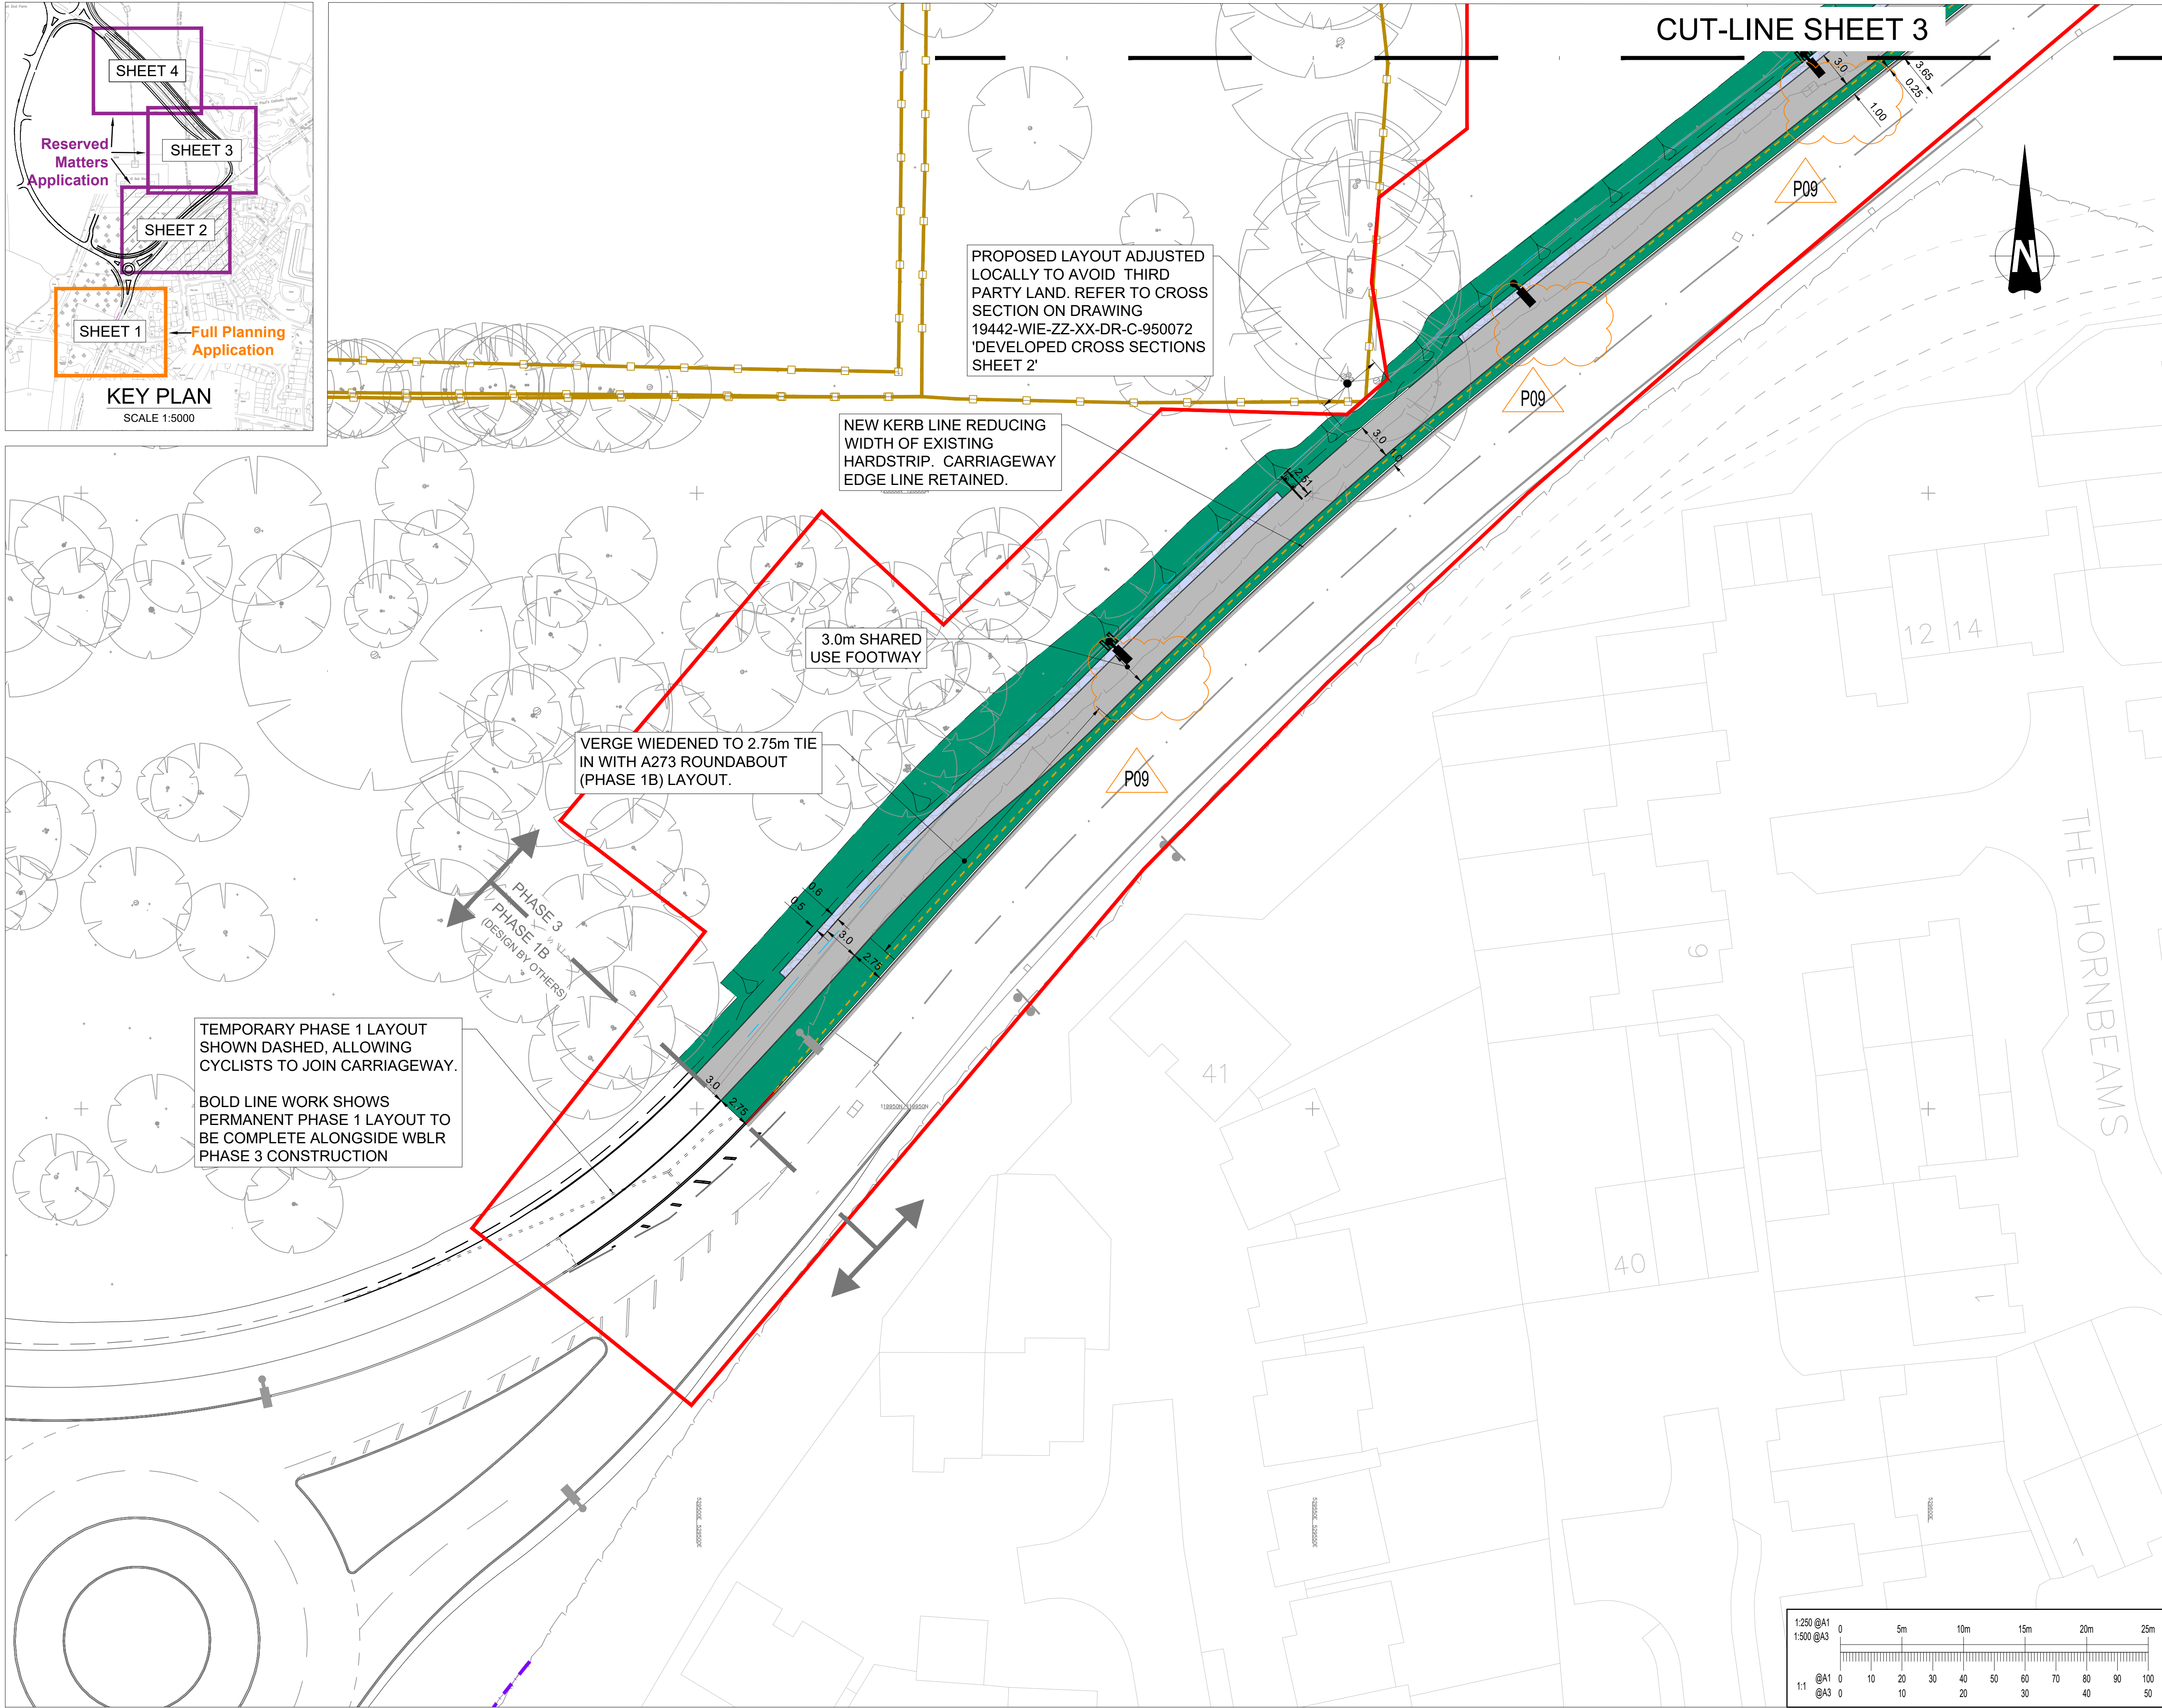

This drawing should not be scaled. Dimensions to be verified on site. Any discrepancies should be referred to the Engineer prior to work being put in hand.

This drawing is the property of Waterman Infrastructure & Environment Limited, and the drawing is issued on the condition that it is not copied, reproduced, related or disclosed to any unauthorised person, either wholly or in part without the consent in writing of Waterman Infrastructure & Environment Limited
Pickfords Wharf, Clink Street, London SE1 9GG 020 7928 7888 03333 444 501

GENERAL NOTES

Key:

- PHASE 3 CONSTRUCTION WORKS BOUNDARY
- PROPOSED GRASS VERGE
- FOOTWAY - ASPHALT SURFACING (AC6 ASPHALT CONCRETE WITH 6mm AGGREGATE)
- FOOTWAY SHARED USE - ASPHALT SURFACING (AC6 ASPHALT CONCRETE WITH 6mm AGGREGATE)
- CYCLE ROUTE - FINISHED IN GREEN SURFACING
- BUFF COLOURED BLISTER TACTILE PAVING
- BUFF COLOURED TRAMLINE/LADDER STYLE TACTILE PAVING
- BUFF COLOURED CORDUROY PAVING
- FILTER DRAIN
- EXISTING WATERCOURSE/DRAINAGE DITCH
- PROPOSED WATERCOURSE/DRAINAGE DITCH
- PROPOSED LAYOUT (KERBS & EDGINGS)
- EXISTING EDGE OF CARRIAGEWAY
- EXISTING PUBLIC FOOTPATH RIGHT OF WAY (NO.98CR) RETAINED
- RECENTLY DIVERTED PUBLIC FOOTPATH RIGHT OF WAY (NO.14HU, LEGAL ORDER COMPLETE).
- EXISTING VEHICLE RESTRAINT SYSTEMS
- EXISTING TIMBER PANEL FENCE
- EXISTING TIMBER POST RAIL FENCE
- PROPOSED TIMBER POST RAIL FENCE REFER TO STANDARD DETAILS HCD H15, ST2 CONCRETE FOUNDATION TO BE USED.
- EXISTING LIGHTING COLUMNS RETAINED
- PROPOSED LIGHTING COLUMN LOCATION (PRELIMINARY LAYOUT)
- PROPOSED ROAD SIGN (VARIOUS SIZES)
- EXISTING ROAD SIGN RETAINED

P09	16.10.25	GRASSCRETE VERGE AND EDGINGS REMOVED	MK
P08	19.05.25	RS42 AMENDMENTS: TACTILE PAVING APPEARANCE AMENDED, GREY COLOUR TACTILE CHANGED TO BUFF. GRASSCRETE VERGE FOR LIGHTING COLUMN MAINTENANCE SHOWN.	SP
P07	30.04.25	TECHNICAL APPROVAL ISSUE	MK
P06	26.11.24	ADJUSTMENT TO RED LINE BOUNDARY & FOOTWAY AND FOOTWAY SHARED USE KEY ITEM DESCRIPTIONS AMENDED	JTR
P05	04.10.24	ANNOTATION ADJUSTED, UNKNOWN HATCH REMOVED FROM CARRIAGEWAY, DIVERTED FOOTPATH KEY AMENDED, FENCES AND VRS SHOWN	MK
P04	30.09.24	ADS SIGN LAYOUT AMENDED, LIGHTING LAYOUT UPDATED	SP
P03	17.07.24	MINOR UPDATES, PRIMARILY TO DRAWING PRESENTATION, FOLLOWING JCE DESIGN OUTPUT REVIEW REVIEW 03	MK
Rev	Date	Description	By
Amendments			
Project			
Title			
Client			
Status			
Designed By			
Checked By			
Waterman Ref			
Date			
Scales @ A1			
1:250			
Project - Originator - Volume - Level - Type - Role - Number			
Revision			

1:250 @A1
1:500 @A3

1:1
@A1
@A3

0 5m 10m 15m 20m 25m

0 10 20 30 40 50 60 70 80 90 100

0 10 20 30 40 50

WBLR Phase 3

GENERAL ARRANGEMENT SHEET 2

Homes England Jackson

watman

Crown House 2 - 8 Gloucester Road Redhill Surrey RH1 1FH
01342 893800 03333 444 501
mail@watermangroup.com www.watermangroup.com

TECHNICAL APPROVAL

19442-WIE-ZZ-XX-DR-C-900102 P09