


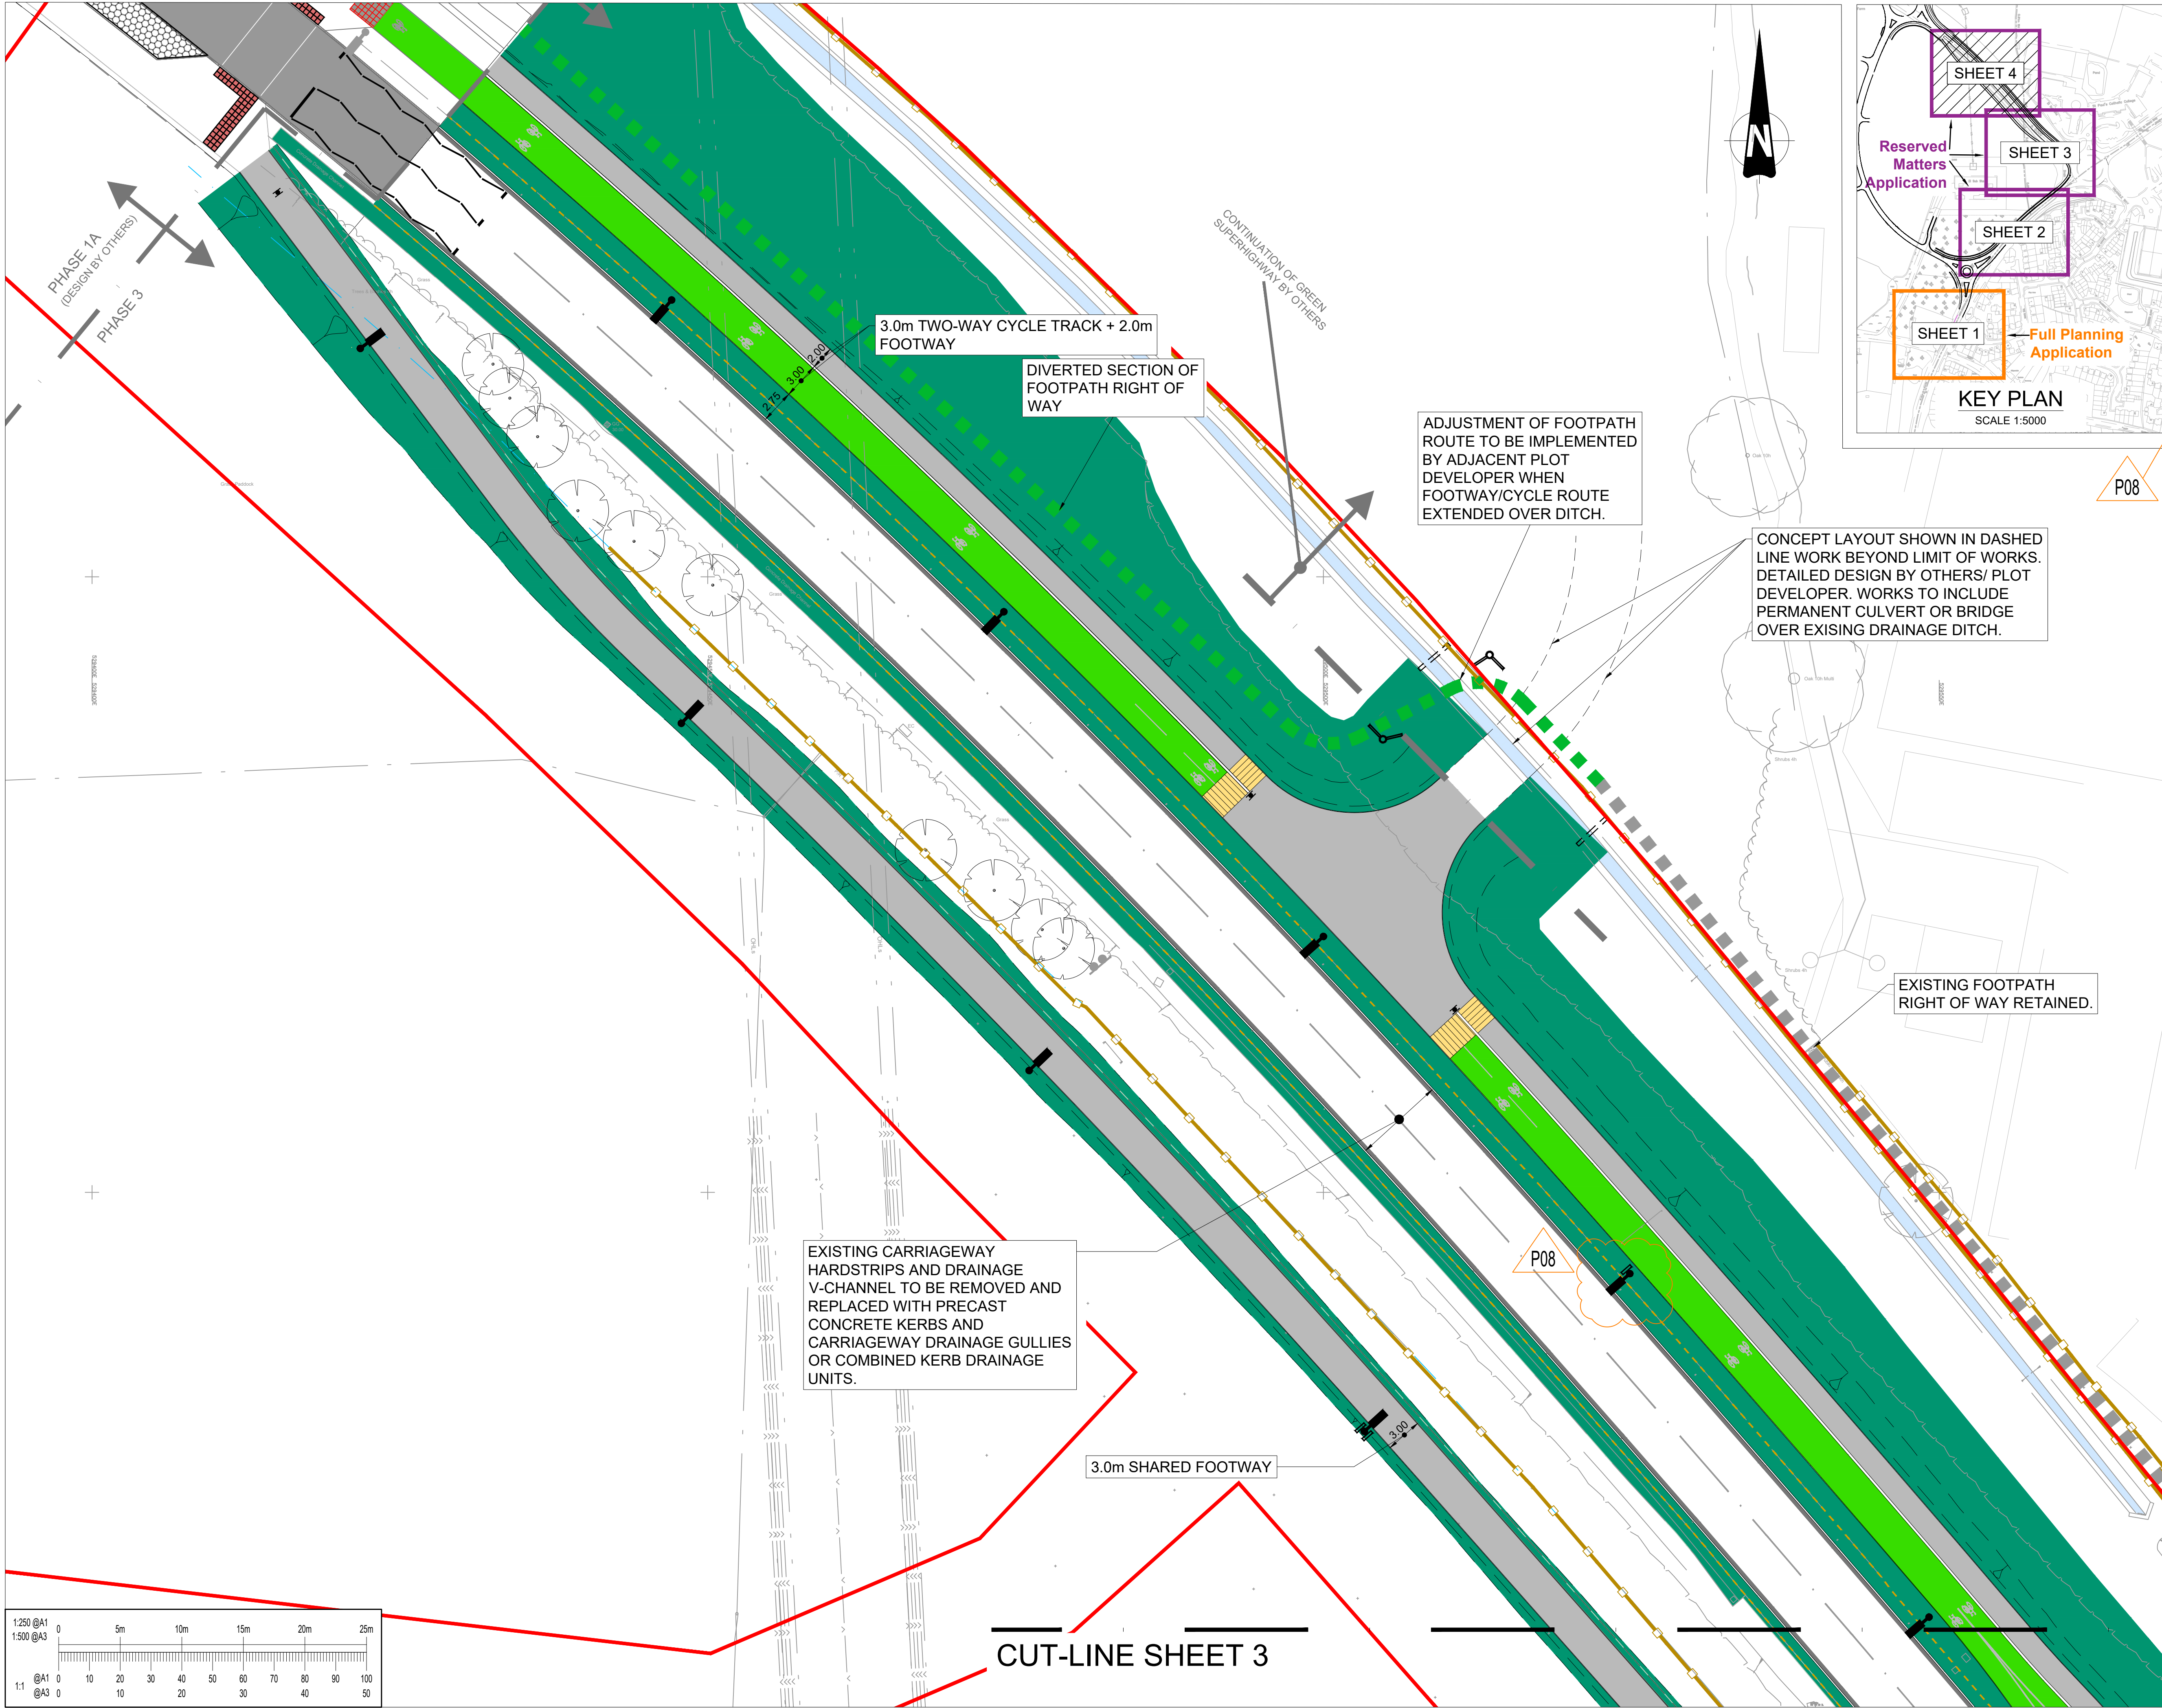

This drawing should not be scaled. Dimensions to be verified on site. Any discrepancies should be referred to the Engineer prior to work being put in hand.

This drawing is the property of Waterman Infrastructure & Environment Limited, and the drawing is issued on the condition that it is not copied, reproduced, related or disclosed to any unauthorised person, either wholly or in part without the consent in writing of Waterman Infrastructure & Environment Limited  
Pickfords Wharf, Clink Street, London SE1 9DG    1 020 7928 7888    1 03333 444 501

### GENERAL NOTES

**Key:**

- PHASE 3 CONSTRUCTION WORKS BOUNDARY
- PROPOSED GRASS VERGE
- FOOTWAY - ASPHALT SURFACING (AC6 ASPHALT CONCRETE WITH 6mm AGGREGATE)
- FOOTWAY SHARED USE - ASPHALT SURFACING (AC6 ASPHALT CONCRETE WITH 6mm AGGREGATE)
- CYCLE ROUTE - FINISHED IN GREEN SURFACING
- BUFF COLOURED BLISTER TACTILE PAVING
- BUFF COLOURED TRAMLINE/LADDER STYLE TACTILE PAVING
- BUFF COLOURED CORDUROY PAVING
- FILTER DRAIN
- EXISTING WATERCOURSE/DRAINAGE DITCH
- PROPOSED WATERCOURSE/DRAINAGE DITCH
- PROPOSED LAYOUT (KERBS & EDGINGS)
- EXISTING EDGE OF CARRIAGEWAY
- EXISTING PUBLIC FOOTPATH RIGHT OF WAY (NO.98CR) RETAINED
- RECENTLY DIVERTED PUBLIC FOOTPATH RIGHT OF WAY (NO.14HU, LEGAL ORDER COMPLETE).
- EXISTING VEHICLE RESTRAINT SYSTEMS
- EXISTING TIMBER PANEL FENCE
- EXISTING TIMBER POST RAIL FENCE
- PROPOSED TIMBER POST RAIL FENCE REFER TO STANDARD DETAILS HCD H15, ST2 CONCRETE FOUNDATION TO BE USED.
- EXISTING LIGHTING COLUMNS RETAINED
- PROPOSED LIGHTING COLUMN LOCATION (PRELIMINARY LAYOUT)
- PROPOSED ROAD SIGN (VARIOUS SIZES)
- EXISTING ROAD SIGN RETAINED

|     |          |   |     |
|-----|----------|---|-----|
| P09 | 19.05.25 | RS42 AMENDMENTS: TACTILE PAVING APPEARANCE AMENDED, GREY COLOUR TACTILE CHANGED TO BUFF. ADDITIONAL SIGNS ADDED TO LAMP COLUMN | SP  |
| P08 | 30.04.25 | TECHNICAL APPROVAL ISSUE   | MK  |
| P07 | 24.12.24 | NOTES AMENDED AND LIMIT OF WORKS ADDED                                                                                         | MK  |
| P06 | 02.12.24 | FOOTWAY AND FOOTWAY SHARED USE KEY ITEM DESCRIPTIONS AMENDED                                                                   | JTR |
| P05 | 09.10.24 | DIVERTED FOOTPATH KEY AMENDED, FENCES AND VRS SHOWN                                                                            | MK  |
| P04 | 29.07.24 | CYCLE TRACK SPLIT EITHER SIDE OF SIGN POST LOCATIONS. ADDITIONAL FOOTPATH DIRECTION SIGNS ADDED.                               | SP  |
| Rev | Date     | Description   | By  |

Amendments

Project

**WBLR Phase 3**

Title

**GENERAL ARRANGEMENT  
SHEET 4**

Client





Crown House 2 - 8 Gloucester Road Redhill Surrey RH1 1FH  
1 01342 893800    1 03333 444 501  
mail@watermangroup.com    www.watermangroup.com

Status

**TECHNICAL APPROVAL**

|             |    |            |         |              |          |
|-------------|----|------------|---------|--------------|----------|
| Designed By | SP | Checked By | SP      | Waterman Ref | WIE19442 |
| Drawn By    | JS | Date       | AUG. 22 | Scales @ A1  | 1:250    |

|                             |            |        |       |      |      |        |          |
|-----------------------------|------------|--------|-------|------|------|--------|----------|
| Project                     | Originator | Volume | Level | Type | Role | Number | Revision |
| 19442-WIE-ZZ-XX-DR-C-900104 |            |        |       |      |      |        | P09      |