


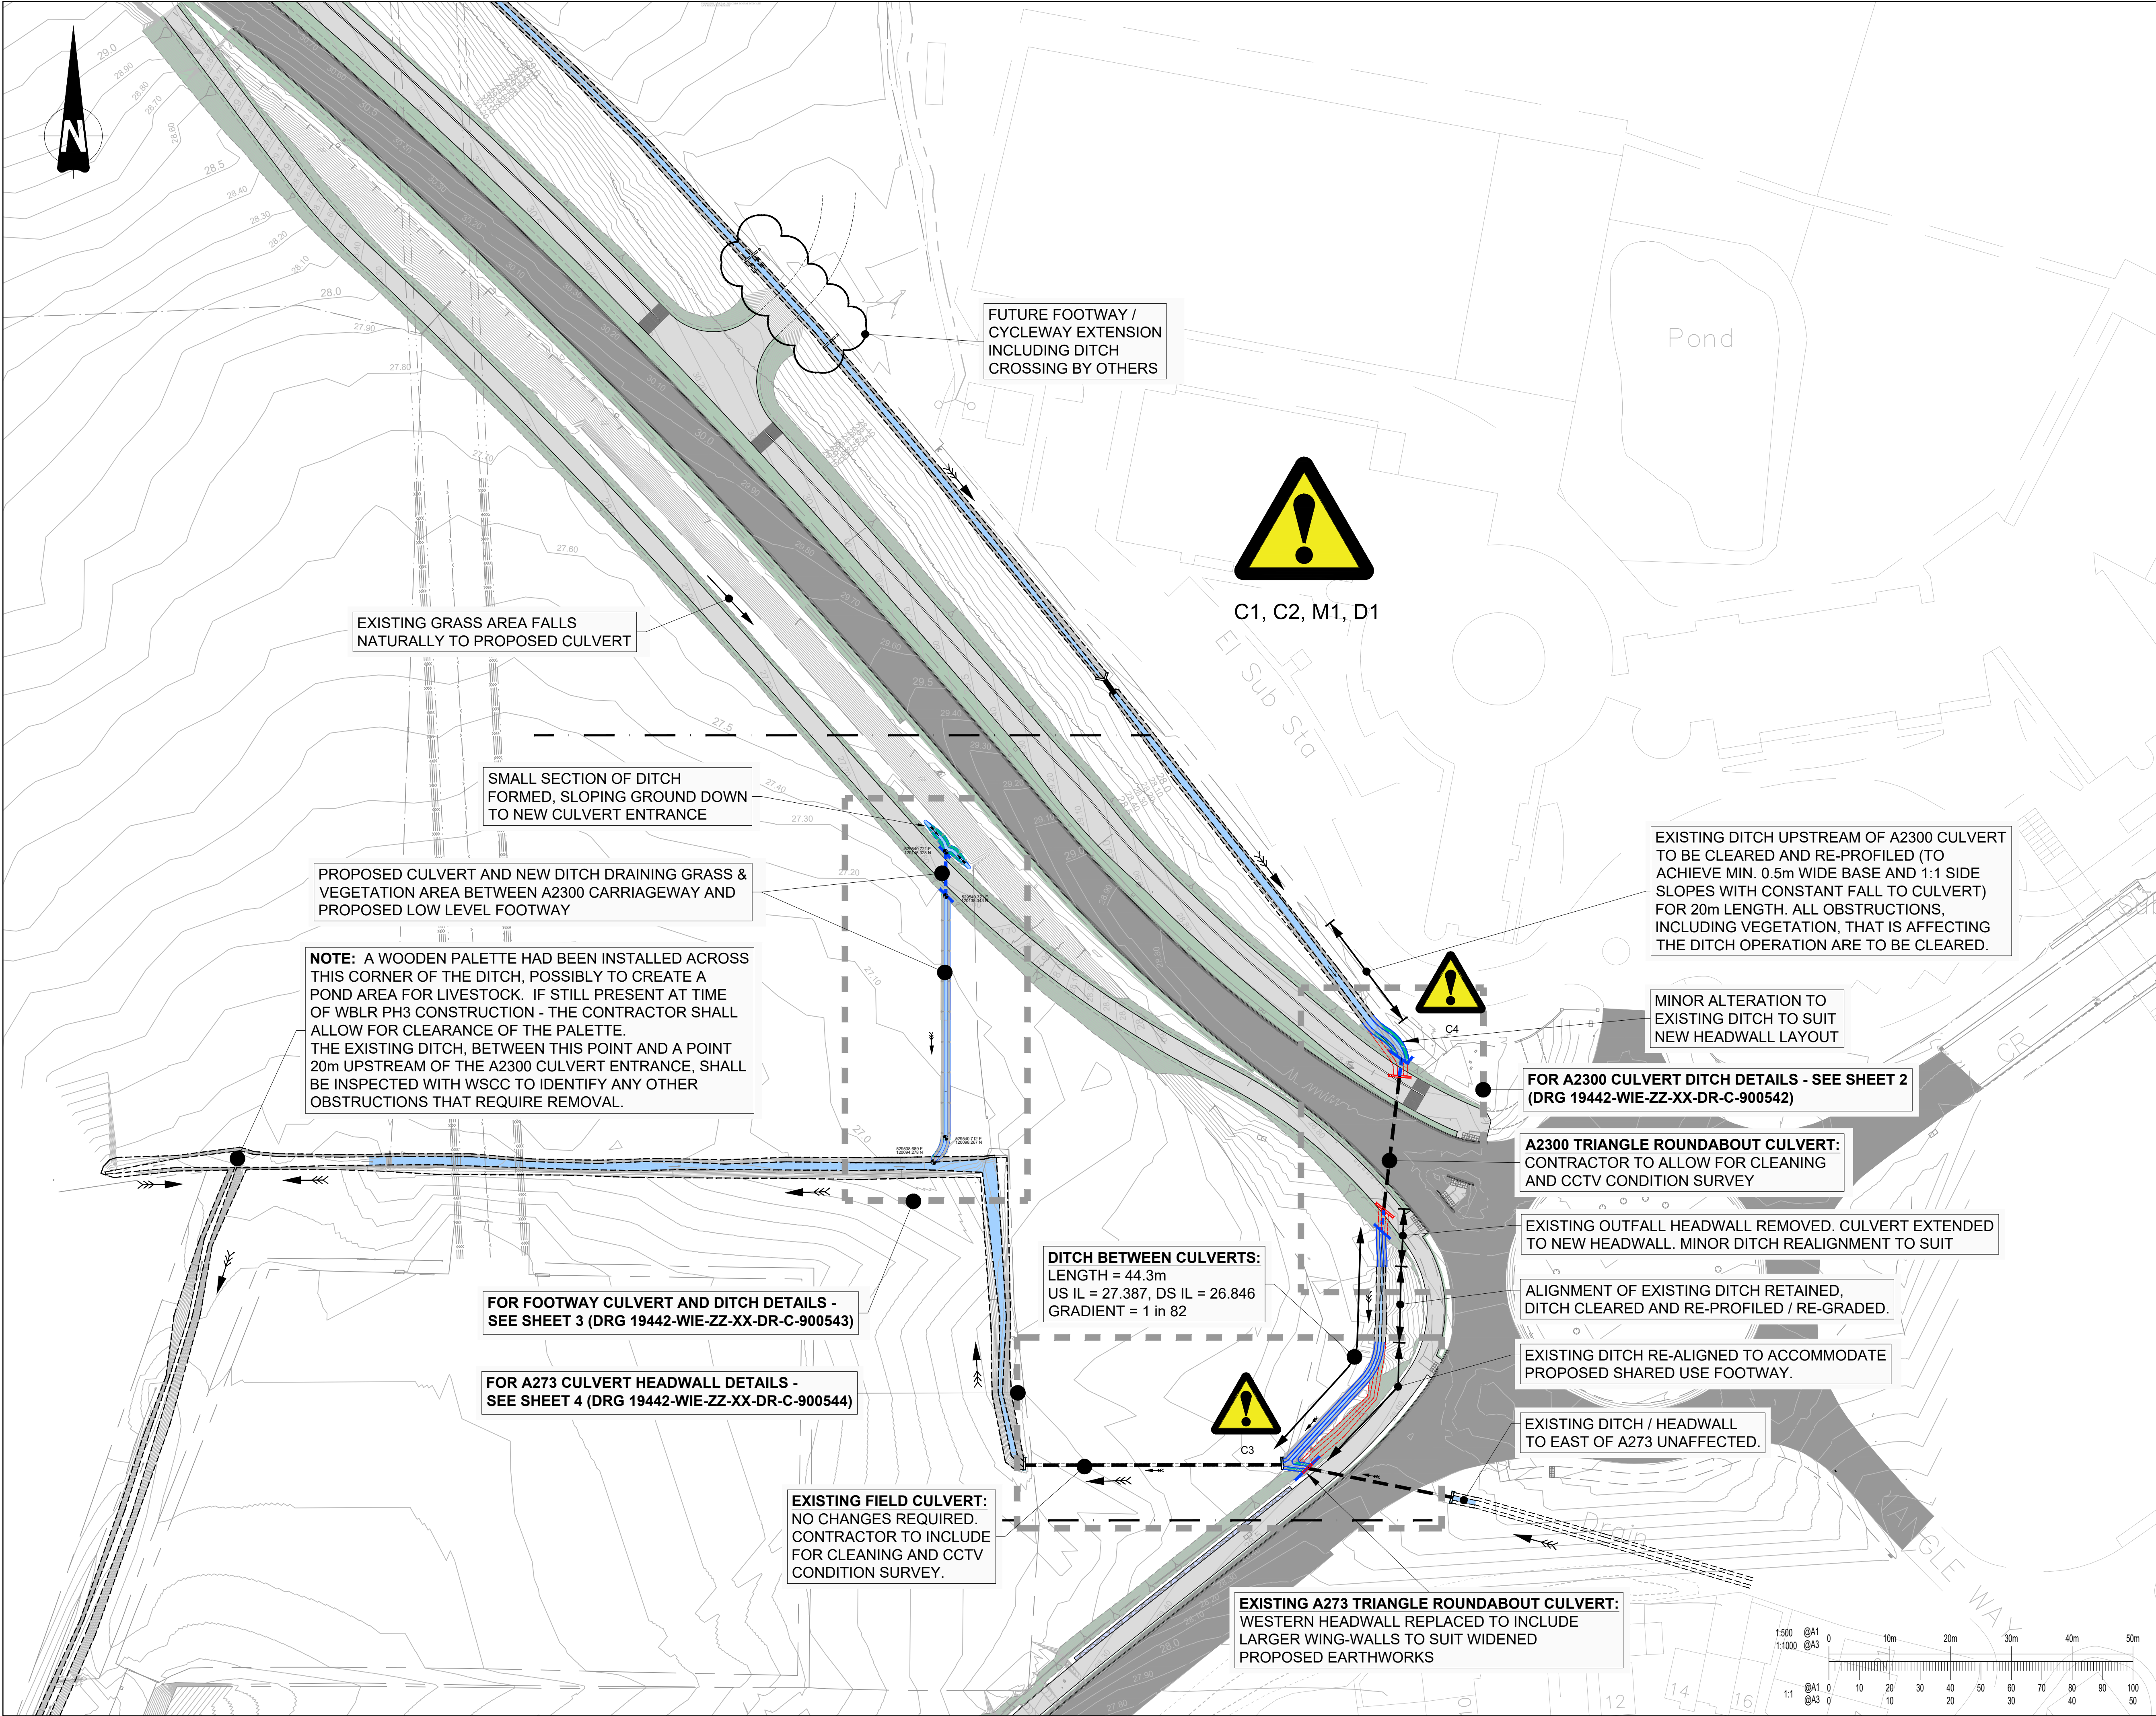

This drawing should not be scaled. Dimensions to be verified on site. Any discrepancies should be referred to the Engineer prior to work being put in hand.

This drawing is the property of Waterman Infrastructure & Environment Limited, and the drawing is issued on the condition that it is not copied, reproduced, related or disclosed to any unauthorised person, either wholly or in part without the consent in writing of Waterman Infrastructure & Environment Limited
Pickfords Wharf, Clink Street, London SE1 9DG 1 020 7928 7688 1 03333 444 501

GENERAL NOTES

KEY:

PIPE/ DITCH FLOW DIRECTION

EXISTING REMOVED / ABANDONED:

===== DITCH
- - - - - HEADWALL

EXISTING RETAINED:

===== DITCH
- - - - - CULVERT
- - - - - HEADWALL

NEW / PROPOSED:

===== DITCH
- - - - - CULVERT / CULVERT EXTENSION
- - - - - HEADWALL

SAFETY, HEALTH AND ENVIRONMENTAL INFORMATION

UNUSUAL SIGNIFICANT HAZARDS

It is assumed that all works will be carried out by a competent contractor working, where appropriate, to an approved method statement. In addition to the hazards/risks normally associated with the types of work detailed on this drawing, note the following:

CONSTRUCTION

C1. Underground services being struck / damaged. Record drawings, as-builts or tracing of services are likely to be incomplete and/or inaccurate to some extent and should not be relied upon.

C2. As well as unknown services, additional supplies or diversions may have been installed during adjacent phases of the development. New supplies are also proposed under this scheme, including street lighting electrical supply which needs to be coordinated with proposed works.

C3. Virgin Media duct run shown on record plans as near or possibly under existing ditch / headwall, however not identified during GPR survey. Investigation needed to confirm location of ducts, which have potential to require protection/diversion or adjustment of the proposed layout.

C4. New water main is being installed along north side of A2300 in early 2025. A proposed route has been suggested (see drawings 19442-WIE-ZZ-XX-DR-C-041601 & 041602) to coordinate with the WBLR phase 3 scheme however the installed water main route may differ.

MAINTENANCE / CLEANING

M1. Underground services in close proximity to drainage, including electrical supply to street lighting columns.

DECOMMISSIONING / DEMOLITION

D1. Underground services in close proximity to drainage, including electrical supply to street lighting columns.

P02	25.04.25	AMENDMENTS FOLLOWING CLIENT COMMENTS	SP
P01	26.03.25	FIRST ISSUE	SP

Rev	Date	Description	By
Amendments			

Project

WBLR Phase 3

Title

**DRAINAGE
DITCHES & CULVERTS
SHEET 1
(OVERVIEW)**

Client

Crown House 2 - 8 Gloucester Road Redhill Surrey RH1 1FH
1 01342 893800 1 03333 444 501
mail@watermangroup.com www.watermangroup.com

Status

FOR TECHNICAL APPROVAL

Designed By	JH/SP	Checked By	JH	Waterman Ref	WIE19442
Drawn By	SP	Date	MARCH 25	Scales @ A1	1:500

Project	Originator	Volume	Level	Type	Role	Number	Revision
19442-WIE-ZZ-XX-DR-C-900541							P02