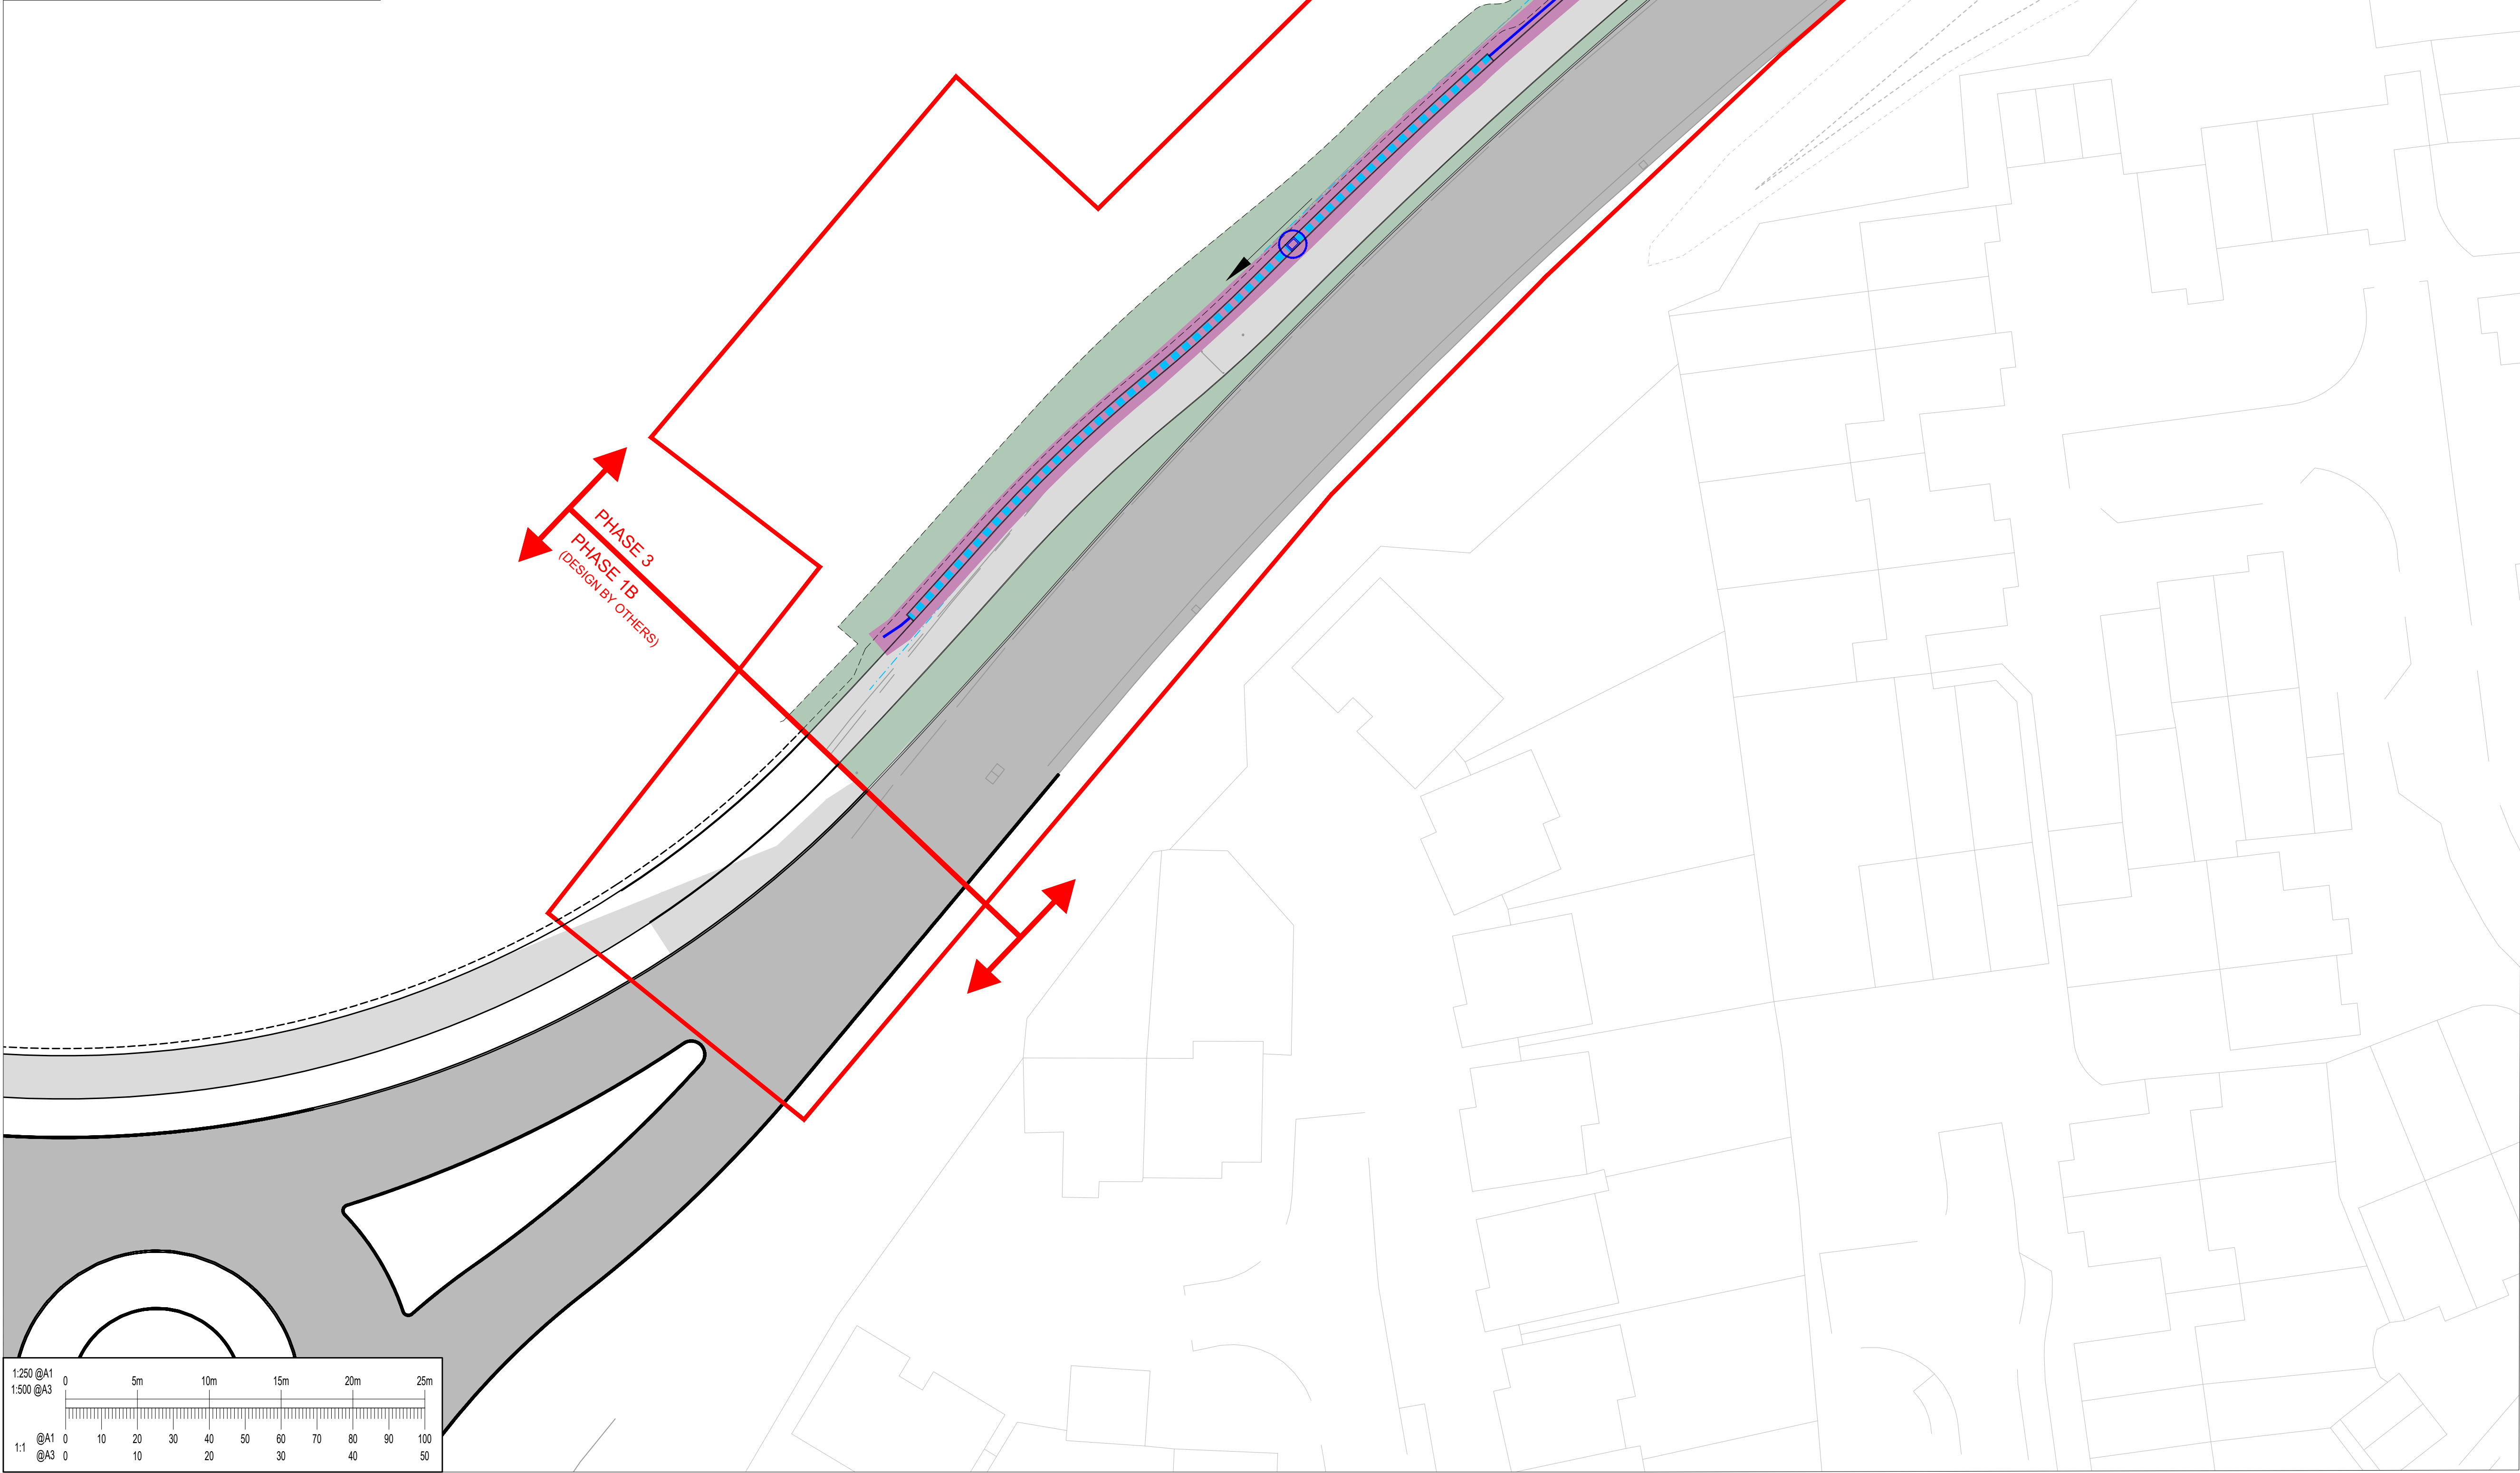
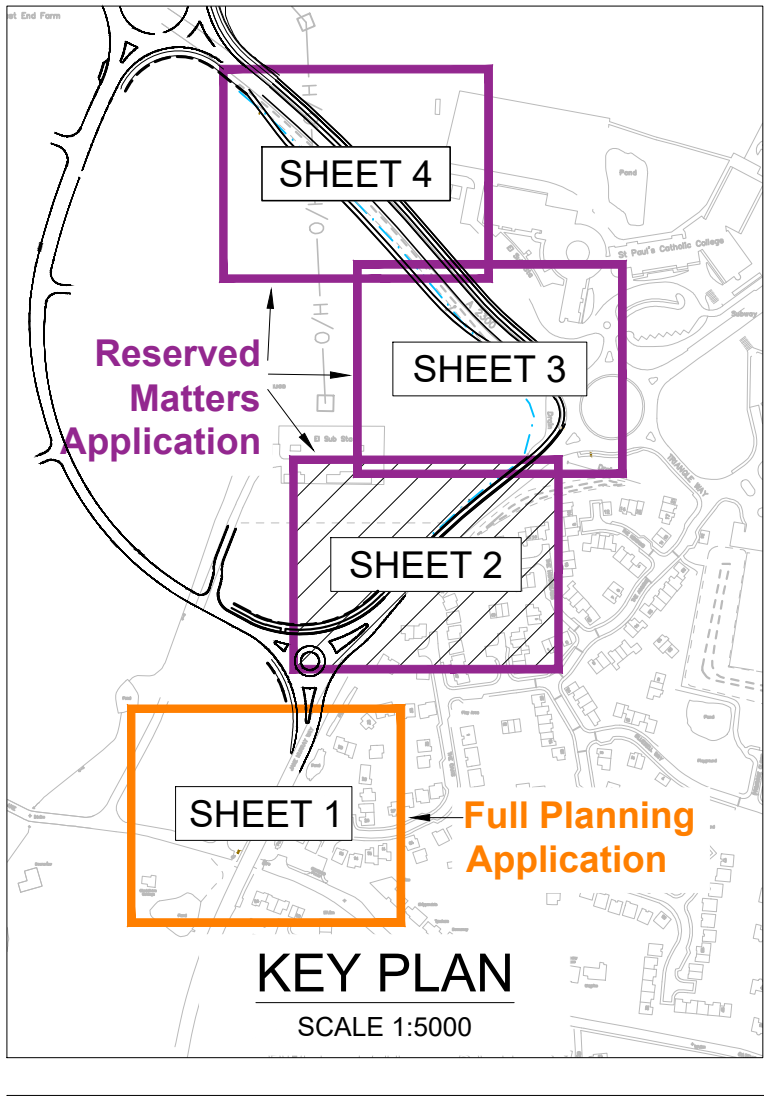


This drawing should not be scaled. Dimensions to be verified on site. Any discrepancies should be referred to the Engineer prior to work being put in hand.

This drawing is the property of Waterman Infrastructure & Environment Limited, and the drawing is issued on the condition that it is not copied, reproduced, related or disclosed to any unauthorised person, either wholly or in part without the consent in writing of Waterman Infrastructure & Environment Limited
Pickfords Wharf, Clink Street, London SE1 9DG t 020 7928 7688 f 03333 444 501

GENERAL NOTES

NOTES:

- ALL DIMENSIONS IN METRES UNLESS OTHERWISE STATED.
- ALL MAINTAINED ASSETS ARE SUBJECT TO THE APPROPRIATE LAND TRANSFER OCCURRING. PRIOR TO THIS HOMES ENGLAND SHALL BE RESPONSIBLE FOR MAINTAINING THE ASSETS.

KEY:

- PHASE 3 CONSTRUCTION WORKS BOUNDARY
- TO BE MAINTAINED BY WEST SUSSEX COUNTY COUNCIL
- TO BE MAINTAINED BY HOMES ENGLAND
- ROAD GULLY
- DRAIN RUN / GULLY LEAD
- FILTER DRAIN CATCHPIT
- FILTER DRAIN
- COMBINED DRAINAGE AND KERB SYSTEM

Rev	Date	Description	By
P01	13.06.25	FIRST ISSUE	MK

Amendments

Project: **WBLR Phase 3**

Title: **DRAINAGE OWNERSHIP PLAN SHEET 2**

Client:  



Crown House 2 - 8 Gloucester Road Redhill Surrey RH1 1FH
t 01342 893800 f 03333 444 501
mail@watermangroup.com www.watermangroup.com

Status: **FOR TECHNICAL APPROVAL**

Designed By	Checked By	Waterman Ref
MK	SP	WIE19442

Drawn By	Date	Scales @ A1
MK	JUNE 25	1:250

Project	Originator	Volume	Level	Type	Role	Number	Revision
19442-WIE-ZZ-XX-DR-C-900562							P01