
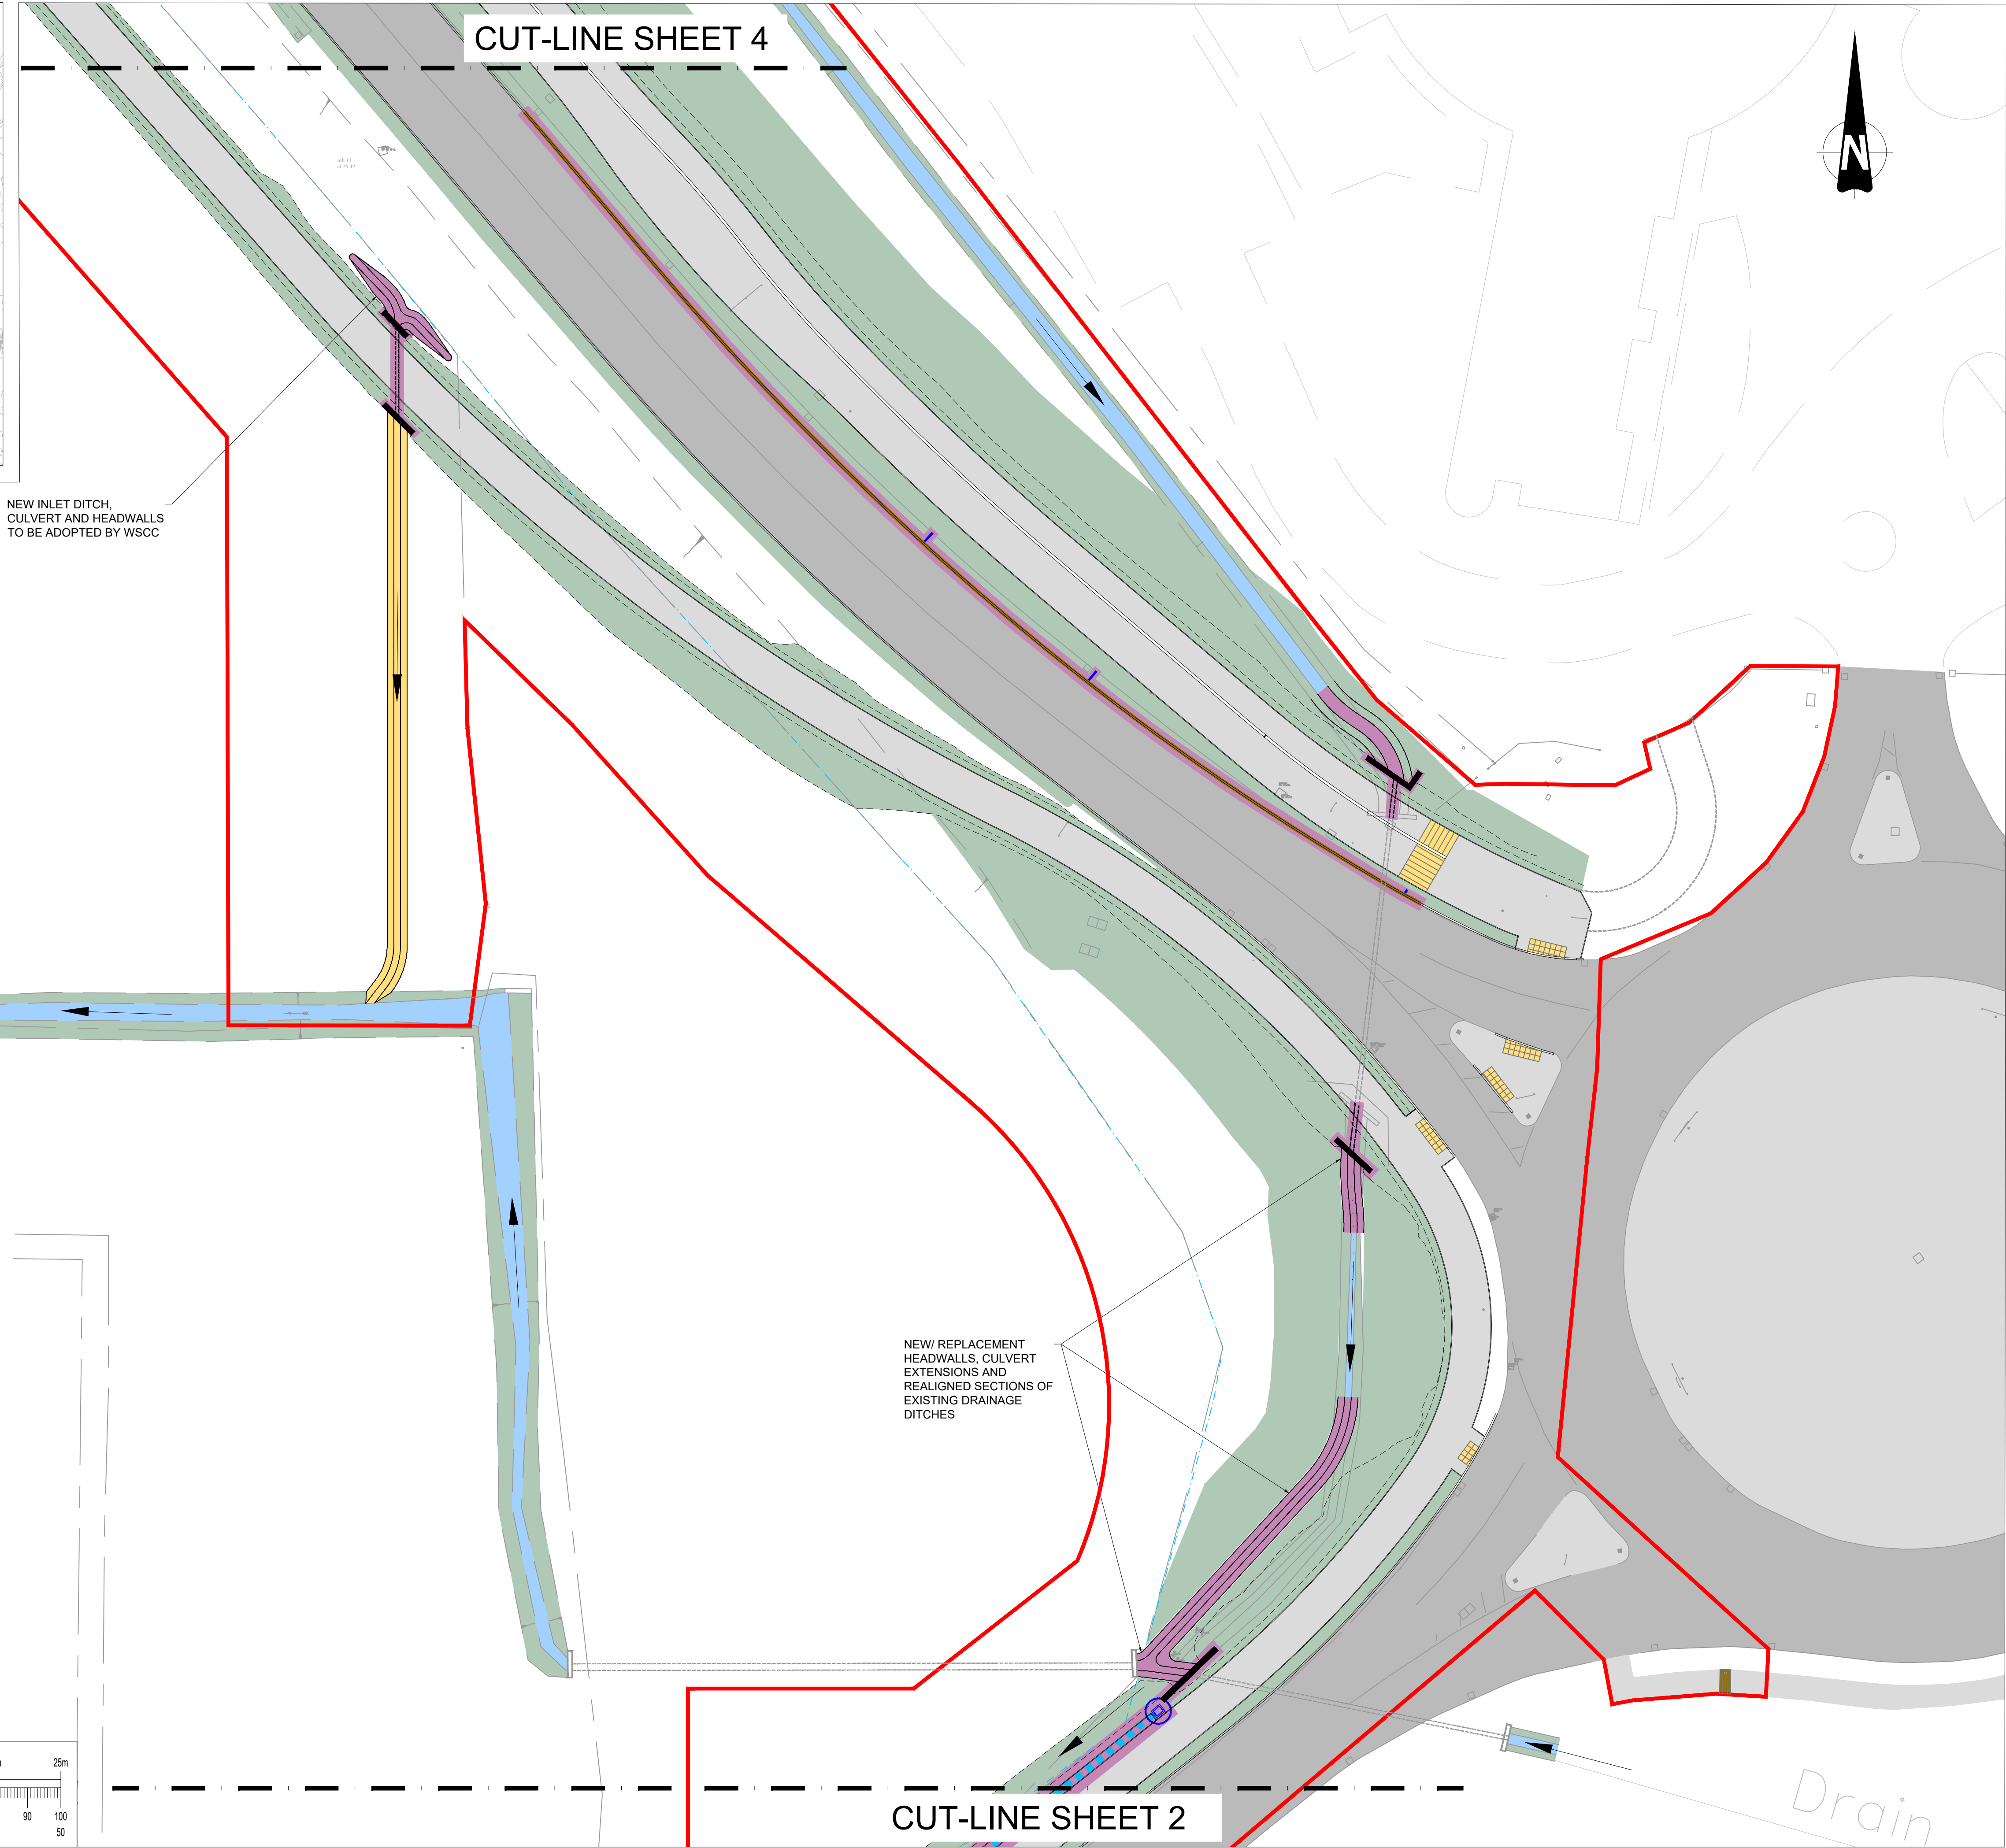


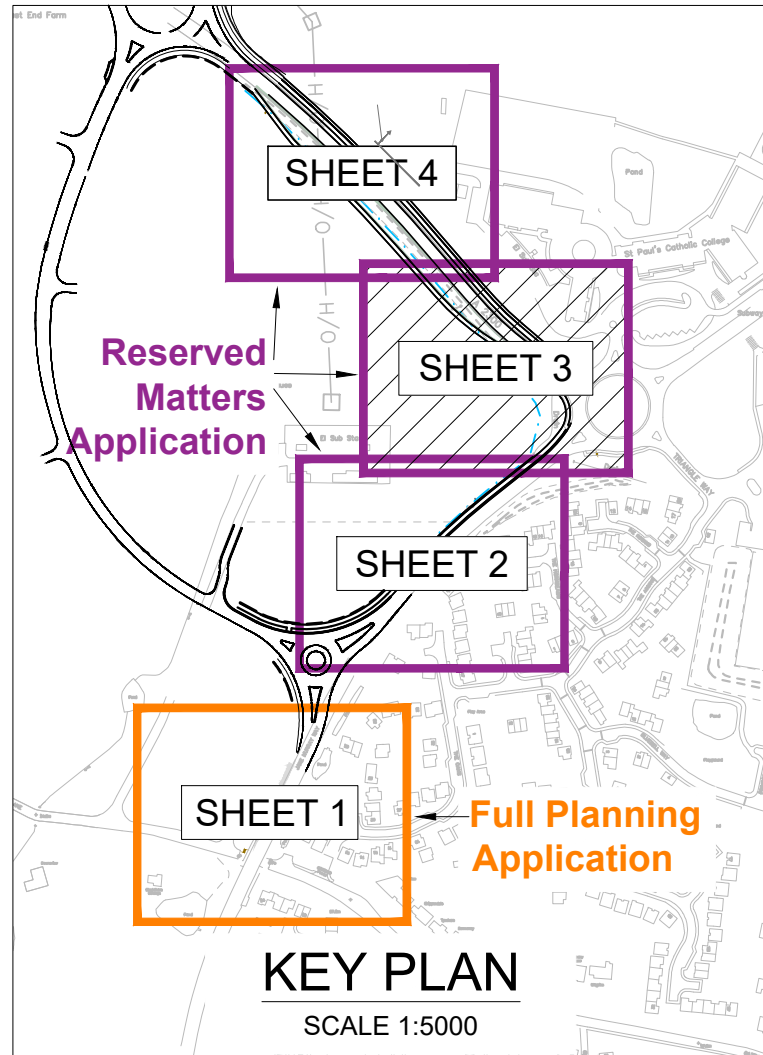

This drawing should not be scaled. Dimensions to be verified on site. Any discrepancies should be referred to the Engineer prior to work being put in hand.

This drawing is the property of Waterman Infrastructure & Environment Limited, and the drawing is issued on the condition that it is not copied, reproduced, related or disclosed to any unauthorised person, either wholly or in part without the consent in writing of Waterman Infrastructure & Environment Limited
Pickfords Wharf, Clink Street, London SE1 9DG 1 020 7928 7688 f 03333 444 501

GENERAL NOTES

- NOTES:**
- ALL DIMENSIONS IN METRES UNLESS OTHERWISE STATED.
 - ALL MAINTAINED ASSETS ARE SUBJECT TO THE APPROPRIATE LAND TRANSFER OCCURRING. PRIOR TO THIS HOMES ENGLAND SHALL BE RESPONSIBLE FOR MAINTAINING THE ASSETS.

- KEY:**
- PHASE 3 CONSTRUCTION WORKS BOUNDARY
 - TO BE MAINTAINED BY WEST SUSSEX COUNTY COUNCIL
 - TO BE MAINTAINED BY HOMES ENGLAND
 - ROAD GULLY
 - DRAIN RUN / GULLY LEAD
 - FILTER DRAIN CATCHPIT
 - FILTER DRAIN
 - COMBINED DRAINAGE AND KERB SYSTEM

P01	13.06.25	FIRST ISSUE	MK
Rev	Date	Description	By

Amendments	
Project	WBLR Phase 3
Title	DRAINAGE OWNERSHIP PLANS SHEET 3



Crown House 2 - 8 Gloucester Road Redhill Surrey RH1 1FH
1 01342 893800 f 03333 444 501
mail@watermangroup.com www.watermangroup.com

Status **FOR TECHNICAL APPROVAL**

Designed By	MK	Checked By	SP	Waterman Ref	WIE19442
Drawn By	MK	Date	JUNE 25	Scales @ A1	1:250

Project	Originator	Volume	Level	Type	Role	Number	Revision
19442-WIE-ZZ-XX-DR-C-900563							P01