
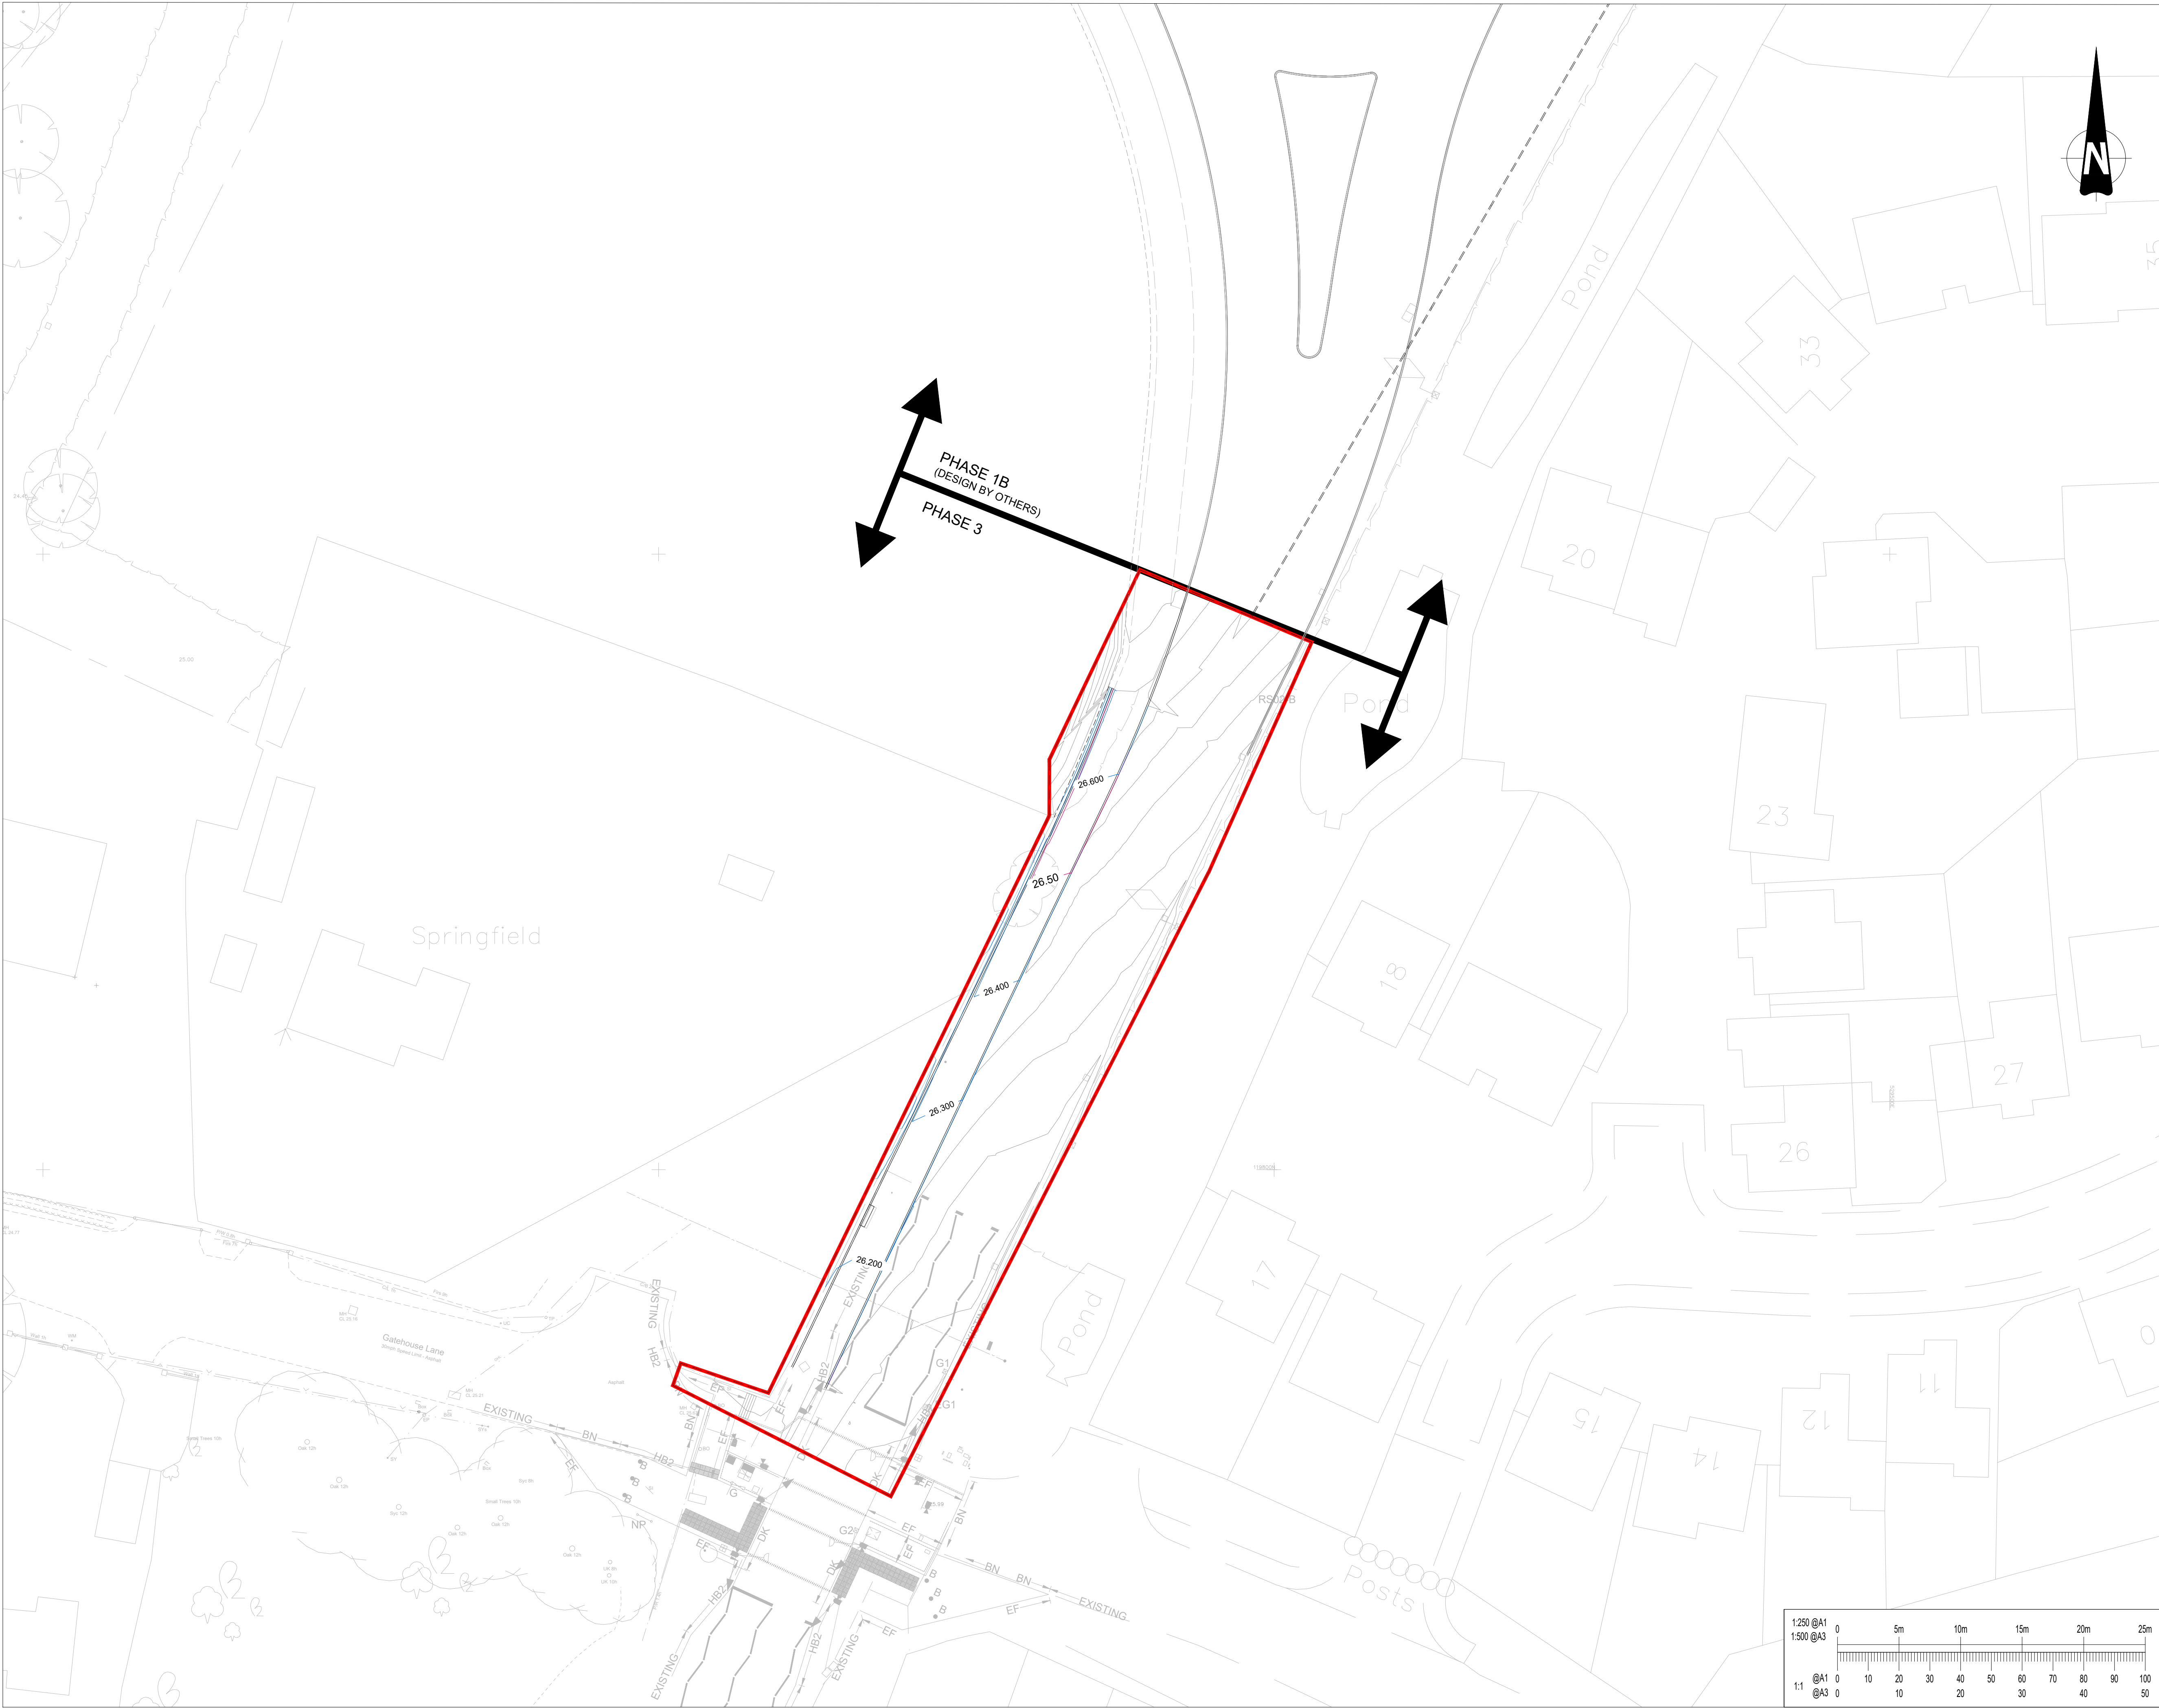


This drawing should not be scaled. Dimensions to be verified on site.
Any discrepancies should be referred to the Engineer prior to work being put in hand.

This drawing is the property of Waterman Infrastructure & Environment Limited, and the drawing is issued on the condition that it is not copied, reproduced, related or disclosed to any unauthorised person, either wholly or in part without the consent in writing of Waterman Infrastructure & Environment Limited
Pickfords Wharf, Clink Street, London SE1 9DG 1 020 7928 7688 f 03333 444 501

GENERAL NOTES

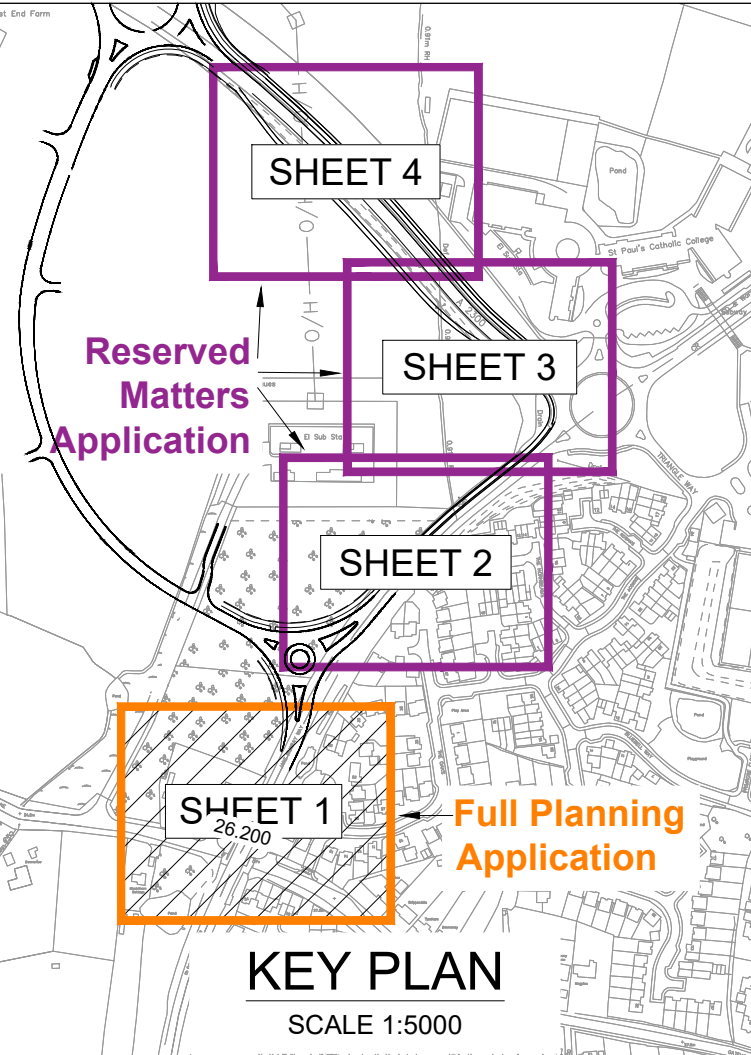

- NOTES:
- ALL DIMENSIONS ARE IN METRES UNLESS NOTES OTHERWISE.
 - EMBANKMENT SIDE SLOPES ARE 1 IN 3 UNLESS SPECIFIED OTHERWISE
- KEY:
- PHASE 3 CONSTRUCTION WORKS BOUNDARY
- CONTOURS:
- PROPOSED - MINOR (0.1m INTERVAL)
 - PROPOSED - MAJOR (0.5m INTERVAL)
 - EXISTING (0.1m INTERVAL)

P06	30.07.25	FURTHER MINOR AMENDMENTS TO CONTOURS	JTCL
P05	05.06.25	AMENDMENTS FOLLOWING CLIENT REVIEW	JTCL
P04	22.04.25	FOR TECHNICAL APPROVAL	JTR
P03	07.08.24	PROPOSED CONTOURS ADJUSTED TO SUIT NEW LAYOUT	JTCL
P02	08.02.23	EXISTING GROUND CONTOURS LEVEL INFORMATION ADDED	UF
P01	27.01.23	PRELIMINARY ISSUE	JS
Rev	Date	Description	By

Amendments

Project

WBLR Phase 3

Title

PROPOSED CONTOURS
SHEET 1

Client

Homes England Jackson

waterman

Crown House 2 - 8 Gloucester Road Redhill Surrey RH1 1FH
1 01342 893800 f 03333 444 501
mail@watermangroup.com www.watermangroup.com

Status

FOR TECHNICAL APPROVAL

Designed By	SP	Checked By	SP	Waterman Ref	WIE19442		
Drawn By	JS	Date	AUG. 22	Scales @ A1	1:250		
Project	Originator	Volume	Level	Type	Role	Number	Revision
19442-WIE-ZZ-XX-DR-C-950021							P06