



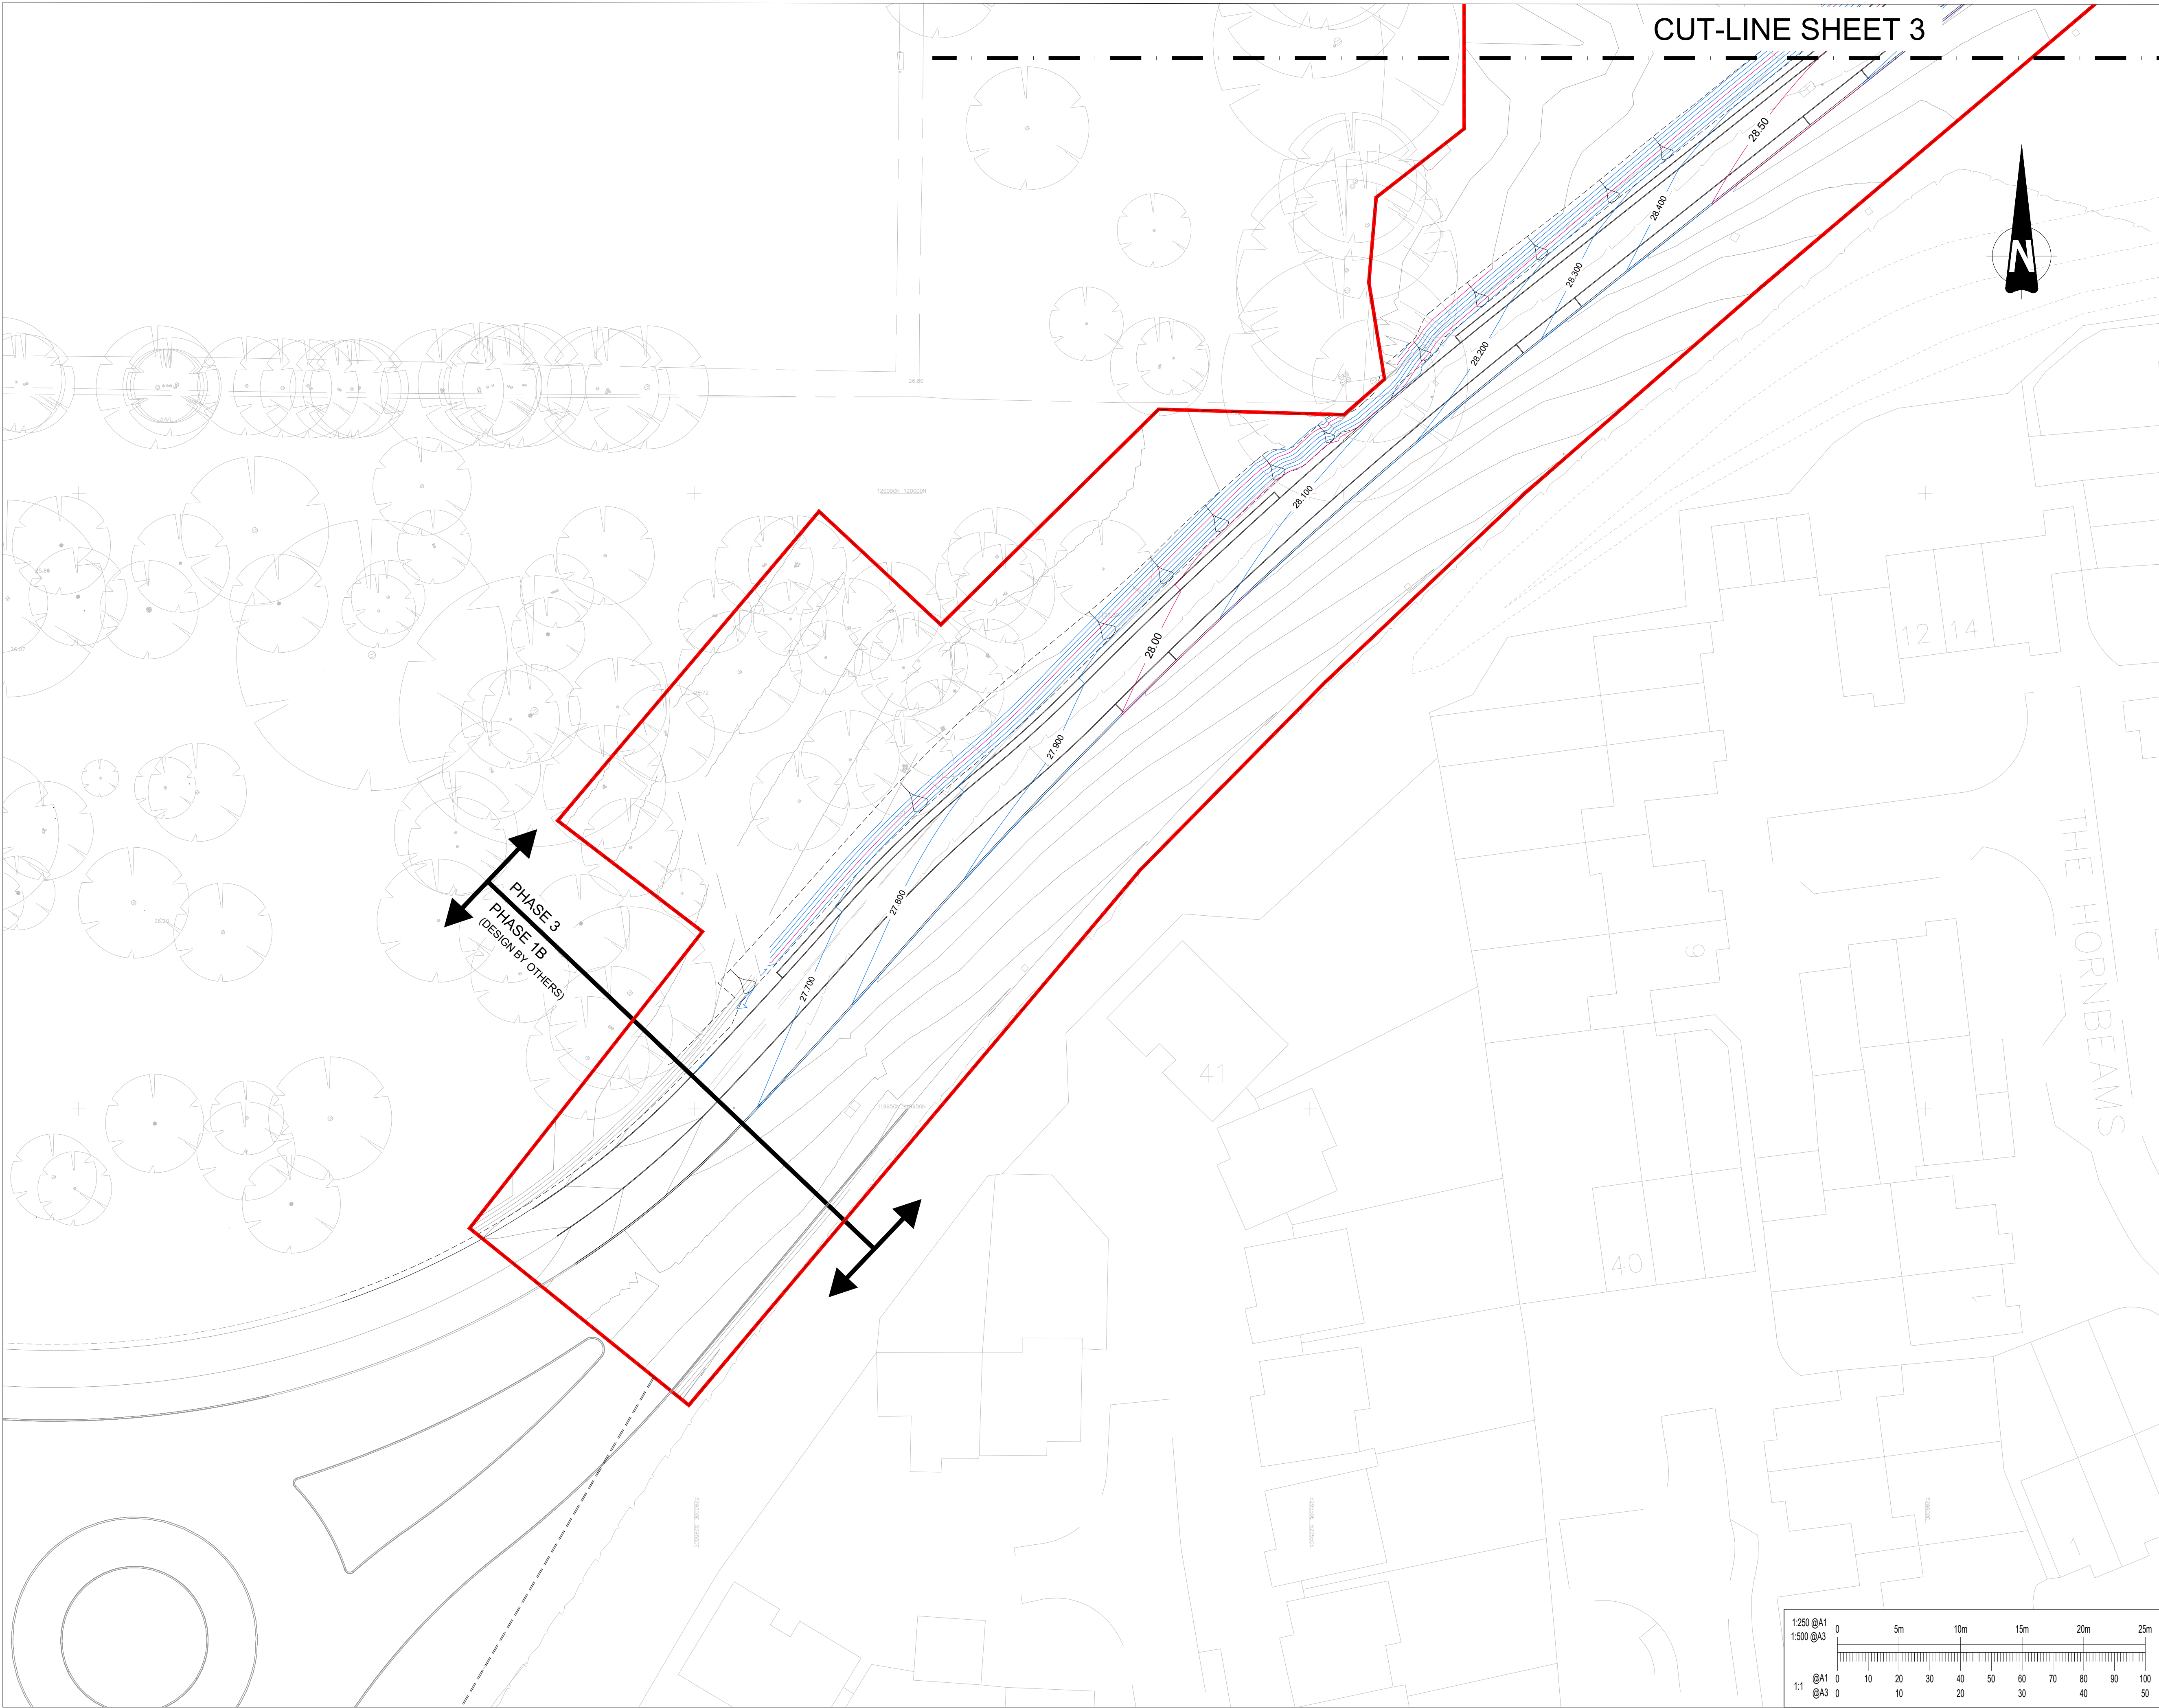

CUT-LINE SHEET 3

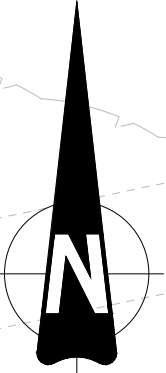

This drawing should not be scaled. Dimensions to be verified on site. Any discrepancies should be referred to the Engineer prior to work being put in hand.

This drawing is the property of Waterman Infrastructure & Environment Limited, and the drawing is issued on the condition that it is not copied, reproduced, related or disclosed to any unauthorised person, either wholly or in part without the consent in writing of Waterman Infrastructure & Environment Limited  
Pickfords Wharf, Clink Street, London SE1 9DG 1 020 7928 7888 1 03333 444 501

### GENERAL NOTES

**KEY PLAN**  
SCALE 1:5000

**NOTES:**

- ALL DIMENSIONS ARE IN METRES UNLESS NOTES OTHERWISE.
- EMBANKMENT SIDE SLOPES ARE 1 IN 3 UNLESS SPECIFIED OTHERWISE

**KEY:**

- PHASE 3 CONSTRUCTION WORKS BOUNDARY

**CONTOURS:**

- PROPOSED - MINOR (0.1m INTERVAL)
- PROPOSED - MAJOR (0.5m INTERVAL)
- EXISTING (0.1m INTERVAL)

| Rev | Date     | Description                                      | By   |
|-----|----------|--------------------------------------------------|------|
| P07 | 30.07.25 | FURTHER MINOR AMENDMENTS TO CONTOURS             | JTCL |
| P06 | 05.06.25 | AMENDMENTS FOLLOWING CLIENT REVIEW               | JTCL |
| P05 | 22.04.25 | FOR TECHNICAL APPROVAL                           | JTR  |
| P04 | 26.11.24 | ADJUSTMENT TO RED LINE BOUNDARY                  | MK   |
| P03 | 07.08.24 | PROPOSED CONTOURS ADJUSTED TO SUIT NEW LAYOUT    | JTCL |
| P02 | 08.02.23 | EXISTING GROUND CONTOURS LEVEL INFORMATION ADDED | UF   |
| P01 | 27.01.23 | PRELIMINARY ISSUE                                | JS   |

| Project   | Amendments   |                                     |
|---|---|-------------------------------------|
| WBLR Phase 3   |   |                                     |
| Title   | PROPOSED CONTOURS SHEET 2   |                                     |
| Client   |   |                                     |
|                                                       |   |                                     |
| Crown House 2 - 8 Gloucester Road Redhill Surrey RH1 1FH<br>1 01342 893800 1 03333 444 501<br>mail@watermangroup.com www.watermangroup.com |   |                                     |
| Status   | FOR TECHNICAL APPROVAL   |                                     |
| Designed By   | SP   | Checked By SP Waterman Ref WIE19442 |
| Drawn By JS   | Date AUG. 22   | Scales @ A1 1:250                   |
| Project - Originator - Volume - Level - Type - Role - Number                                                                               |   | Revision                            |
| 19442-WIE-ZZ-XX-DR-C-950022   |   | P07                                 |