


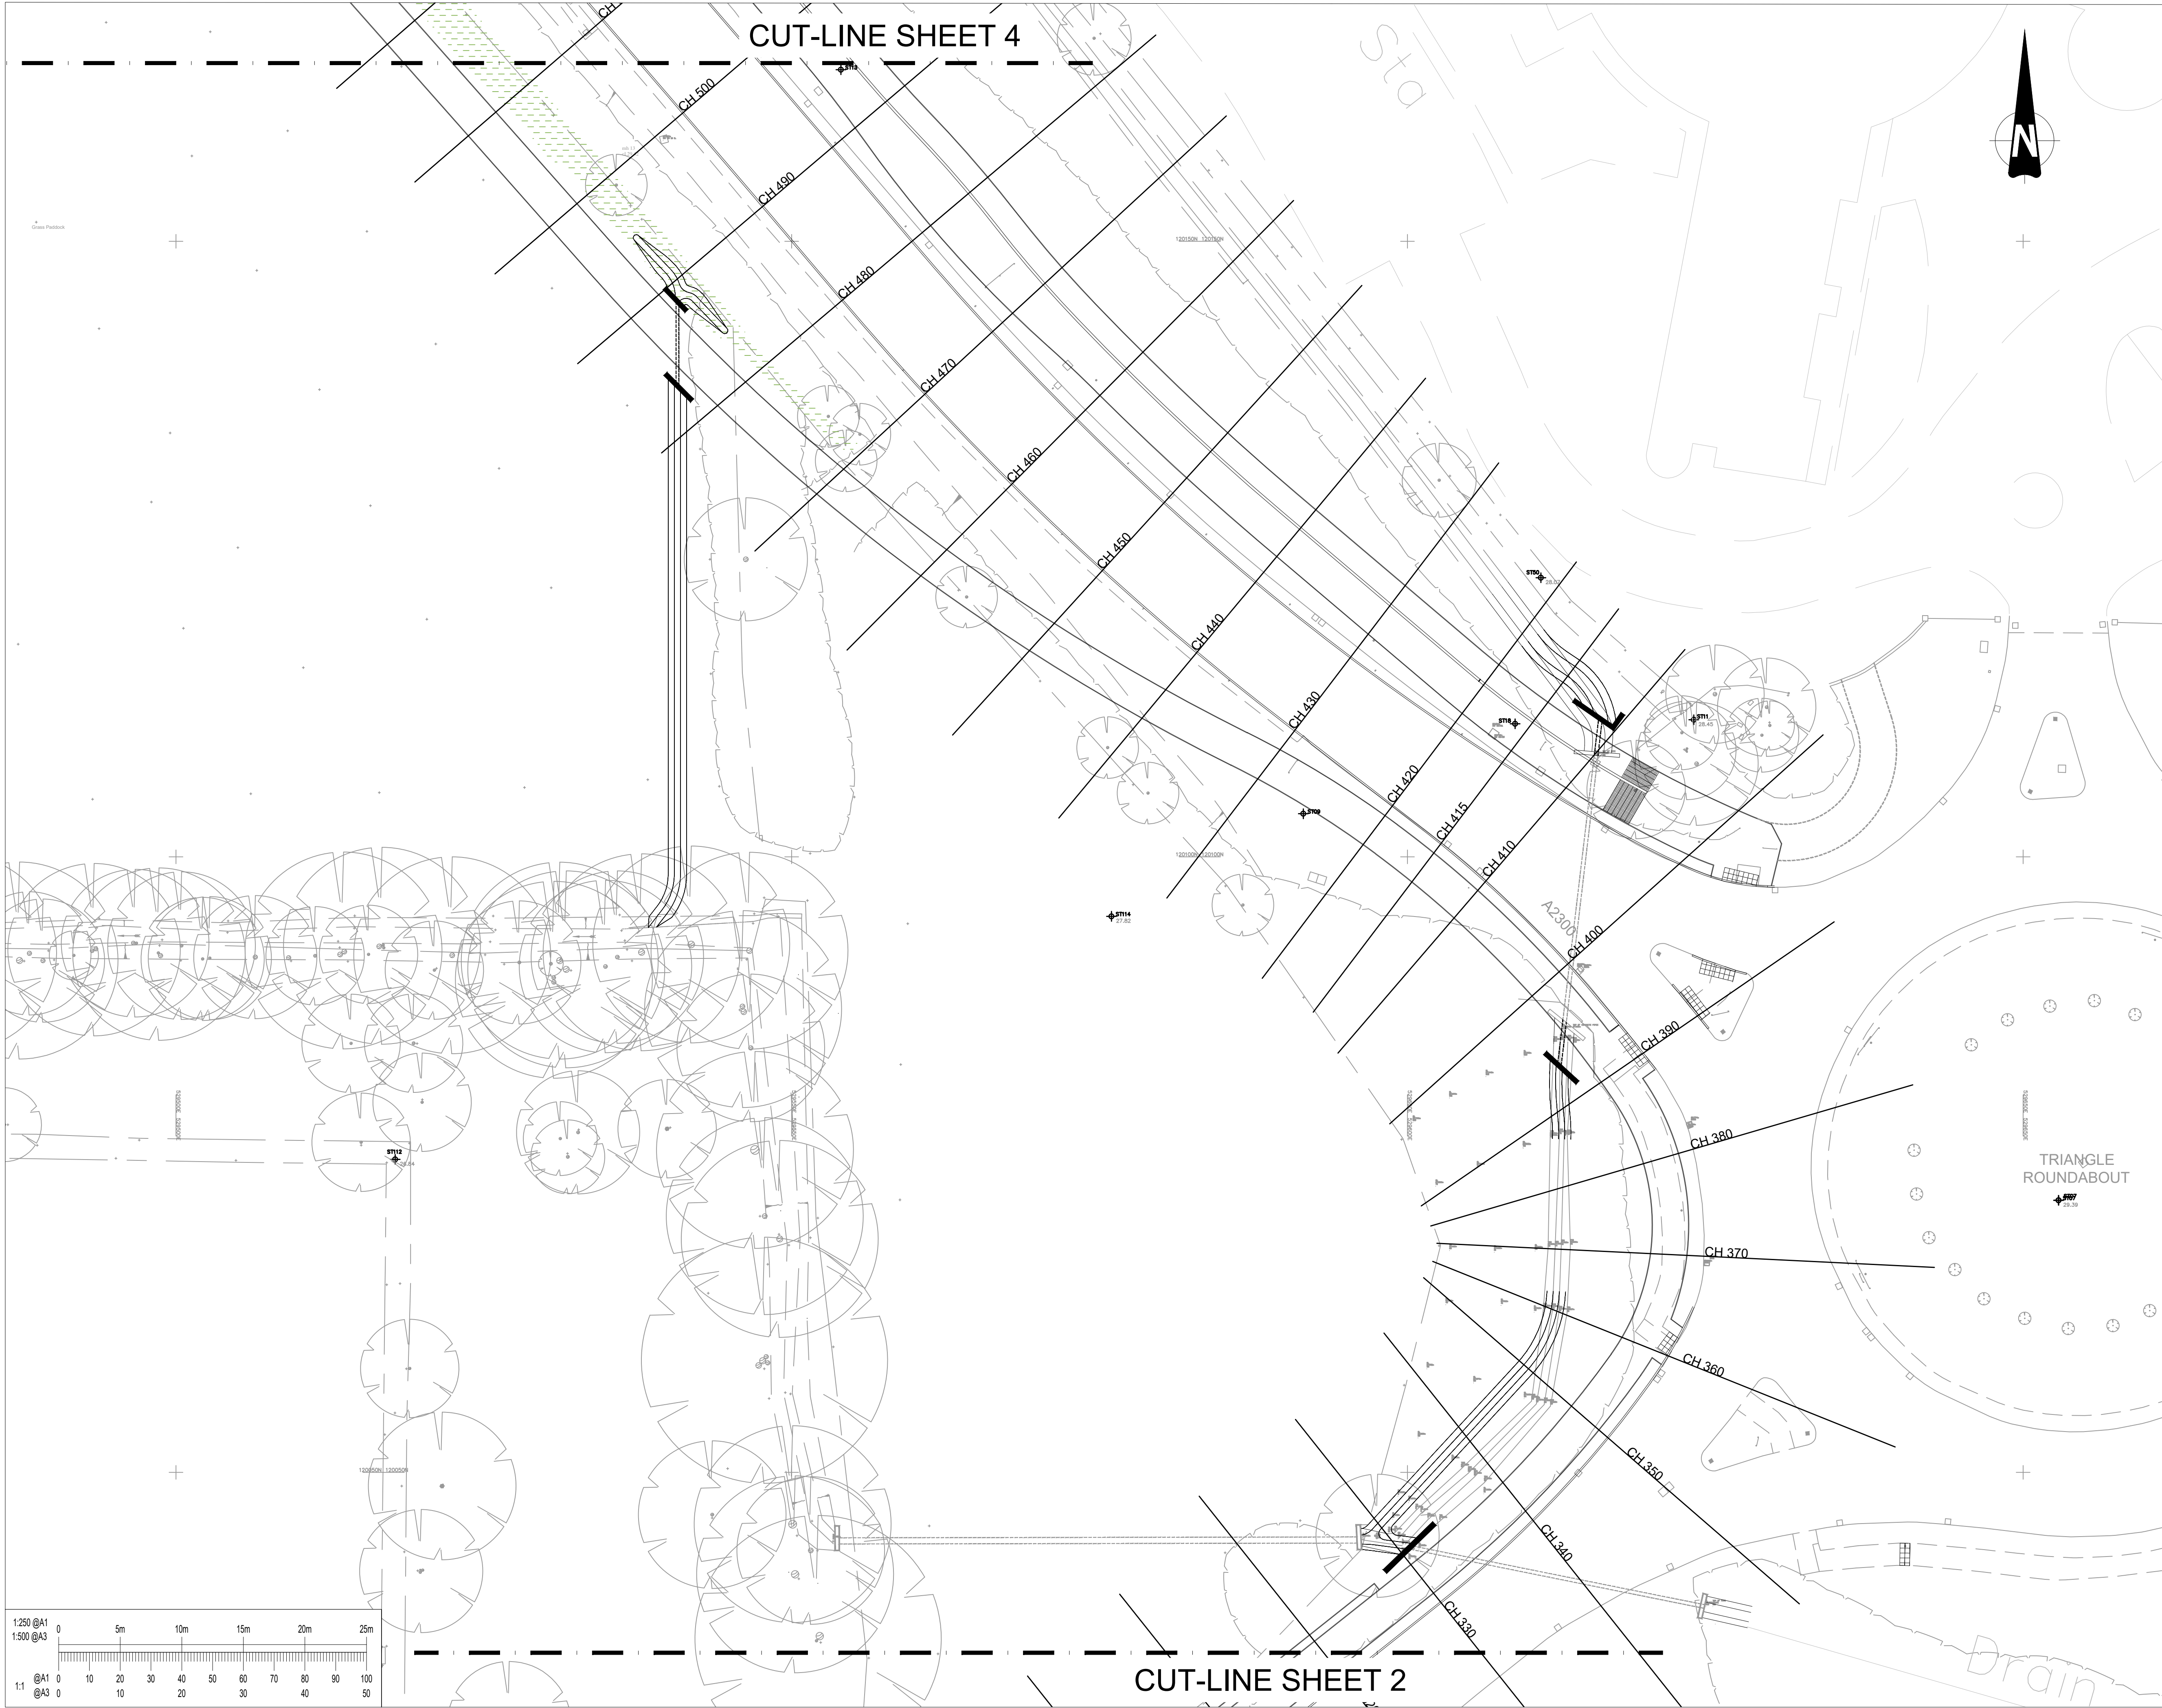

This drawing should not be scaled. Dimensions to be verified on site.
Any discrepancies should be referred to the Engineer prior to work being put in hand.

This drawing is the property of Waterman Infrastructure & Environment Limited, and the drawing is issued on the condition that it is not copied, reproduced, related or disclosed to any unauthorised person, either wholly or in part without the consent in writing of Waterman Infrastructure & Environment Limited
Pickfords Wharf, Clink Street, London SE1 9DG 1 020 7928 7688 f 03333 444 501

GENERAL NOTES

KEY PLAN

SCALE 1:5000

PO4	22.04.25	FOR TECHNICAL APPROVAL	JTR
P03	07.08.24	CROSS SECTIONS UPDATED TO REVISED LAYOUT	JTCL
P02	08.02.23	SECTIONS EXTENDED BEYOND TOE OF EARTHWORKS	SP
P01	27.01.23	PRELIMINARY ISSUE	UF
Rev	Date	Description	By

Amendments

Project

WBLR Phase 3

Title

CROSS SECTION PLAN SHEET 3

Client

Crown House 2 - 8 Gloucester Road Redhill Surrey RH1 1FH
1 01342 893800 f 03333 444 501
mail@watermangroup.com www.watermangroup.com

Status

FOR TECHNICAL APPROVAL

Designed By	SP	Checked By	SP	Waterman Ref	WIE19442		
Drawn By	JS	Date	AUG. 22	Scales @ A1	1:250		
Project	Originator	Volume	Level	Type	Role	Number	Revision
19442-WIE-ZZ-XX-DR-C-950034							P04