




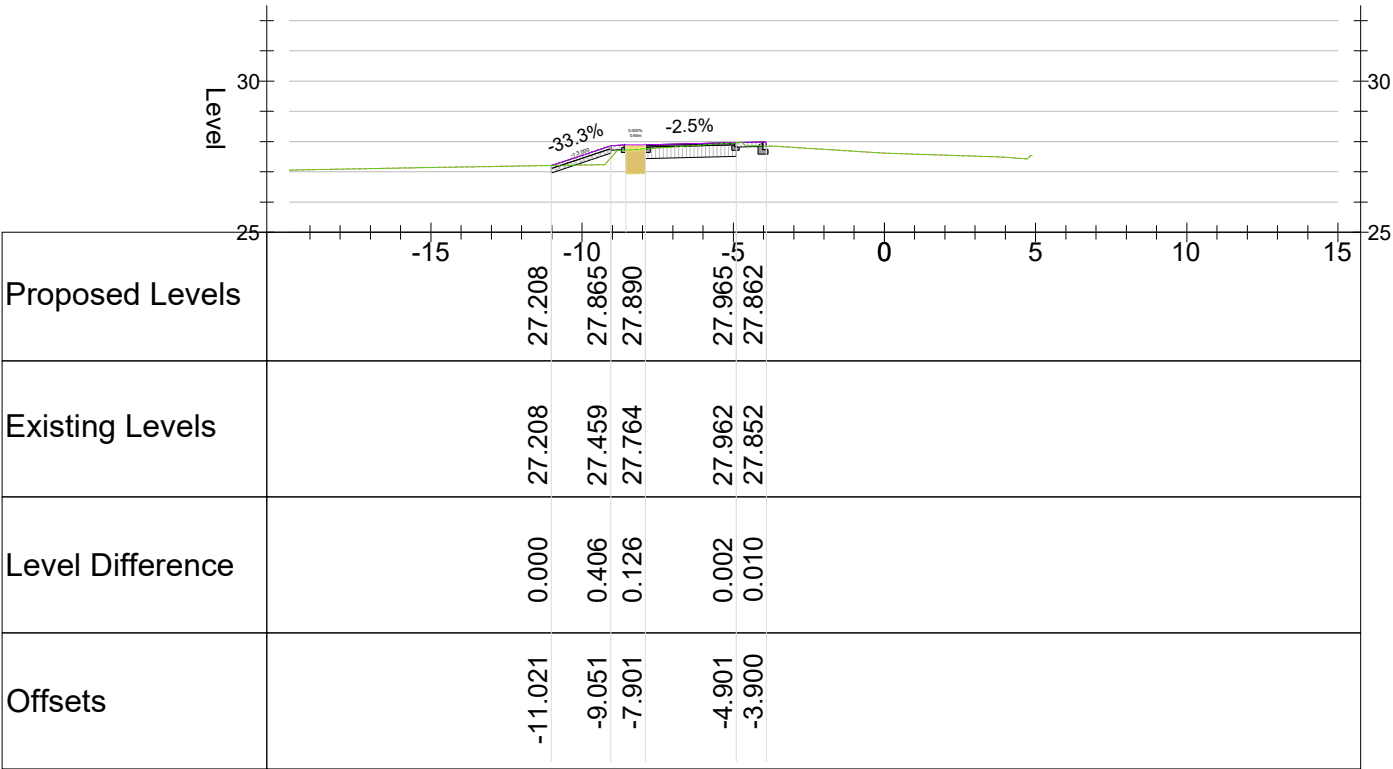


240.000

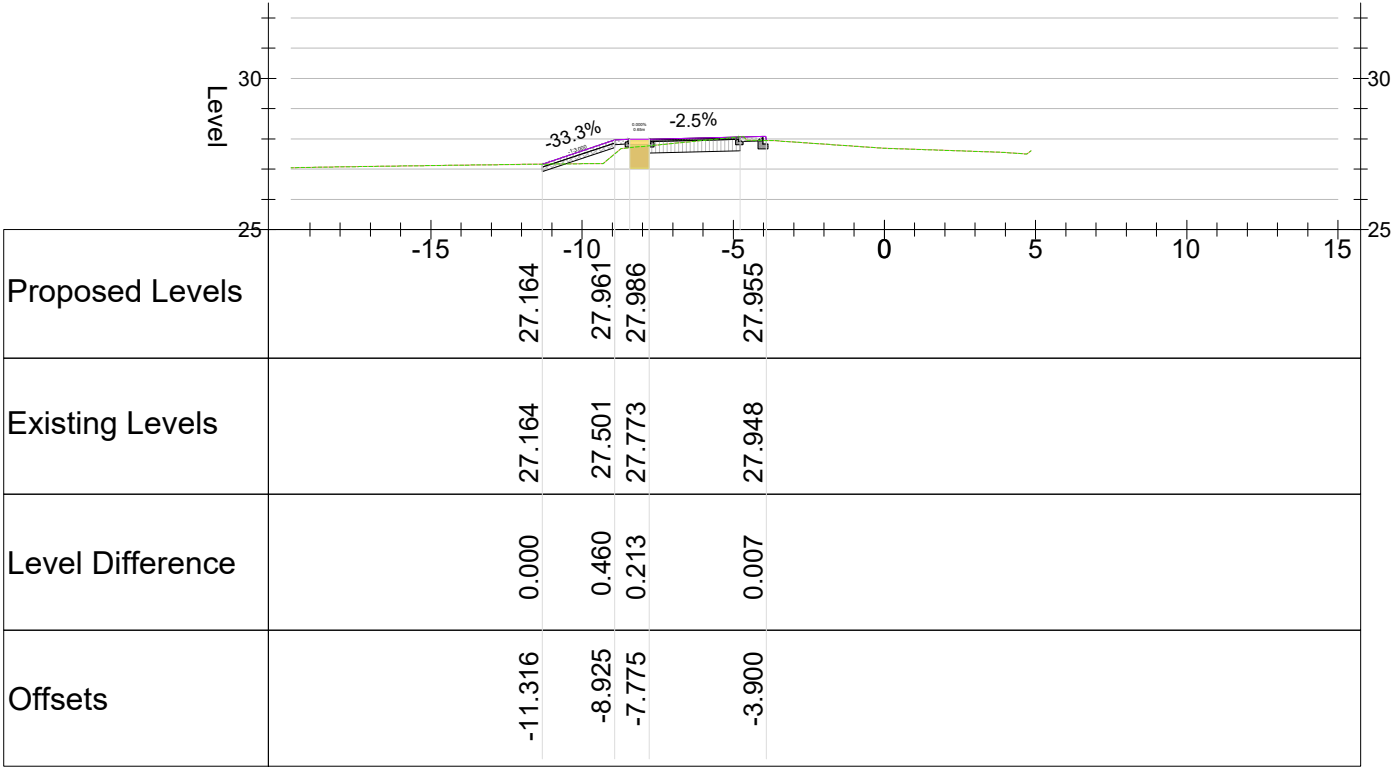


250.000

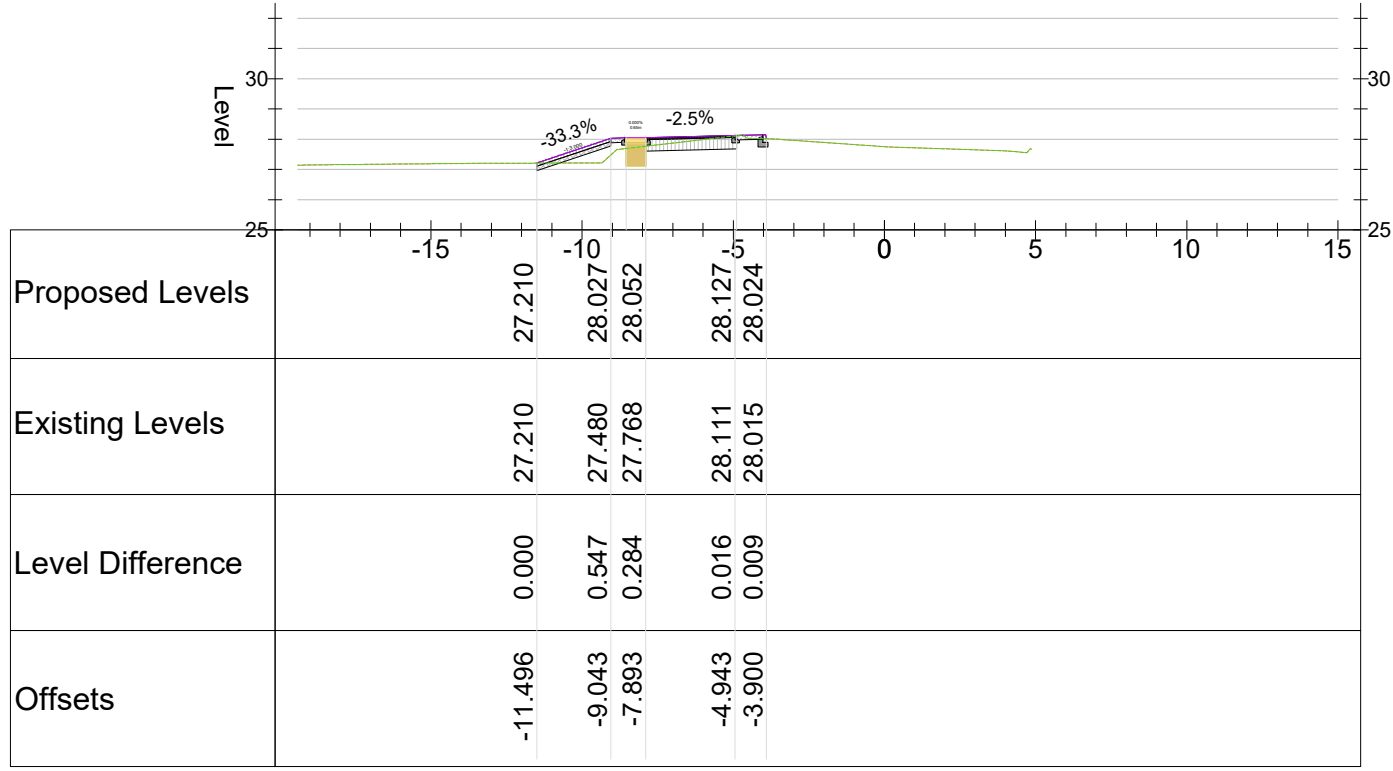


260.000

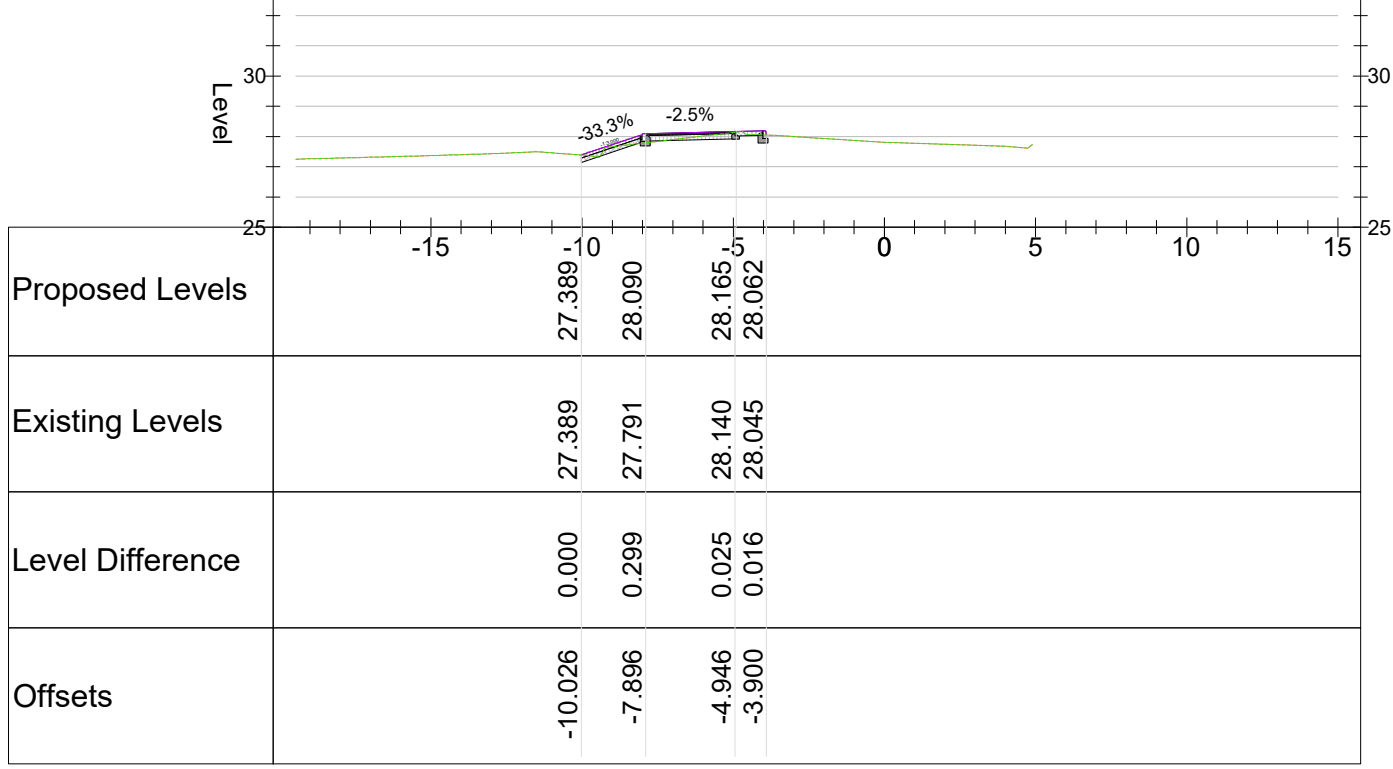


270.000

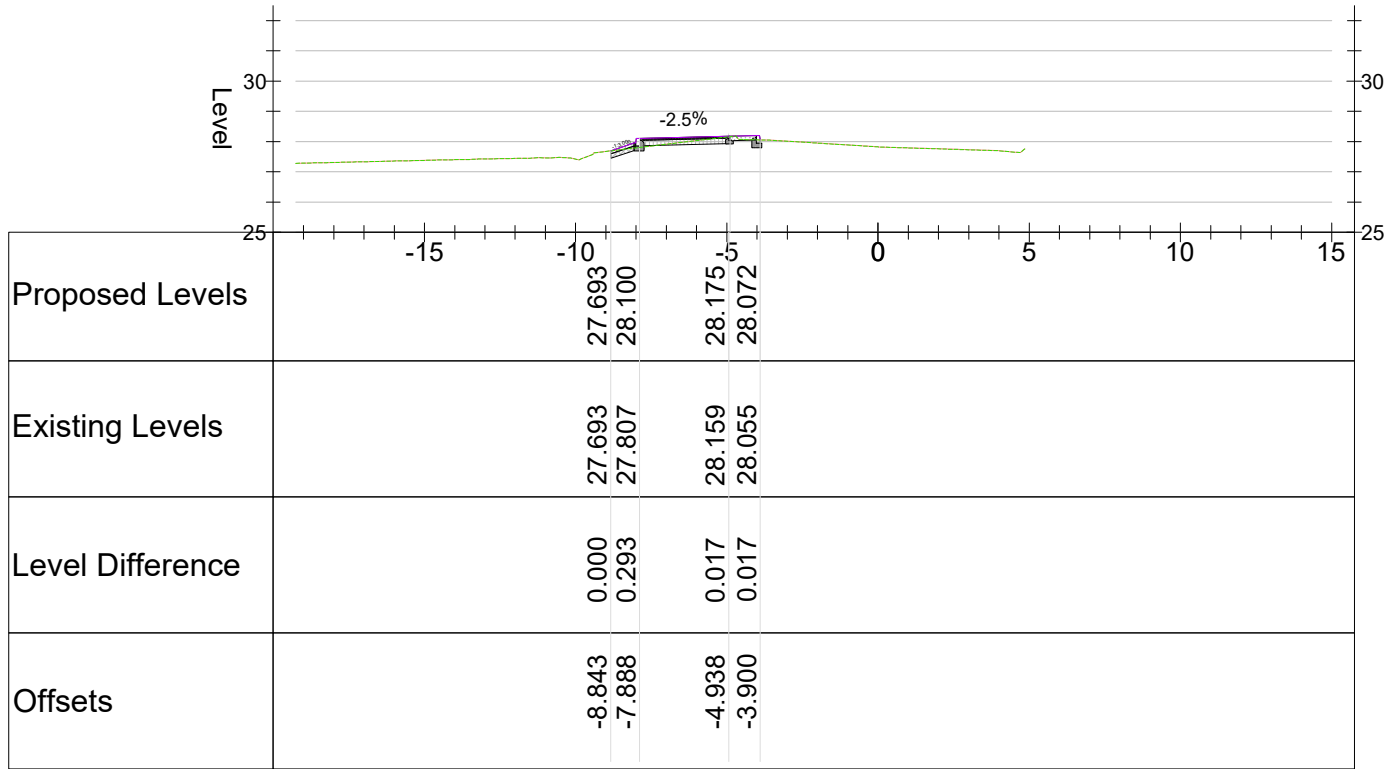


273.000

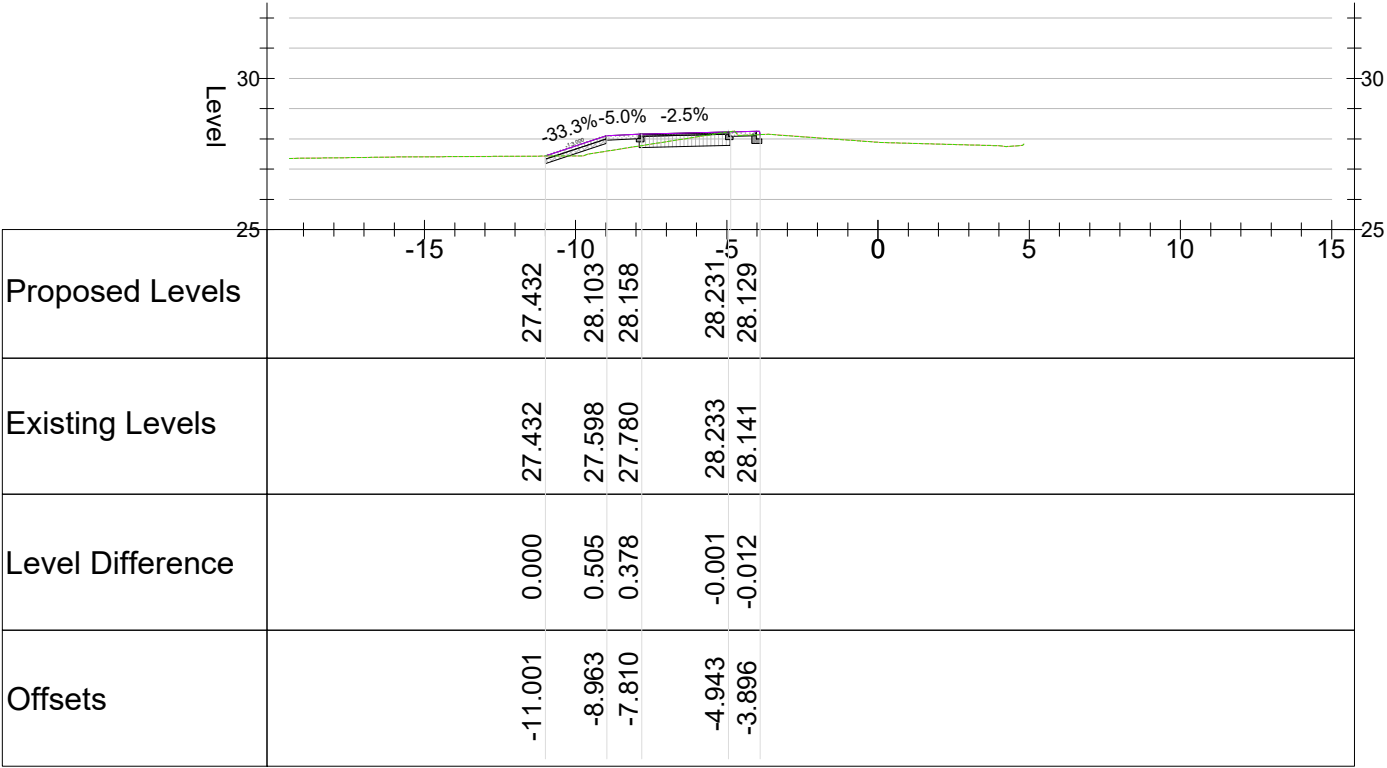


280.000

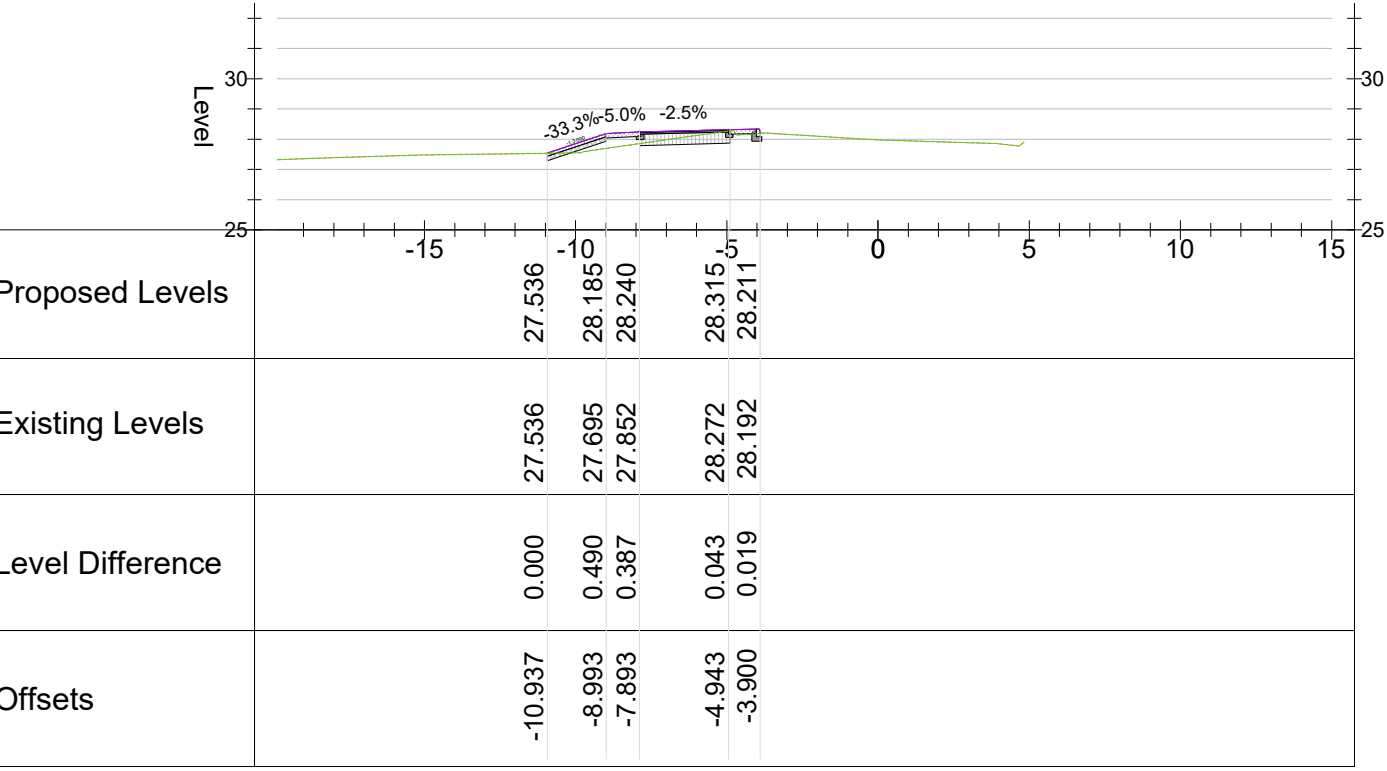

290.000

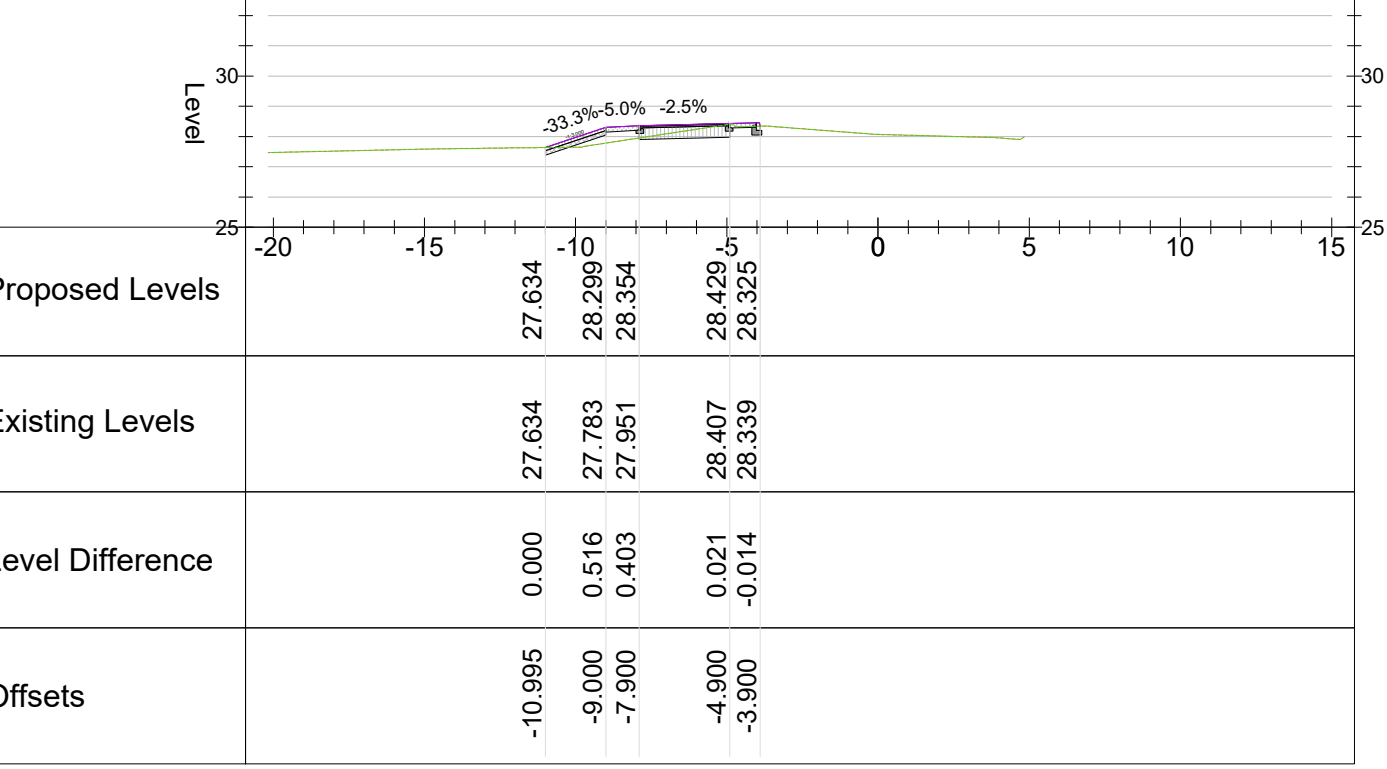

300.000

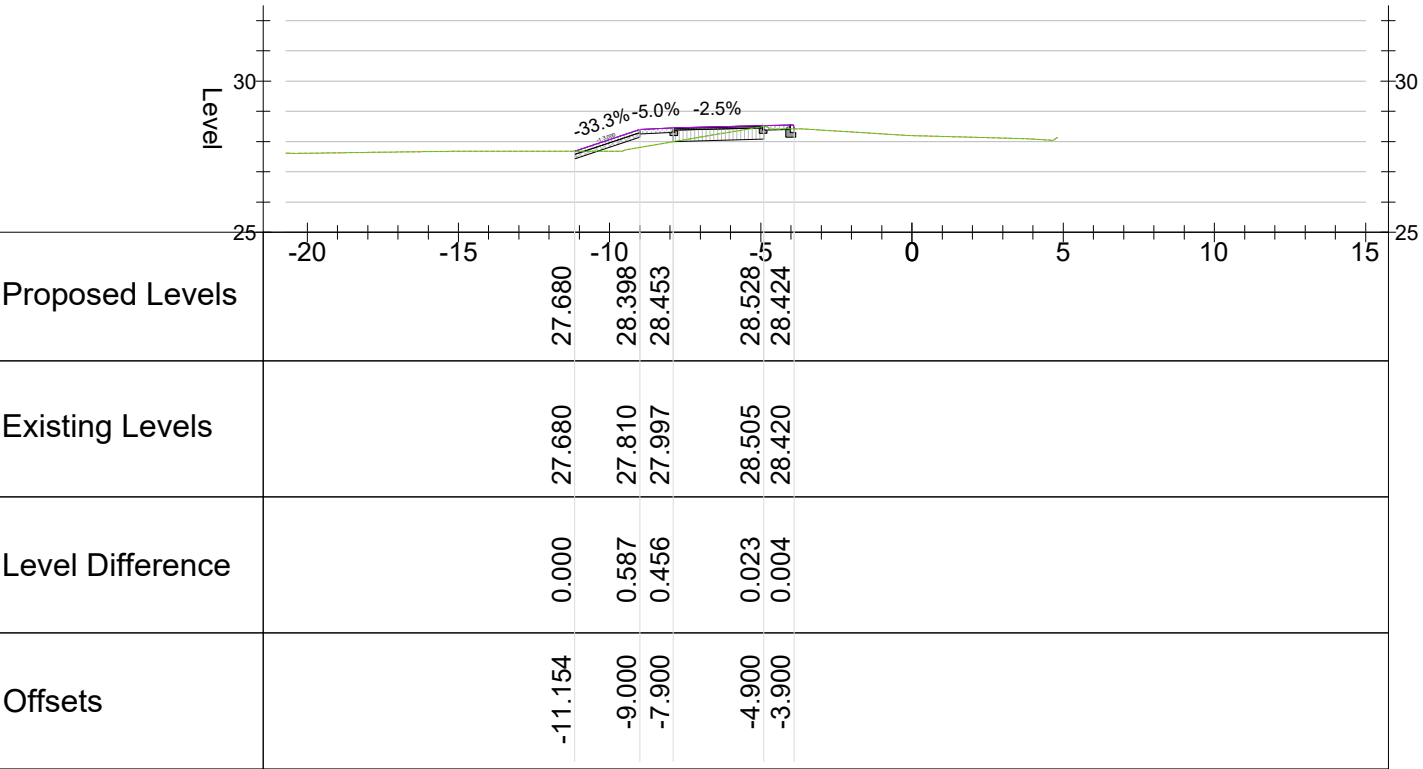

310.000

This drawing should not be scaled. Dimensions to be verified on site.
Any discrepancies should be referred to the Engineer prior to work being put in hand.
This drawing is the property of Waterman Infrastructure & Environment Limited, and the drawing is issued on the condition that it is not copied, reproduced, related or disclosed to any unauthorised person, either wholly or in part without the consent in writing of Waterman Infrastructure & Environment Limited
Pickfords Wharf, Clink Street, London SE1 9DG 1 020 7928 7688 f 03333 444 501

GENERAL NOTES

P06	30.07.25	CROSS SECTION UPDATED FOLLOWING CLIENTS COMMENTS	JTCL
P05	23.04.25	FOR TECHNICAL APPROVAL	JTR
P04	27.09.24	CROSS SECTION UPDATED TO REVISED LAYOUT	JTCL
P03	07.08.24	CROSS SECTIONS UPDATED TO REVISED LAYOUT	JTCL
P02	08.02.23	SECTIONS EXTENDED BEYOND TOE OF EARTHWORKS	SP
P01	27.01.23	PRELIMINARY ISSUE	UF
Rev	Date	Description	By

Amendments	
Project	WBLR Phase 3
Title	CROSS SECTION SHEET 2



Crown House 2 - 8 Gloucester Road Redhill Surrey RH1 1FH
t 01342 893800 f 03333 444 501
mail@watermangroup.com www.watermangroup.com

Status		FOR TECHNICAL APPROVAL	
Designed By	SP	Checked By	SP
Drawn By	JS	Date	AUG. 22
Project - Originator - Volume - Level - Type - Role - Number			Revision
19442-WIE-ZZ-XX-DR-C-950052			P06