


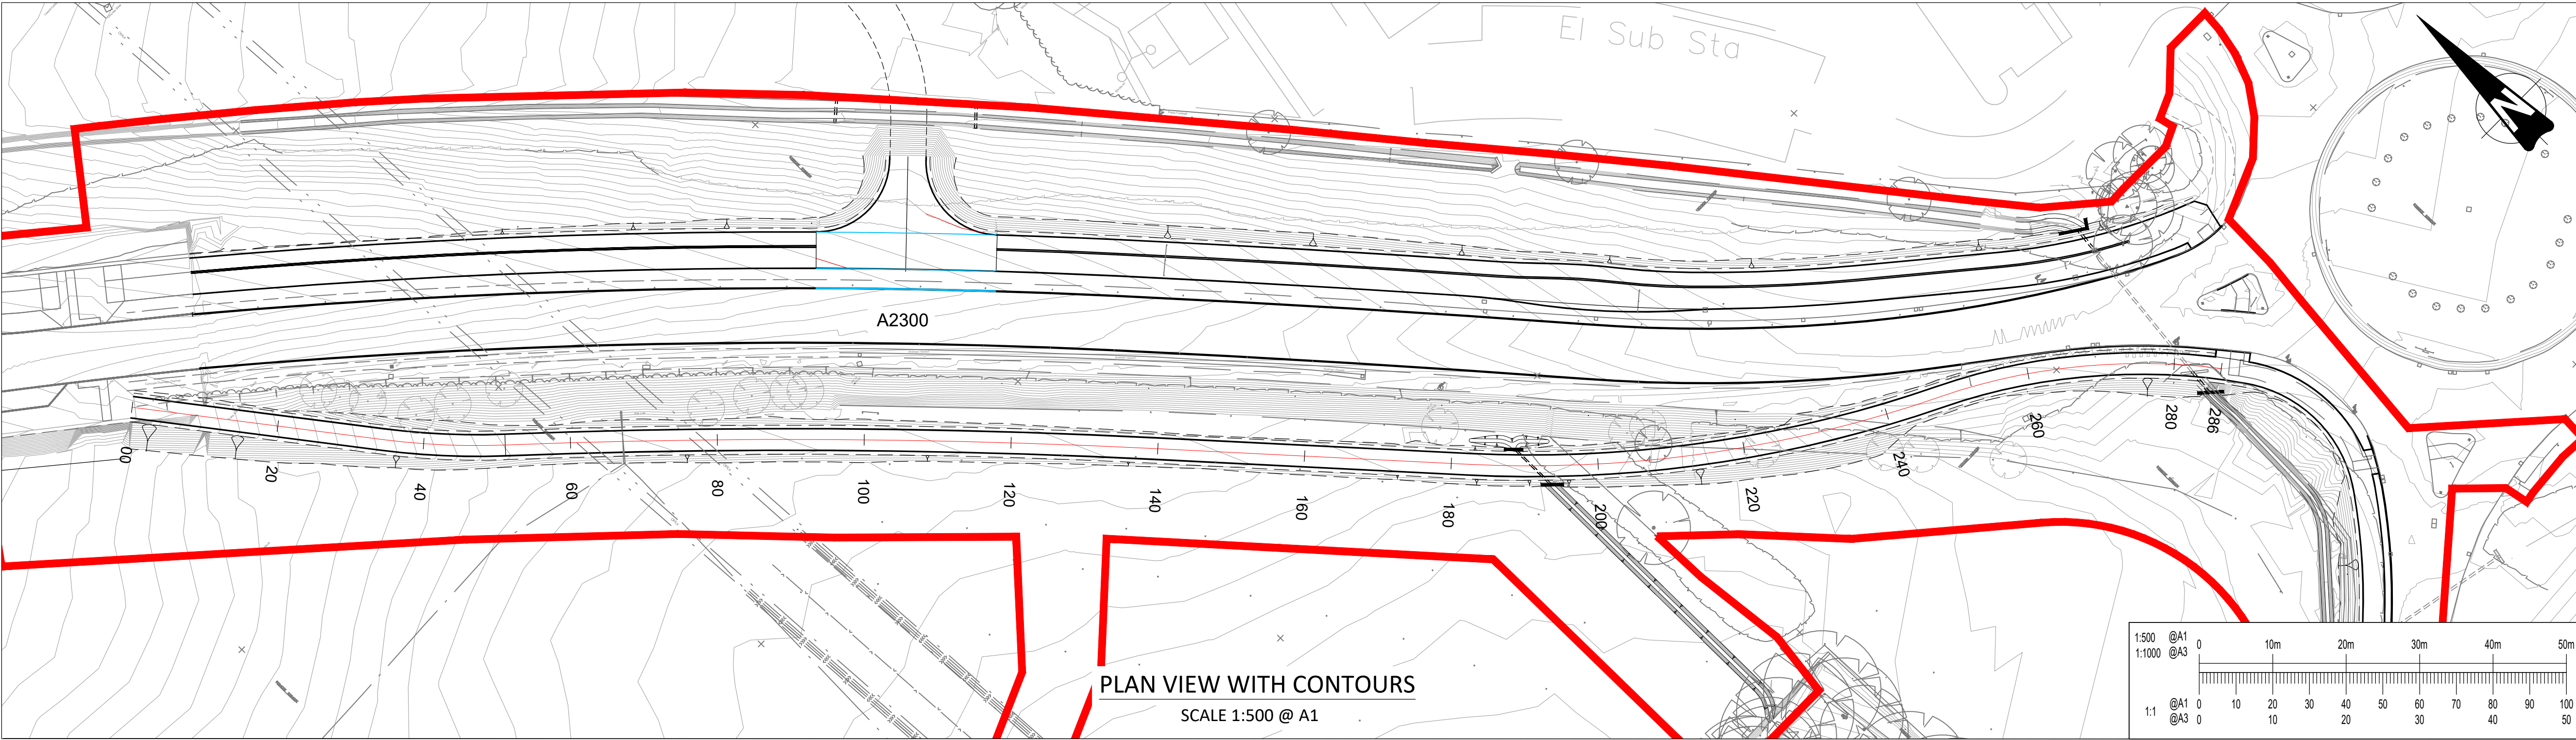

This drawing should not be scaled. Dimensions to be verified on site. Any discrepancies should be referred to the Engineer prior to work being put in hand.

This drawing is the property of Waterman Infrastructure & Environment Limited, and the drawing is issued on the condition that it is not copied, reproduced, related or disclosed to any unauthorised person, either wholly or in part without the consent in writing of Waterman Infrastructure & Environment Limited
Pickfords Wharf, Clink Street, London SE1 9DG 1 020 7928 7888 f 03333 444 501

GENERAL NOTES

- NOTES:
- ALL FIGURES ARE IN METRES UNLESS STATED OTHERWISE.

- KEY:
- PHASE 3 CONSTRUCTION WORKS BOUNDARY
 - MINOR CONTOUR (0.1m)
 - MAJOR CONTOUR (0.5m)

LONG SECTION- LOW LEVEL SHARED USE FOOTWAY

SCALE 1:500 HORIZONTAL / 1:100 VERTICAL @ A1

